



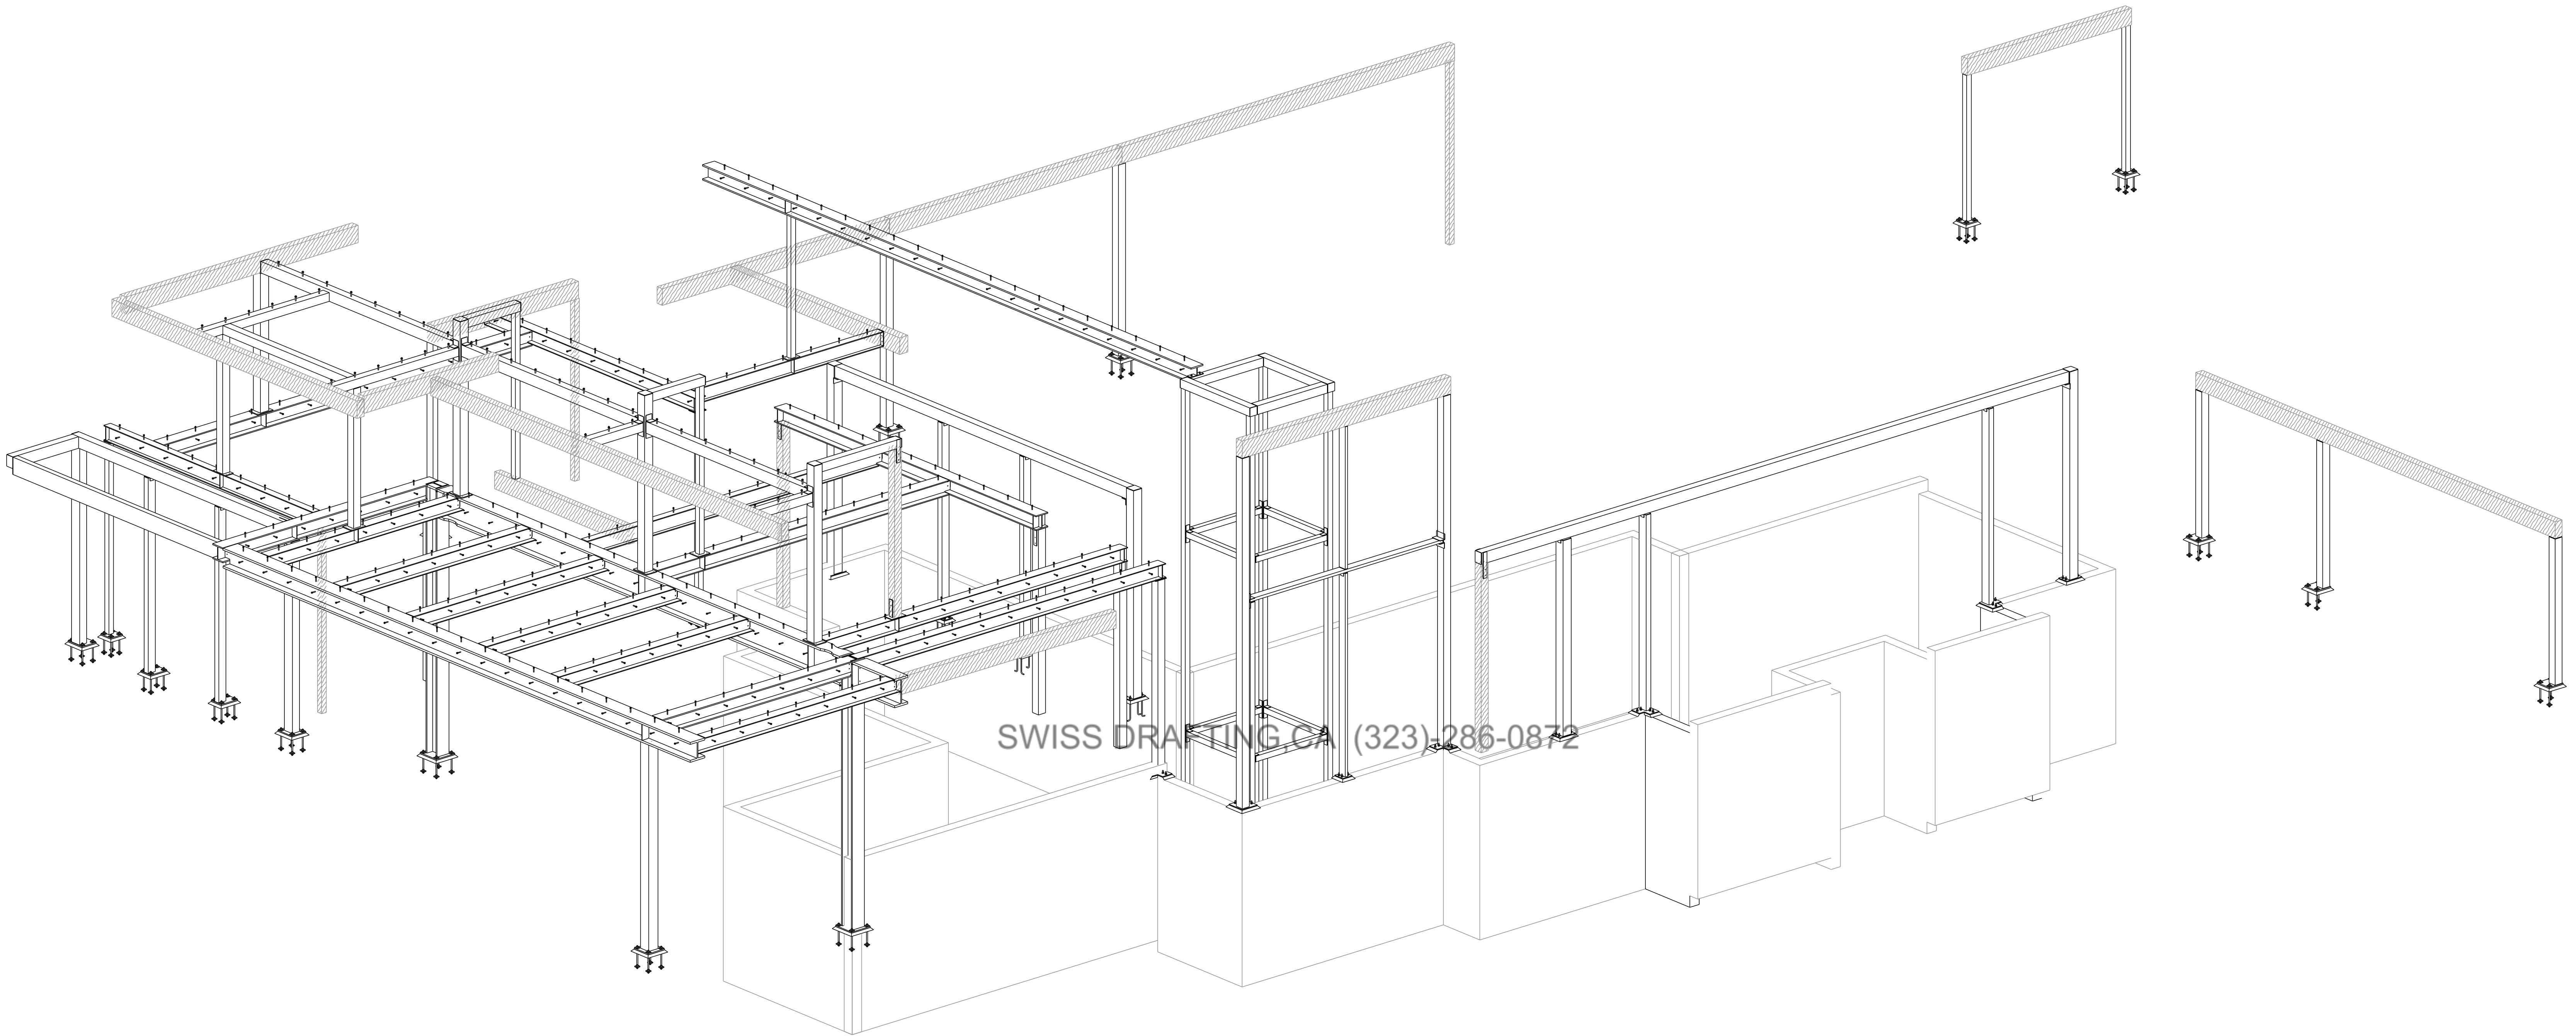

ISOMETRIC VIEW


DRAWINGS INDEX			
DWG. NO.	DESCRIPTION	STATUS	REVISION
AB1	ANCHOR BOLT LAYOUT PLAN	01-MAY-2024	F
AB2	ANCHOR BOLT DETAILS	01-MAY-2024	F
AB3	ANCHOR BOLT DETAILS	01-MAY-2024	F
E0	ISOMETRIC VIEW	01-MAY-2024	F
E1	GROUND LEVEL/ UPPER LEVEL FRAMING PLAN	01-MAY-2024	F
E2	UPPER LEVEL CELING FRAMING PLAN	01-MAY-2024	F
E3	TYPICAL SECTIONS	01-MAY-2024	F

F	05/01/2024	ISSUED FOR FINAL REVIED		
E	03/07/2024	REVISED PER MARKUPS DATED 03/05/24		
D	03/01/2024	REVISED PER MARKUPS DATED 02/26/24		
C	02/03/2024	REVISED PER MARKUPS DATED 01/10/24		
B	12/21/2023	REVISED PER MARKUPS		
A	11/13/2023	ISSUED FOR APPROVAL		
PROJECT NAME & LOCATION				
DRAI RESIDENCE				
2700 WOODSTOCK ROAD, LOS ANGELES				
DWG. TITLE: ISOMETRIC VIEW				
CUSTOMER:				
MATERIAL: W SHAPES: PIPER: HSS SHAPES: PLATES/CHANNELS:	A992 A500, Gr. B A36	HOLE SIZE: 13/16 DIA. U/N	DRAWN BY: RH	DATE: 11/11/2023
		ELECTRODES: E70XX	CHK'D BY: EU	DATE: 11/13/2023
		FINISH: AS PER SPEC.	DWG. NO.	REVISION
JOB NO. ---	BOLT: A325N	E0	F	

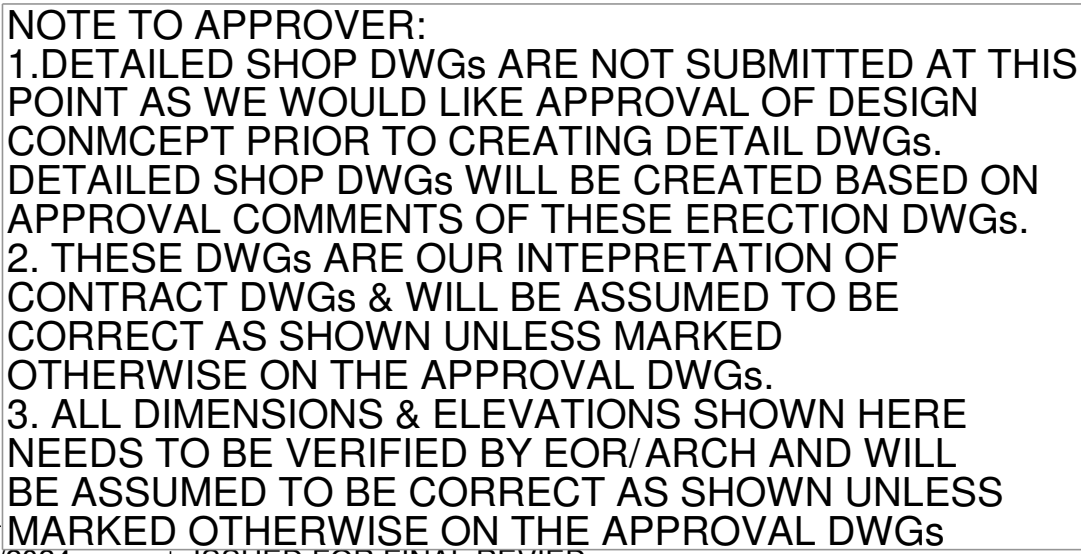

F	05/01/2024	MARKED OTHERWISE ON THE APPROVAL DWGS ISSUED FOR FINAL REVIEW
E	03/07/2024	REVISED PER MARKUPS DATED 03/05/24
D	03/01/2024	REVISED PER MARKUPS DATED 02/26/24
C	02/03/2024	REVISED PER MARKUPS DATED 01/10/24
B	12/21/2023	REVISED PER MARKUPS
A	11/13/2023	ISSUED FOR APPROVAL


PROJECT NAME & LOCATION			
DRAI RESIDENCE 2700 WOODSTOCK ROAD, LOS ANGELES			
DWG. TITLE: GROUND LEVEL/ UPPER LEVEL FRAMING PLAN			
CUSTOMER:			
MATERIAL: W SHAPES: A992 PIPES: A53, Gr. B HSS SHAPES: A500, Gr. B PLATES/CHANNELS: A36		HOLE SIZE: 13/16 DIA. UIN ELECTRODES: E70XX FINISH: AS PER SPEC.	DRAWN BY: RH CHK'D BY: EU DWG. NO. E1
JOB NO. ---		BOLT: A325N	REVISION 

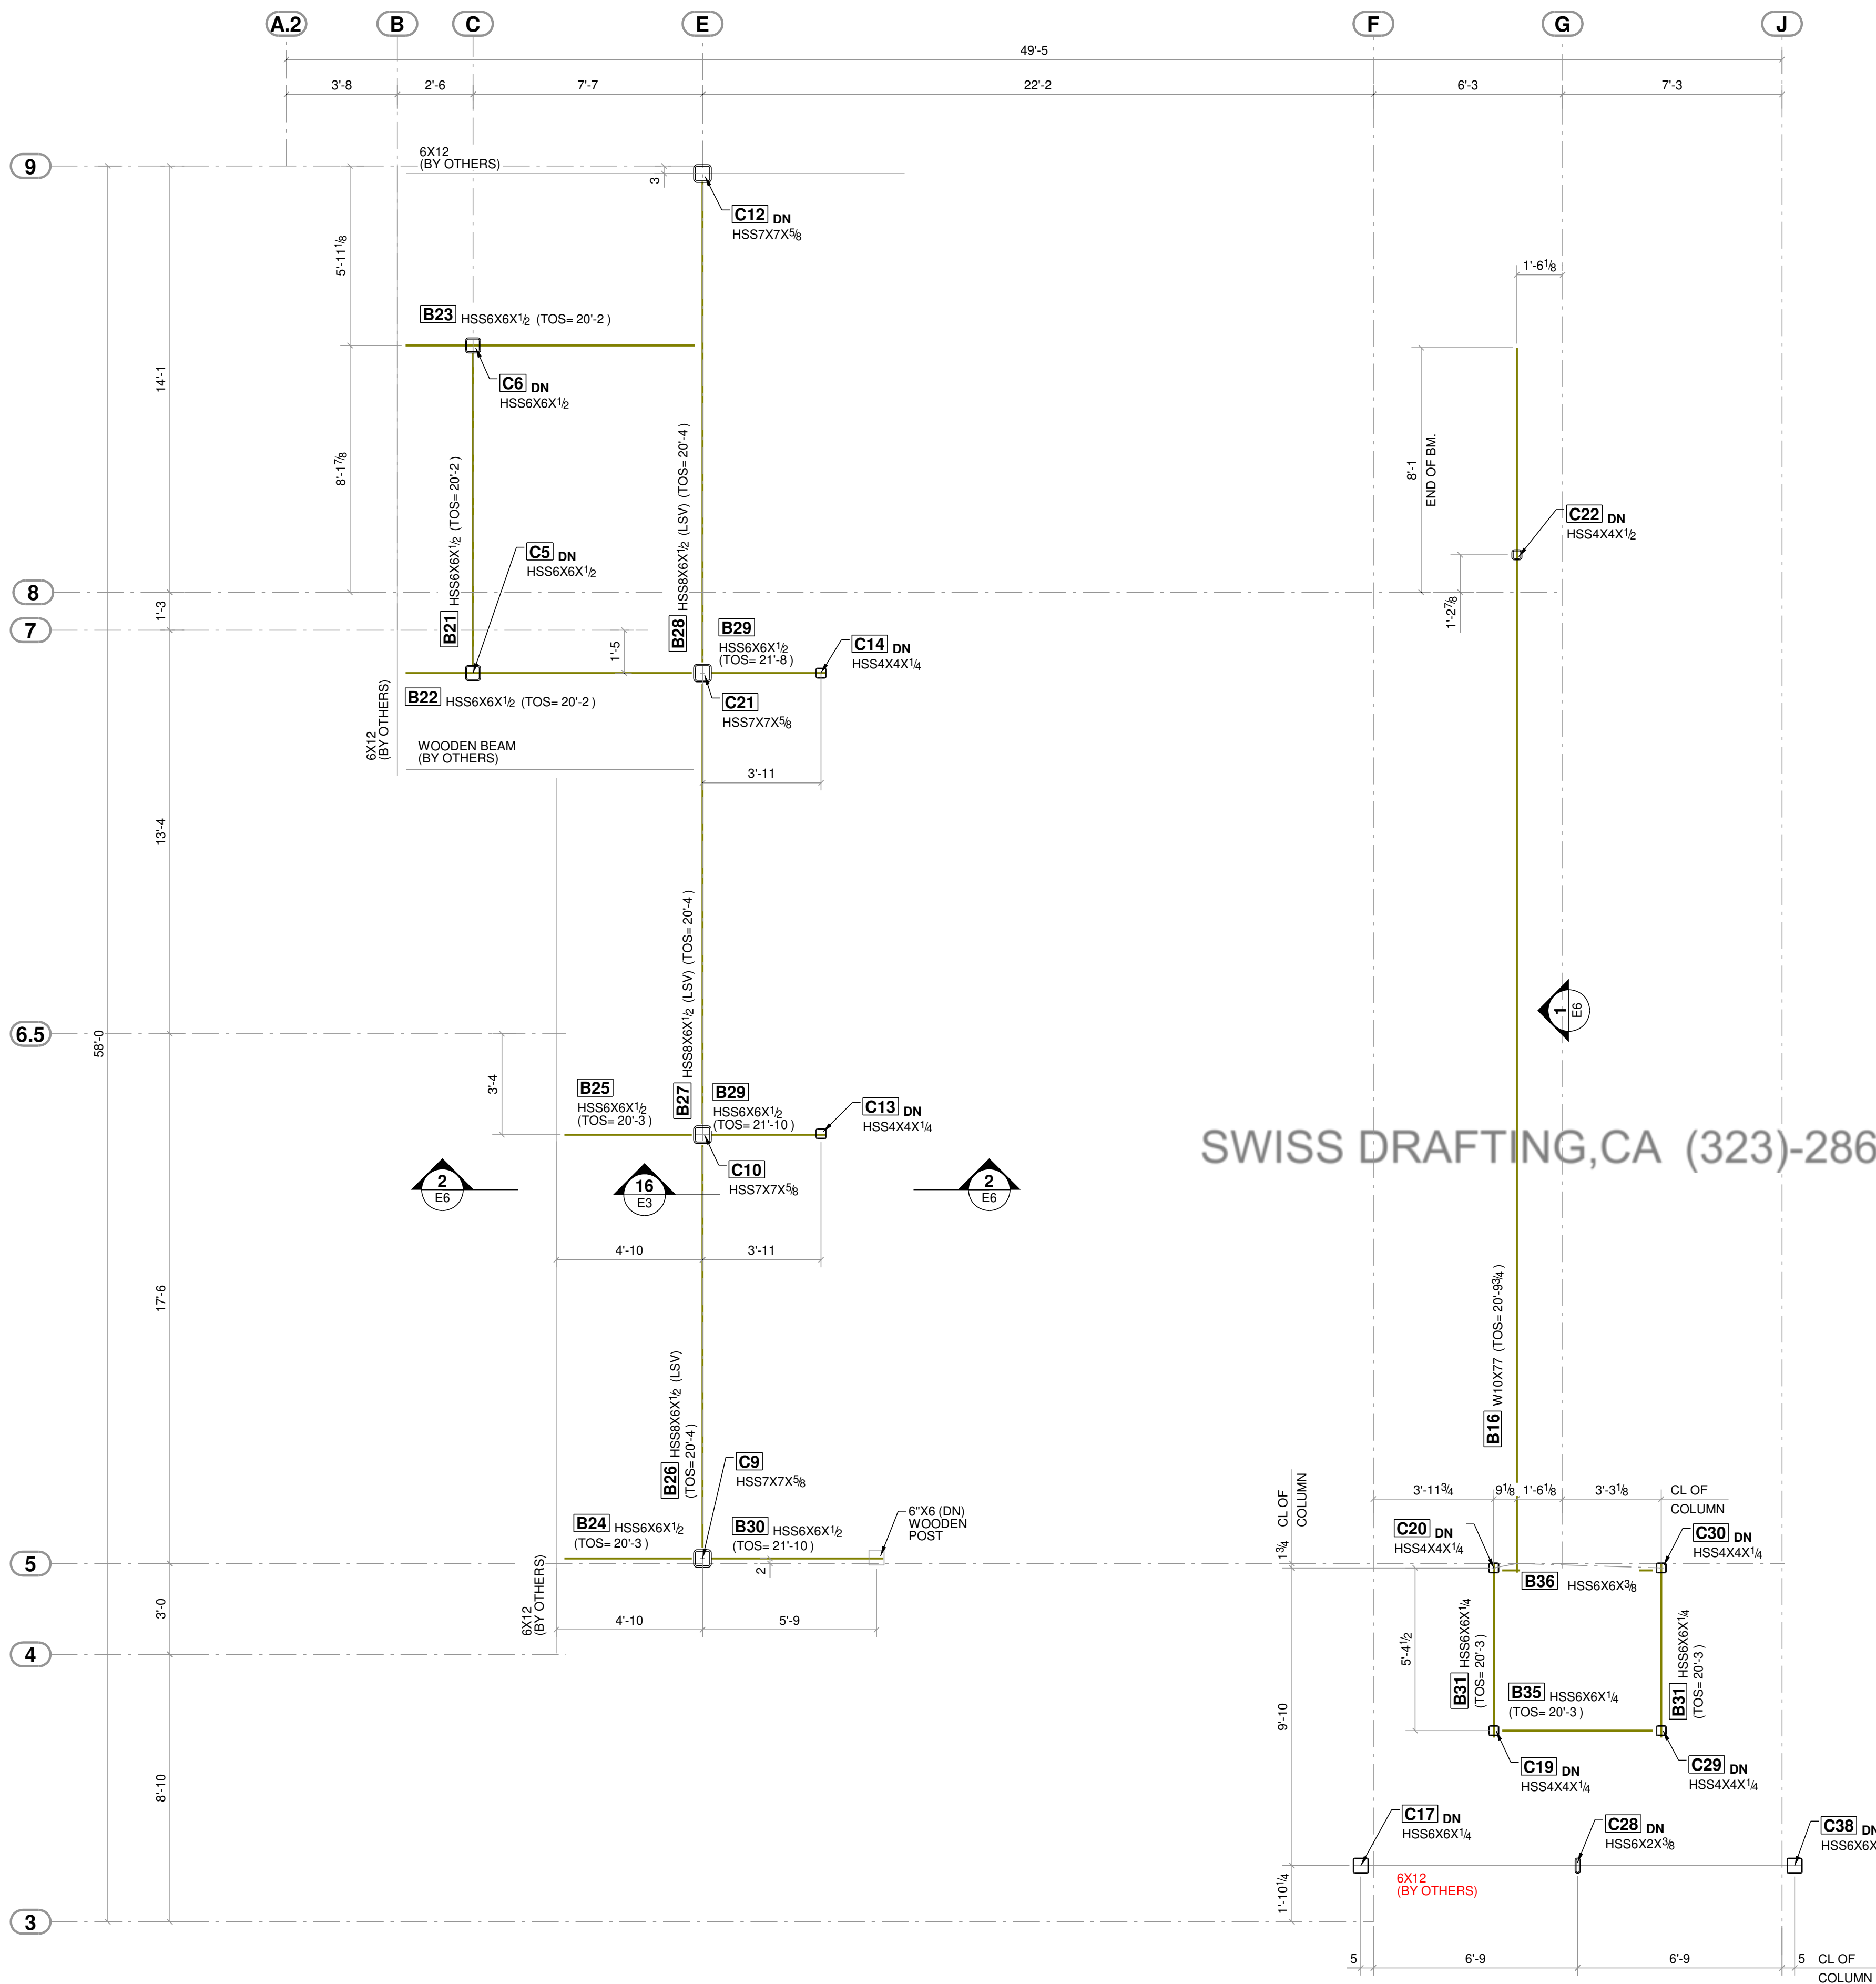

1 UPPER LEVEL CEILING FRAMING PLAN
REF.: S-1.2A

- GENERAL NOTES:
1. ALL ELEVATIONS ARE GIVEN FROM DATUM ELEVATION.
 2. TOP OF FINISH FLOOR = 22'-2"
 3. TOP OF STEEL ELEVATION = PER PLAN





NOTE TO APPROVER:
1. DETAILED SHOP DWGs ARE NOT SUBMITTED AT THIS POINT AS WE WOULD LIKE APPROVAL OF DESIGN CONCEPT PRIOR TO CREATING DETAIL DWGs. DETAILED SHOP DWGs WILL BE CREATED BASED ON APPROVAL COMMENTS OF THESE ERECTION DWGs.
2. THESE DWGs ARE OUR INTERPRETATION OF CONTRACT DWGs & WILL BE ASSUMED TO BE CORRECT AS SHOWN UNLESS MARKED OTHERWISE ON THE APPROVAL DWGs.
3. ALL DIMENSIONS & ELEVATIONS SHOWN HERE NEEDS TO BE VERIFIED BY EOR/ARCH AND WILL BE ASSUMED TO BE CORRECT AS SHOWN UNLESS MARKED OTHERWISE ON THE APPROVAL DWGs

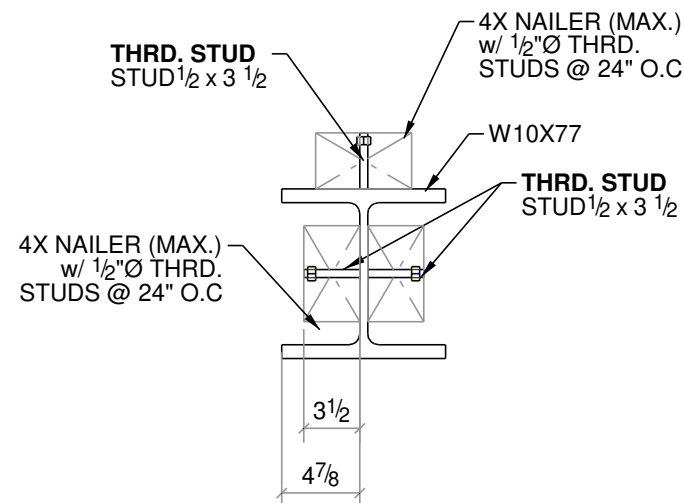

A TYPICAL DETAIL AT WOOD BEAM TO W-BEAM
REF.: 6/S-5

F	05/01/2024	ISSUED FOR FINAL REVIED
E	03/07/2024	REVISED PER MARKUPS DATED 03/05/24
D	03/01/2024	REVISED PER MARKUPS DATED 02/26/24
C	02/03/2024	REVISED PER MARKUPS DATED 01/10/24
B	12/21/2023	REVISED PER MARKUPS
A	11/13/2023	ISSUED FOR APPROVAL


PROJECT NAME & LOCATION				
DRAI RESIDENCE				
2700 WOODSTOCK ROAD, LOS ANGELES				
DWG. TITLE: UPPER LEVEL CEILING FRAMING PLAN				
CUSTOMER:				
MATERIAL: W SHAPES: A992 PIPES: A500, GR. B HSS SHAPES: A500, GR. B PLATES/CHANNELS: A36	HOLE SIZE:	13/16 DIA. UIN	DRAWN BY: RH	DATE: 11/11/2023
	ELECTRODES:	E70XX	CHK'D BY: EU	DATE: 11/13/2023
	FINISH:	AS PER SPEC.	DWG. NO.	REVISION
	BOLT:	A325N	E2	F

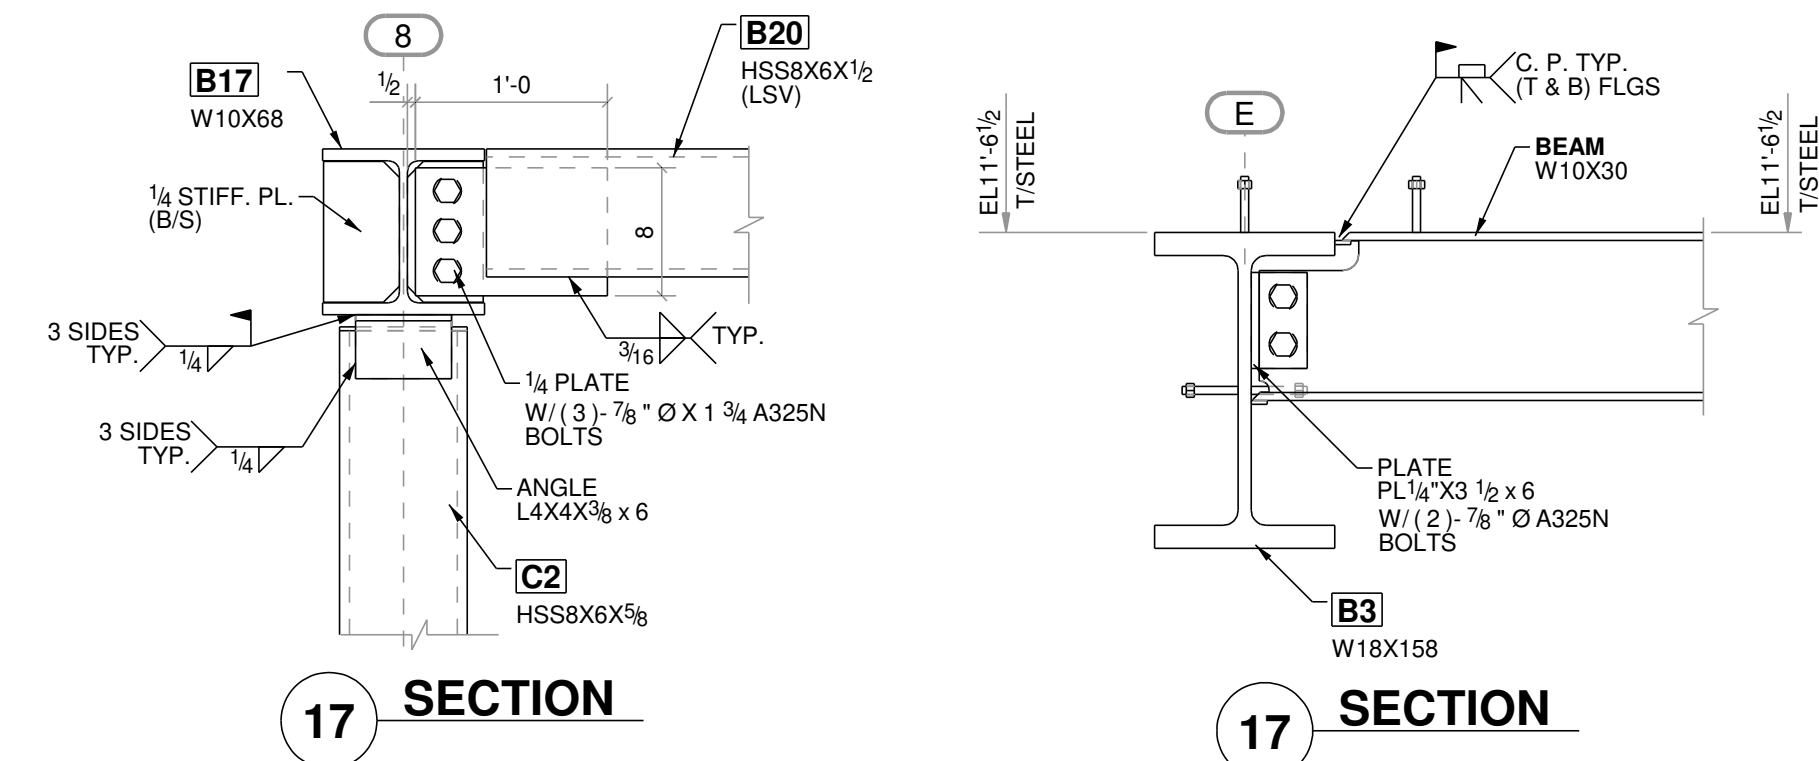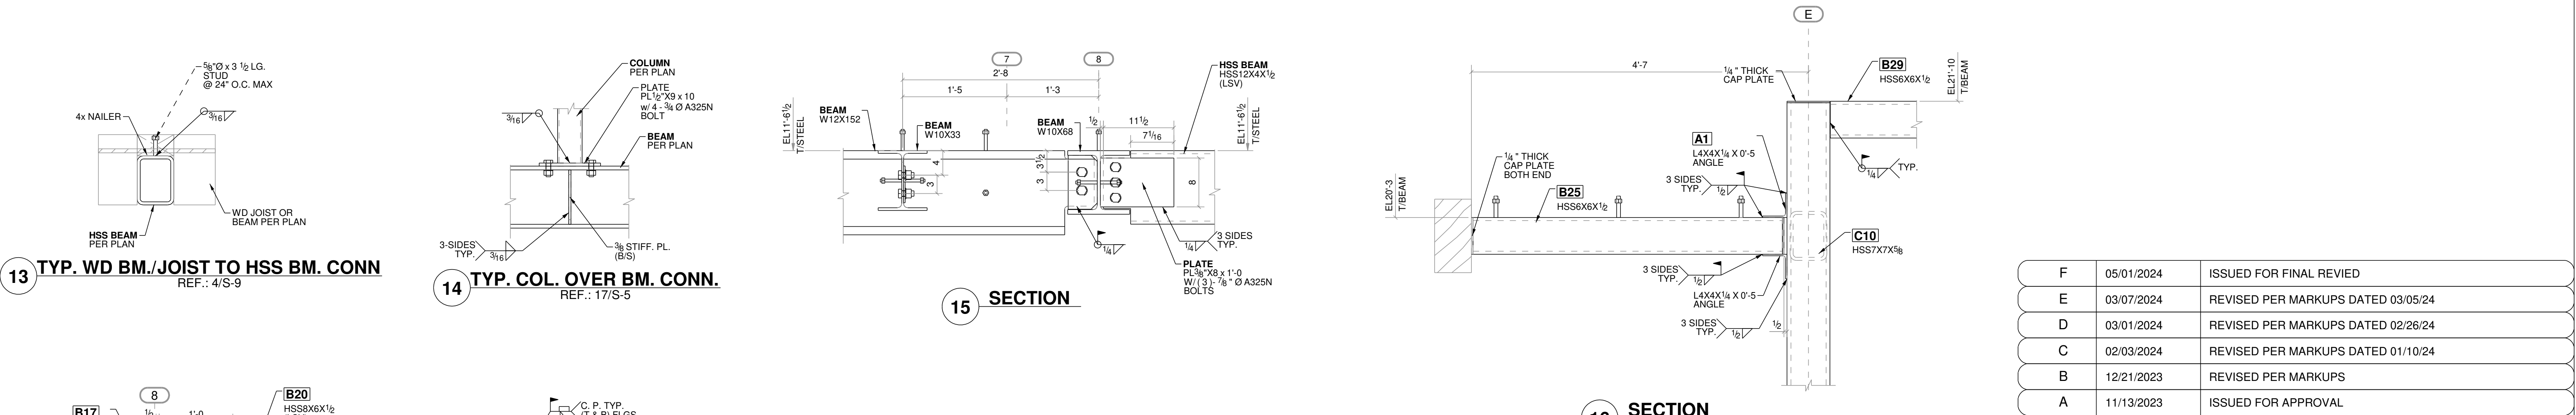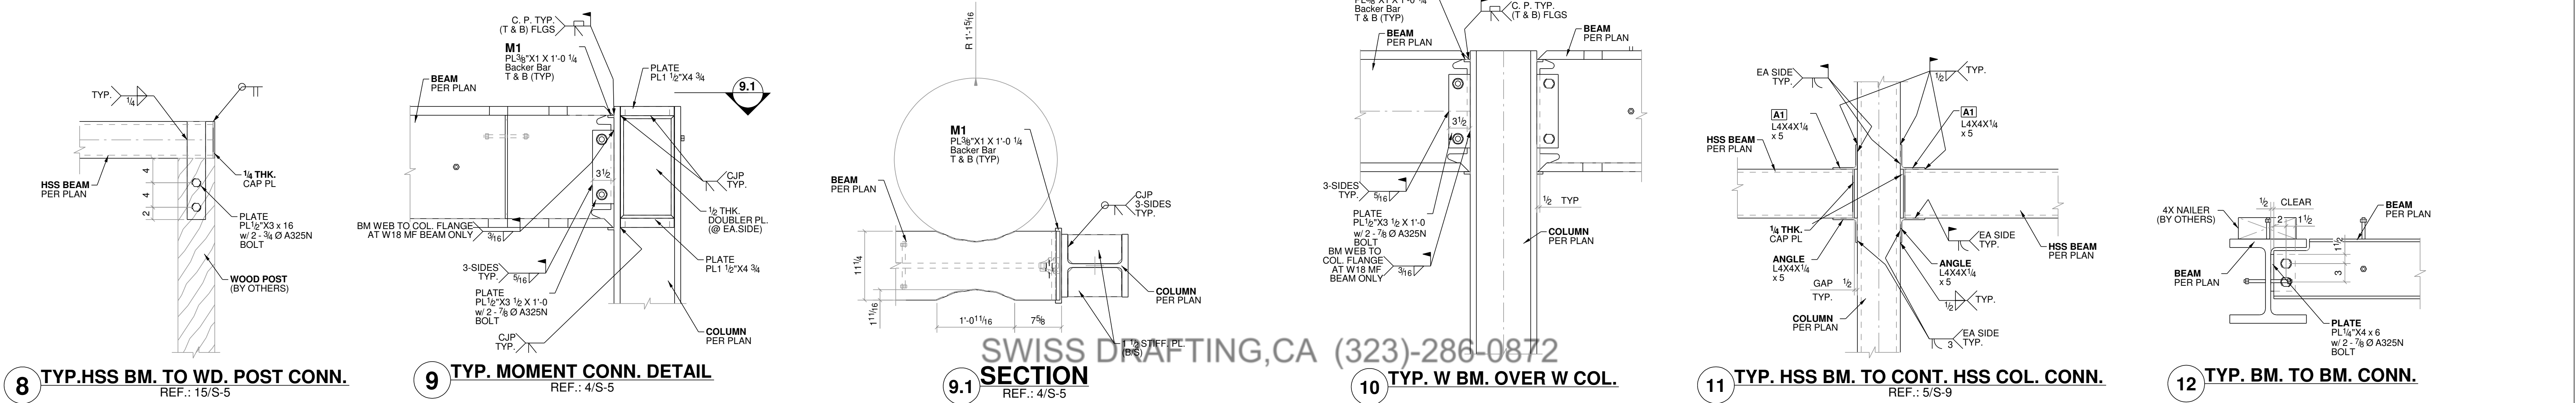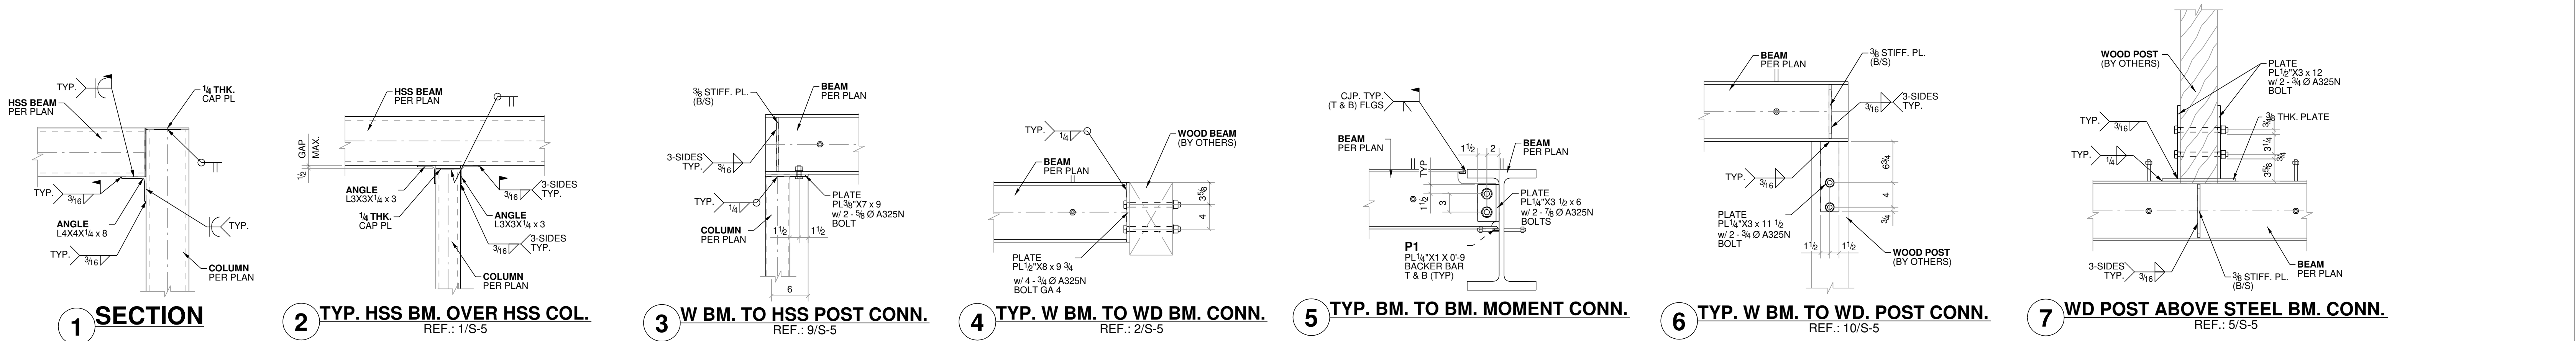


NOTE TO APPROVER:
1. DETAILED SHOP DWGS ARE NOT SUBMITTED AT THIS POINT AS WE WOULD LIKE APPROVAL OF DESIGN CONCEPT PRIOR TO CREATING DETAIL DWGS. DETAILED SHOP DWGS WILL BE CREATED BASED ON APPROVAL COMMENTS OF THESE ERECTION DWGS.
2. THESE DWGS ARE OUR INTERPRETATION OF CONTRACT DWGS & WILL BE ASSUMED TO BE CORRECT AS SHOWN UNLESS MARKED OTHERWISE ON THE APPROVAL DWGS.
3. ALL DIMENSIONS & ELEVATIONS SHOWN HERE NEEDS TO BE VERIFIED BY EOR/ARCH AND WILL BE ASSUMED TO BE CORRECT AS SHOWN UNLESS MARKED OTHERWISE ON THE APPROVAL DWGS

F	05/01/2024	ISSUED FOR FINAL REVIED
E	03/07/2024	REVISED PER MARKUPS DATED 03/05/24
D	03/01/2024	REVISED PER MARKUPS DATED 02/26/24
C	02/03/2024	REVISED PER MARKUPS DATED 01/10/24
B	12/21/2023	REVISED PER MARKUPS
A	11/13/2023	ISSUED FOR APPROVAL


PROJECT NAME & LOCATION			
DRAI RESIDENCE			
2700 WOODSTOCK ROAD, LOS ANGELES			
DWG. TITLE: TYP. SECTIONS			
CUSTOMER:			
MATERIAL: W SHAPES: A33 OR A992 PIPES: A500 GR. B HSS SHAPES: A325N PLATES/CHANNELS: A36	HOLE SIZE:	13/16 DIA. UIN	DRAWN BY: RH
	ELECTRODES:	E70XX	CHK'D BY: EU
	FINISH:	AS PER SPEC.	DWG. NO.
	BOLT:	A325N	REVISION
JOB NO.	---		F

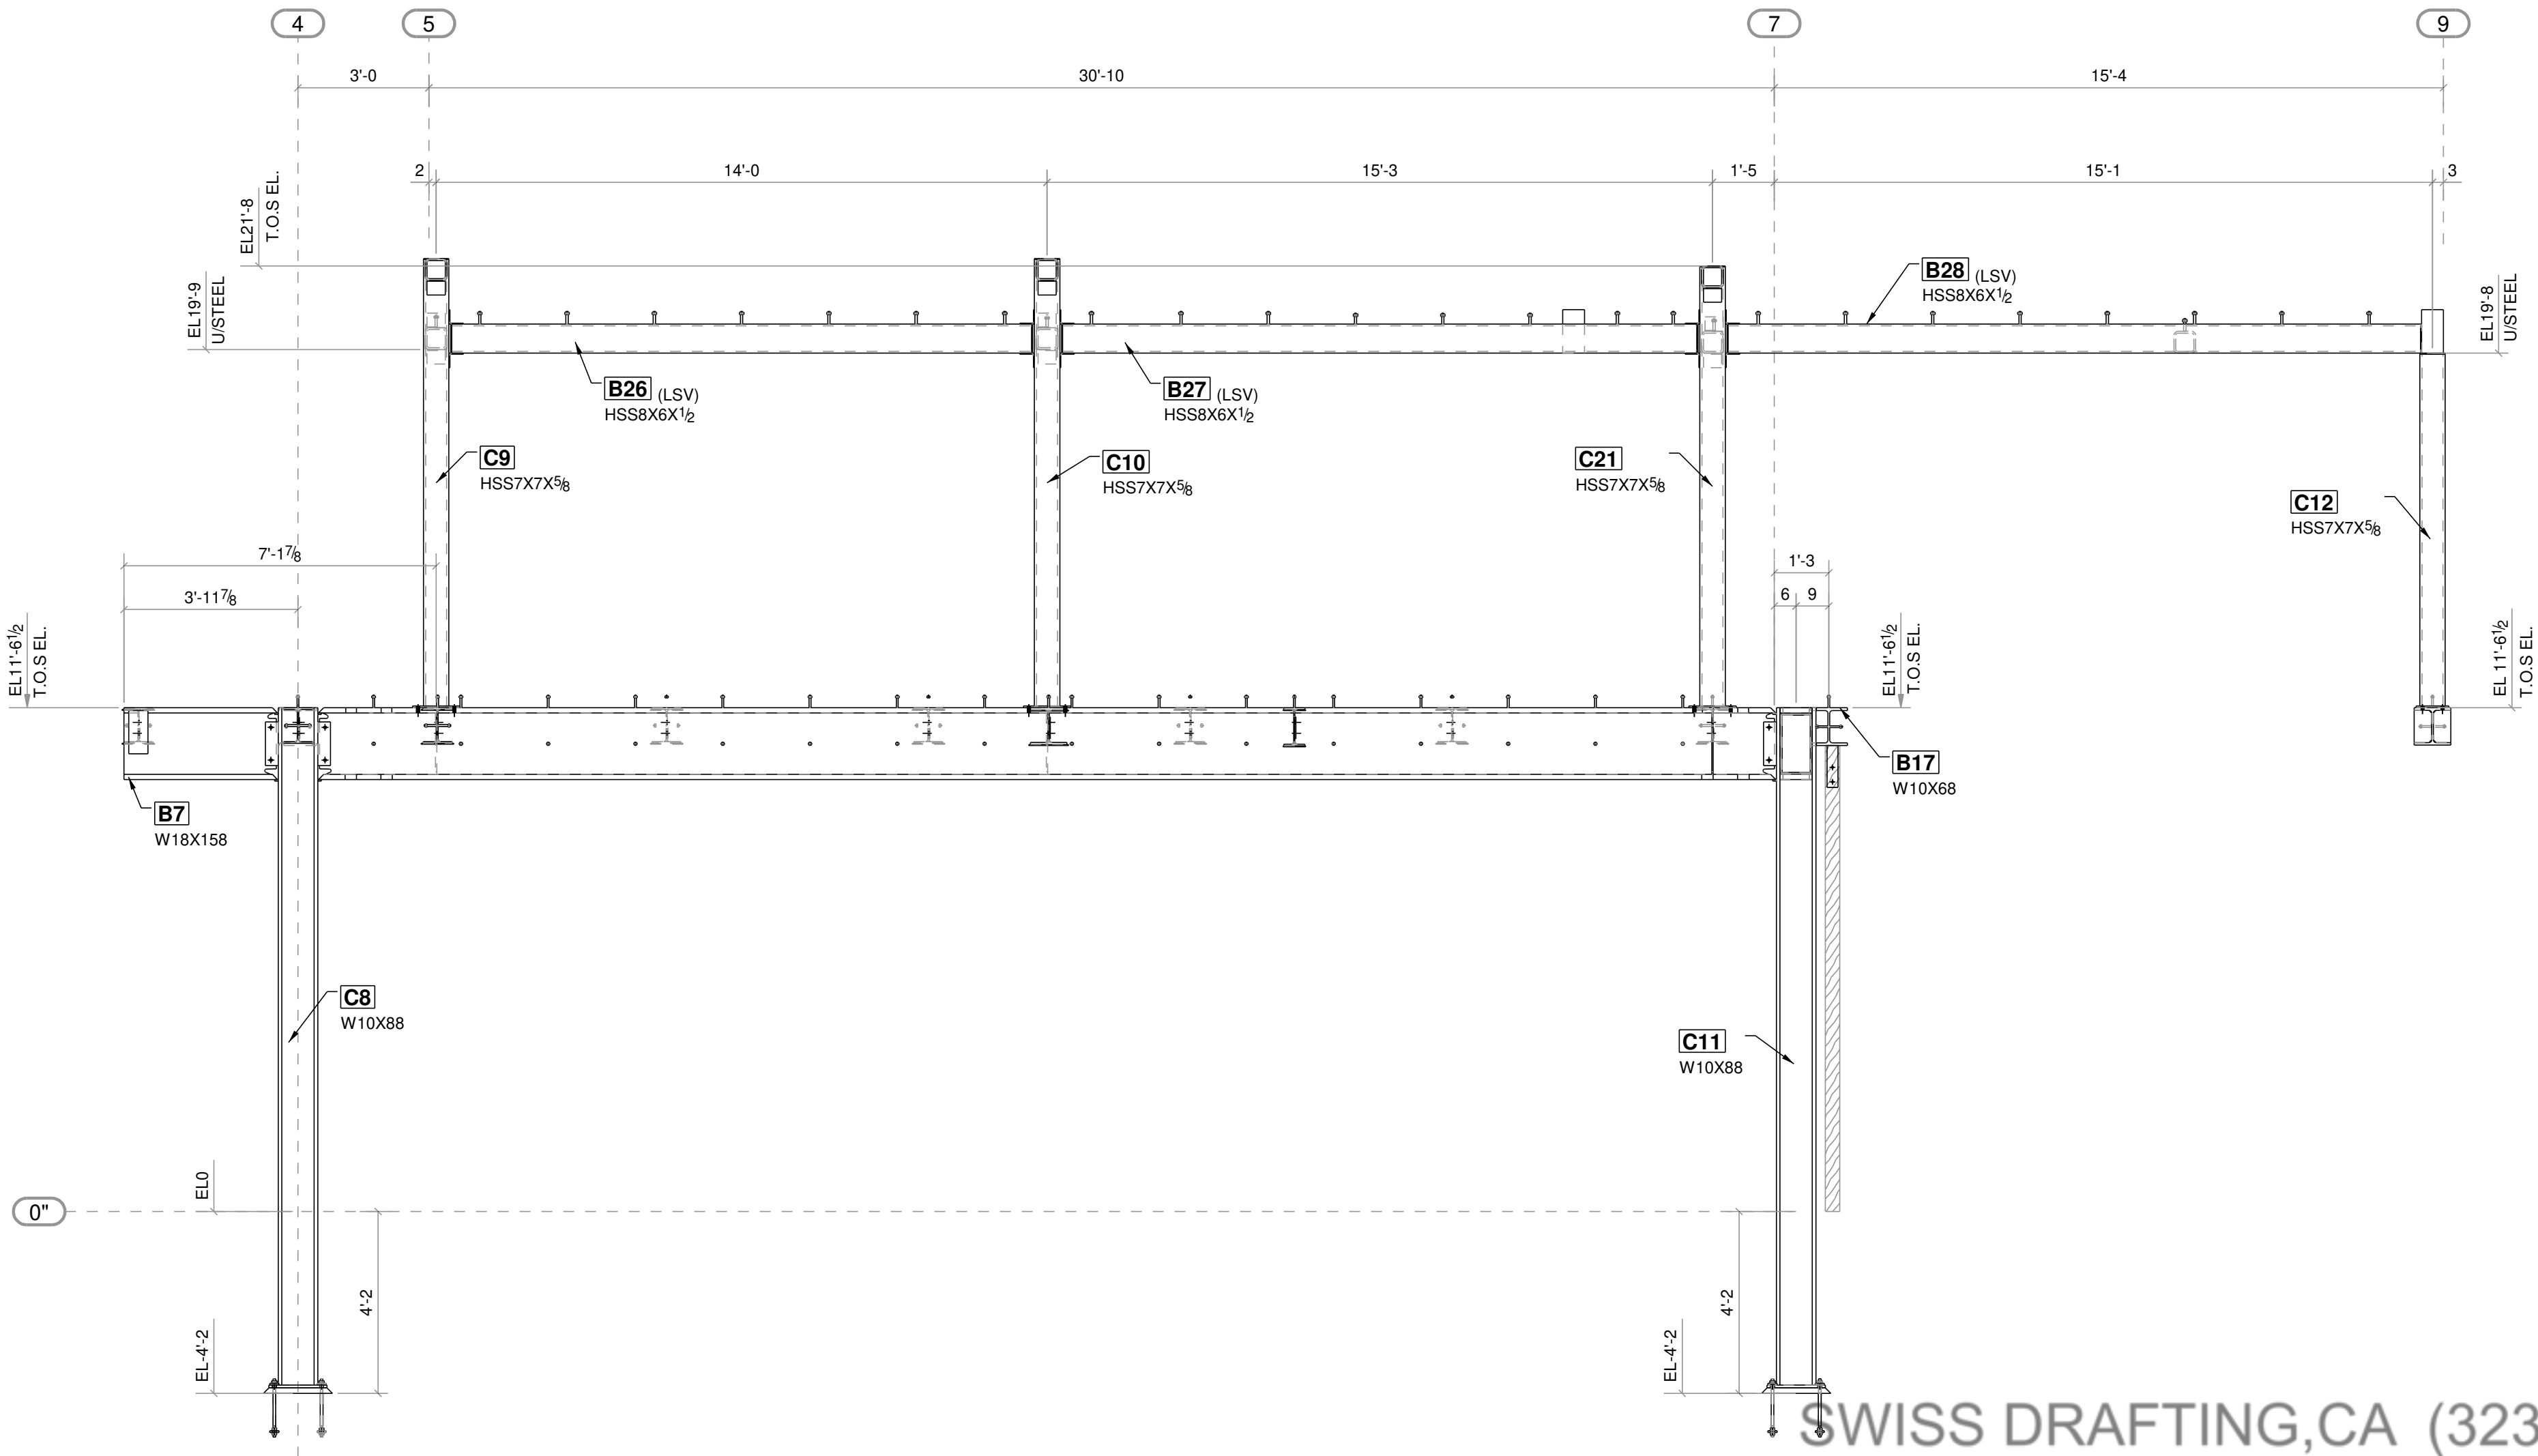

1 SECTION

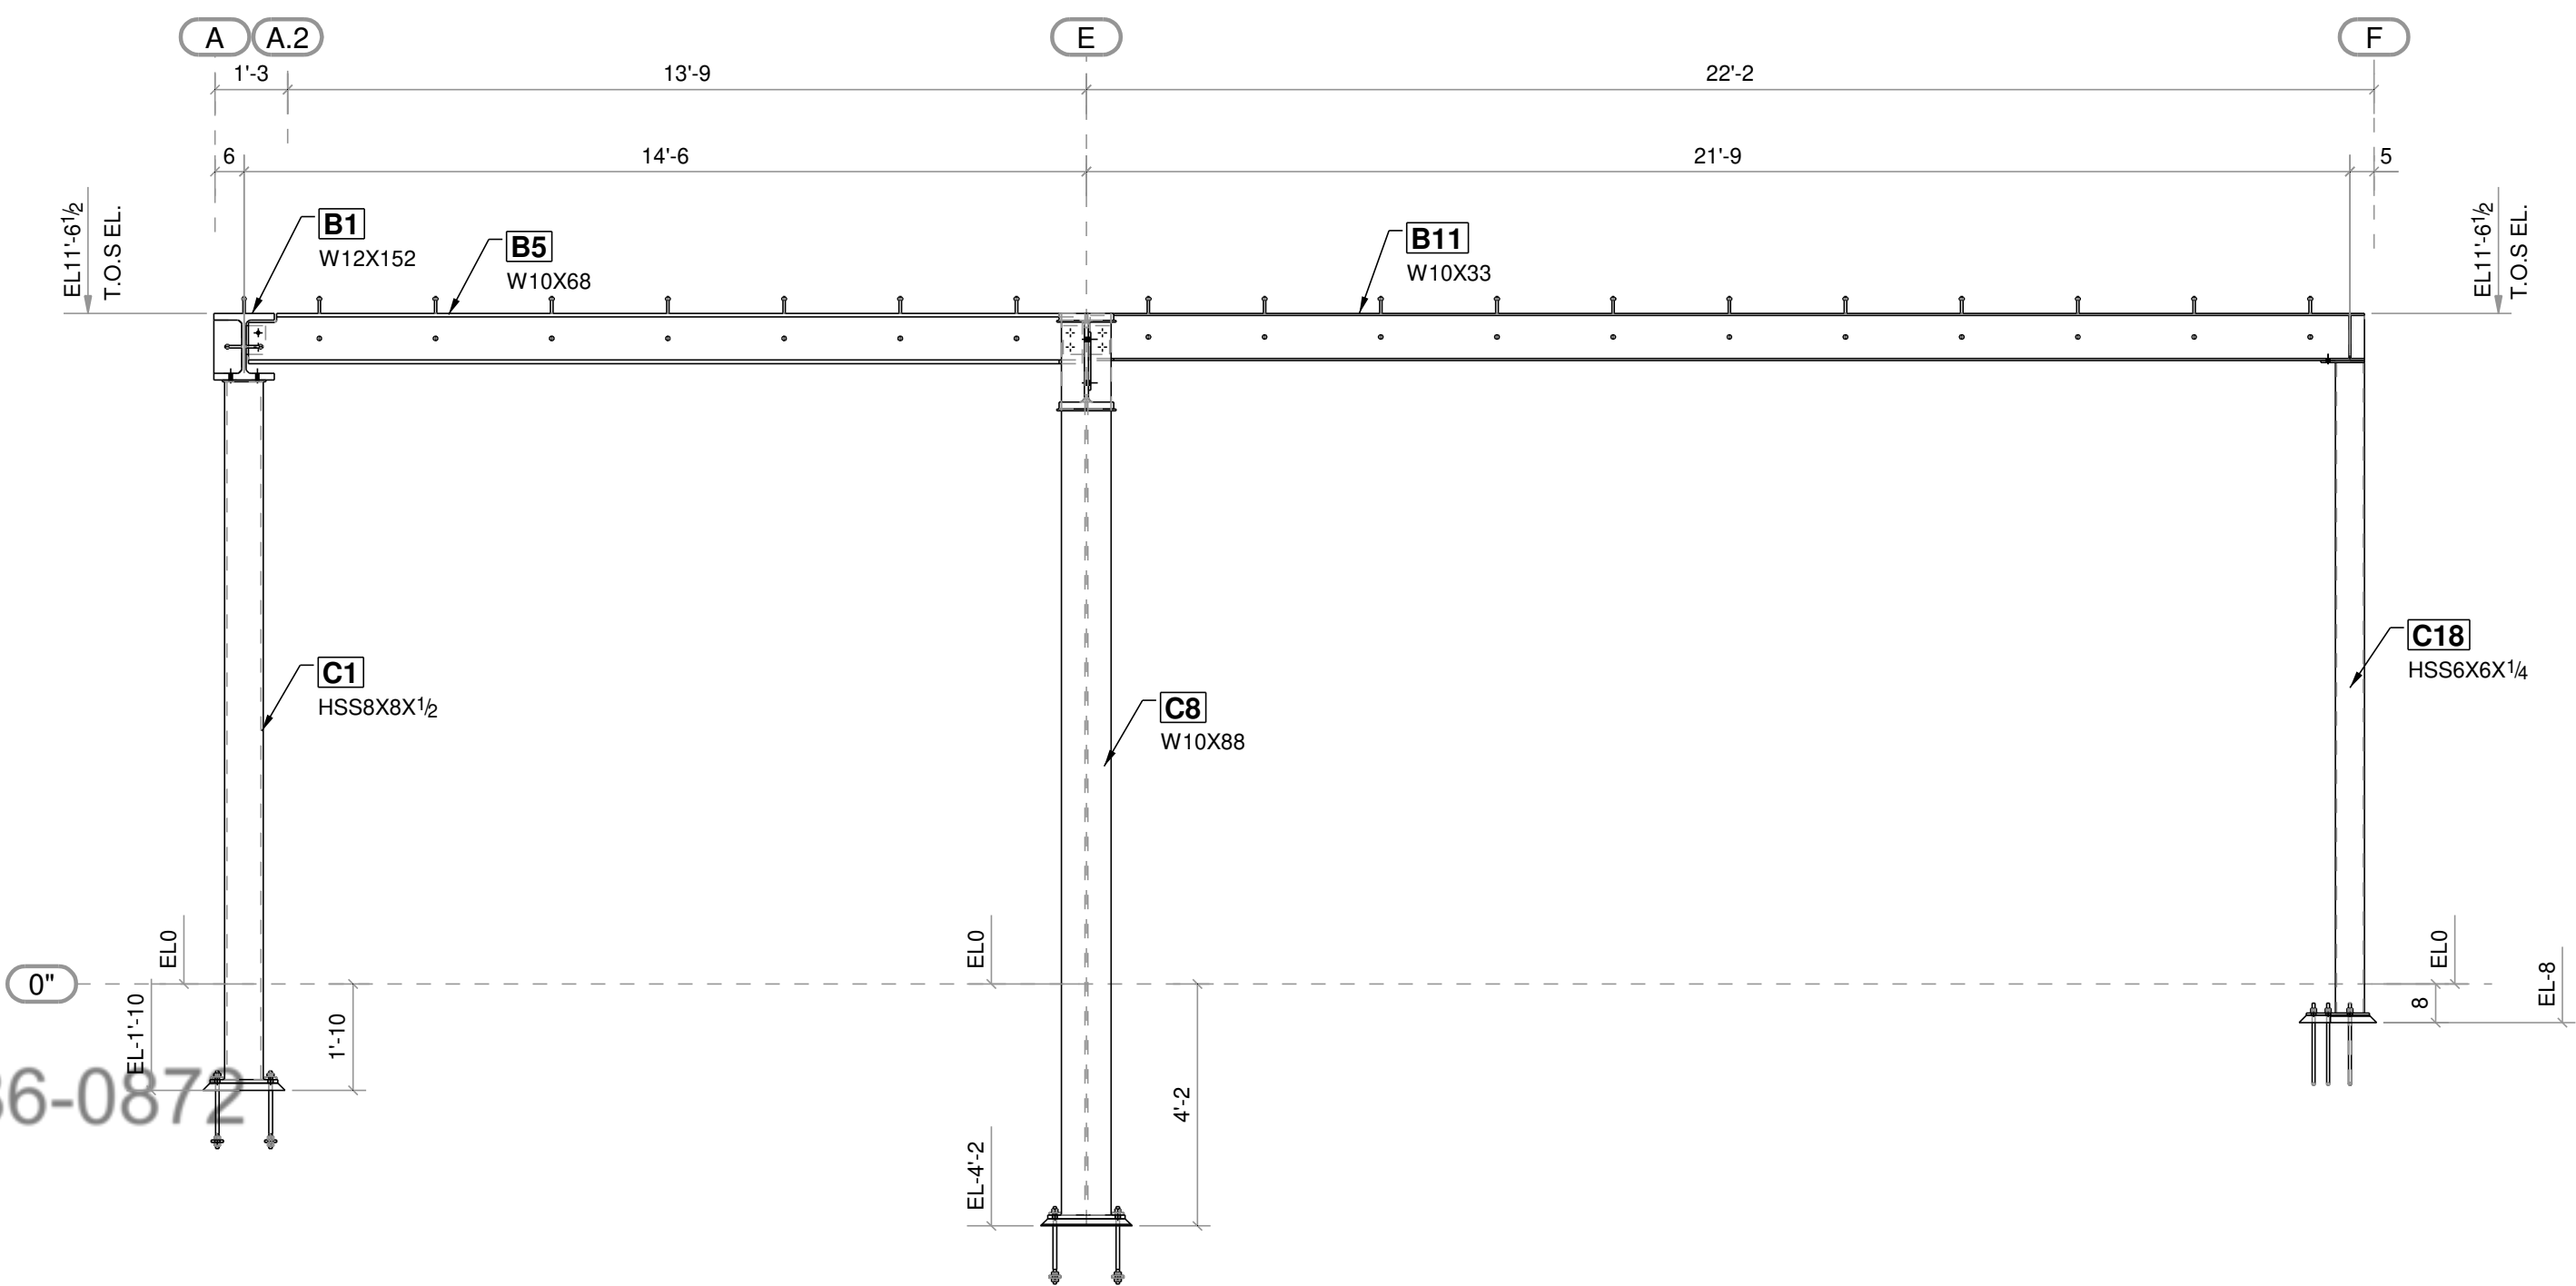

2 SECTION

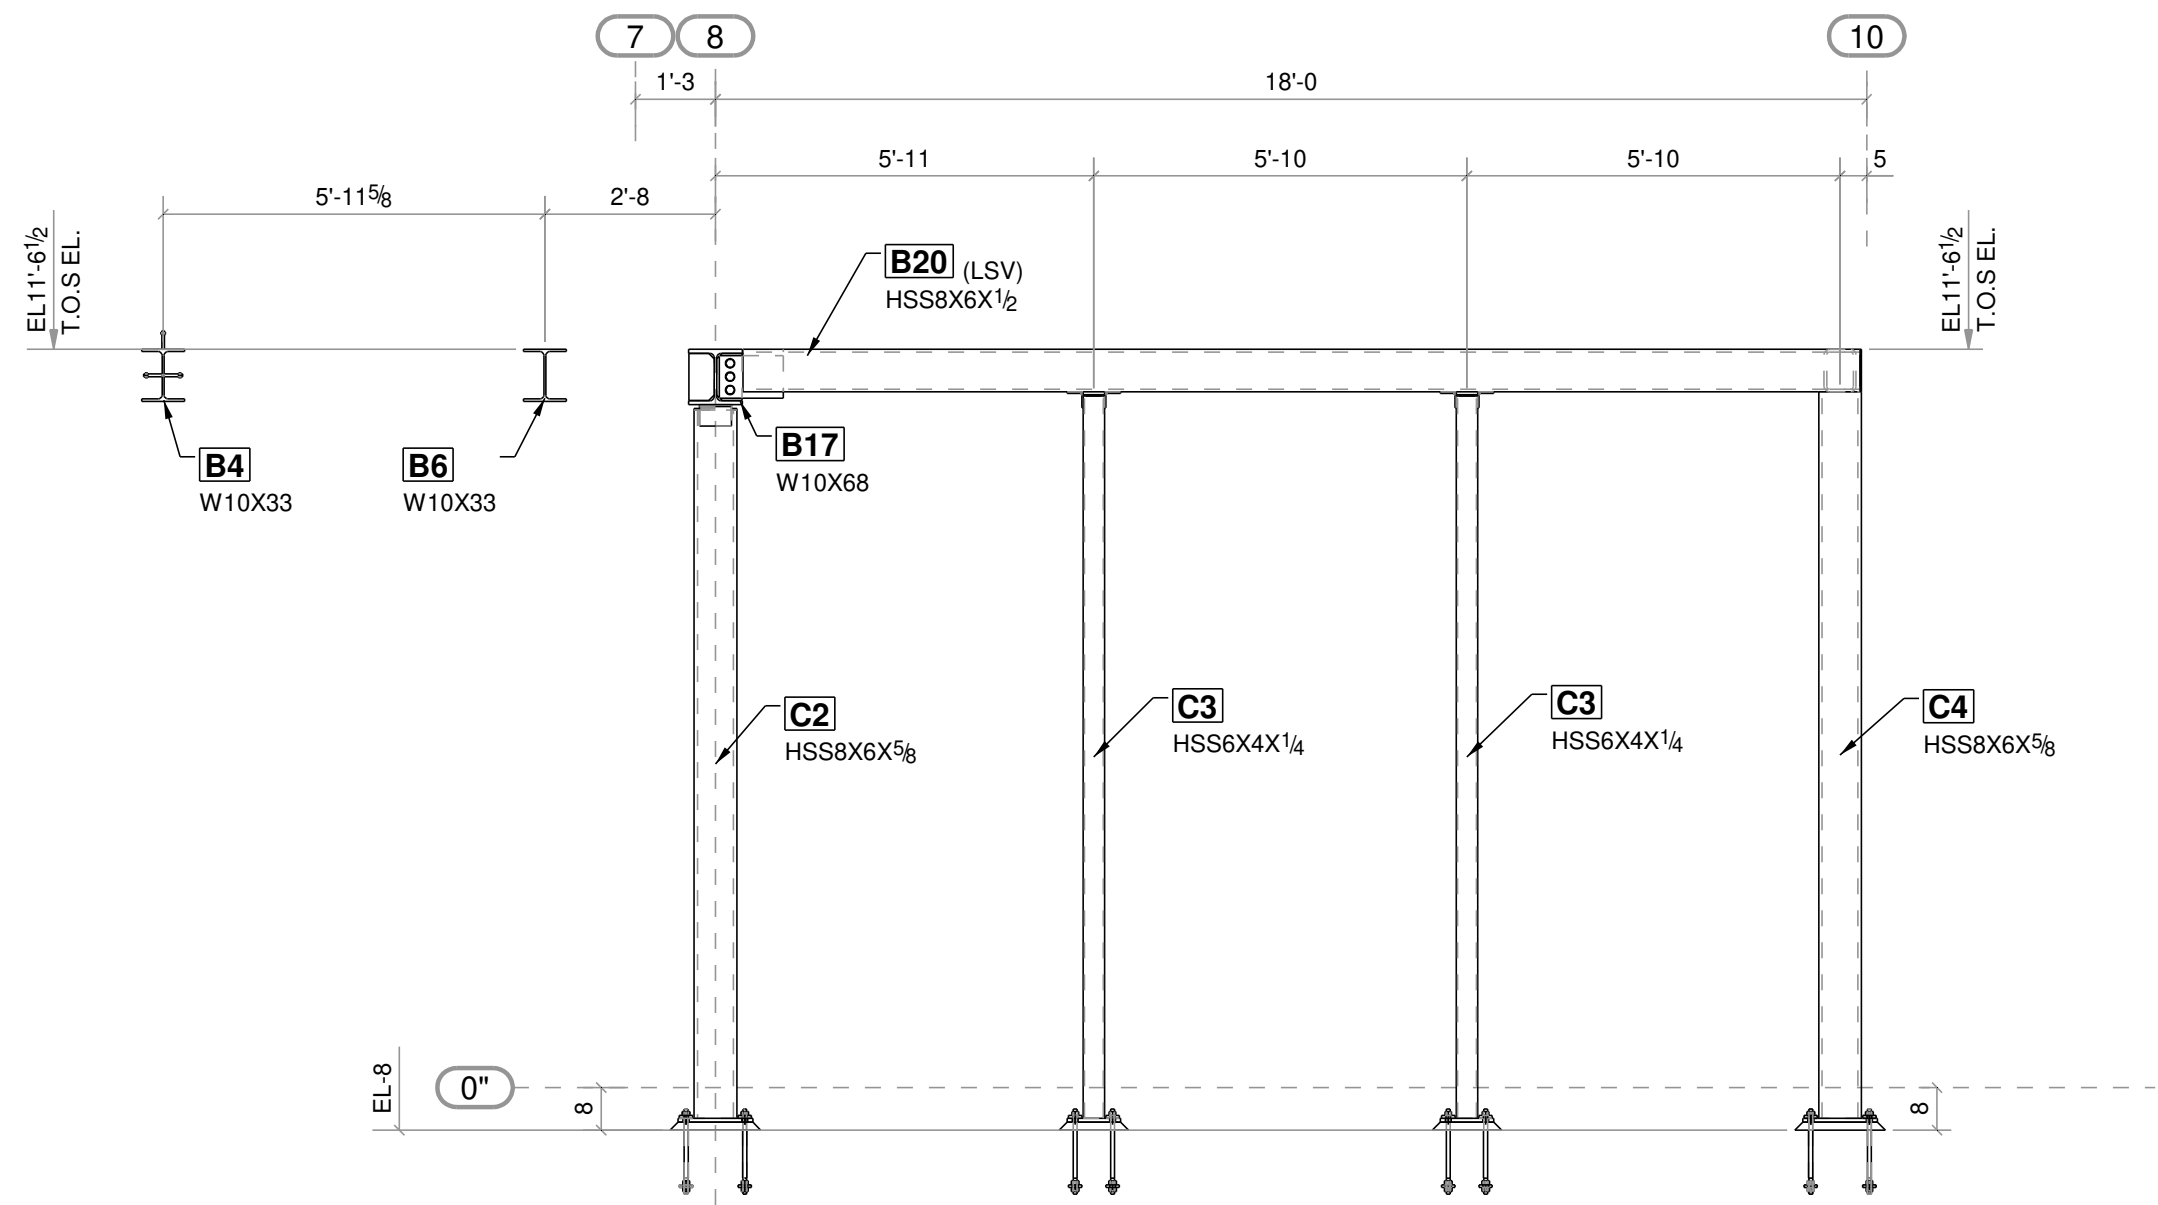


3 SECTION


NOTE TO APPROVER:
1. DETAILED SHOP DWGS ARE NOT SUBMITTED AT THIS POINT AS WE WOULD LIKE APPROVAL OF DESIGN CONMCEPT PRIOR TO CREATING DETAIL DWGS. DETAILED SHOP DWGS WILL BE CREATED BASED ON APPROVAL COMMENTS OF THESE ERECTION DWGS.
2. THESE DWGS ARE OUR INTEPRETATION OF CONTRACT DWGS & WILL BE ASSUMED TO BE CORRECT AS SHOWN UNLESS MARKED OTHERWISE ON THE APPROVAL DWGS.
3. ALL DIMENSIONS & ELEVATIONS SHOWN HERE NEEDS TO BE VERIFIED BY EOR/ ARCH AND WILL BE ASSUMED TO BE CORRECT AS SHOWN UNLESS MARKED OTHERWISE ON THE APPROVAL DWGS

F	05/01/2024	ISSUED FOR FINAL REVIED
E	03/07/2024	REVISED PER MARKUPS DATED 03/05/24
D	03/01/2024	REVISED PER MARKUPS DATED 02/26/24
C	02/03/2024	REVISED PER MARKUPS DATED 01/10/24
B	12/21/2023	ISSUED FOR APPROVAL
A	12/21/2023	NEW SHEET


PROJECT NAME & LOCATION				
DRAI RESIDENCE				
2700 WOODSTOCK ROAD, LOS ANGELES				
DWG. TITLE: ELEVATIONS				
CUSTOMER:				
MATERIAL: W SHAPES: A992 PIPES: A53, GR. B HSS SHAPES: A500, GR. B PLATES/CHANNELS: A36	HOLE SIZE:	13/16 DIA. U/N	DRAWN BY:	RH
	ELECTRODES:	E70XX	CHK'D BY:	EU
	FINISH:	AS PER SPEC.	DWG. NO.	E4
	BOLT:	A325N		
JOB NO.	---		REVISION	F

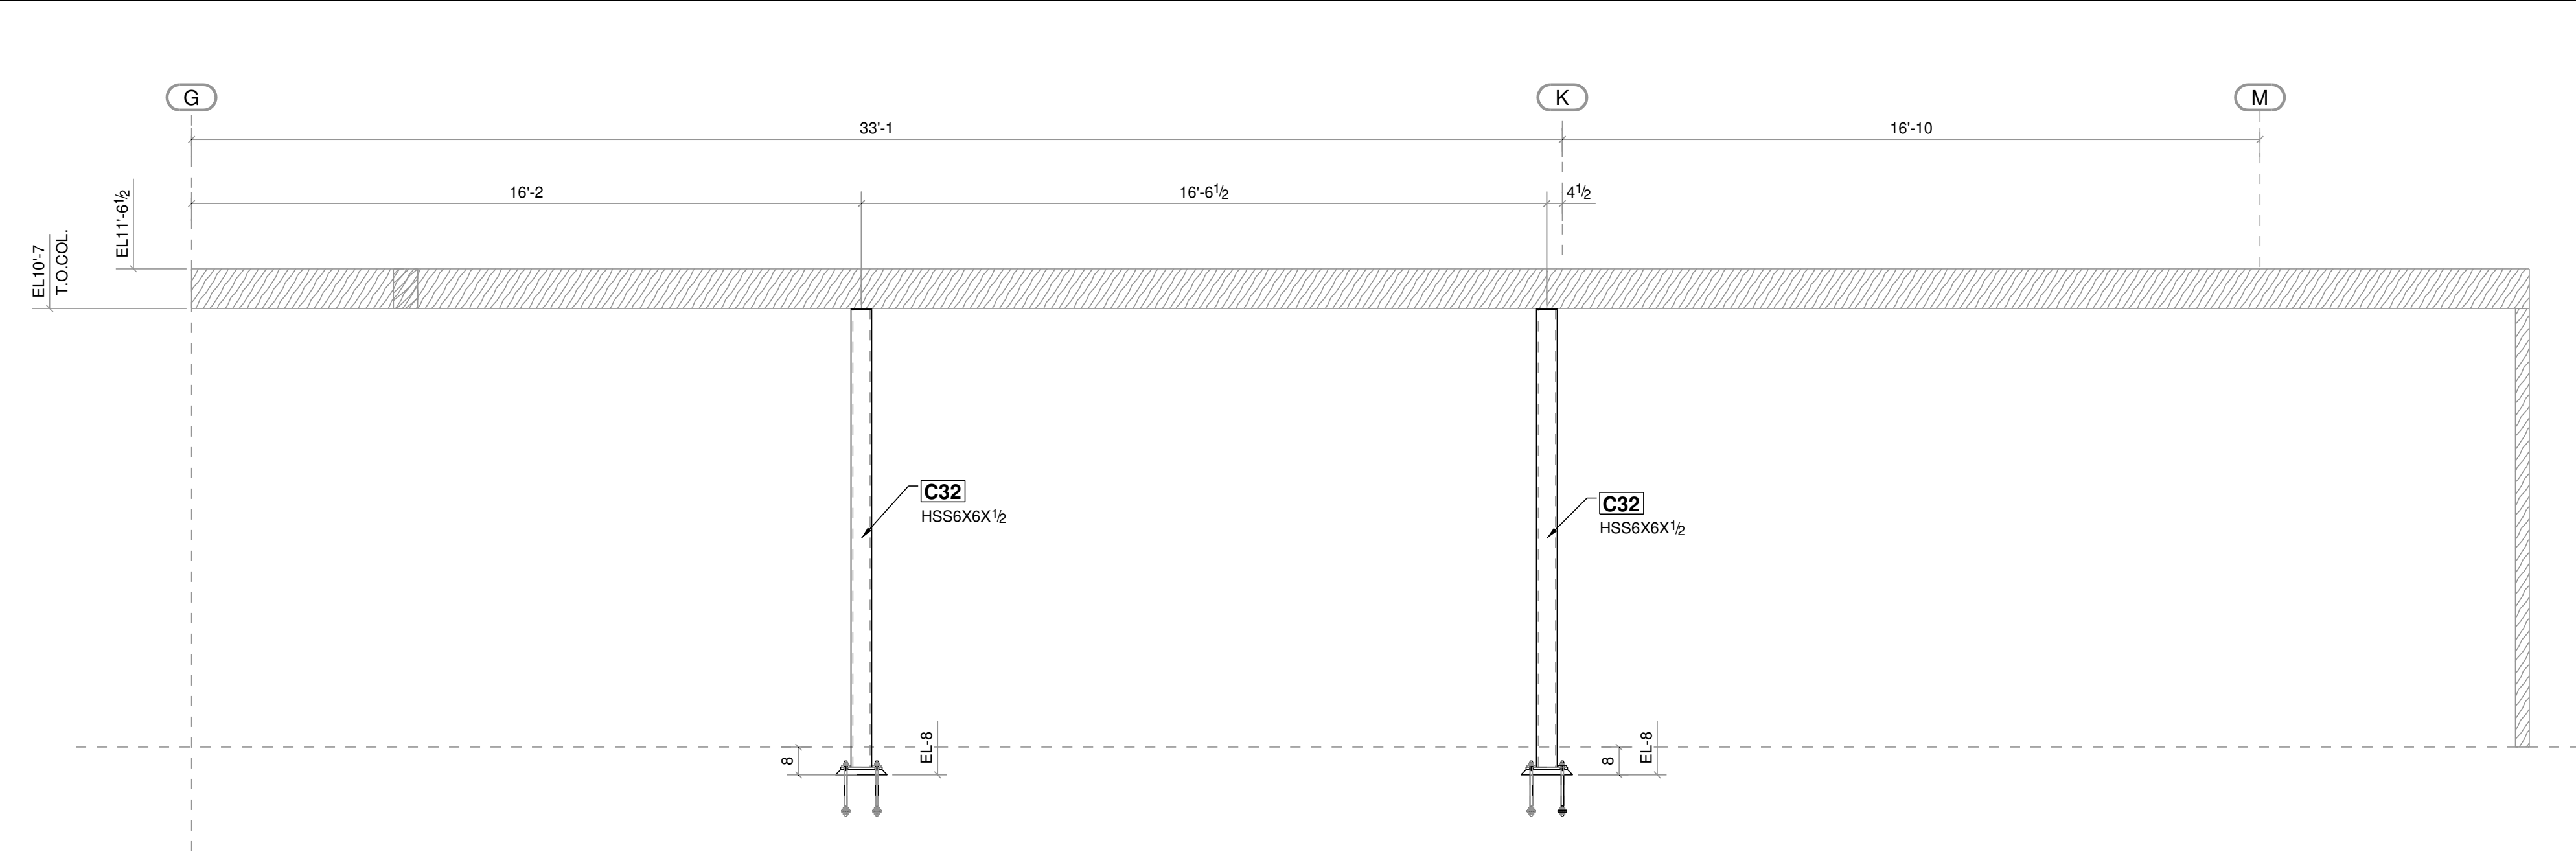


1 SECTION

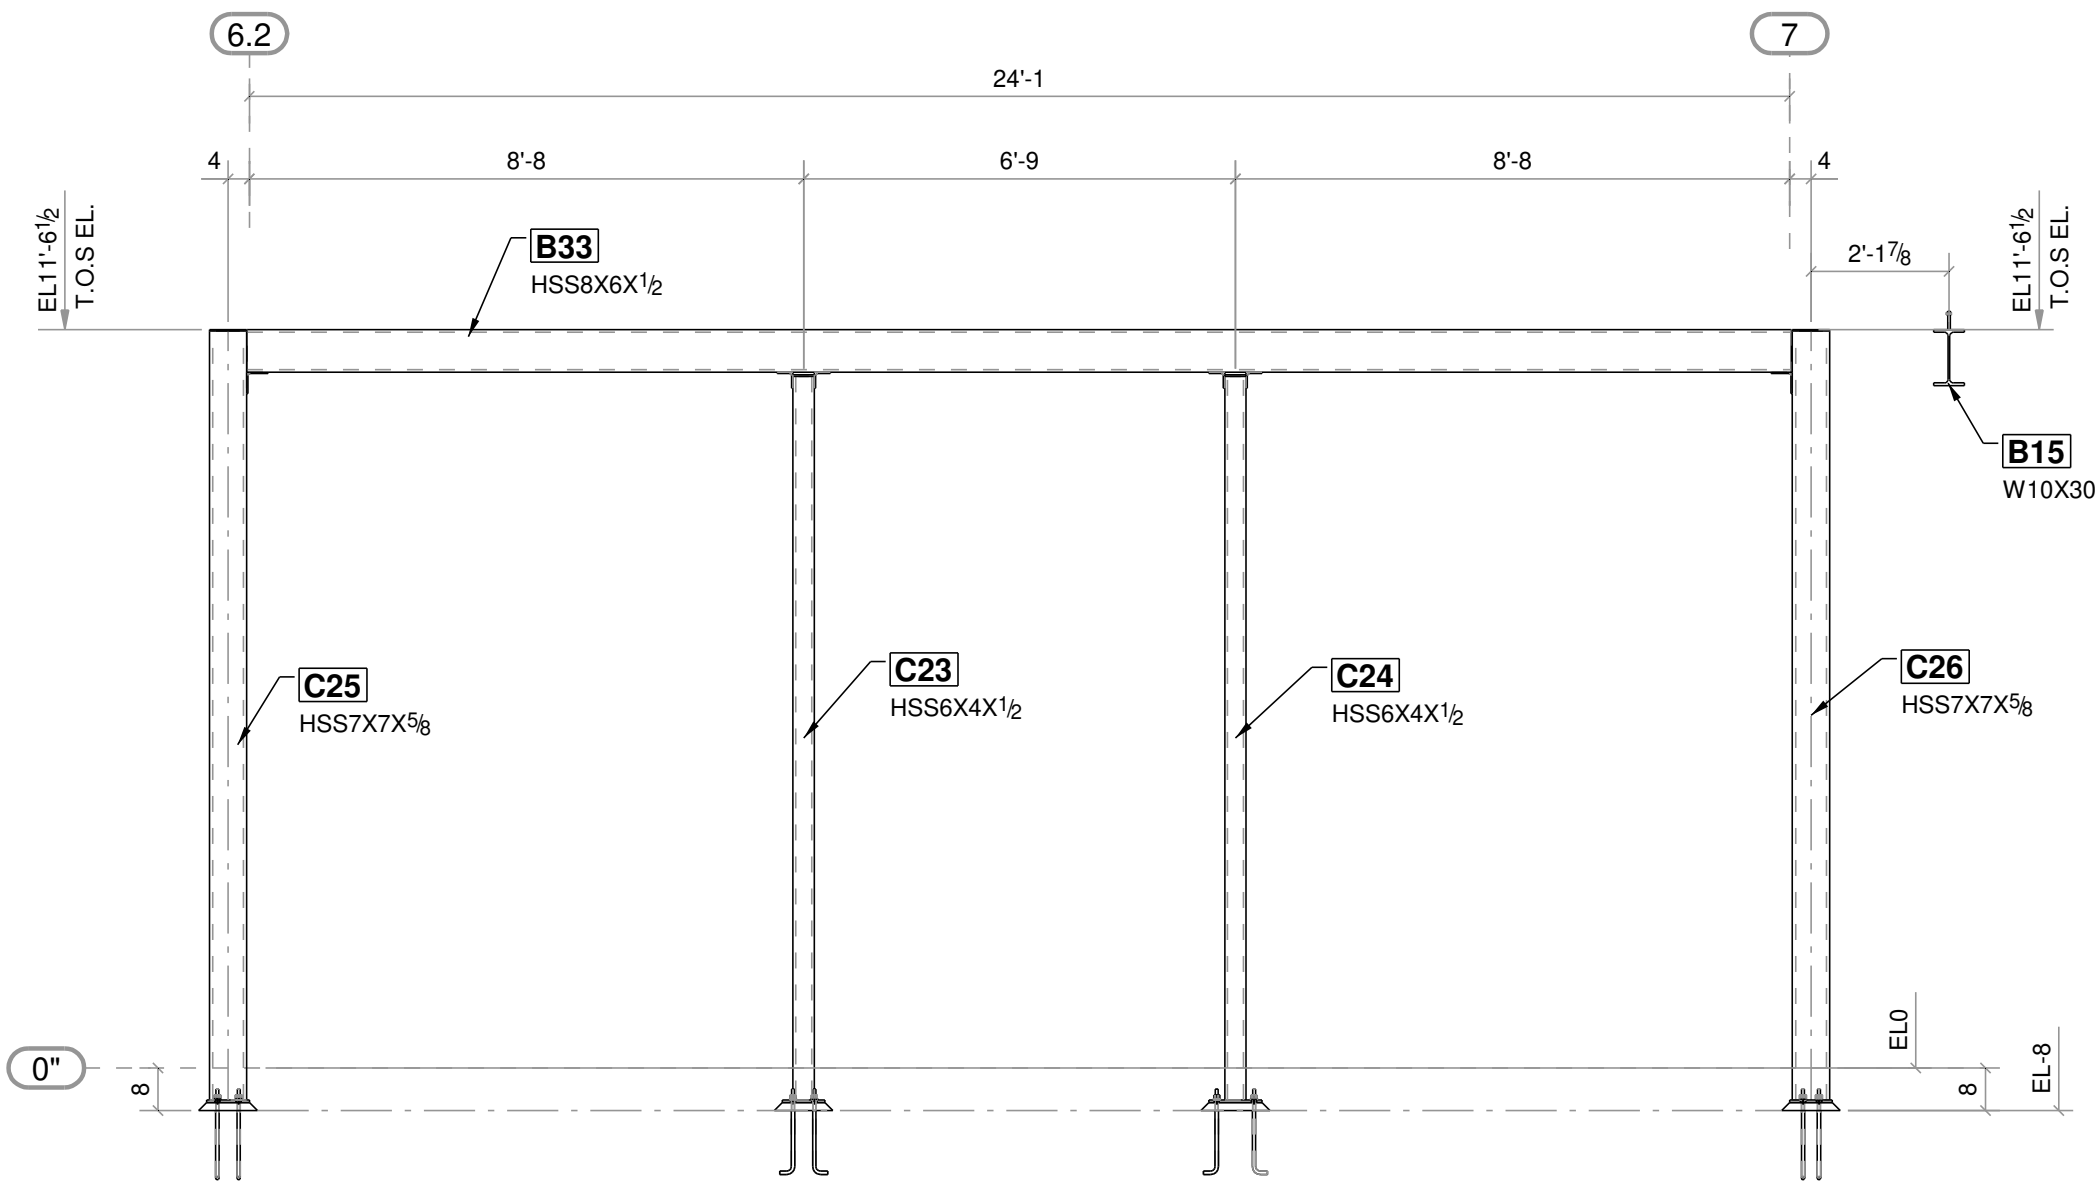


2 SECTION

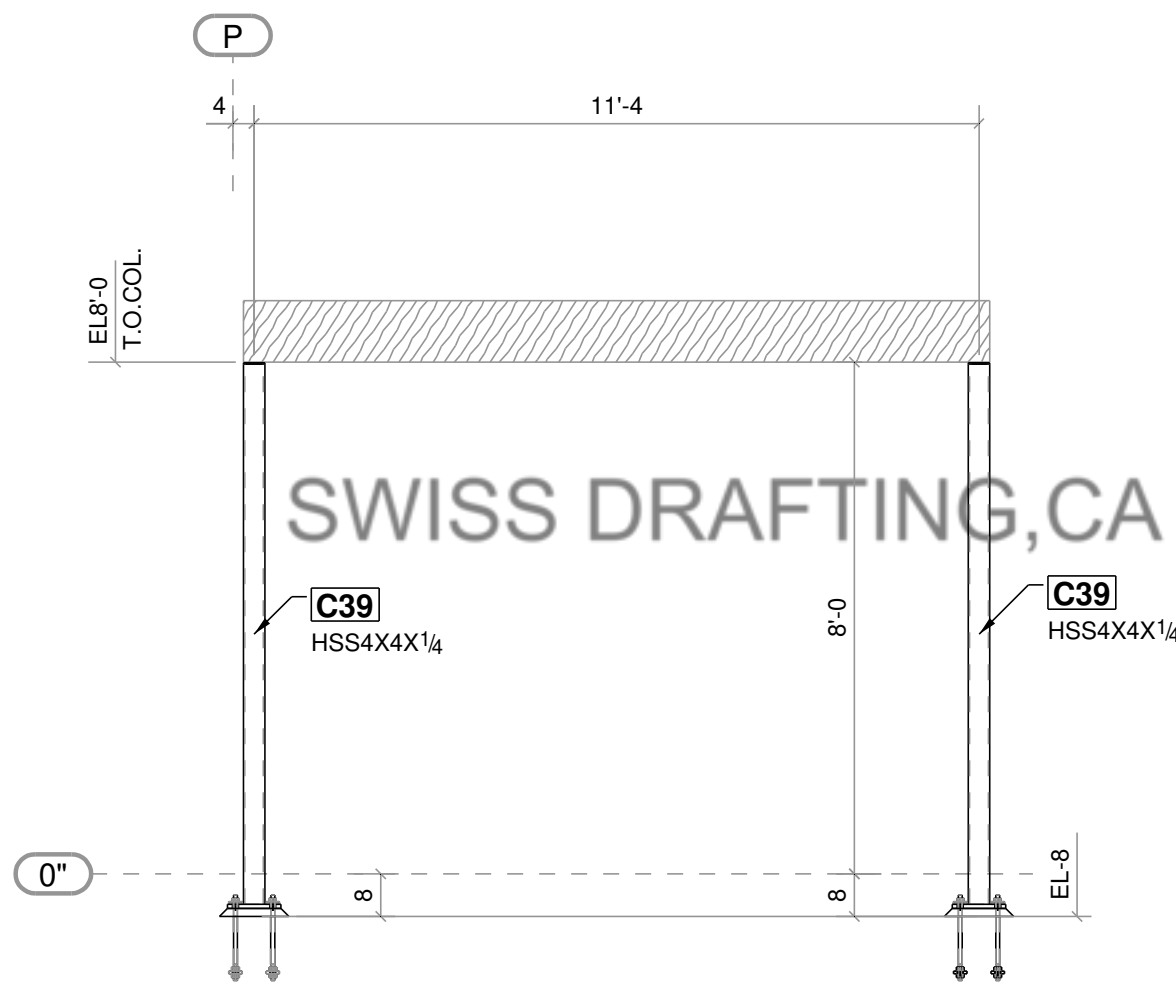


3 SECTION

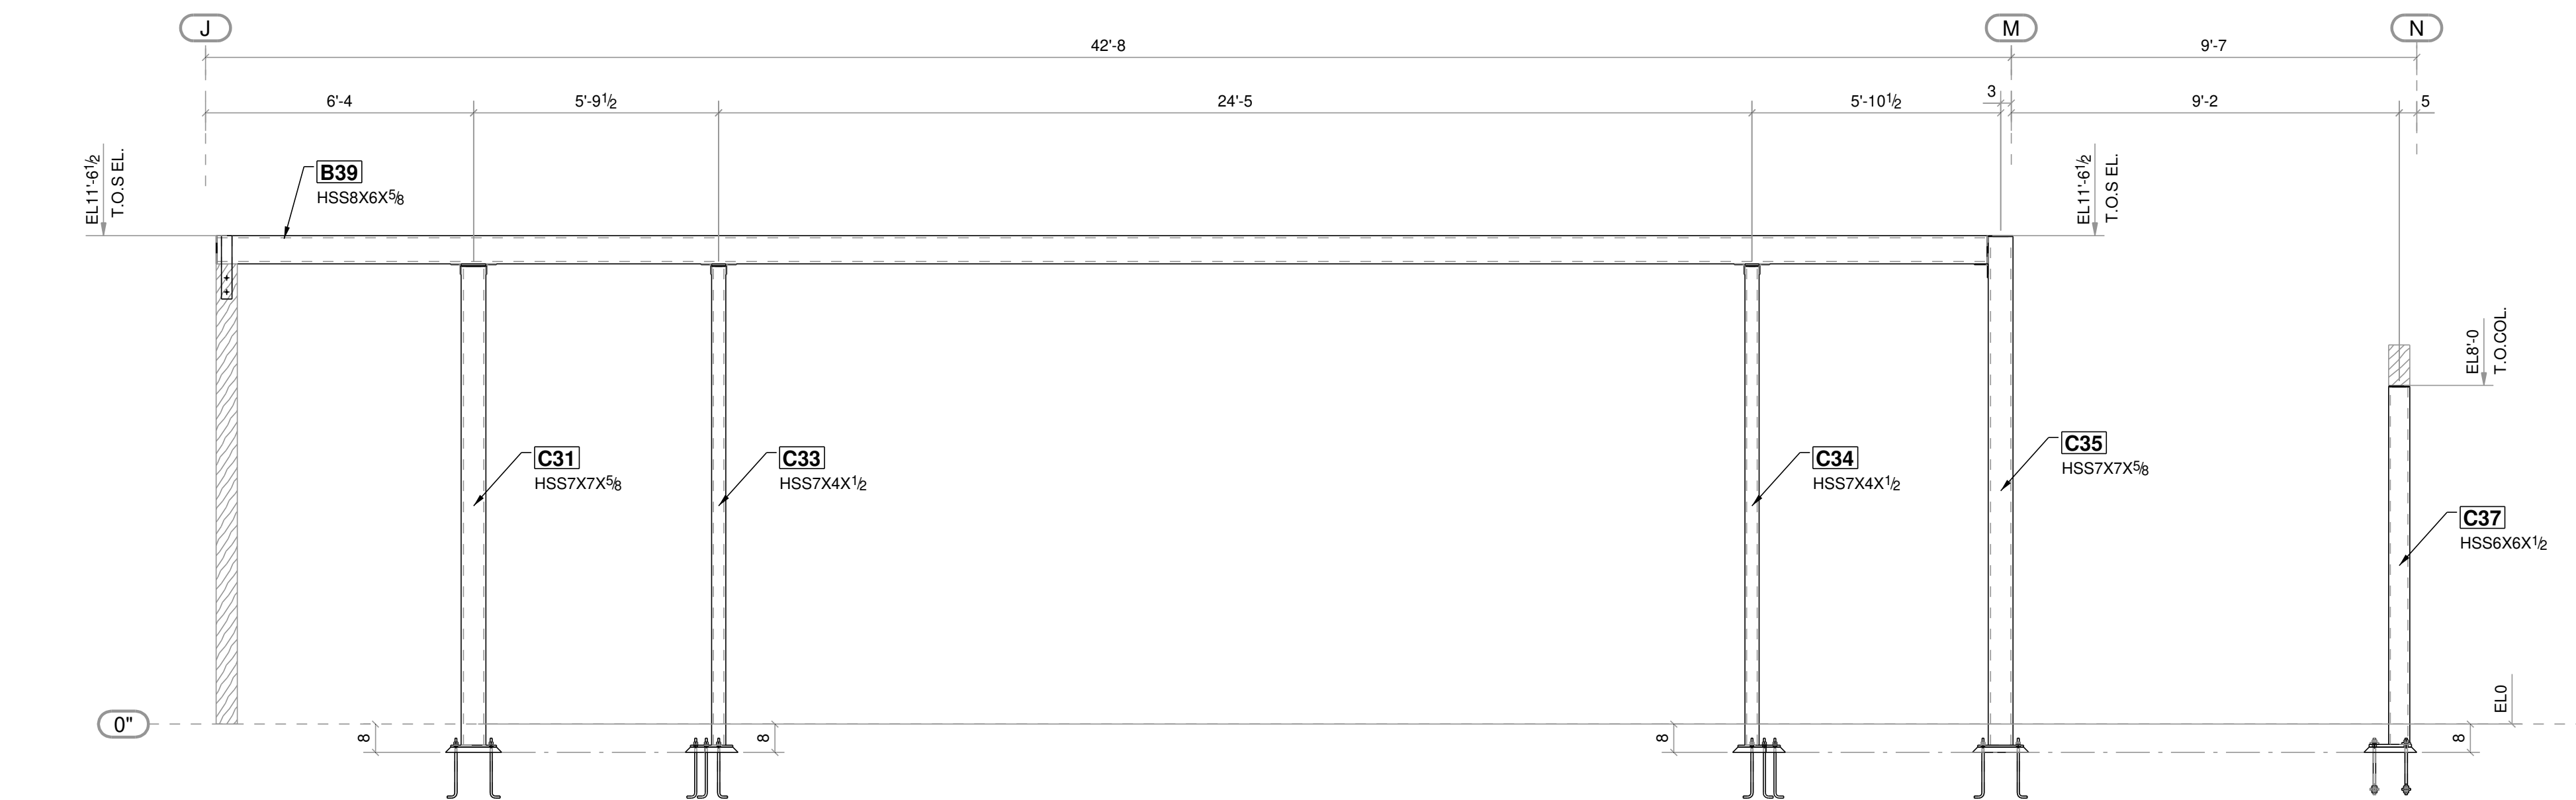

6 SECTION

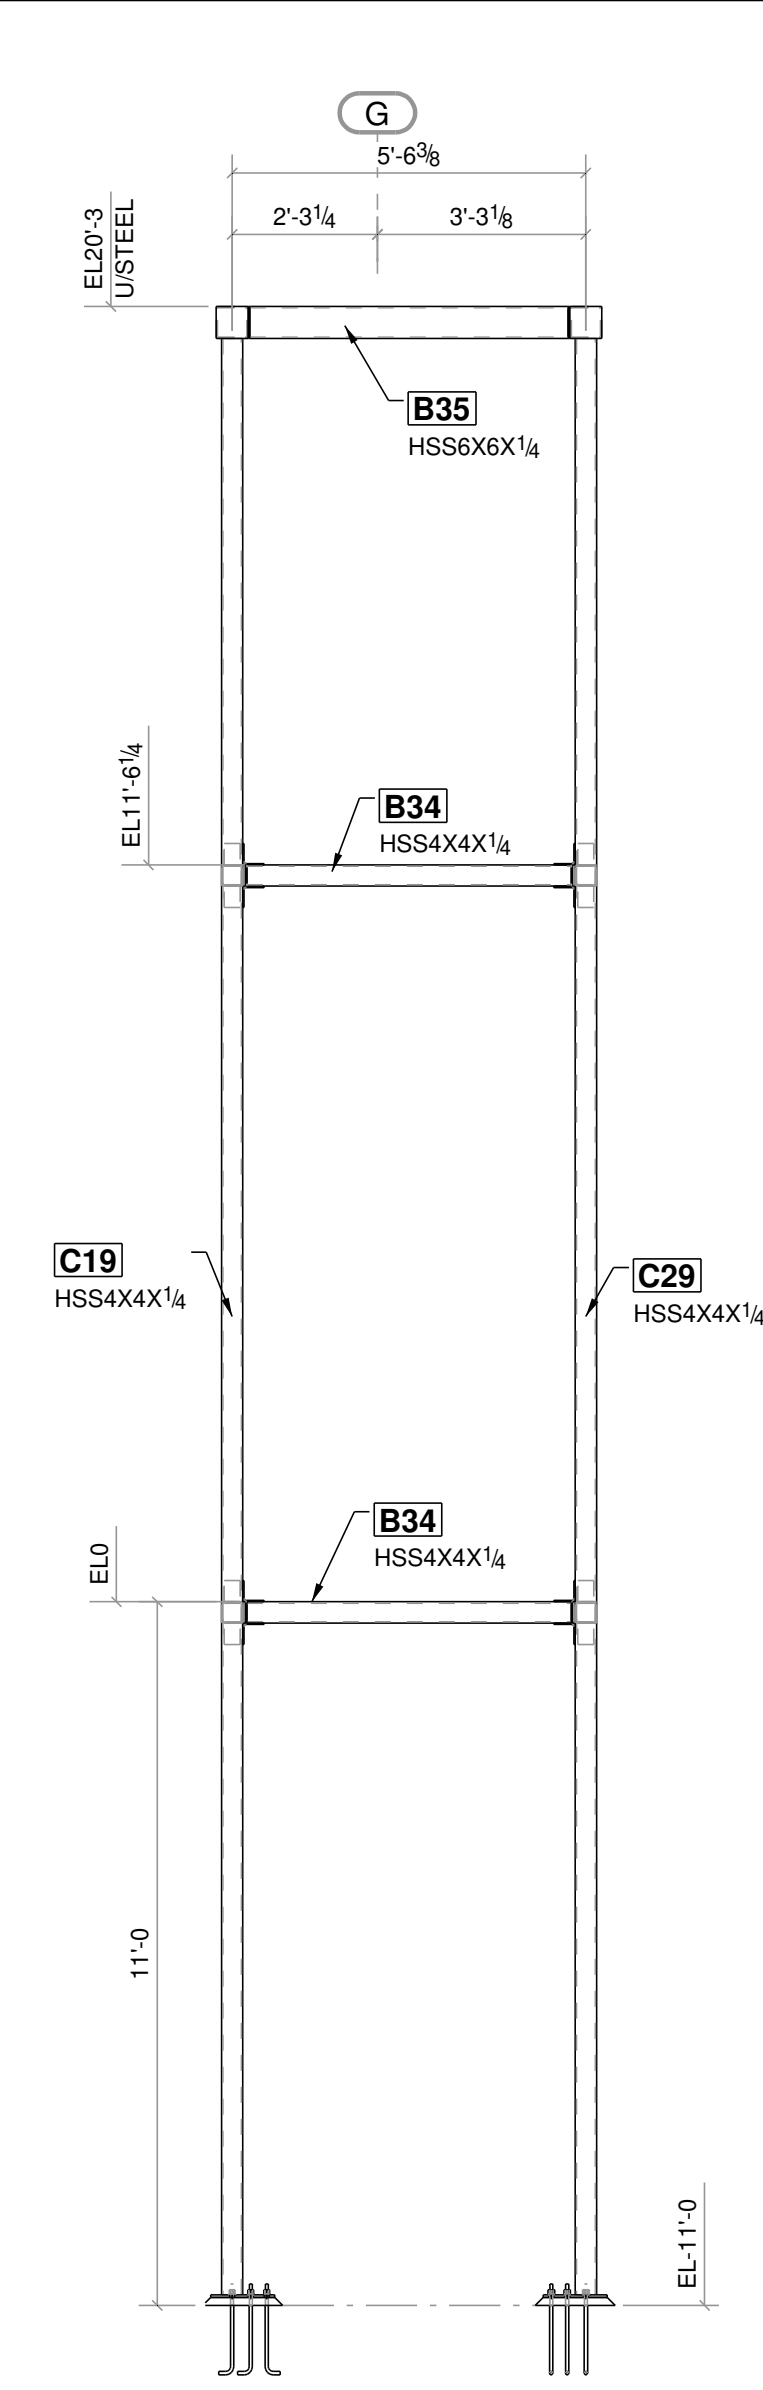

4 SECTION





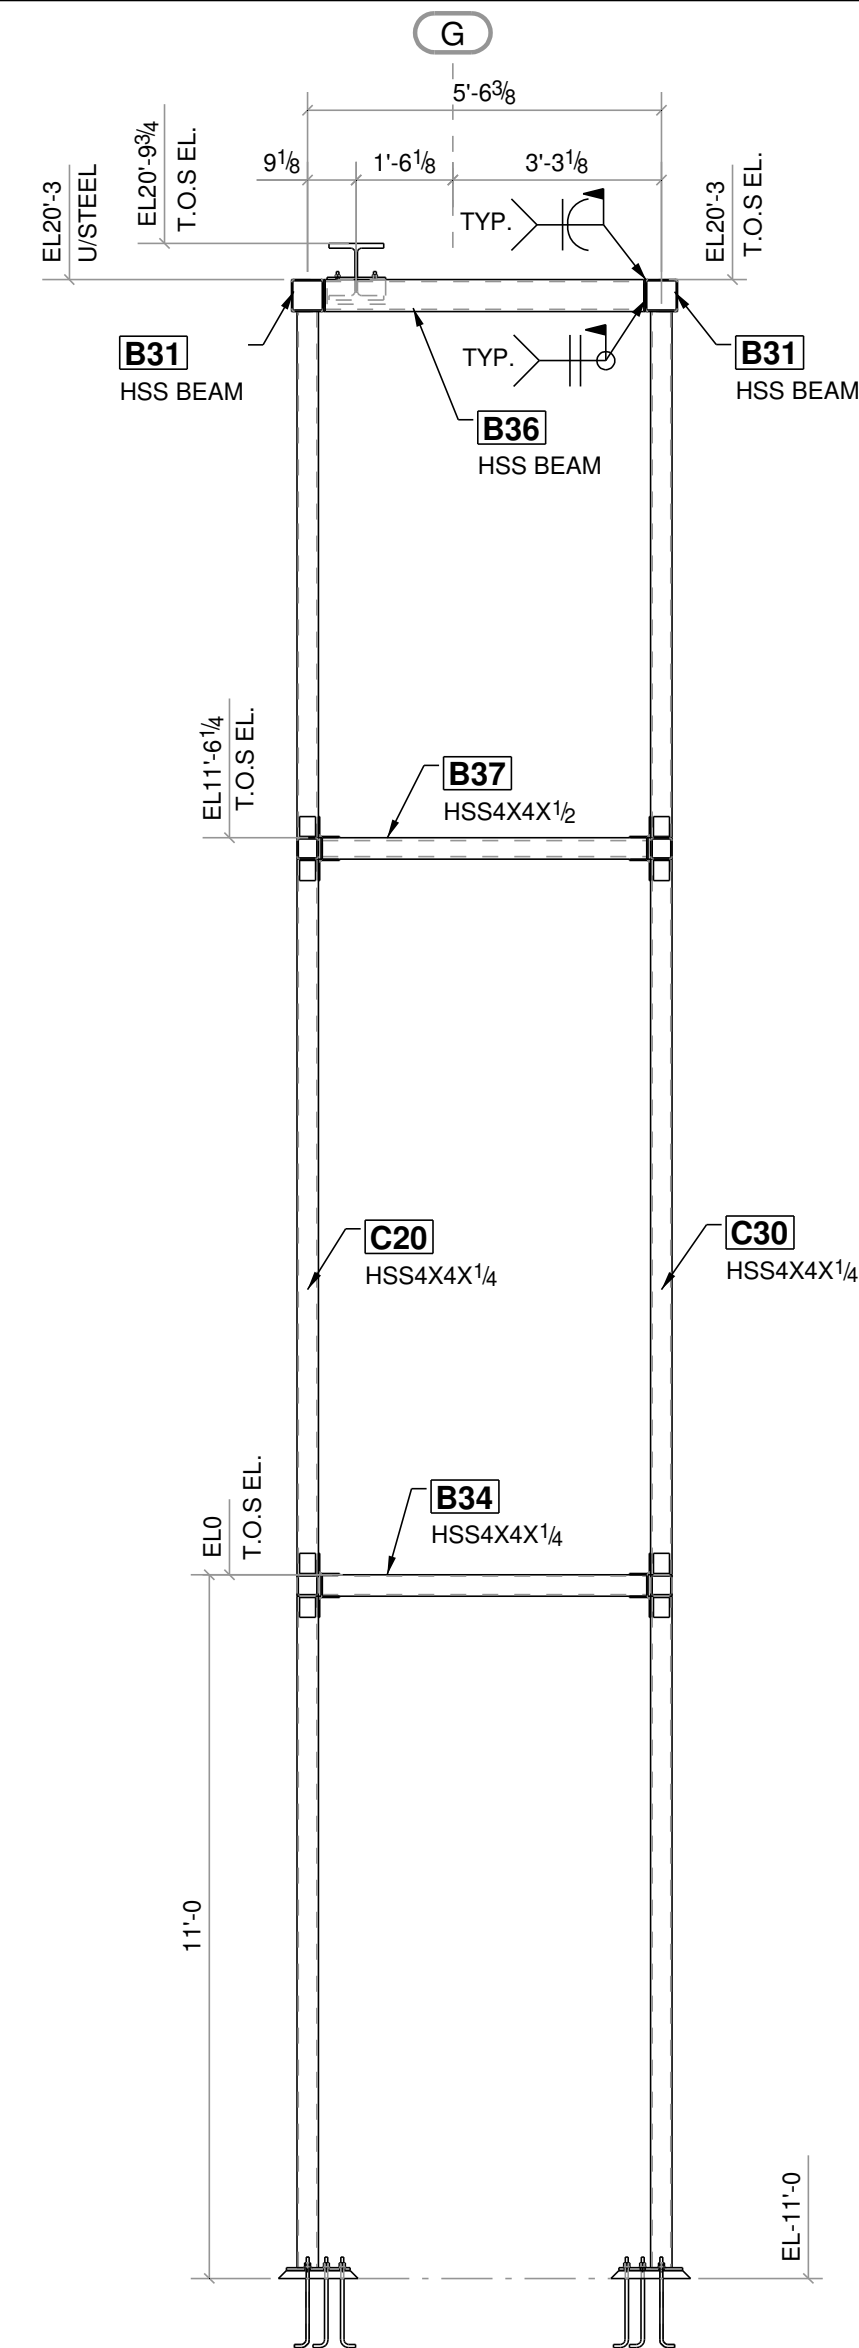


5 SECTION

NOTE TO APPROVER:
1.DETAILED SHOP DWGs ARE NOT SUBMITTED AT THIS POINT AS WE WOULD LIKE APPROVAL OF DESIGN CONMCEPT PRIOR TO CREATING DETAIL DWGS.
2. THESE DWGS ARE OUR INTERPRETATION OF CONTRACT DWGs & WILL BE ASSUMED TO BE CORRECT AS SHOWN UNLESS MARKED OTHERWISE ON THE APPROVAL DWGS.
3. ALL DIMENSIONS & ELEVATIONS SHOWN HERE NEEDS TO BE VERIFIED BY EOR/ ARCH AND WILL BE ASSUMED TO BE CORRECT AS SHOWN UNLESS MARKED OTHERWISE ON THE APPROVAL DWGs

F	05/01/2024	ISSUED FOR FINAL REVIED
E	03/07/2024	REVISED PER MARKUPS DATED 03/05/24
D	03/01/2024	REVISED PER MARKUPS DATED 02/26/24
C	02/03/2024	REVISED PER MARKUPS DATED 01/10/24
B	12/21/2023	ISSUED FOR APPROVAL
A	12/21/2023	NEW SHEET

PROJECT NAME & LOCATION				
DRAI RESIDENCE				
2700 WOODSTOCK ROAD, LOS ANGELES				
DWG. TITLE: ELEVATIONS				
CUSTOMER:				
MATERIAL: W SHAPES: PIPES: HSS SHAPES: PLATES/CHANNELS:	A500 GR. B A36	HOLE SIZE: 13/16 DIA. UIN	DRAWN BY: RH	DATE: 12/12/2023
ELECTRODES:		E70XX	CHK'D BY: EU	DATE: 12/19/2023
FINISH:		AS PER SPEC.	DWG. NO.	REVISION
JOB NO. ---		BOLT: A325N	E5	F

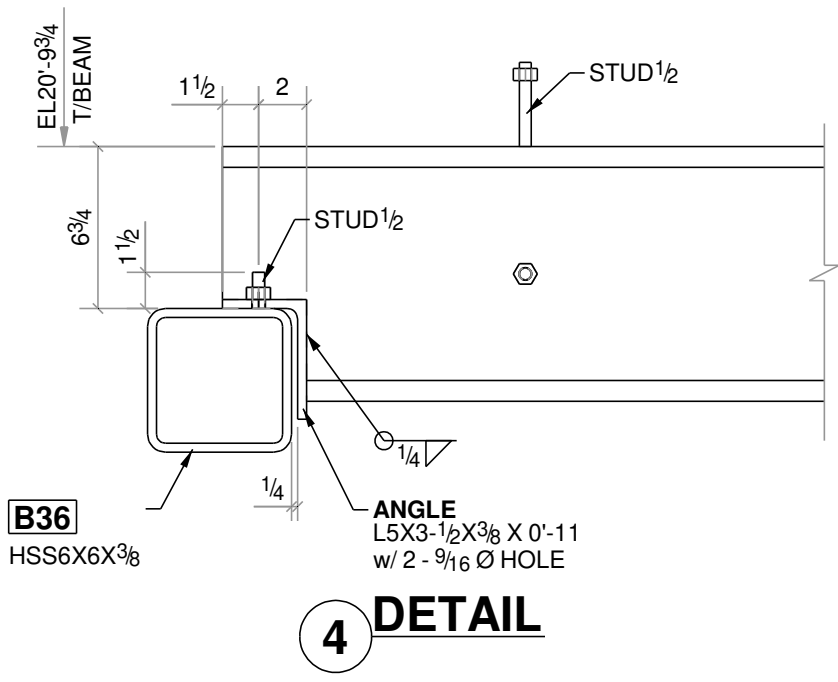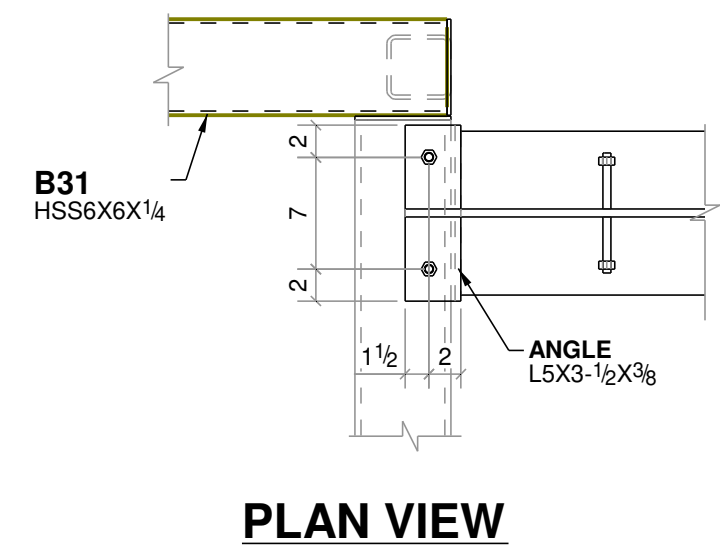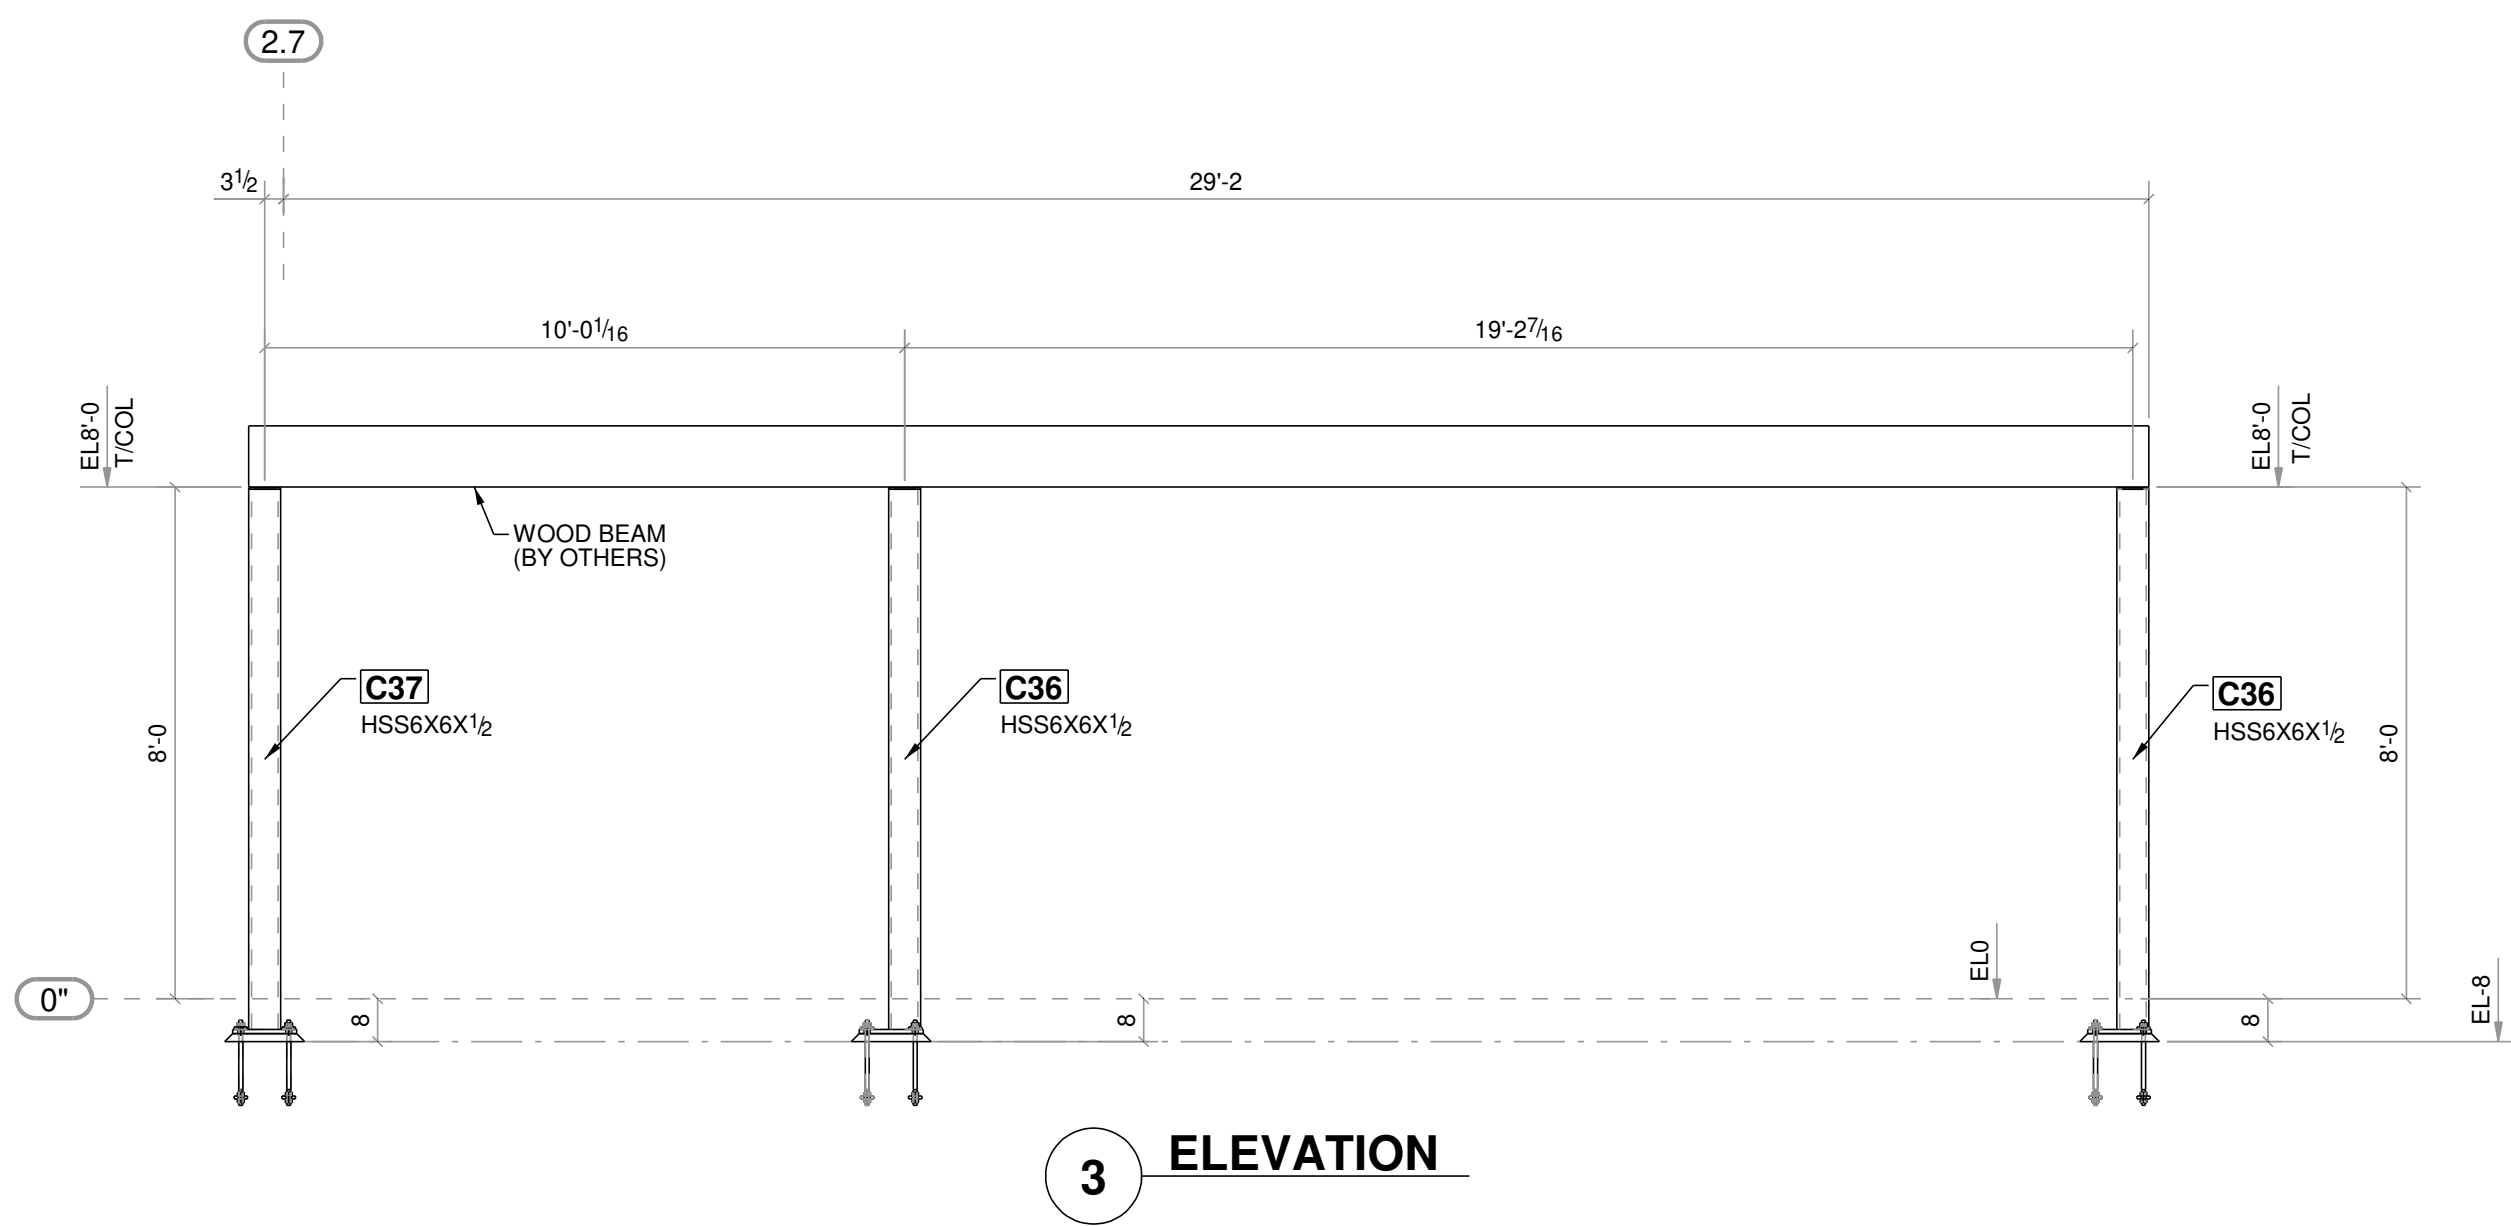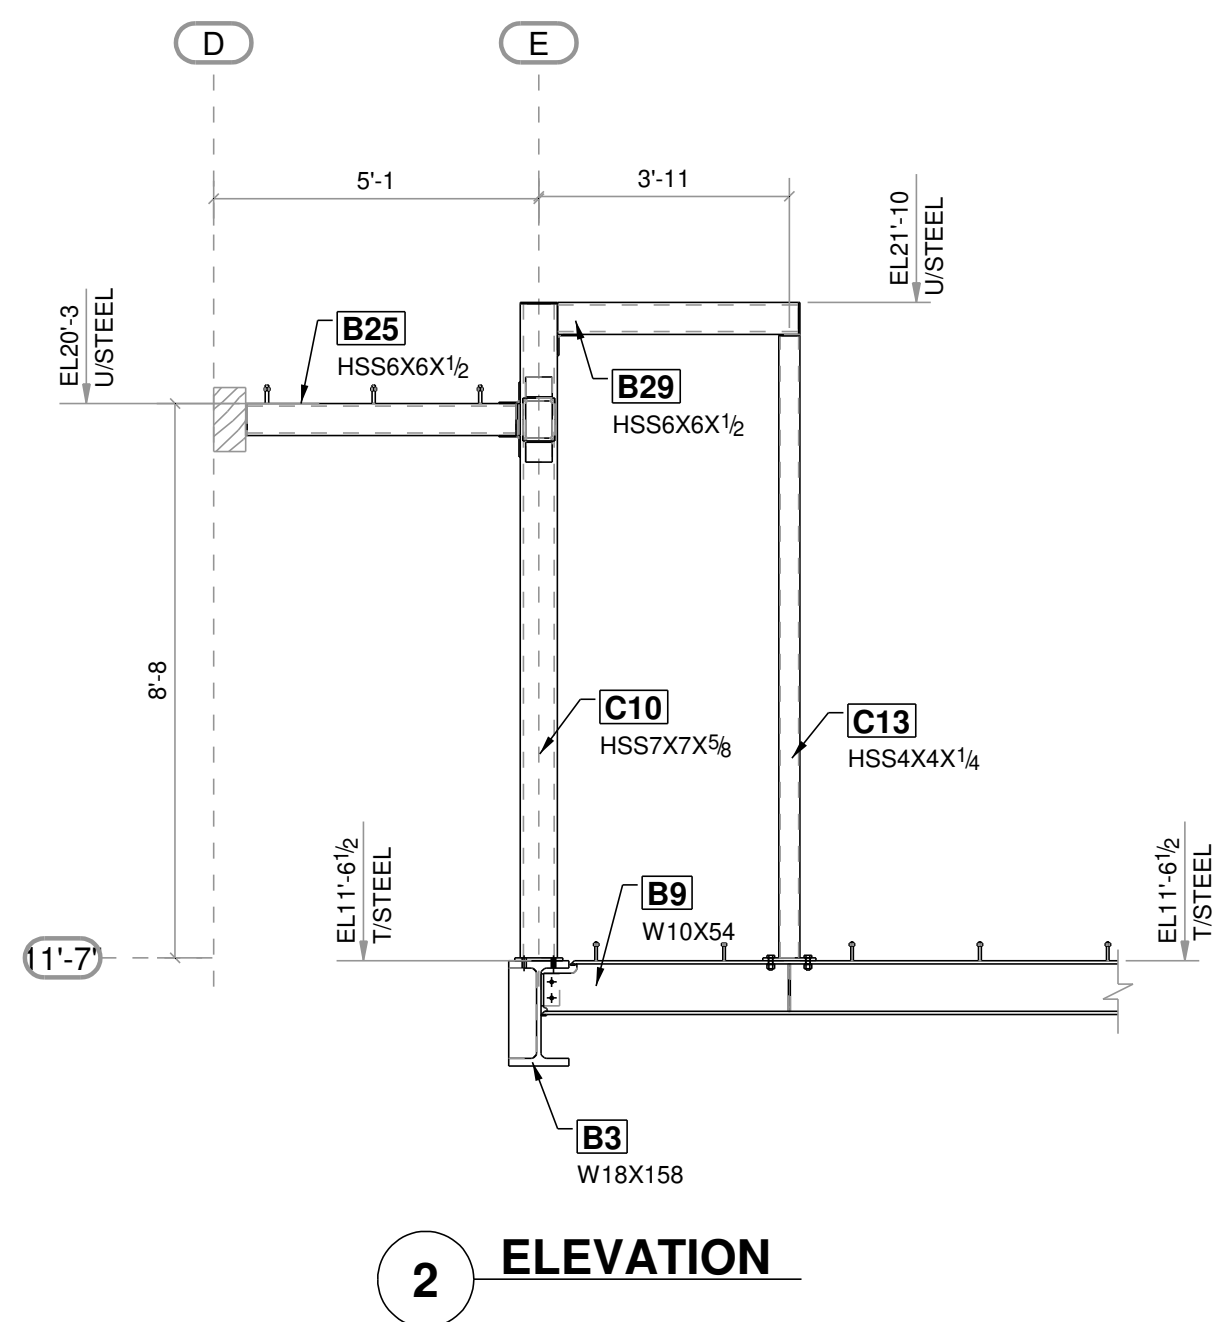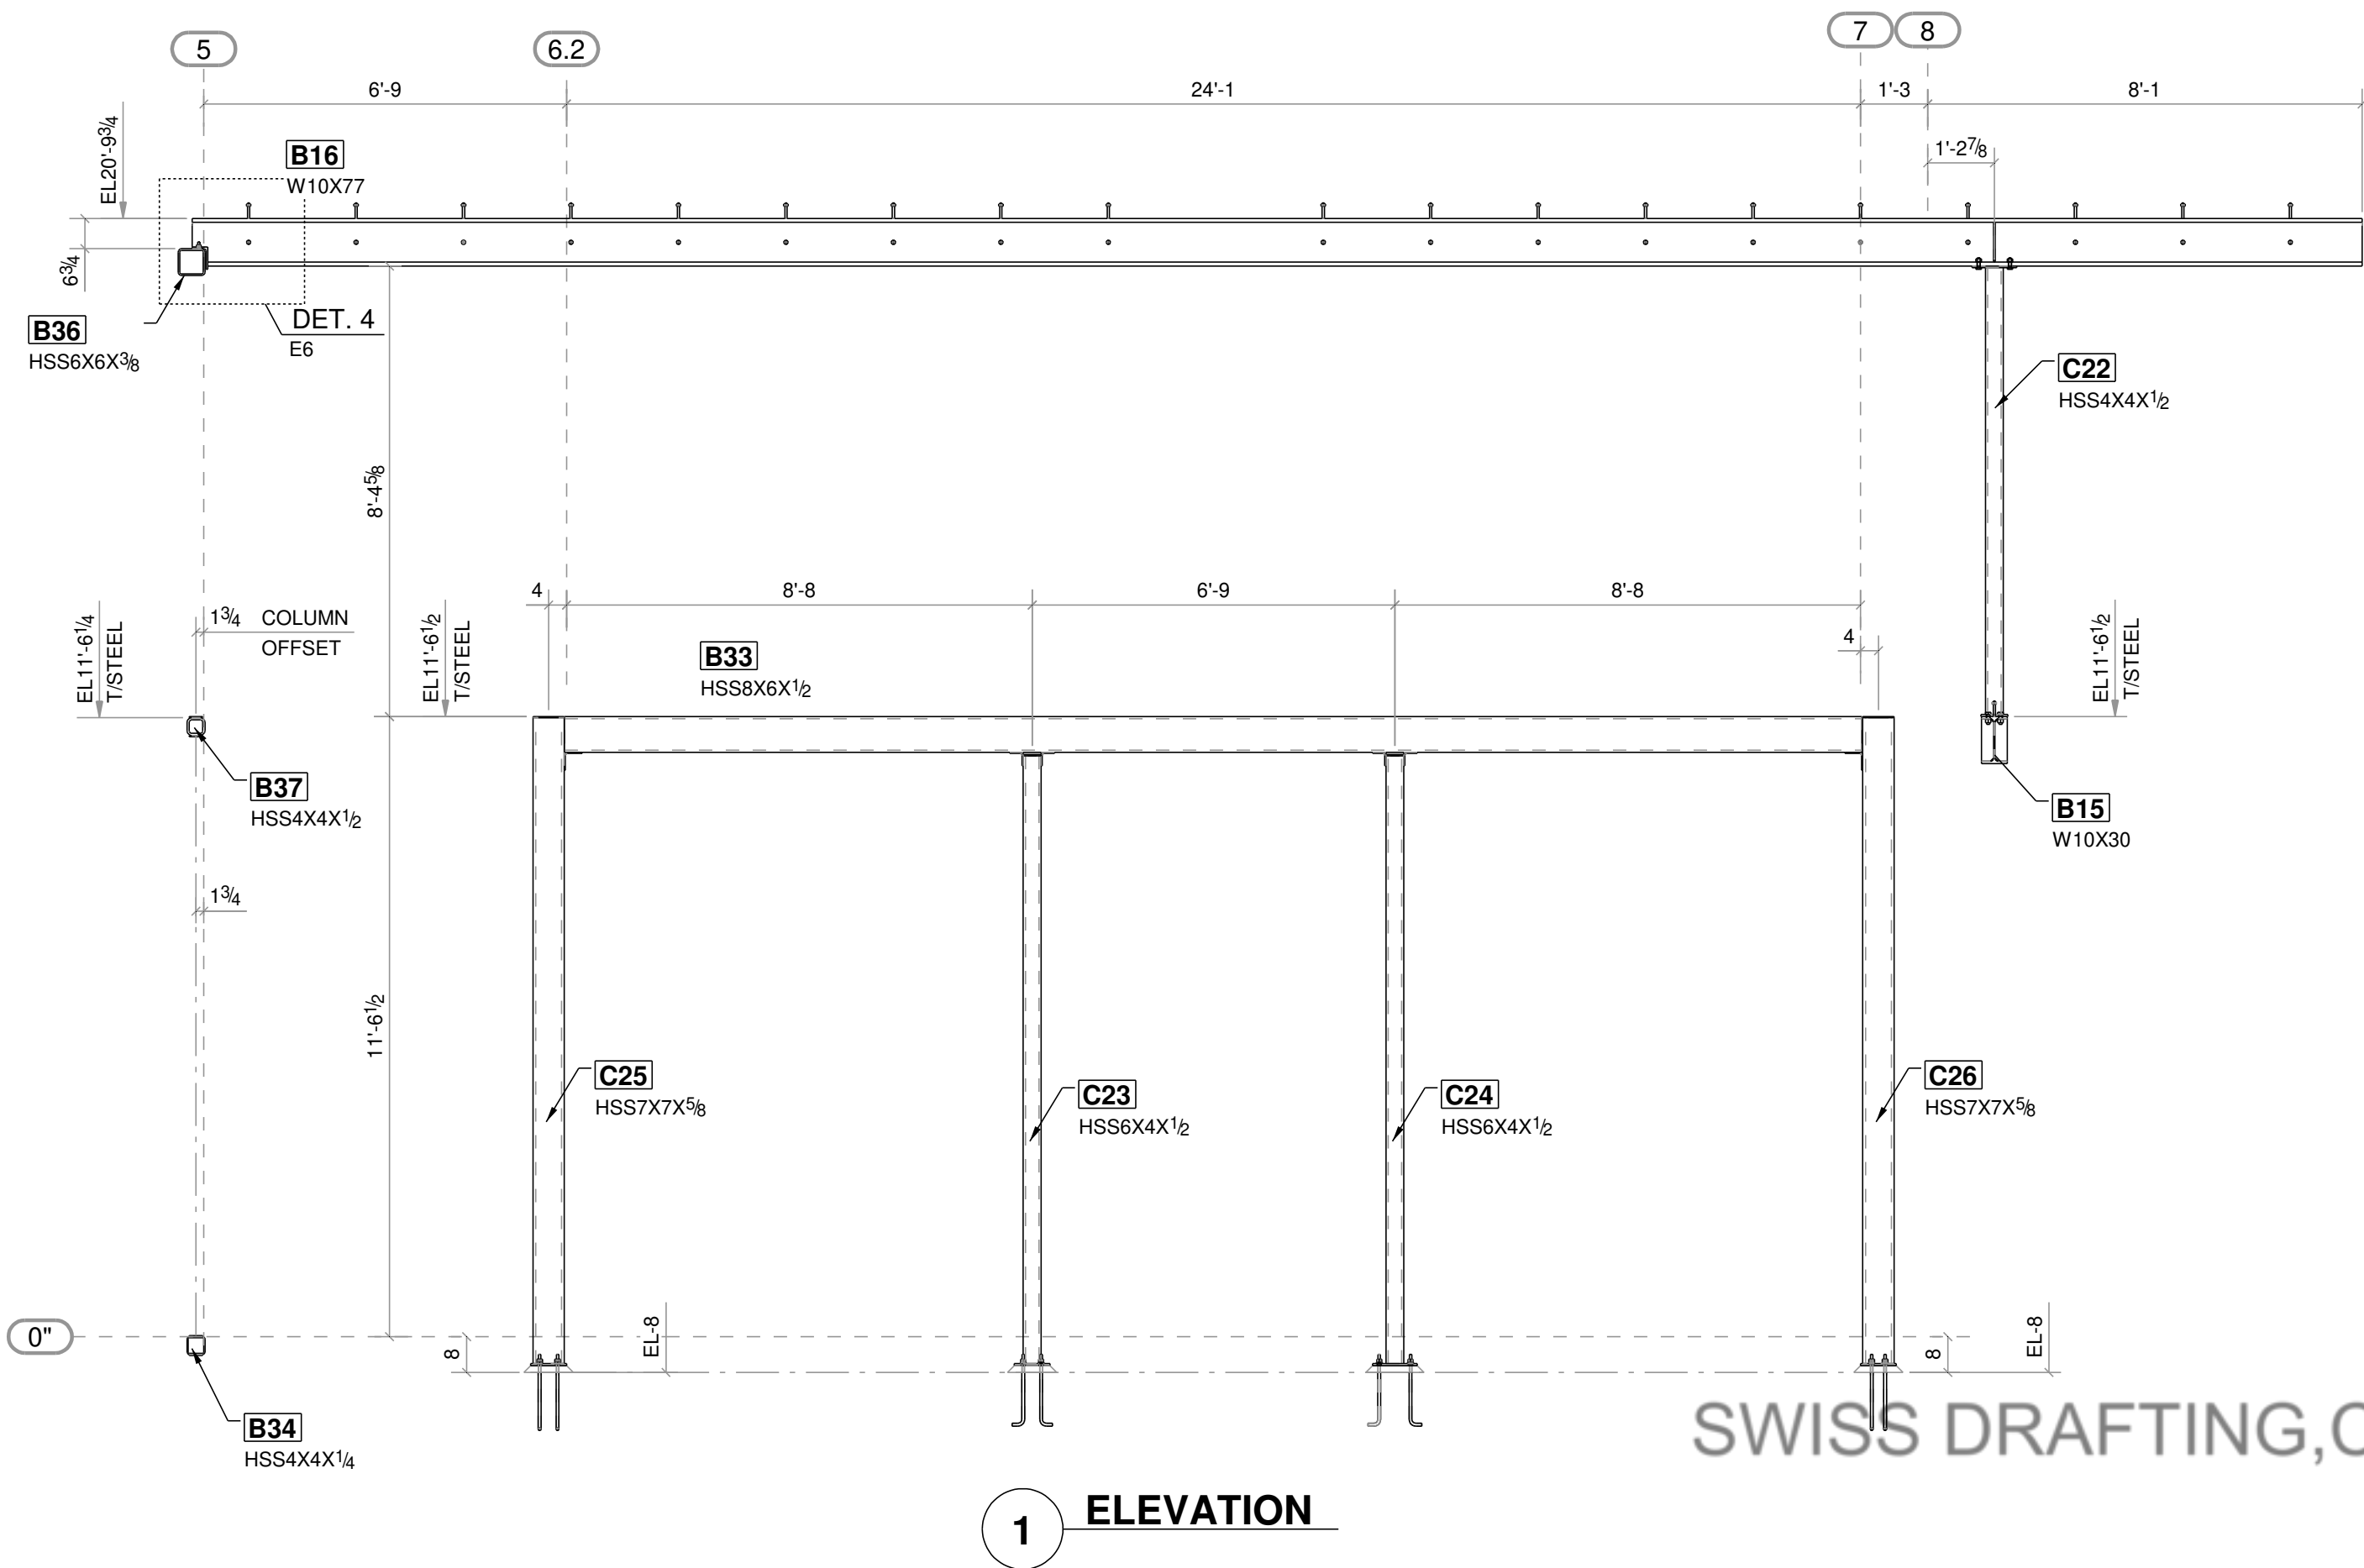

NOTE TO APPROVER:
1.DETAILED SHOP DWGs ARE NOT SUBMITTED AT THIS POINT AS WE WOULD LIKE APPROVAL OF DESIGN CONMCEPT PRIOR TO CREATING DETAIL DWGs. DETAILED SHOP DWGs WILL BE CREATED BASED ON APPROVAL COMMENTS OF THESE ERECTION DWGs.
2. THESE DWGs ARE OUR INTEPRETATION OF CONTRACT DWGs & WILL BE ASSUMED TO BE CORRECT AS SHOWN UNLESS MARKED OTHERWISE ON THE APPROVAL DWGs.
3. ALL DIMENSIONS & ELEVATIONS SHOWN HERE NEEDS TO BE VERIFIED BY EOR/ARCH AND WILL BE ASSUMED TO BE CORRECT AS SHOWN UNLESS MARKED OTHERWISE ON THE APPROVAL DWGs

F	05/01/2024	ISSUED FOR FINAL REVIED
E	03/07/2024	REVISED PER MARKUPS DATED 03/05/24
D	03/01/2024	REVISED PER MARKUPS DATED 02/26/24
C	02/03/2024	REVISED PER MARKUPS DATED 01/10/24
B	12/21/2023	ISSUED FOR APPROVAL
A	12/21/2023	NEW SHEET

PROJECT NAME & LOCATION				
DRAI RESIDENCE				
2700 WOODSTOCK ROAD, LOS ANGELES				
DWG. TITLE: ELEVATIONS				
CUSTOMER:				
MATERIAL:		HOLE SIZE:	13/16 DIA. U/N	DRAWN BY: RH
W SHAPES:	A500			
PIPES:	Gr. B			
HSS SHAPES:	A500, Gr. B	ELECTRODES:	E70XX	CHK'D BY: EU
PLATES/CHANNELS:	A36			
		FINISH:	AS PER SPEC.	DWG. NO.
				REVISION
JOB NO.	---	BOLT:	A325N	E6
				F