
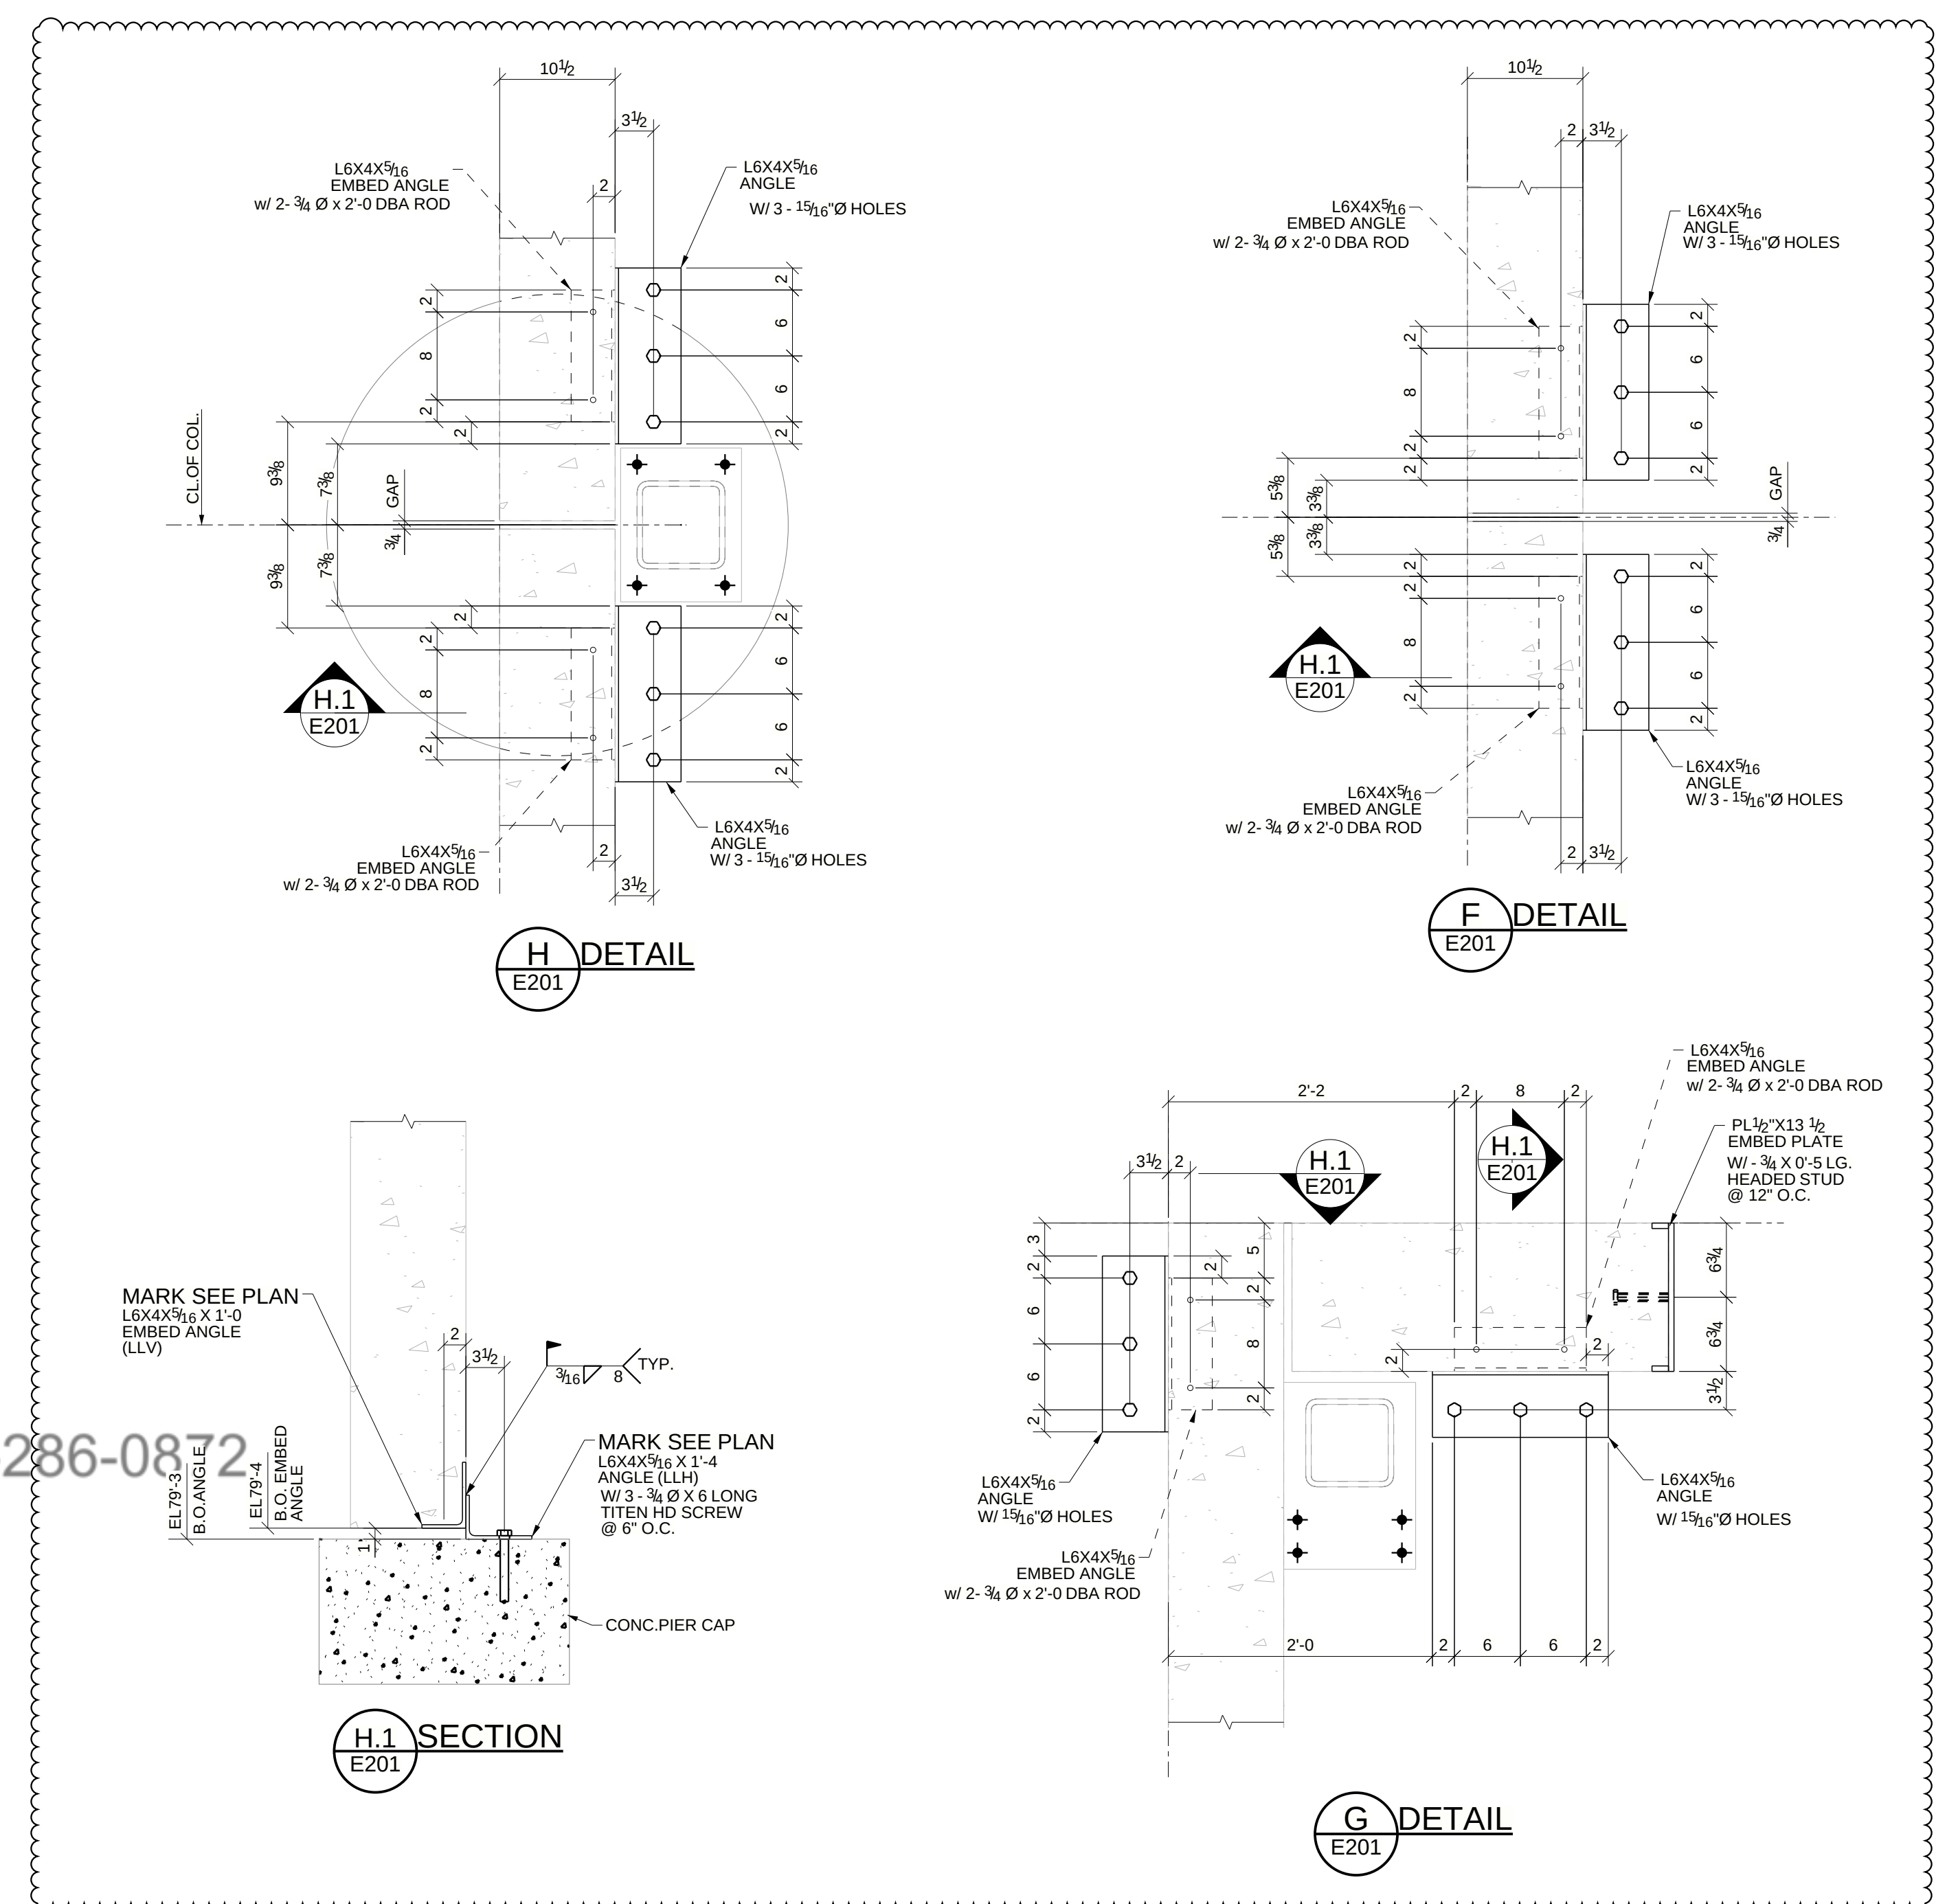
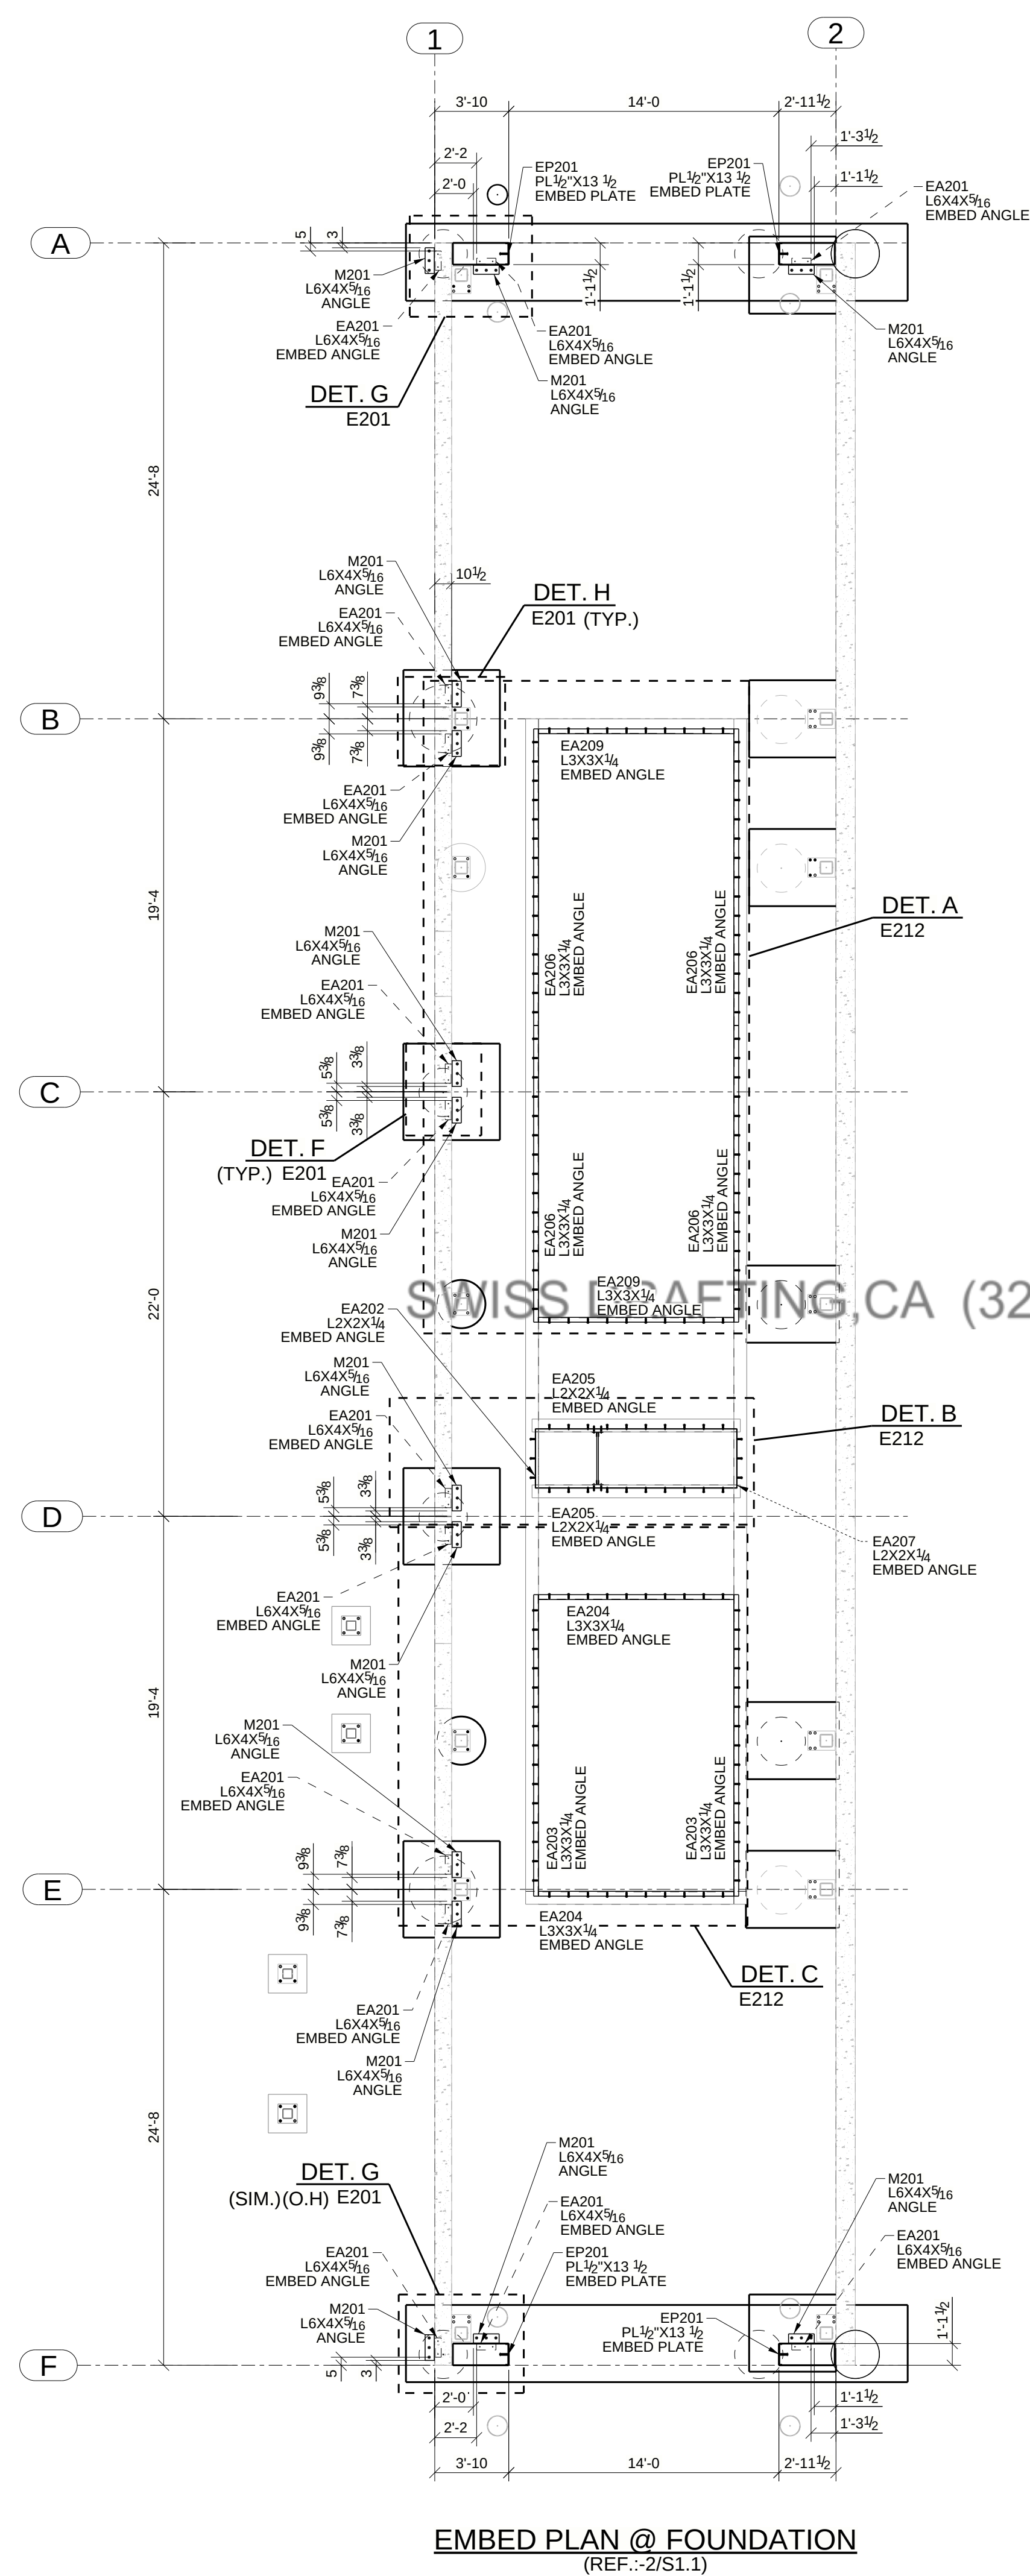


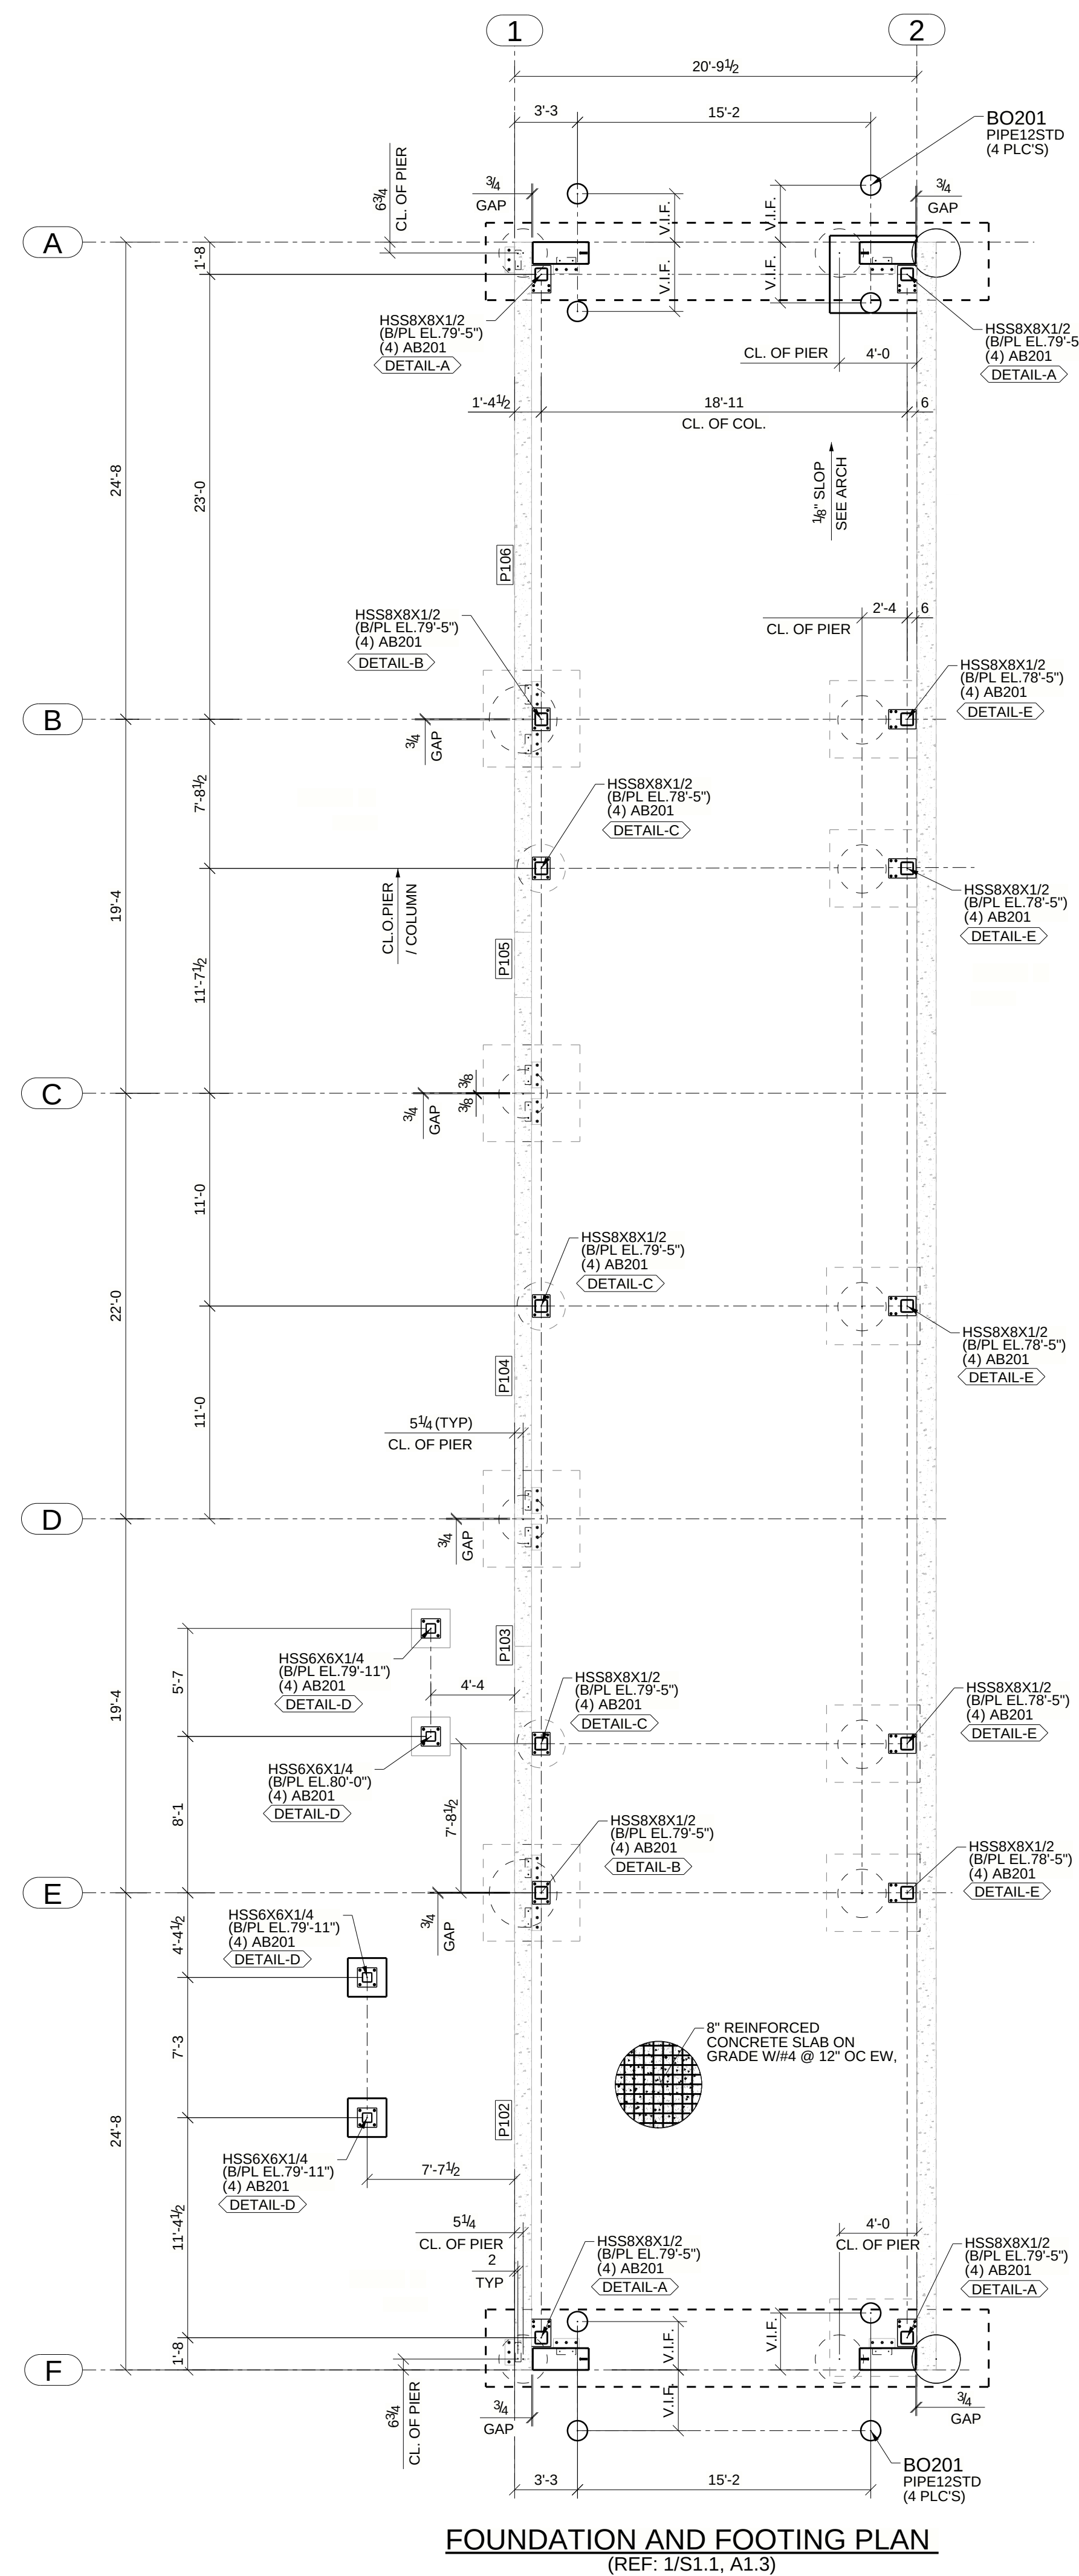

PLAN NORTH
(FOR ERECTION PURPOSE ONLY)

GENERAL NOTES:

1. FINISH FLOOR = DATUM ELEVATION = 0'-0
2. ALL ELEVATIONS ARE GIVEN FROM DATUM ELEVATION.
3. ALL BASE PLATE ELS. ARE GIVEN TO UNDERSIDE OF
PLATE NOTED AS B/PL ON PLAN
4. PLEASE REFER E202 FOR BASE PLATE DETAILS

LEGEND:-

(T.O.S)= TOP OF STEEL

(TYP.)= TYPICAL

(SIM.)= SIMILAR

(O.H)= OPPOSITE HAND

(C.L.)= CENTERLINE

(V.I.F.)= FIELD VERIFY


(W.P.)= WORK POINT

APPROVER NOTE:

1. THESE DWGS ARE OUR INTERPRETATION OF CONTRACT DWGS & WILL BE ASSUMED TO BE CORRECT AS SHOWN UNLESS MARKED OTHERWISE ON THE APPROVAL DWGS.
2. ALL CLOUDED AREAS ARE VERIFIES AND WILL BE ASSUMED TO BE CORRECT AS SHOWN UNLESS MARKED OTHERWISE ON THE APPROVAL DWGS.

D	FOR RE-APPROVAL	10/17/2025
C	FOR RE-APPROVAL	08/18/2025
B	FOR RE-APPROVAL	02/28/2025
A	FOR APPROVAL	02/12/2025
REV	DESCRIPTION	DATE

DESCRIPTION	FOUNDATION AND FOOTING PLAN		
PROJECT NAME	PARKWAY TRANSFER STATION		
DRAWN BY		JOB No.	DRG No. E201
DATE DRAWN	02/10/2025		

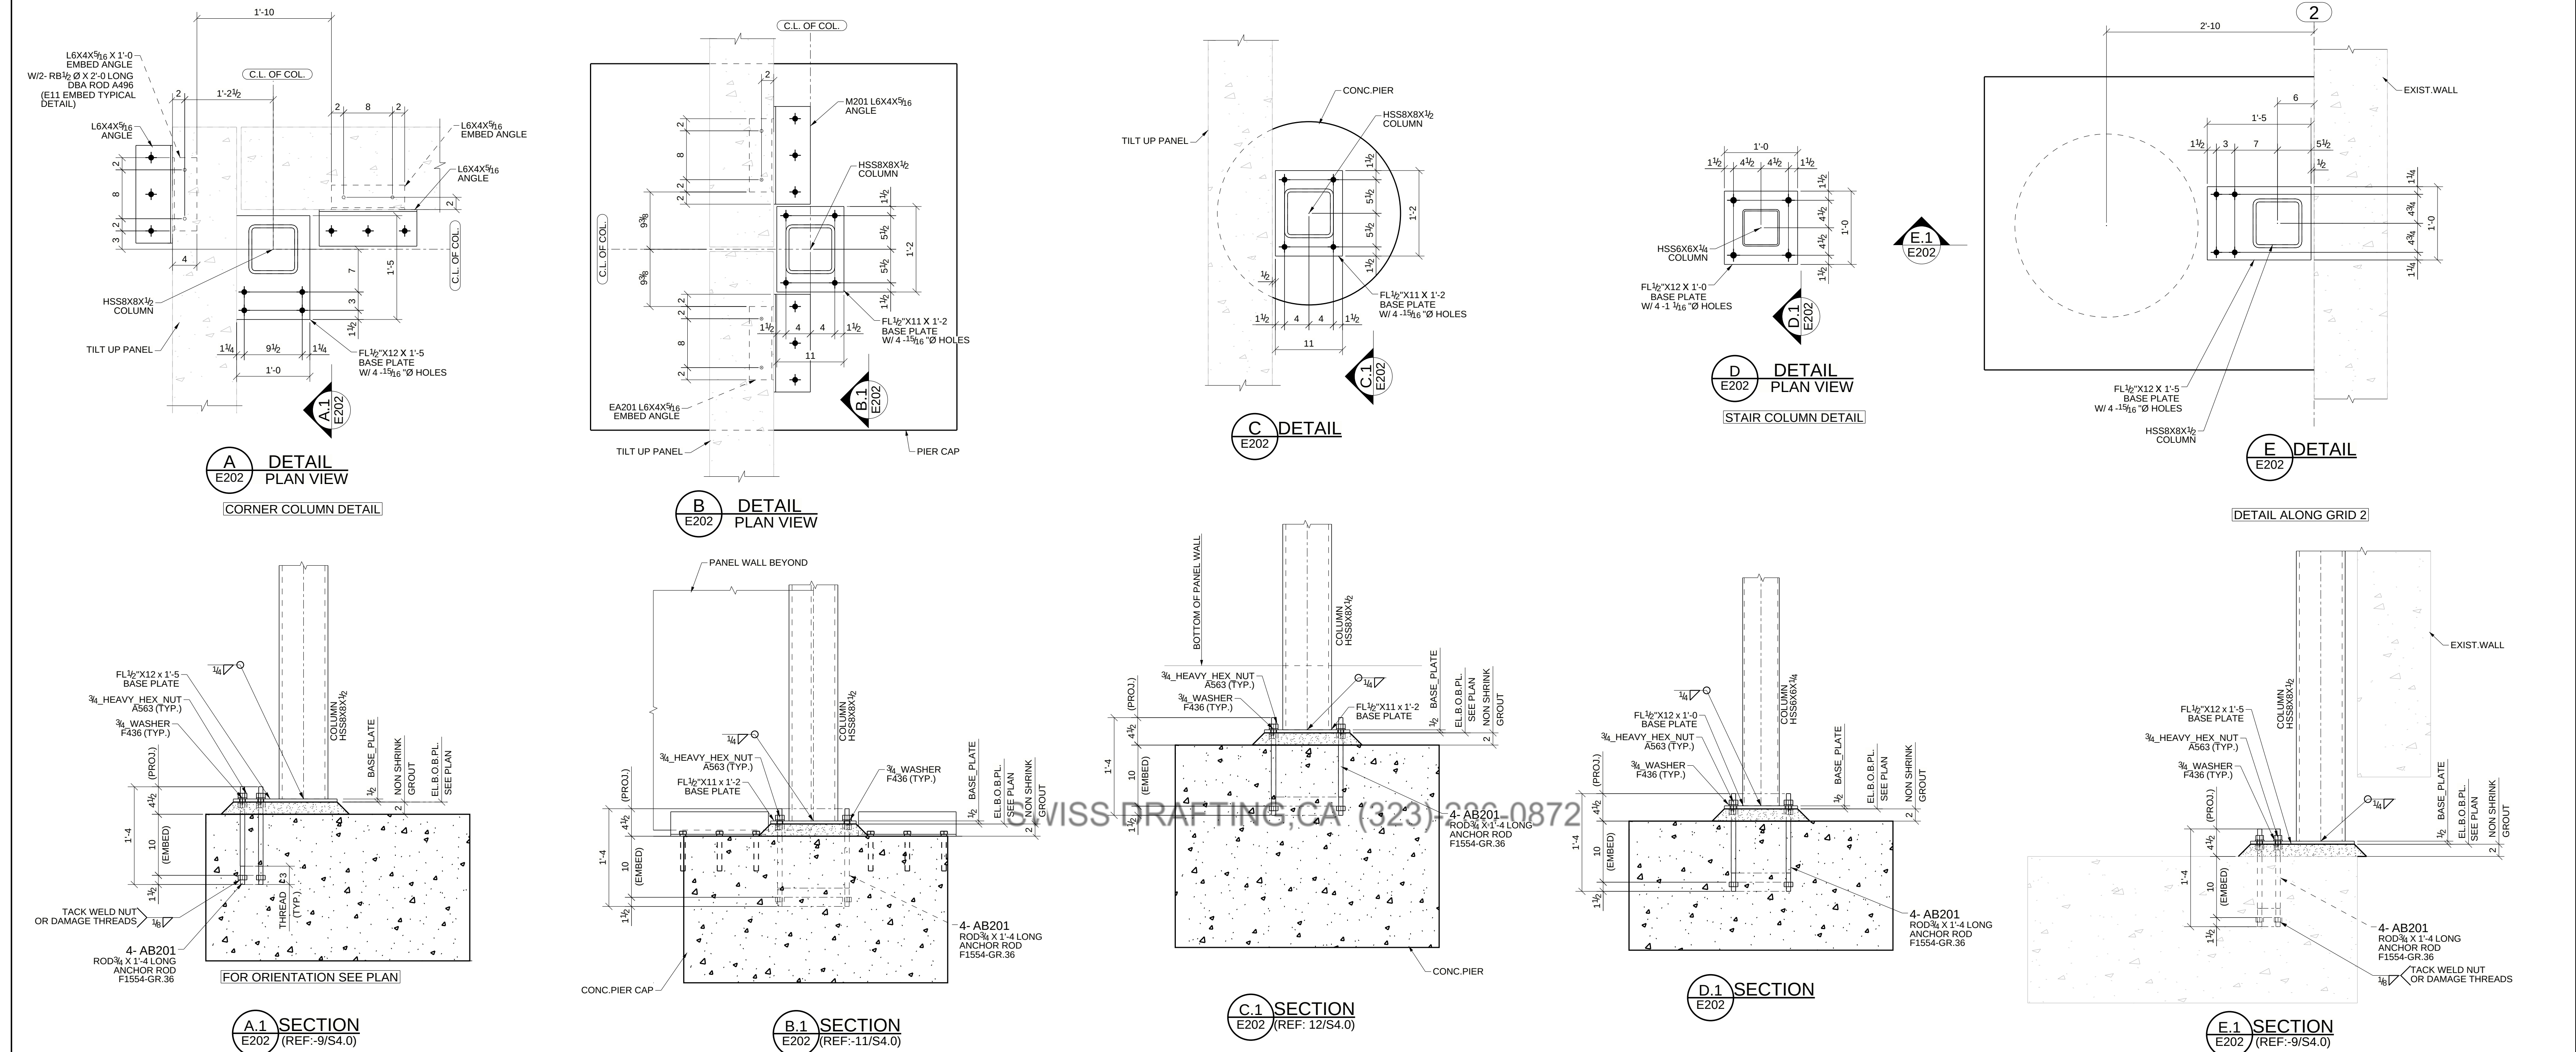


NOTE TO APPROVER:

- THESE DWGs ARE OUR INTERPRETATION OF CONTRACT DWGs & WILL BE ASSUMED TO BE CORRECT AS SHOWN UNLESS MARKED OTHERWISE ON THE APPROVAL DWGs.
- ALL CLOUDED AREAS ARE VERIFIES AND WILL BE ASSUMED TO BE CORRECT AS SHOWN UNLESS MARKED OTHERWISE ON THE APPROVAL DWGs



D	FOR RE-APPROVAL	10/17/2025
C	FOR RE-APPROVAL	08/18/2025
B	FOR RE-APPROVAL	02/28/2025
A	FOR APPROVAL	02/12/2025
REV	DESCRIPTION	DATE

DESCRIPTION	FOUNDATION SECTION & DETAILS SHEET		
PROJECT NAME	PARKWAY TRANSFER STATION		
DRAWN BY		JOB No.	DRG No.
DATE DRAWN	02/11/2025		E202

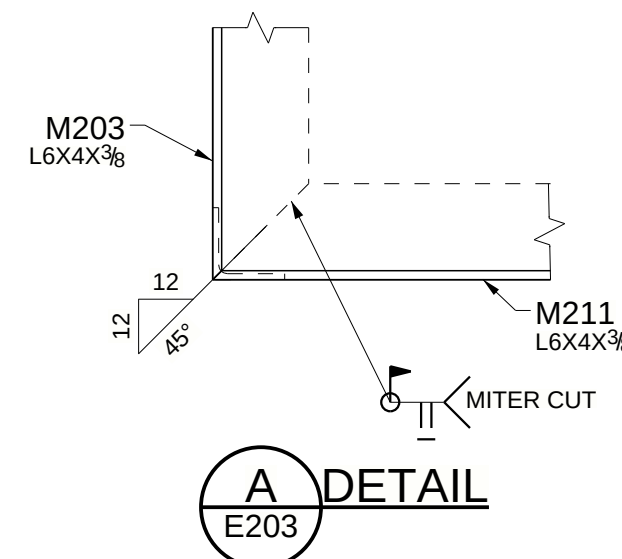

APPROVER NOTE:
1. THESE DWGs ARE OUR INTERPRETATION OF CONTRACT DWGS & WILL BE ASSUMED TO BE CORRECT AS SHOWN UNLESS MARKED OTHERWISE ON THE APPROVAL DWGS.
2. ALL CLOUDED AREAS ARE VERIFIES AND WILL BE ASSUMED TO BE CORRECT AS SHOWN UNLESS MARKED OTHERWISE ON THE APPROVAL DWGS.

D	FOR RE-APPROVAL	10/17/2025
C	FOR RE-APPROVAL	08/18/2025
B	FOR RE-APPROVAL	02/28/2025
A	FOR APPROVAL	02/12/2025
REV	DESCRIPTION	DATE
DESCRIPTION	FLOOR FRAMING PLAN	
PROJECT NAME	PARKWAY TRANSFER STATION	
DRAWN BY		JOB No.
DATE DRAWN	02/10/2025	
		DRG No. E203

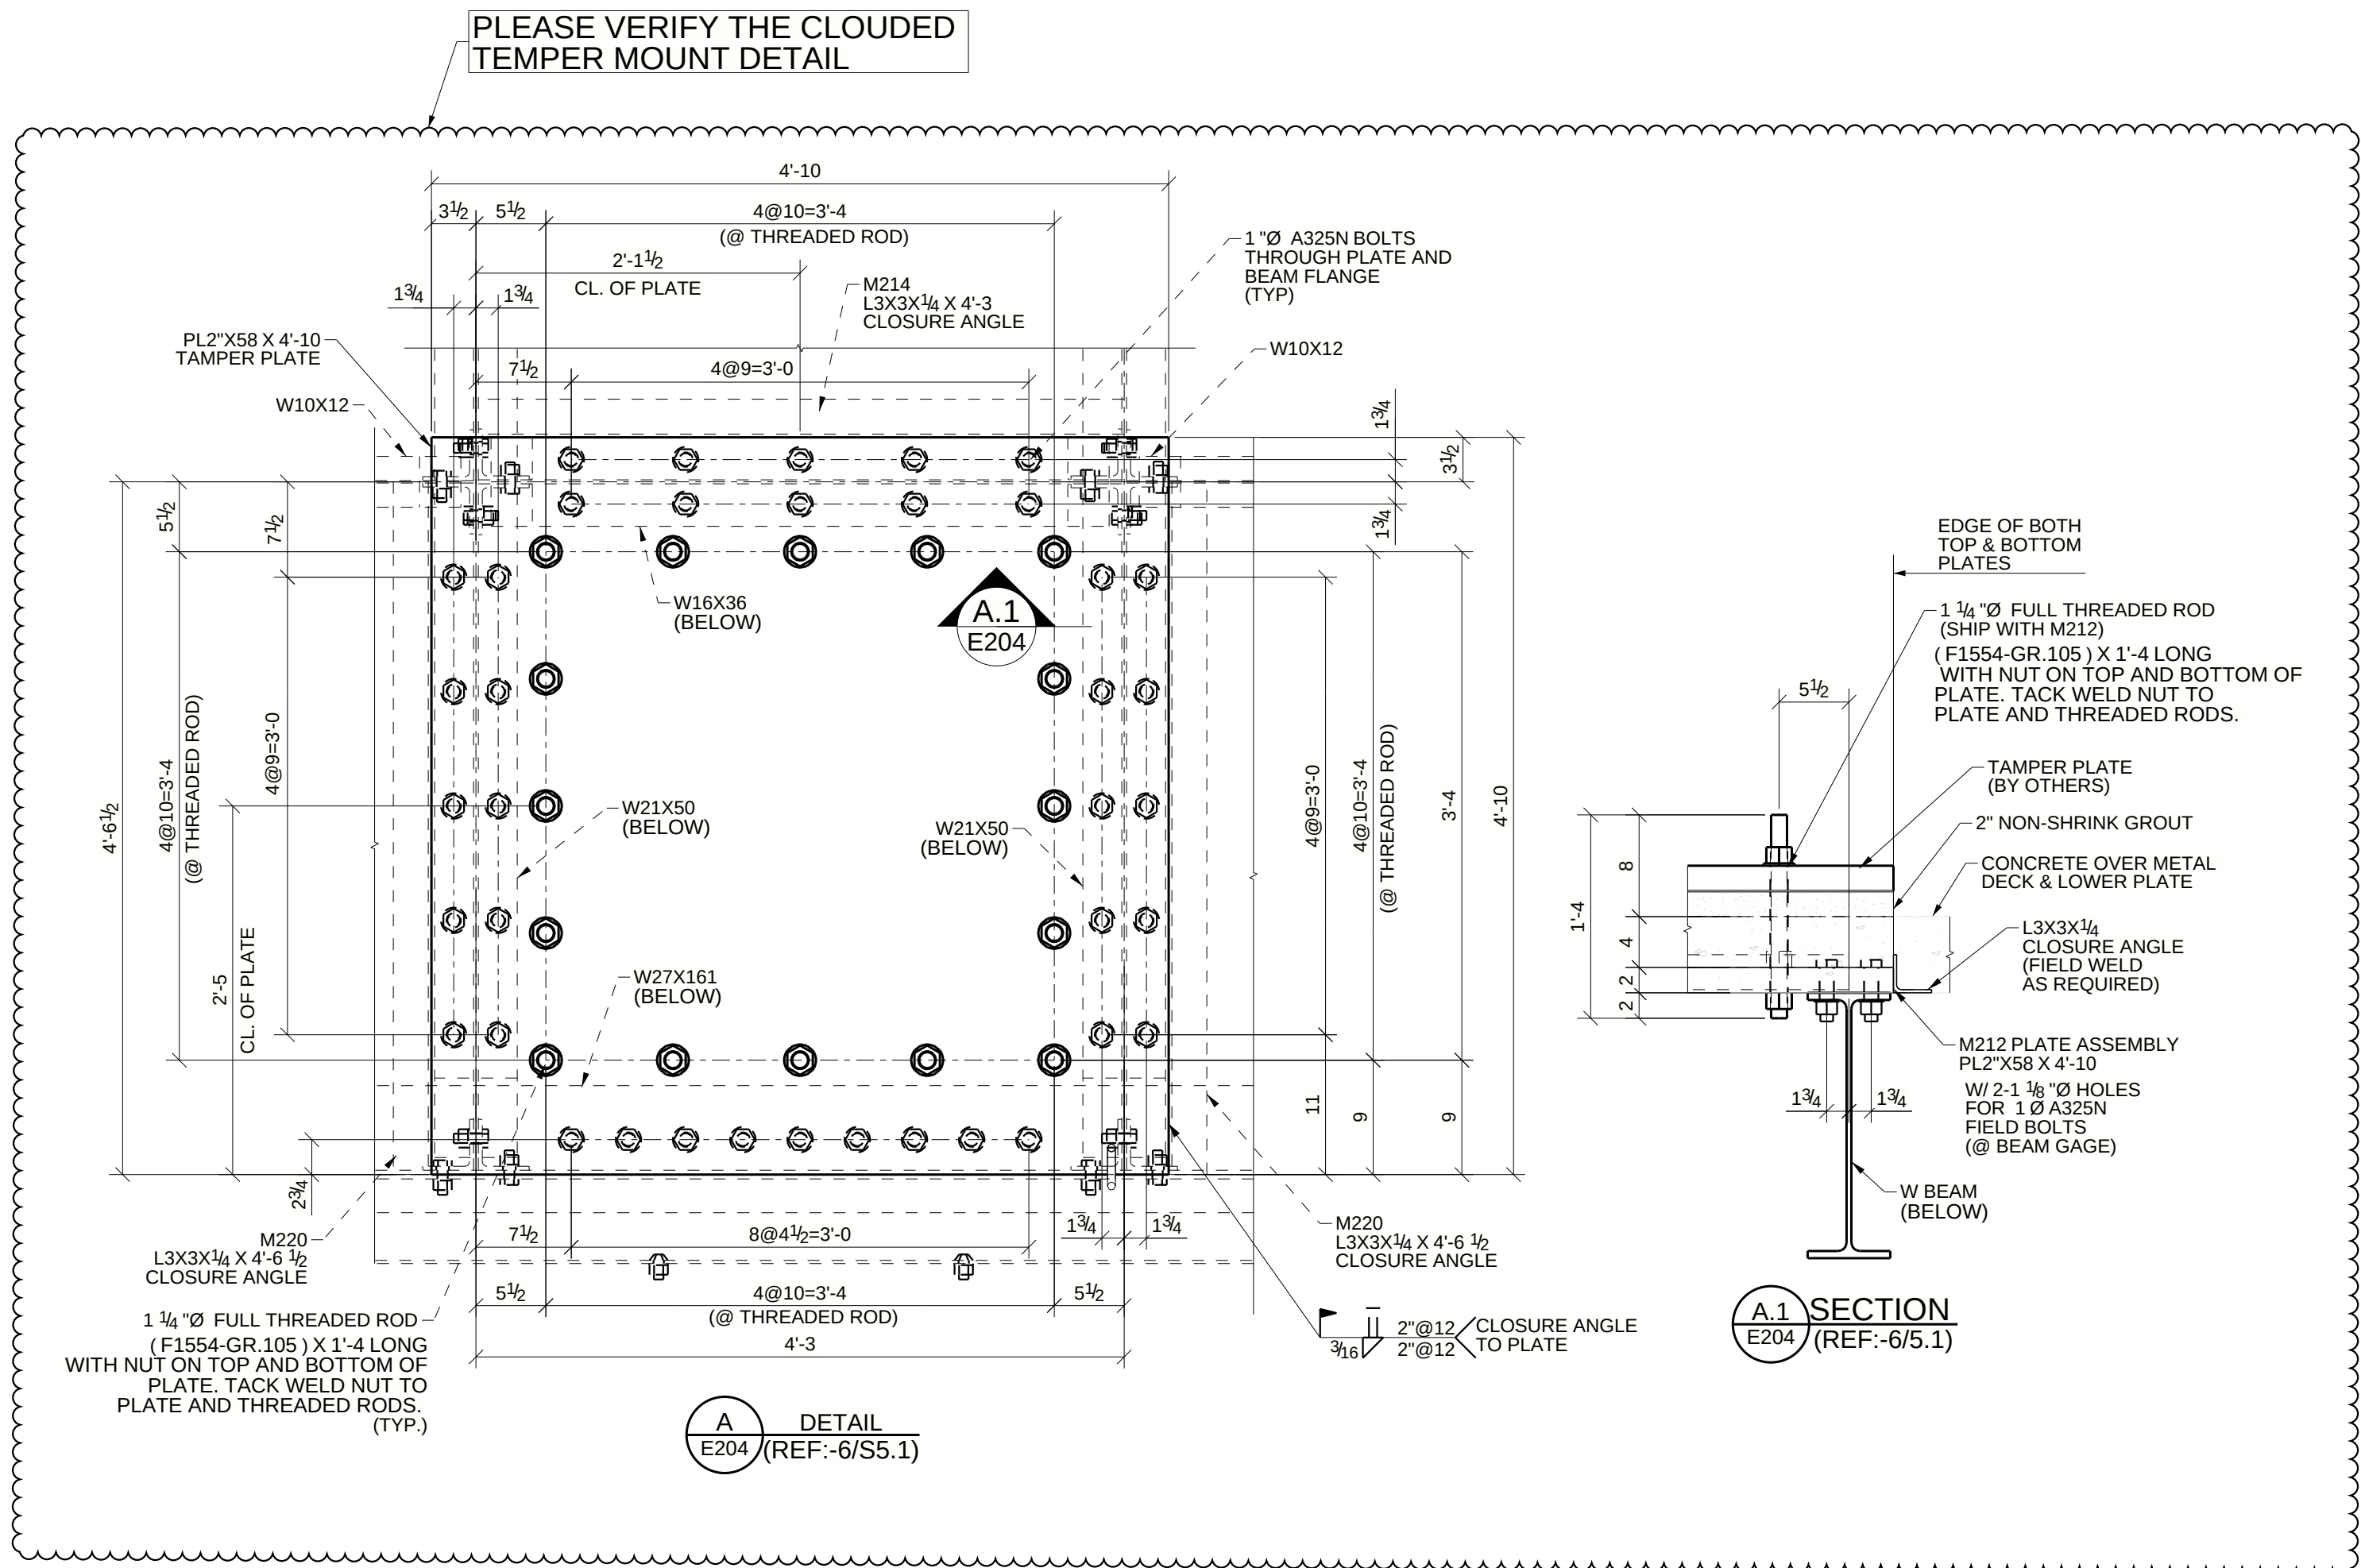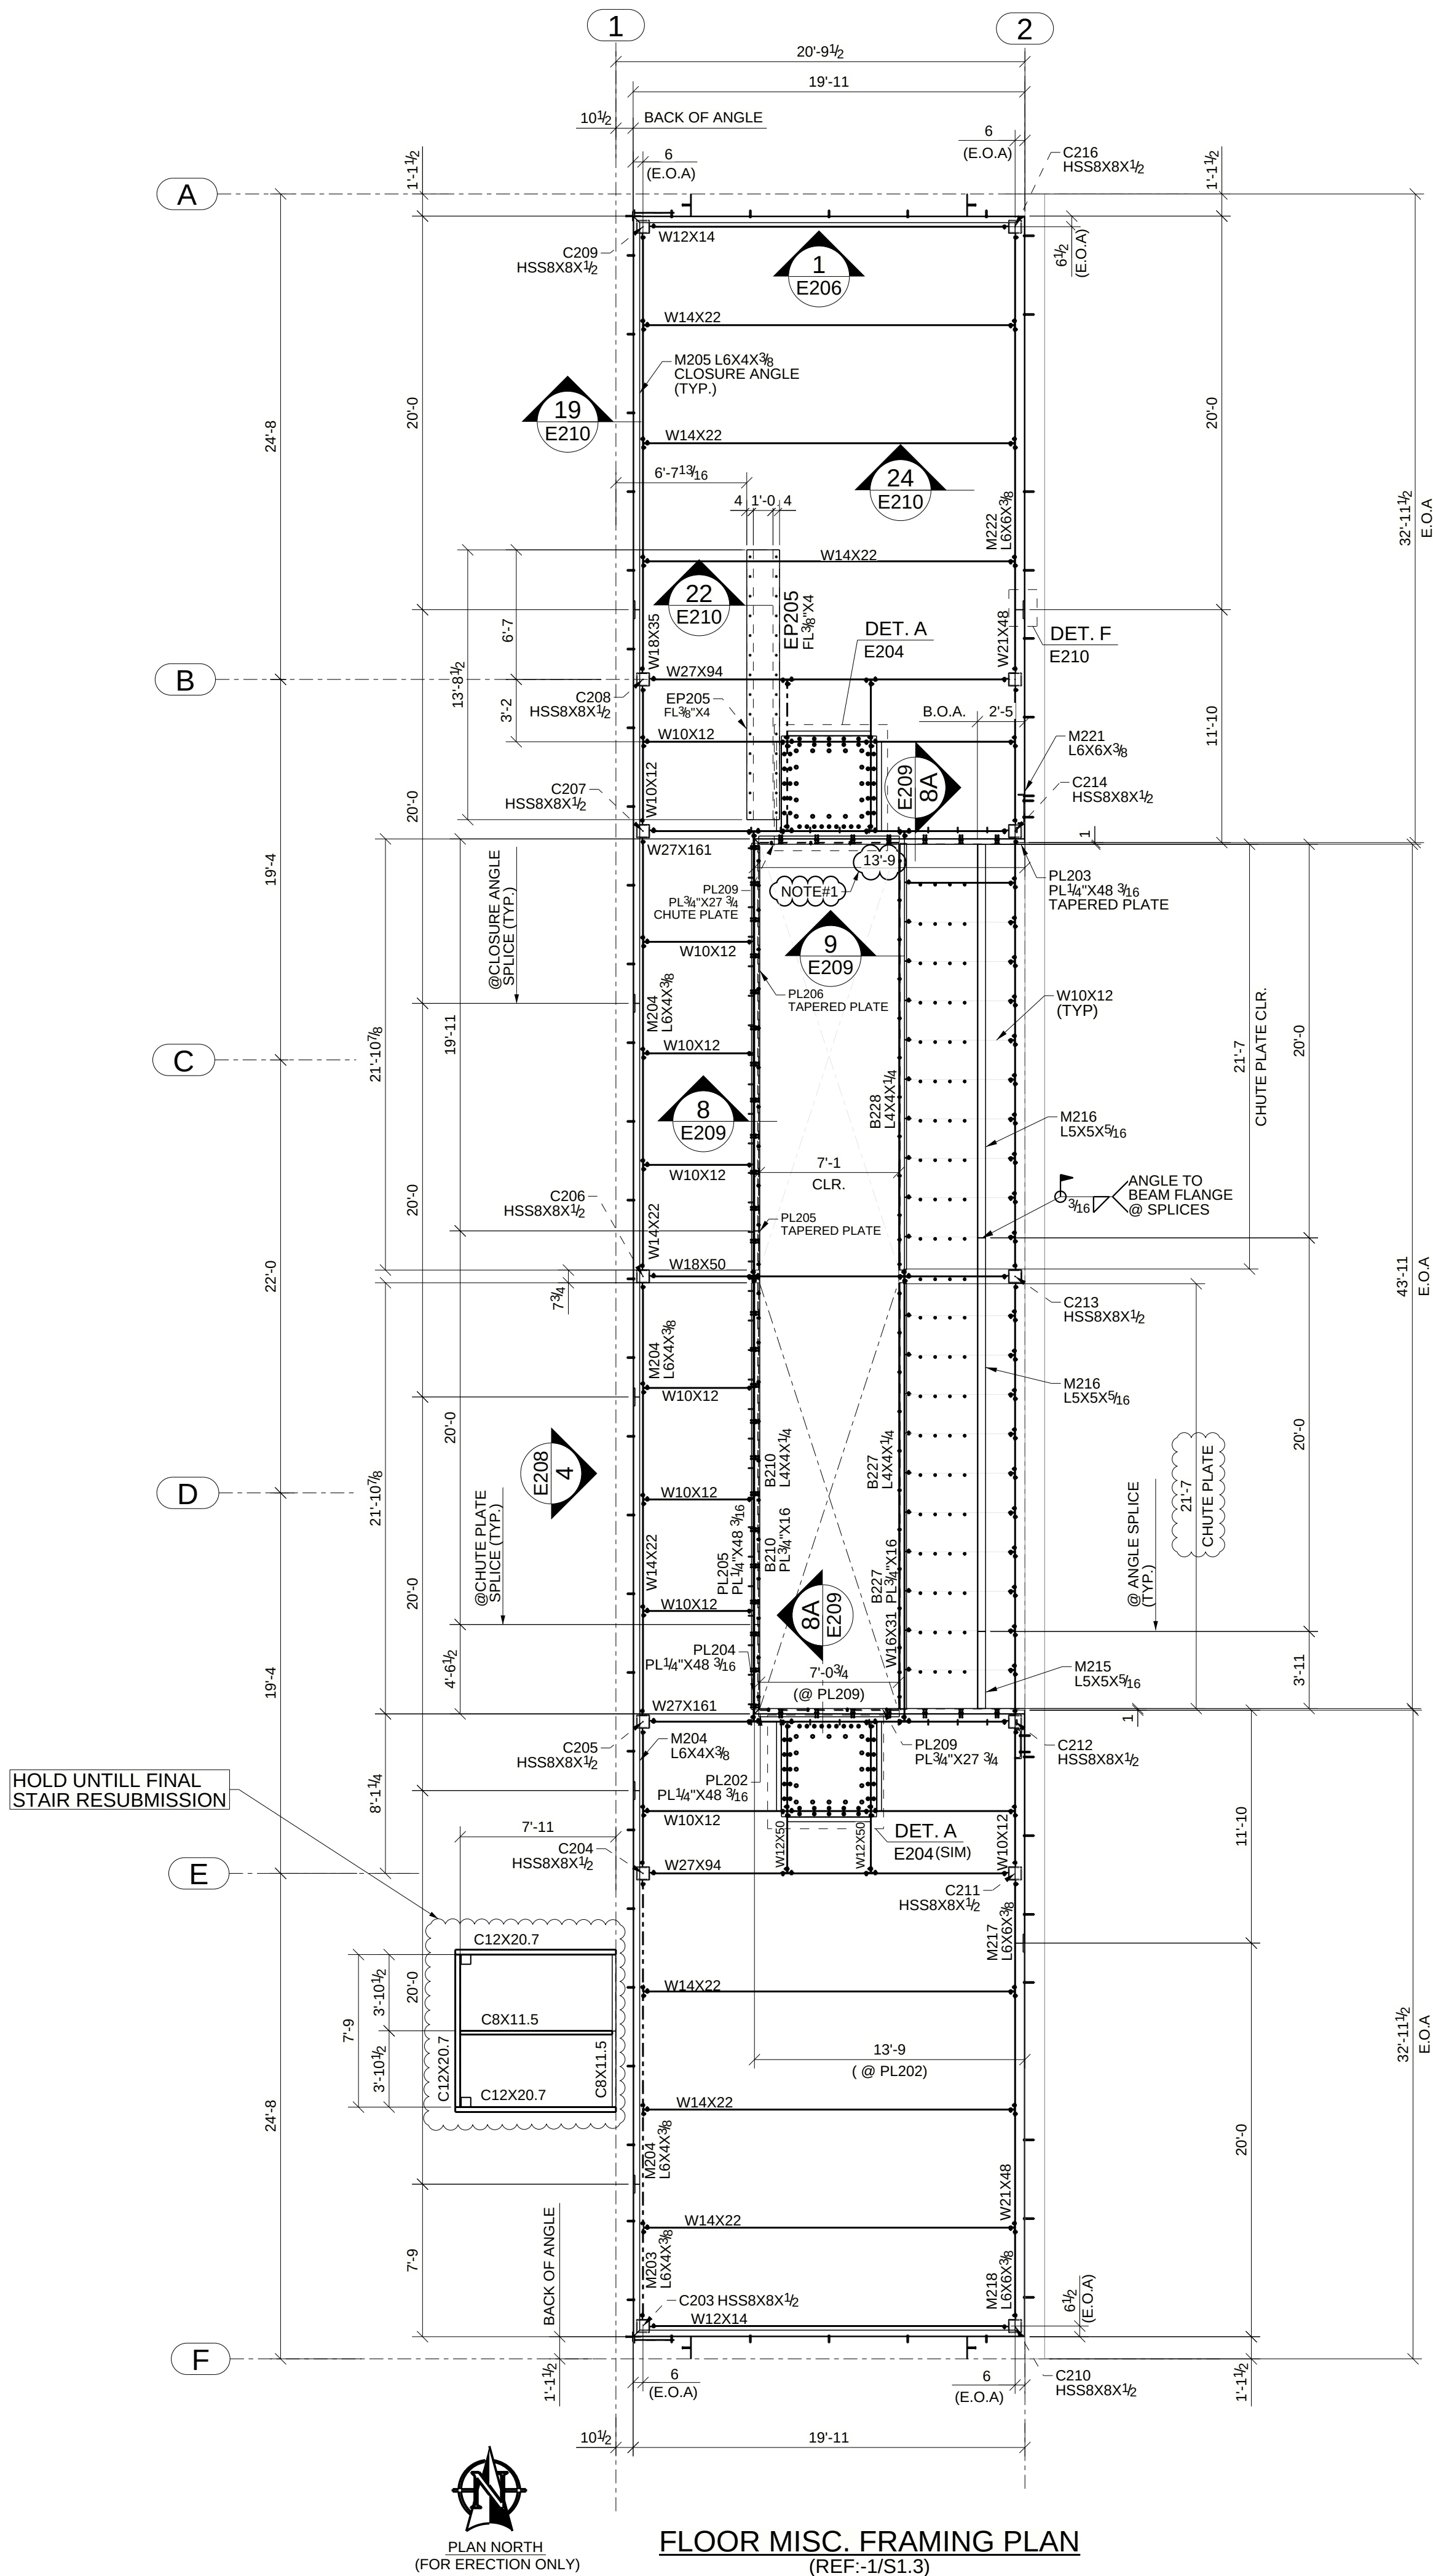


SWISS DRAFTING,CA (323)-286-0872

APPROVAL NOTE:-
NOTE#1:-PLEASE VERIFY THE LENGTH OF TAPERED PLATE AT BOTH END AS DESIGN DRAWING DOES NOT PROVIDE.

APPROVER NOTE:
1. THESE DWGs ARE OUR INTERPRETATION OF CONTRACT DWGs & WILL BE ASSUMED TO BE CORRECT AS SHOWN UNLESS MARKED OTHERWISE ON THE APPROVAL DWGs.
2. ALL CLOUDED AREAS ARE VERIFIES AND WILL BE ASSUMED TO BE CORRECT AS SHOWN UNLESS MARKED OTHERWISE ON THE APPROVAL DWGs.

- GENERAL NOTES:
- 1. DATUM ELEVATION=0'-0"
 - 2. ALL ELEVATION ARE GIVEN FROM DATUM ELEVATION.
 - 3. TOP OF BEAM DENOTED ON PLAN BY XX'-X.
 - 4. ALL DIMENSIONS TO THE BEAM ARE AT C.L. TYP. UNO.
 - 5. PLEASE REFER COLUMNS PROFILE FROM F1 LAYOUT.
 - 5. E.O.A INDICATES EDGE OF DECK ANGLE.

D	FOR RE-APPROVAL	10/17/2025
C	FOR RE-APPROVAL	08/18/2025
B	FOR RE-APPROVAL	02/28/2025
A	FOR APPROVAL	02/12/2025
REV	DESCRIPTION	DATE
DESCRIPTION	MISC. FRAMING PLAN	
PROJECT NAME	PARKWAY TRANSFER STATION	
DRAWN BY		JOB No.
DATE DRAWN	02/12/2025	DRG No.
		E204

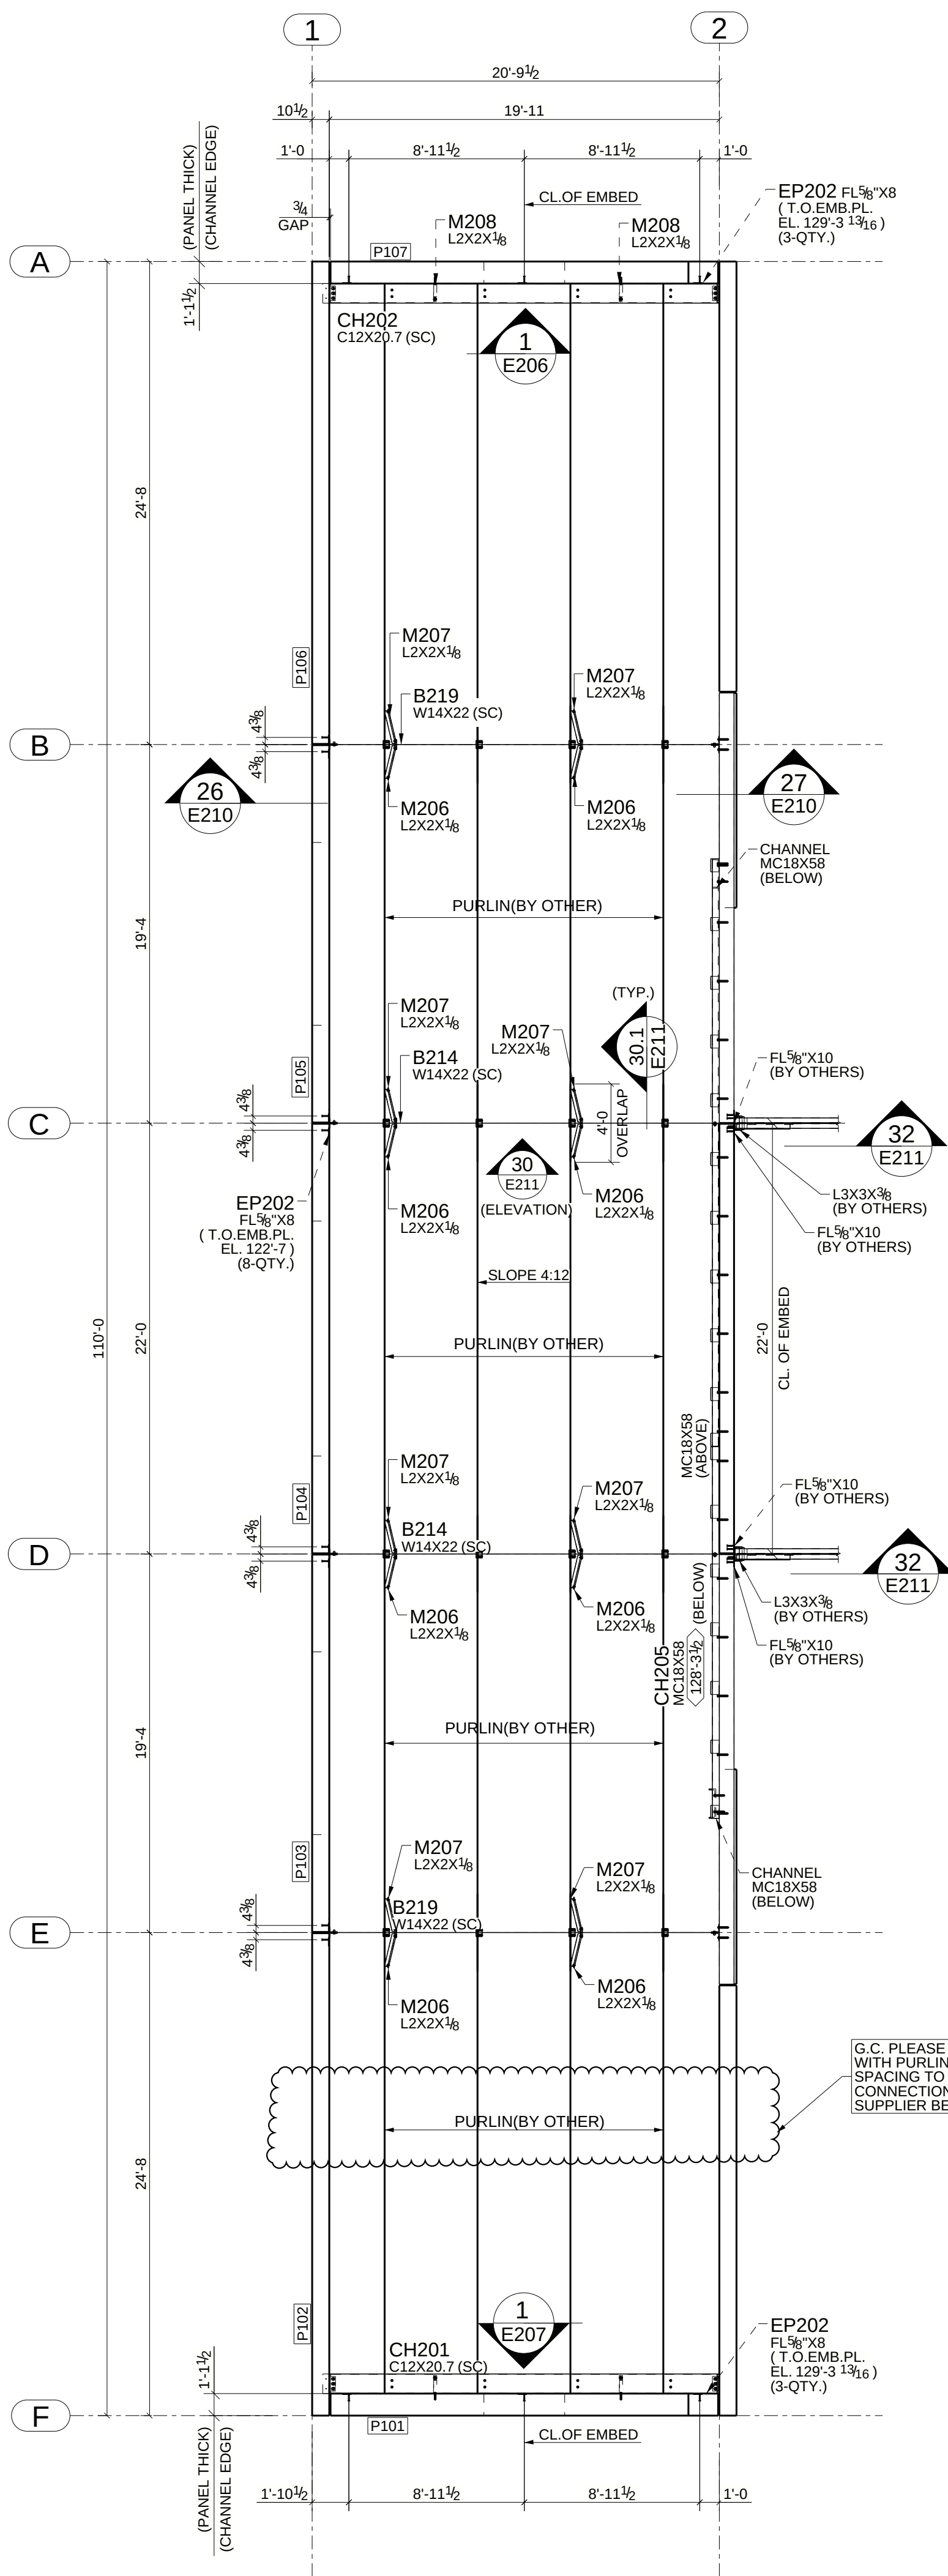

ROOF FRAMING PLAN
(REF: 1/S1.4)



GENERAL NOTES:



1. DATUM ELEVATION=0'-0"
2. ALL ELEVATION ARE GIVEN FROM DATUM ELEVATION.
3. TOP OF BEAM DENOTED ON PLAN BY XX'-X.
4. ALL DIMENSIONS TO THE BEAM ARE AT C.L. TYP. UNO.

SWISS DRAFTING,CA (323)-286-0872

APPROVER NOTE:





1. THESE DWGs ARE OUR INTERPRETATION OF CONTRACT DWGs & WILL BE ASSUMED TO BE CORRECT AS SHOWN UNLESS MARKED OTHERWISE ON THE APPROVAL DWGS.
2. ALL CLOUDED AREAS ARE VERIFIES AND WILL BE ASSUMED TO BE CORRECT AS SHOWN UNLESS MARKED OTHERWISE ON THE APPROVAL DWGS.

D	FOR RE-APPROVAL	10/17/2025
C	FOR RE-APPROVAL	08/18/2025
B	FOR RE-APPROVAL	02/28/2025
A	FOR APPROVAL	02/12/2025
REV	DESCRIPTION	DATE
DESCRIPTION	ROOF FRAMING PLAN	
PROJECT NAME	PARKWAY TRANSFER STATION	
DRAWN BY		JOB No.
DATE DRAWN	02/11/2025	DRG No. E205

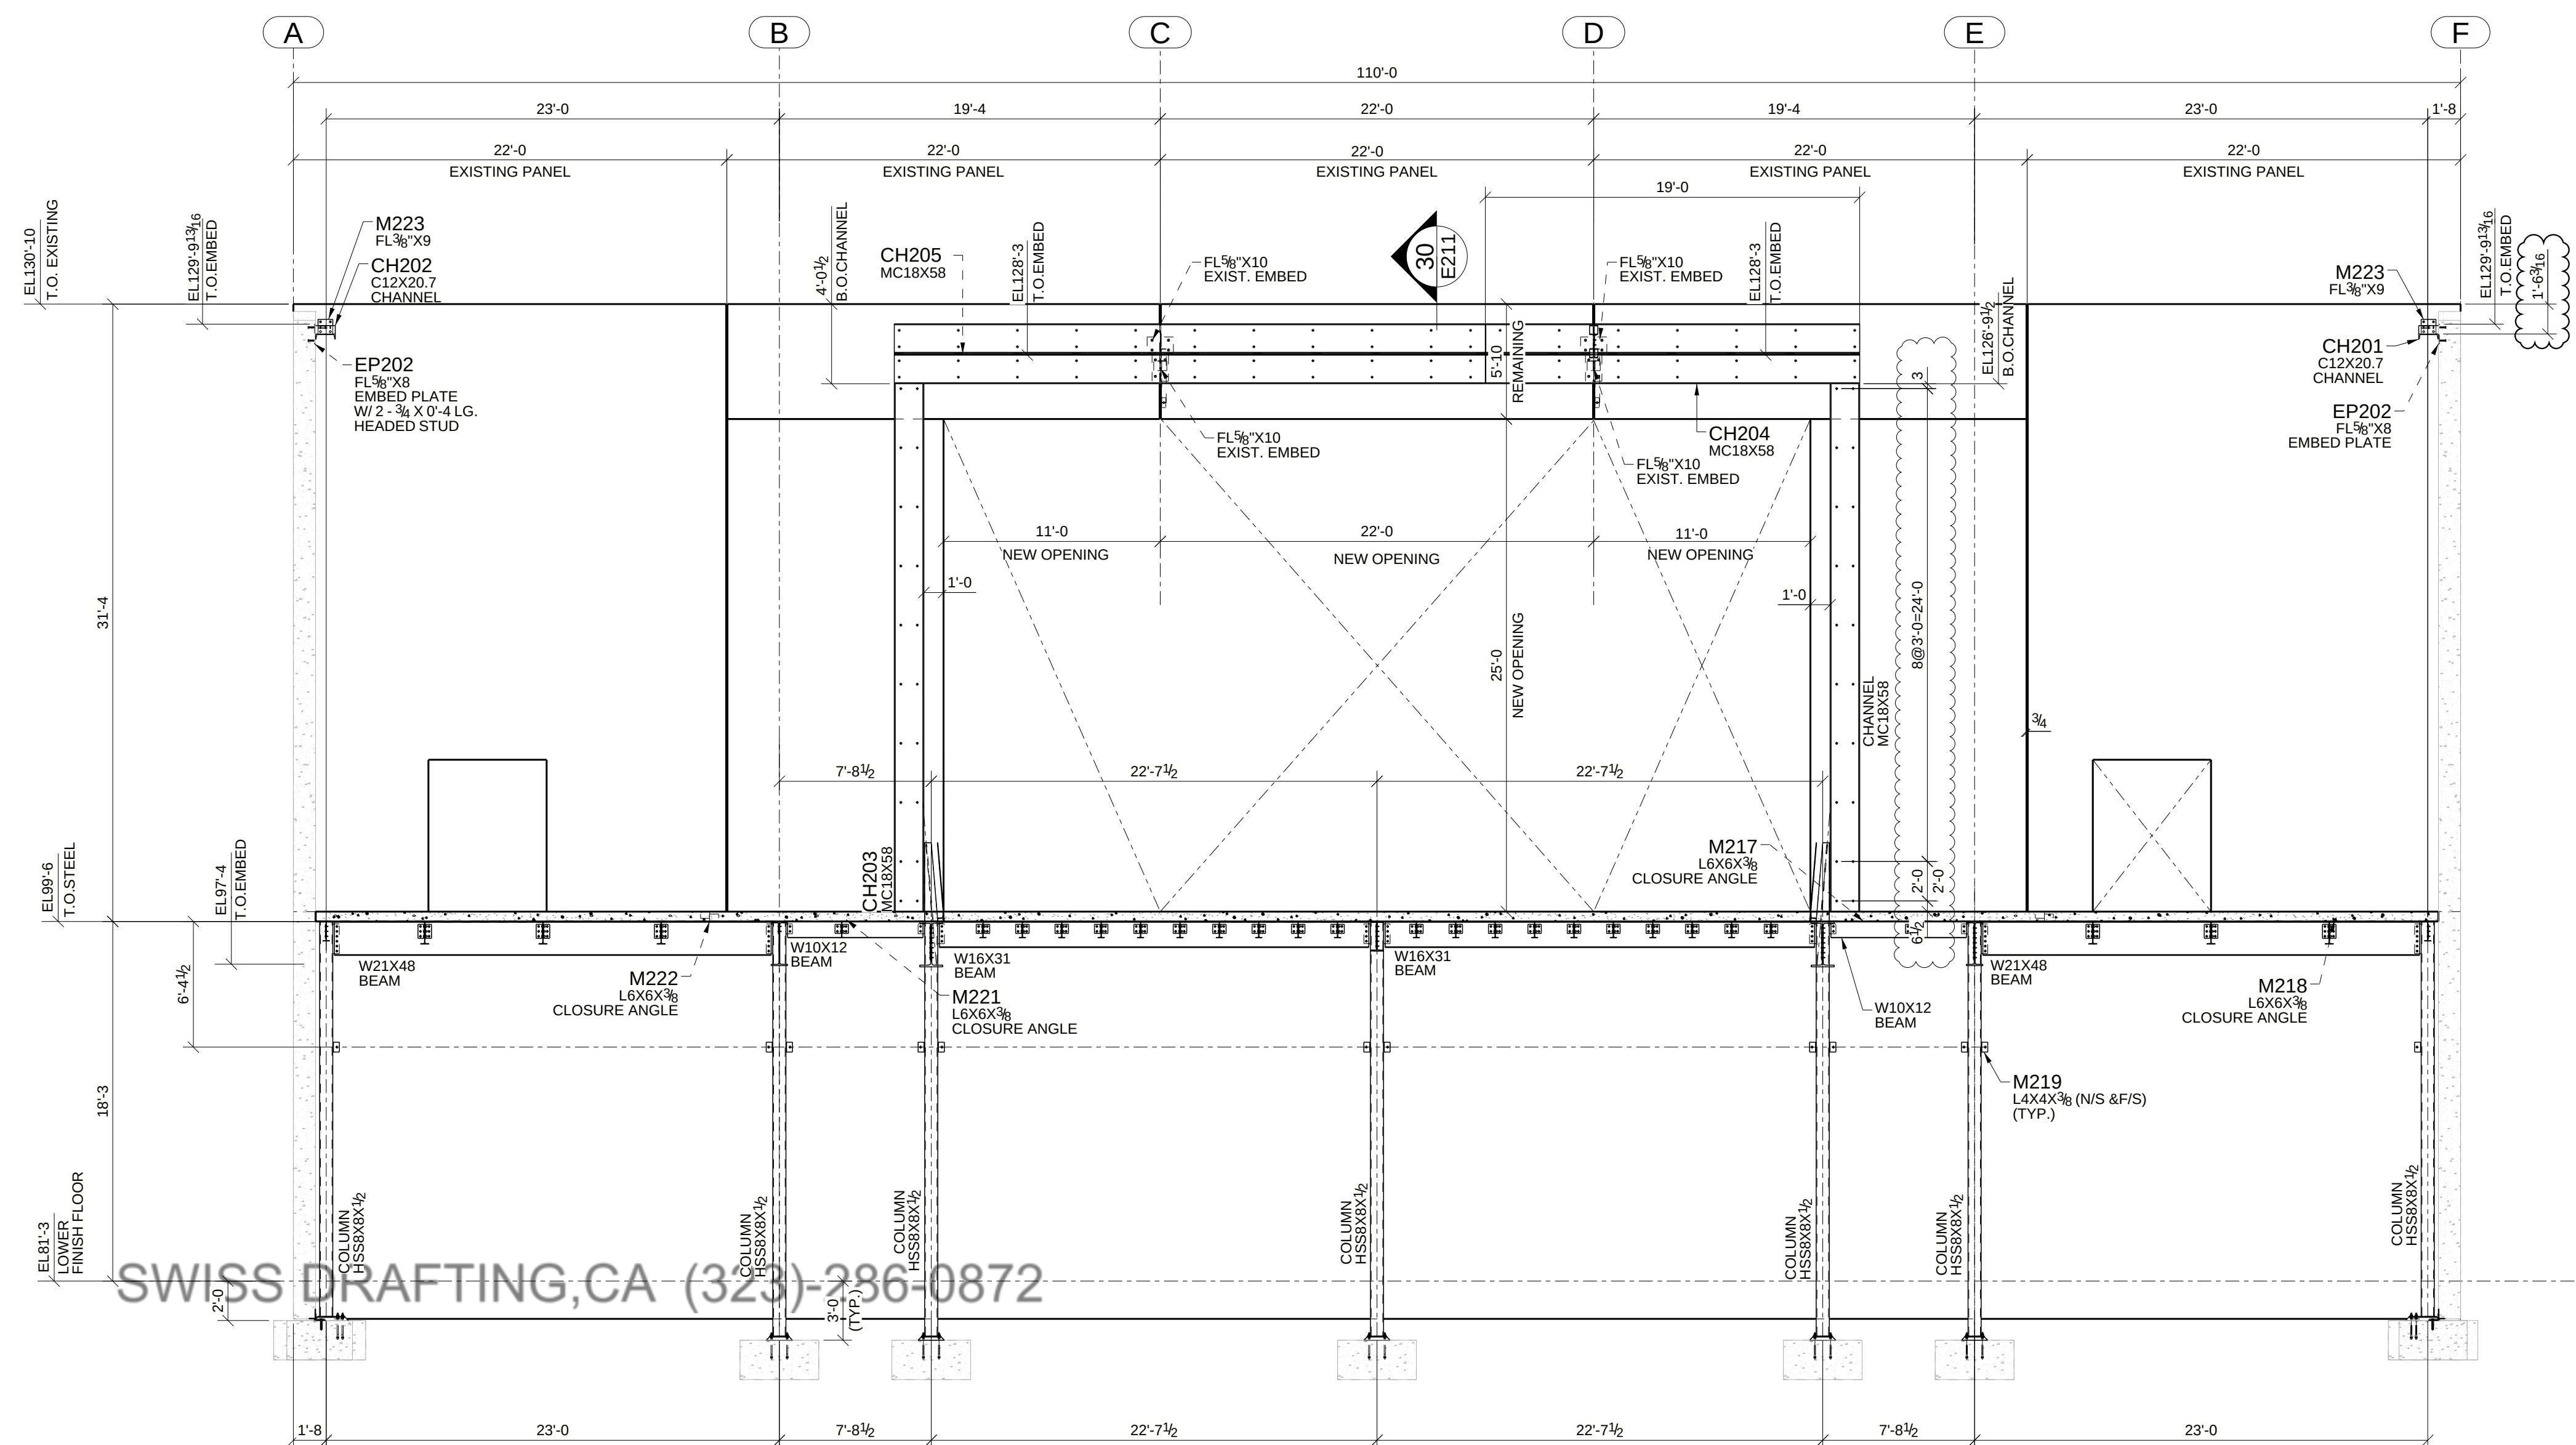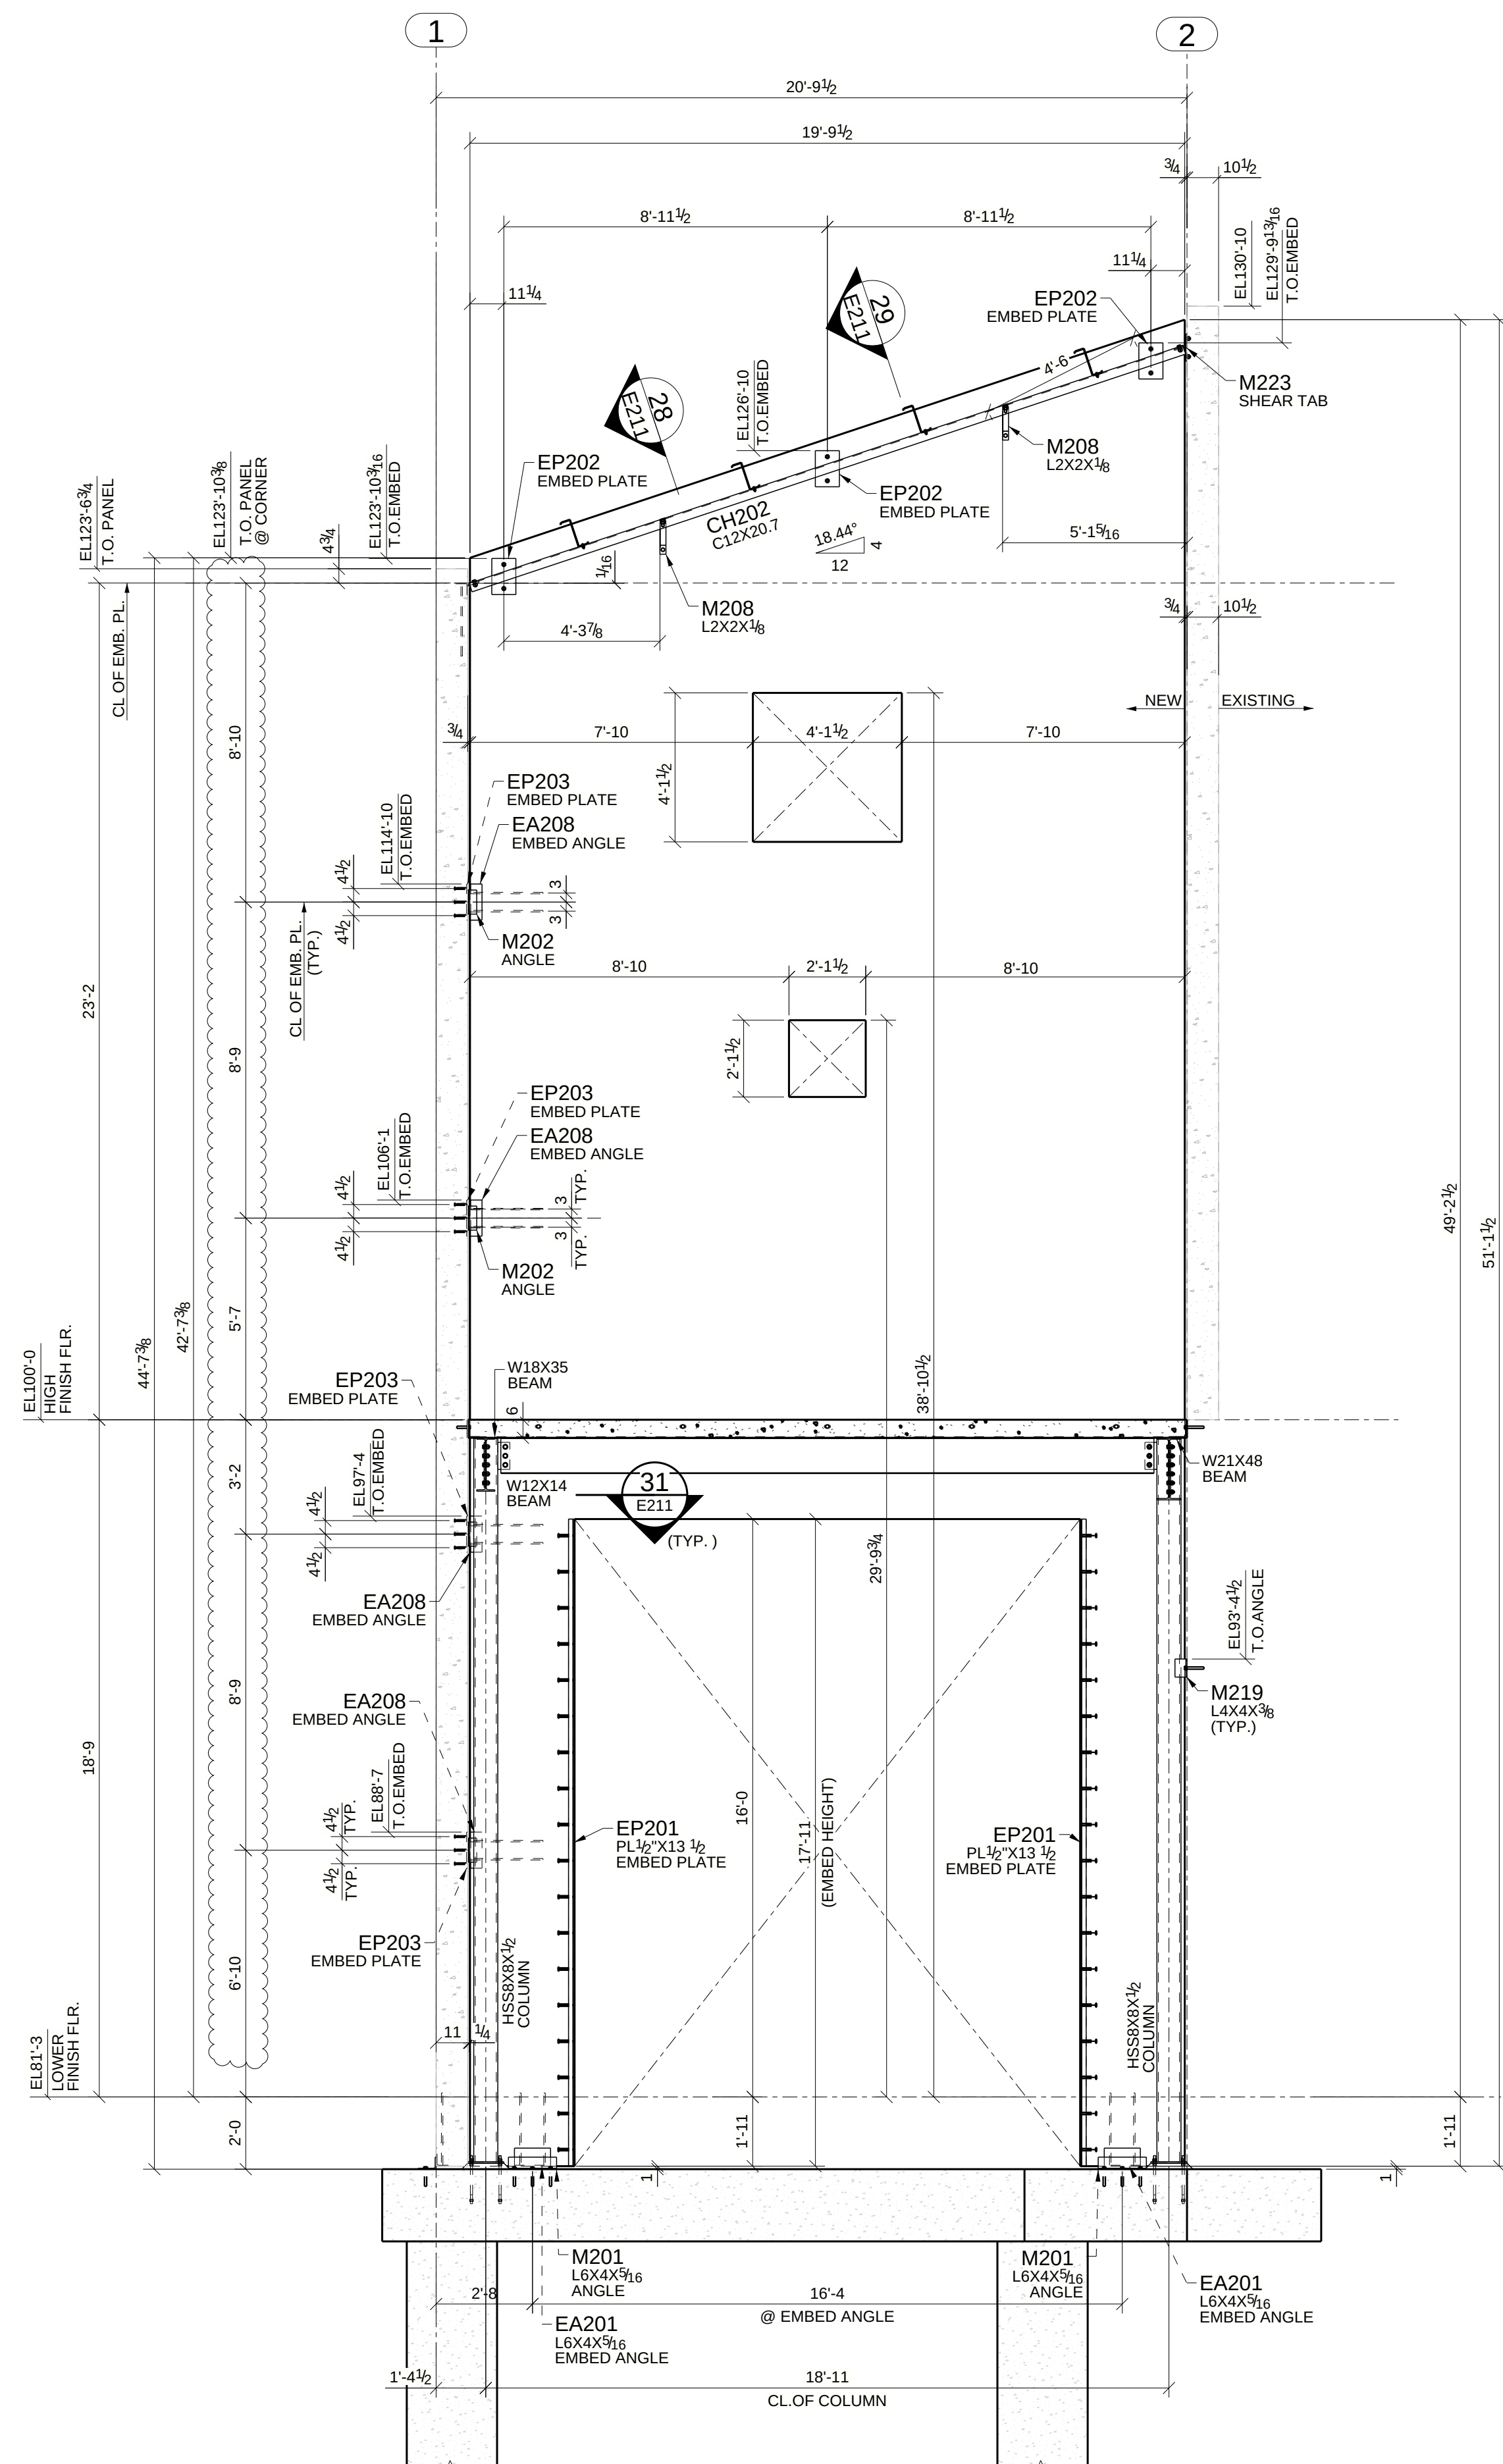

EP201 IS EXISTING EMBED
PER REVISION#C COMMENTS


EP202 IS EXISTING EMBED
PER REVISION#C COMMENTS

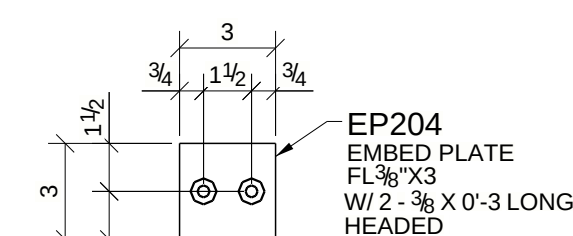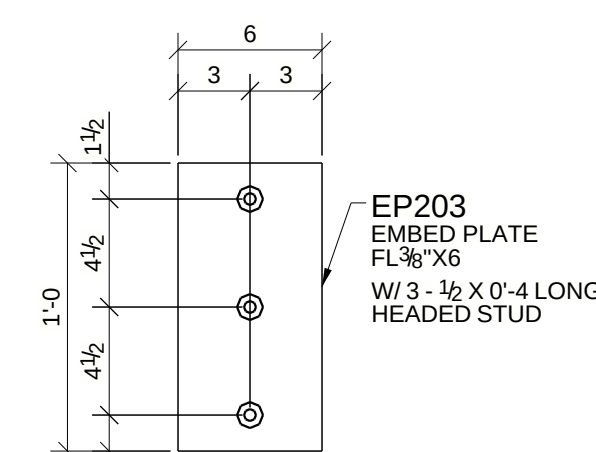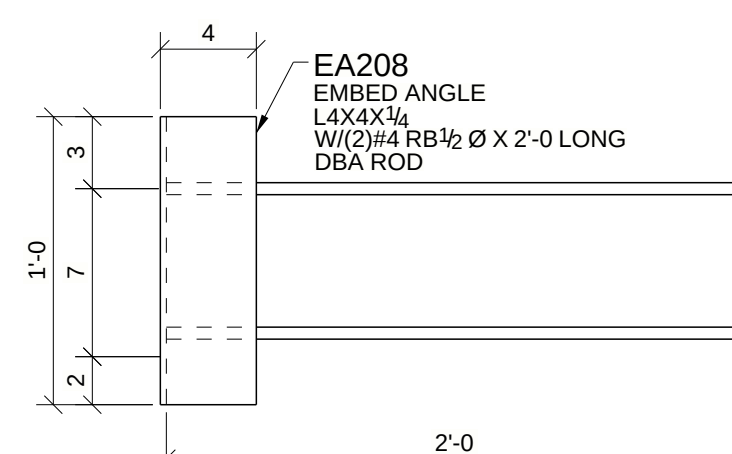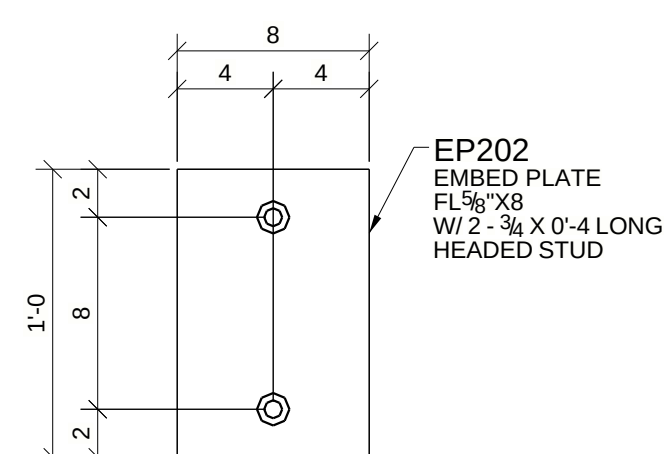


APPROVER NOTE:

1. THESE DWGS ARE OUR INTERPRETATION OF CONTRACT DWGS & WILL BE ASSUMED TO BE CORRECT AS SHOWN UNLESS MARKED OTHERWISE ON THE APPROVAL DWGS.
2. ALL CLOUDED AREAS ARE VERIFIES AND WILL BE ASSUMED TO BE CORRECT AS SHOWN UNLESS MARKED OTHERWISE ON THE APPROVAL DWGS.

D	FOR RE-APPROVAL	10/17/2025
C	FOR RE-APPROVAL	08/18/2025
B	FOR RE-APPROVAL	02/28/2025
A	FOR APPROVAL	02/12/2025
REV	DESCRIPTION	DATE
DESCRIPTION	FLOOR ELEVATIONS	
PROJECT NAME	PARKWAY TRANSFER STATION	
DRAWN BY		JOB No.
DATE DRAWN	02/12/2025	
		DRG No. E206

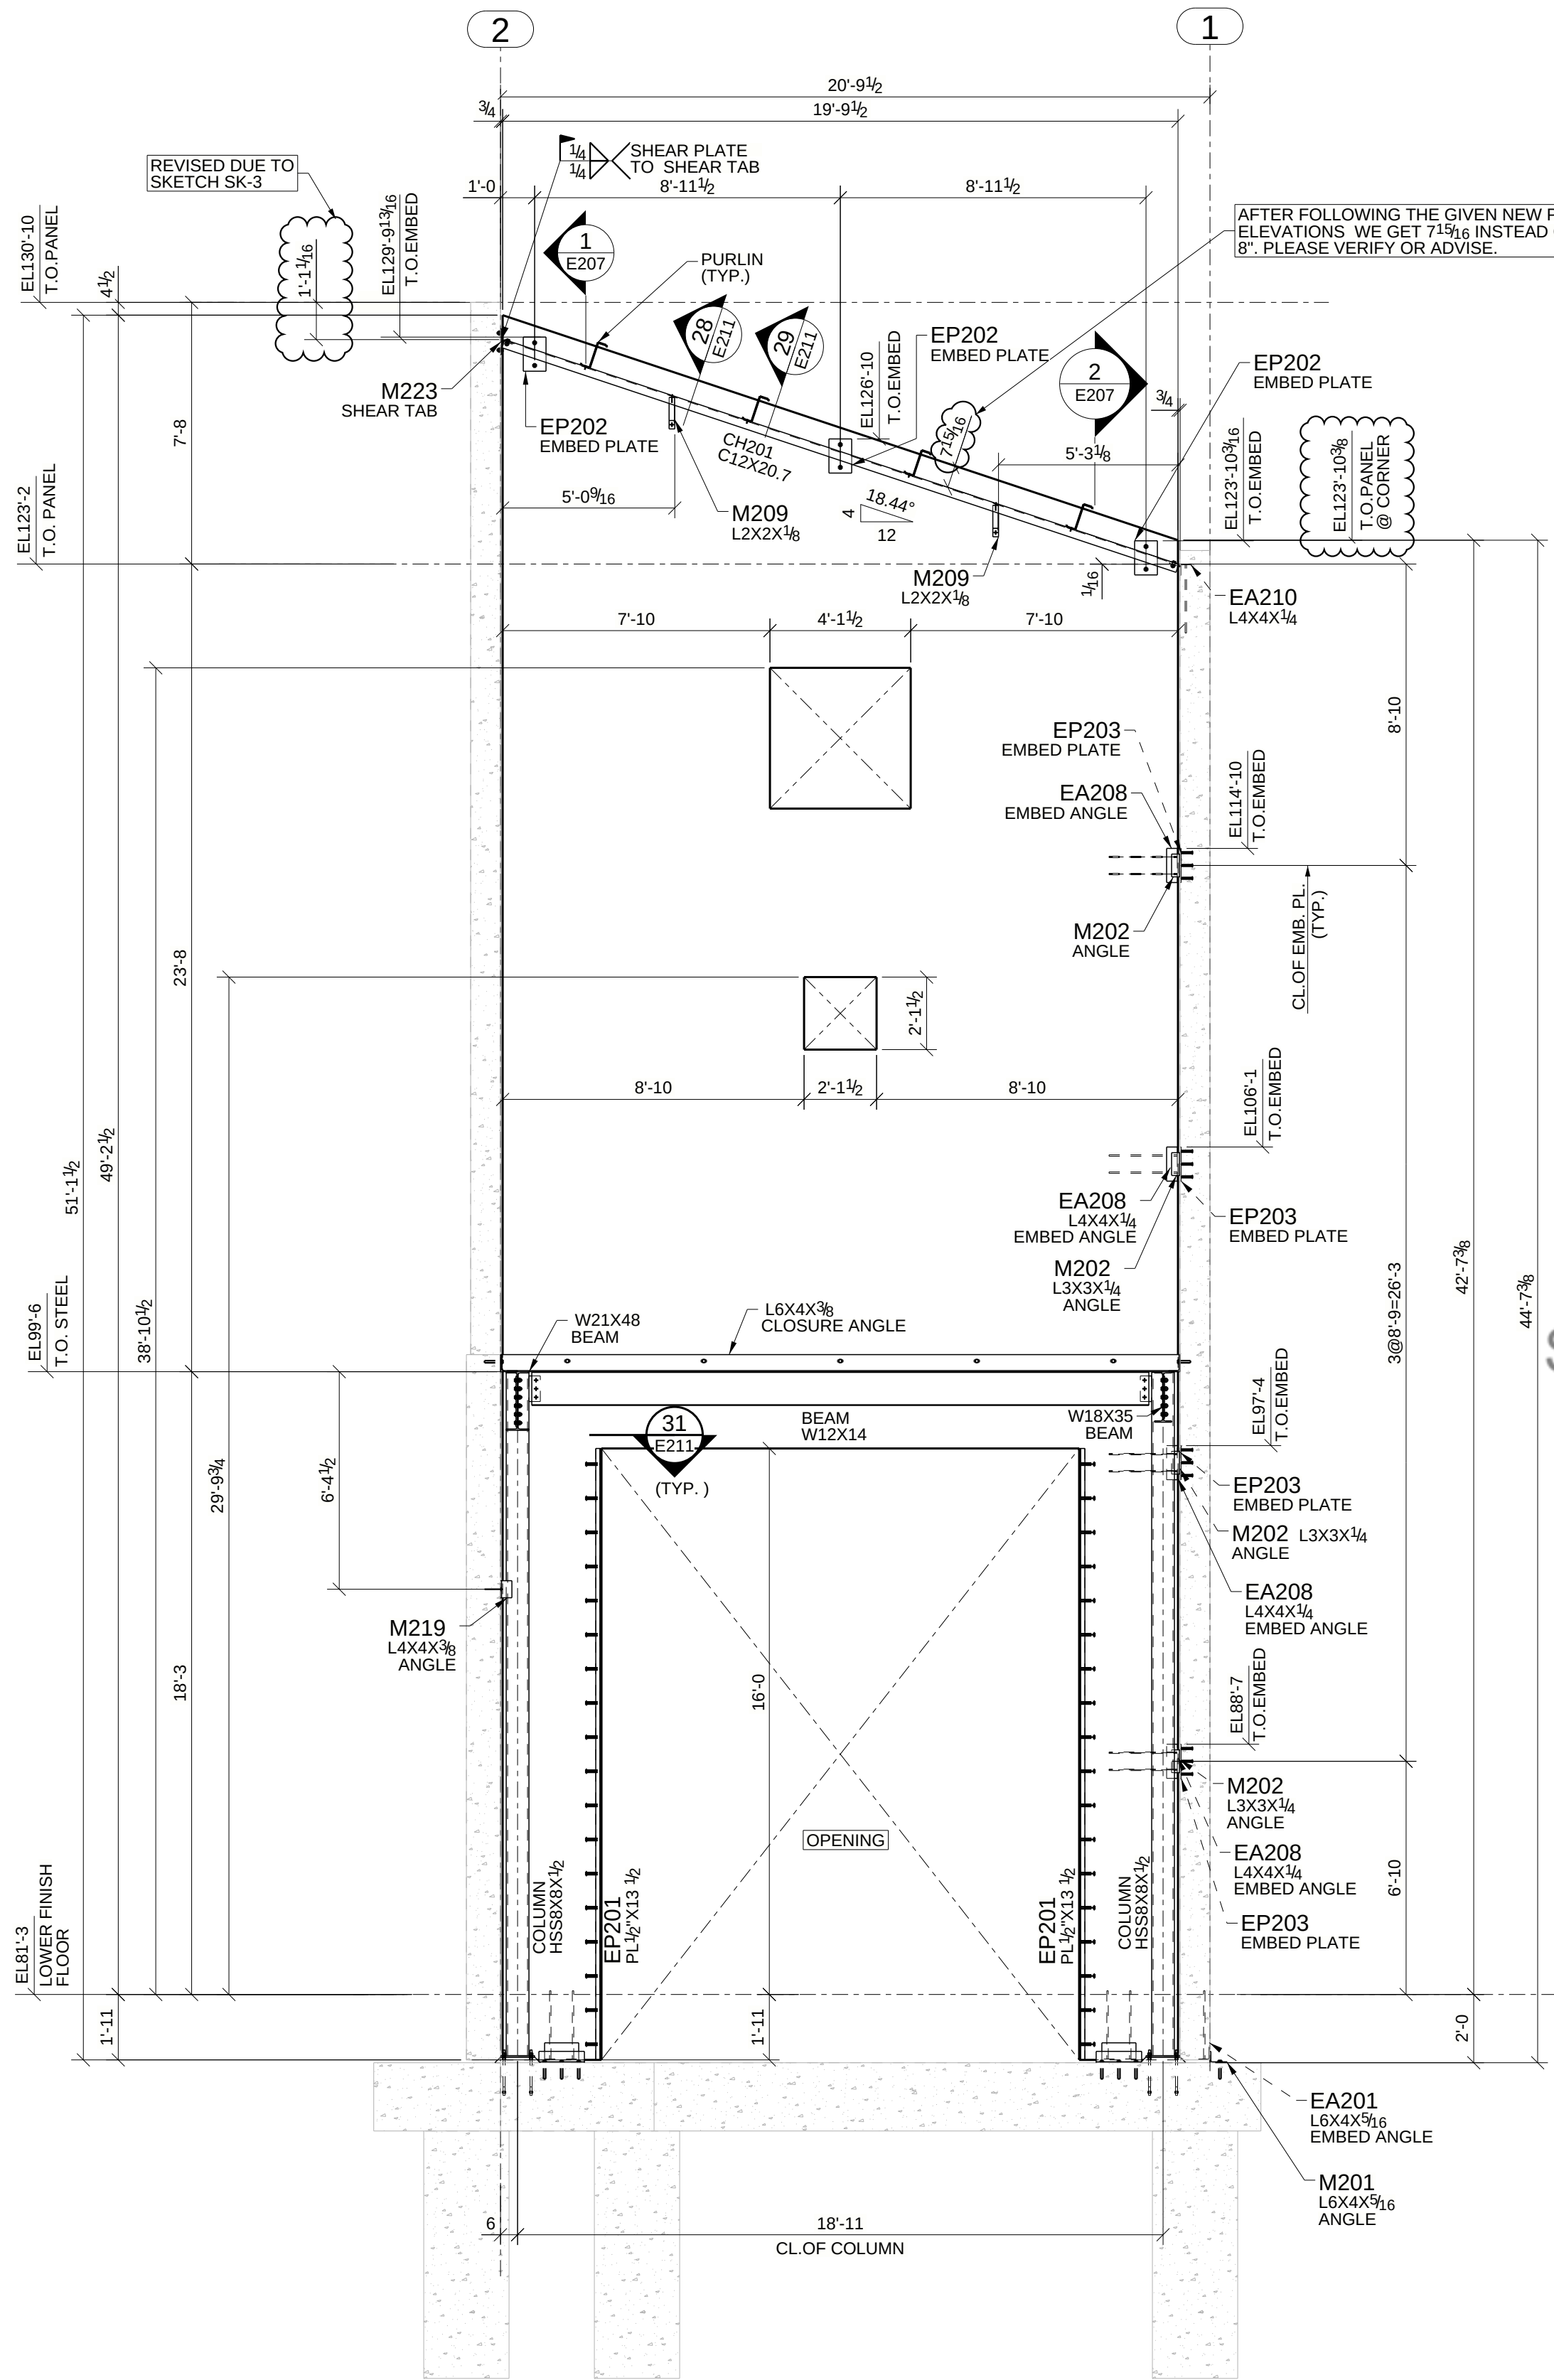


1 TILT UP PANEL ELEVATION- GRID F
E207 (REF: 3/S3.0)

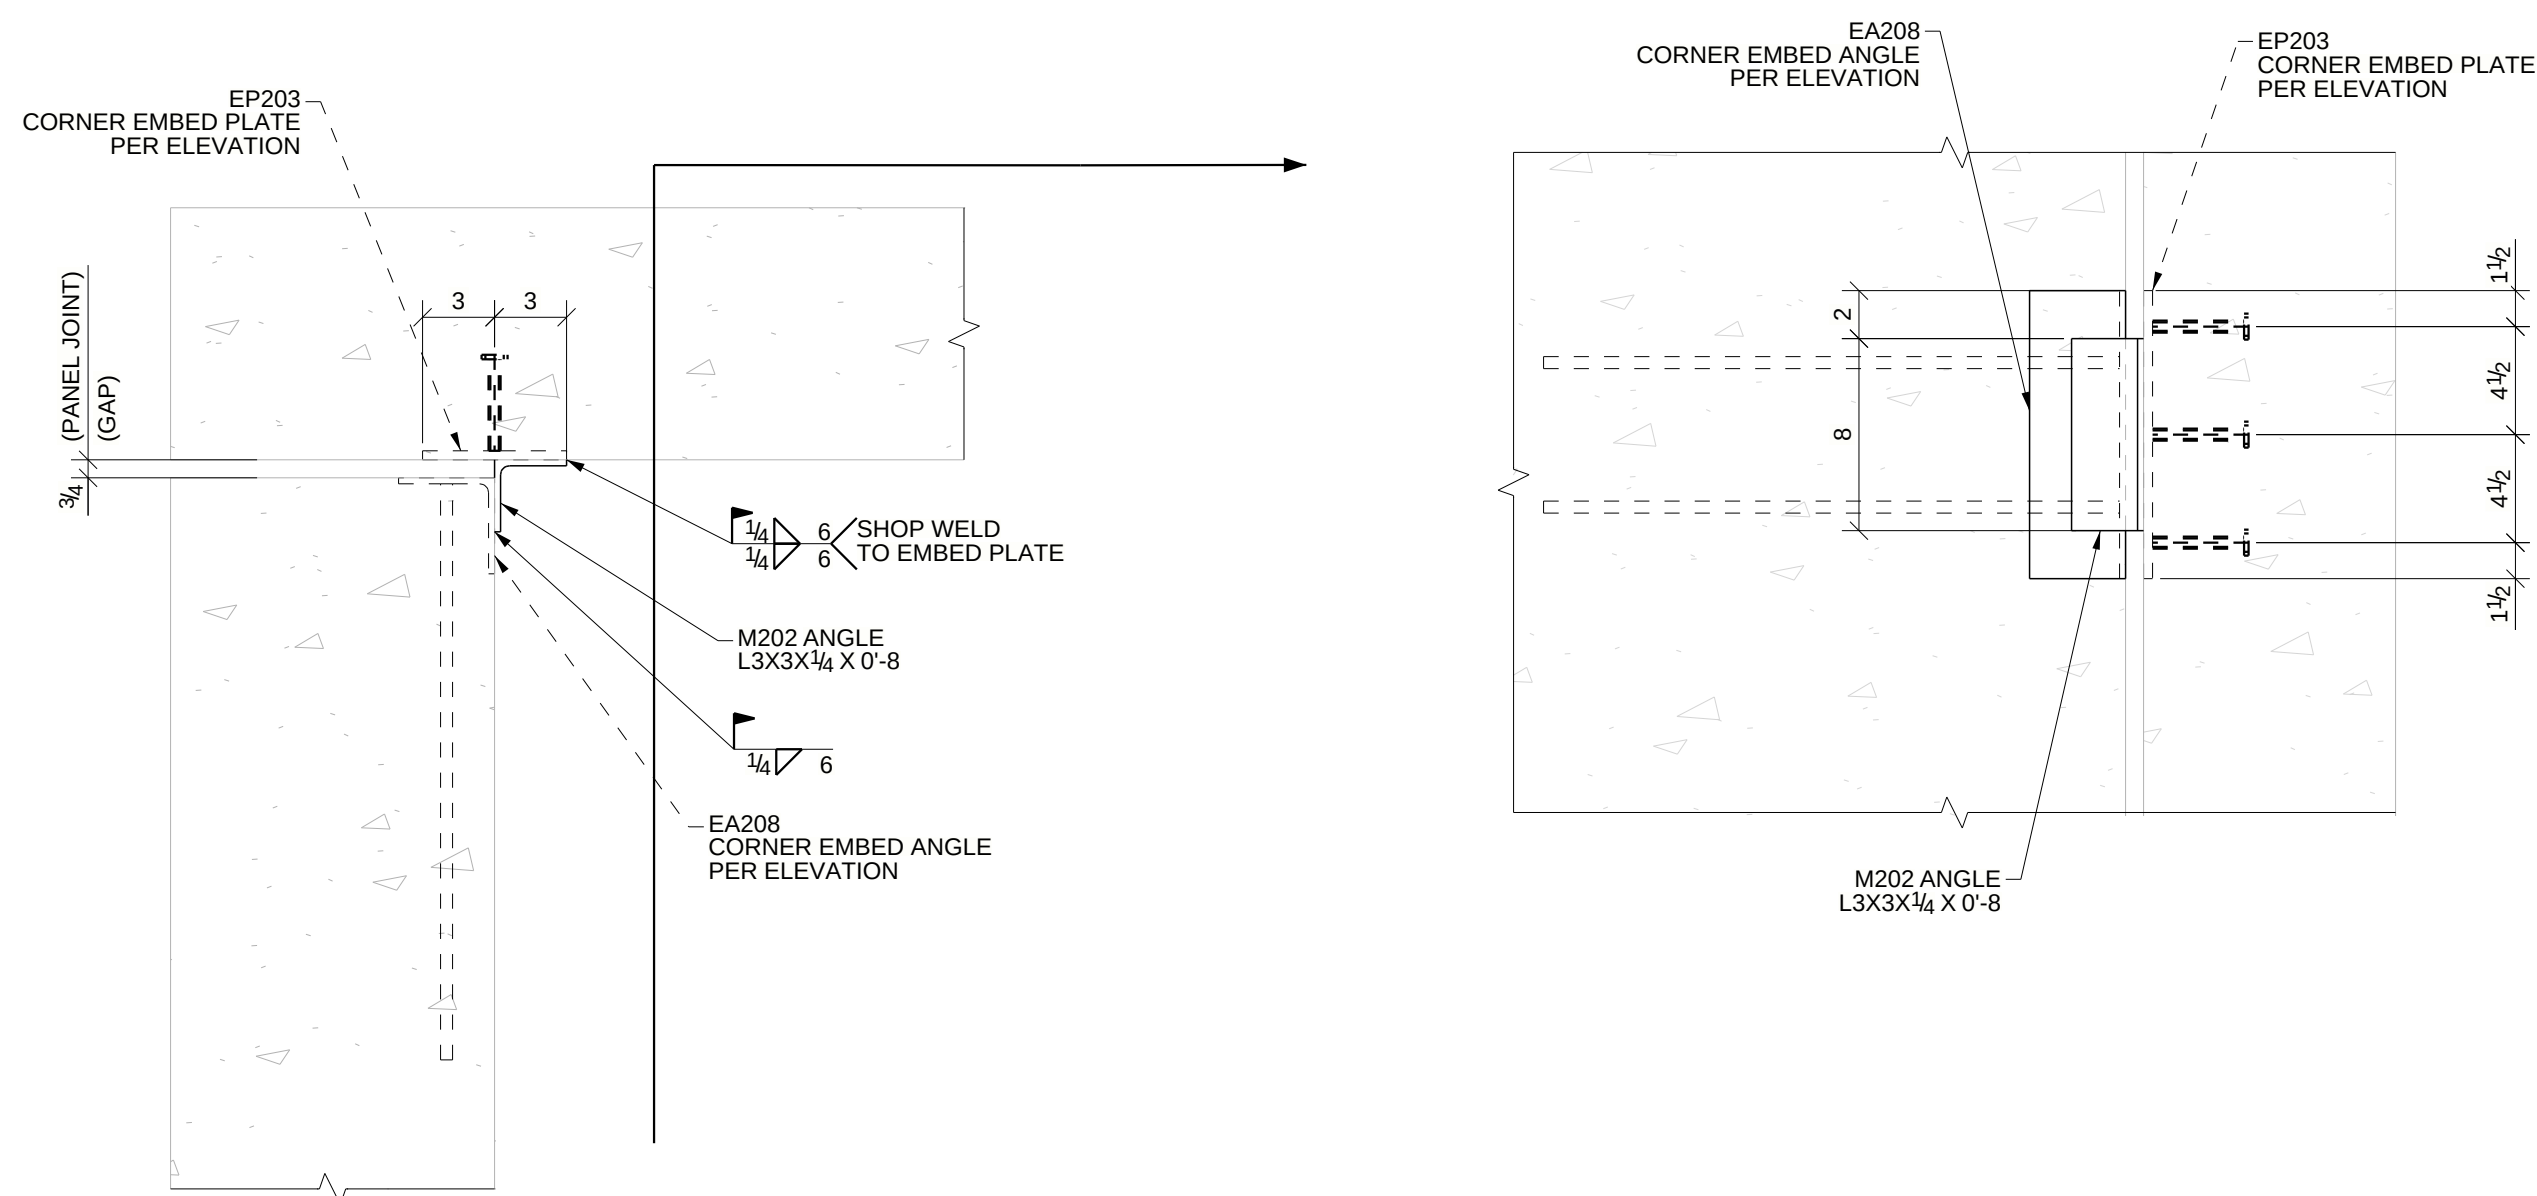


TYPICAL PANEL CORNER DETAIL
(REF:- 1/S6.0)

REFER ELEVATION ON E206, E207
& E208 FOR LOCATIONS

SWISS DRAFTING, CA (323)-286-0872

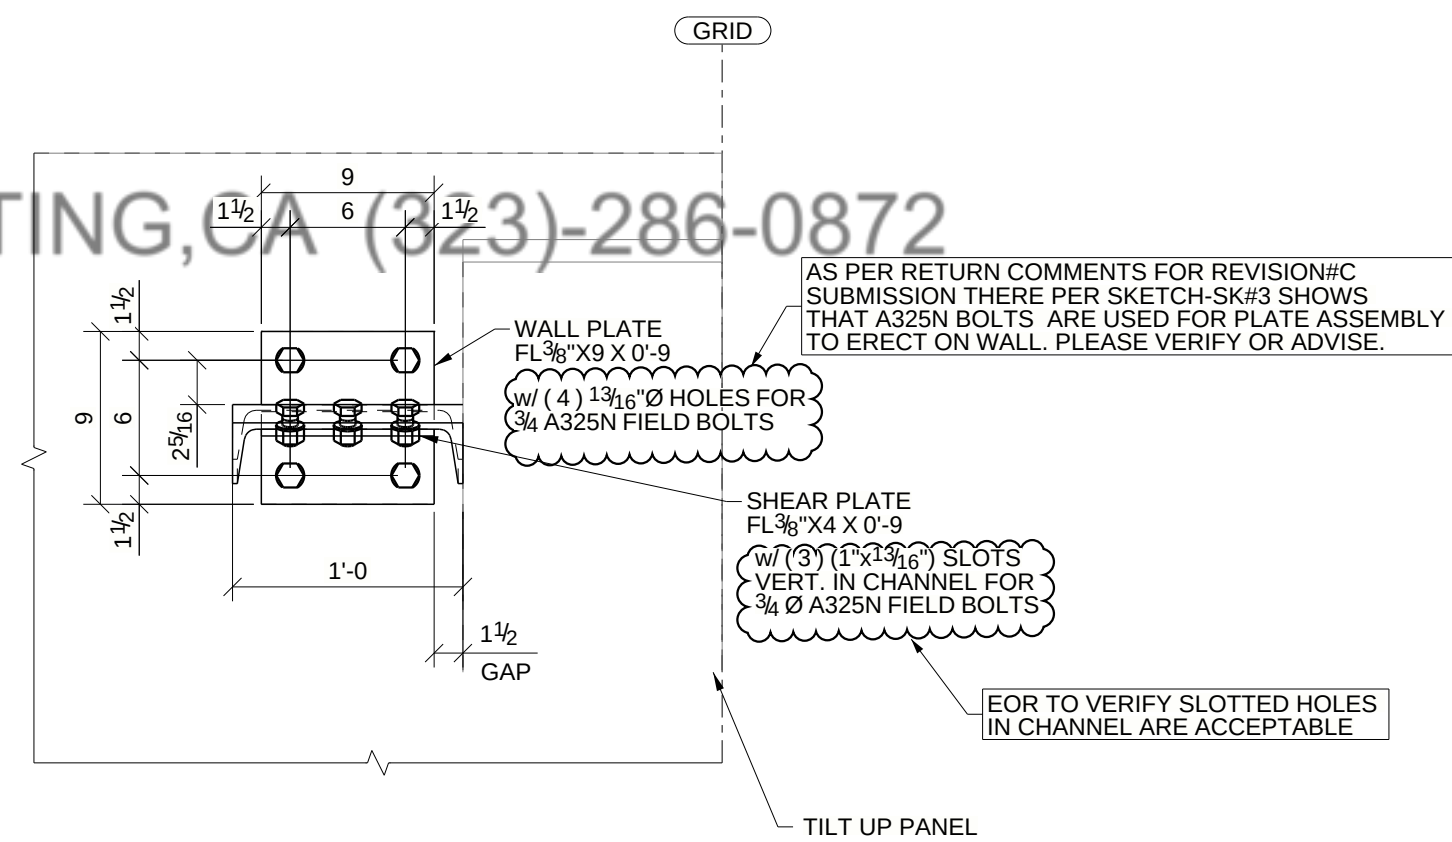

1 SECTION
E207

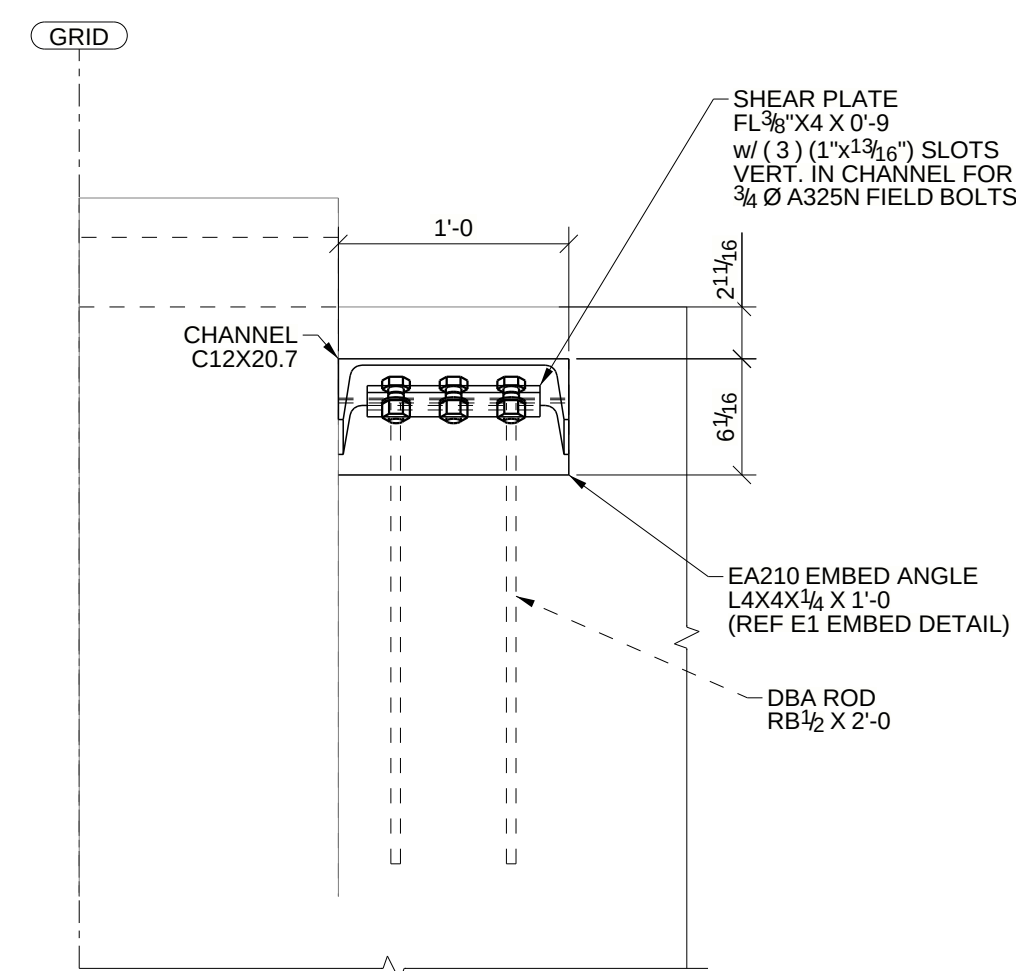


2 SECTION
E207

APPROVER NOTE:

1. THESE DWGs ARE OUR INTERPRETATION OF CONTRACT DWGs & WILL BE ASSUMED TO BE CORRECT AS SHOWN UNLESS MARKED OTHERWISE ON THE APPROVAL DWGS.
2. ALL CLOUDED AREAS ARE VERIFIES AND WILL BE ASSUMED TO BE CORRECT AS SHOWN UNLESS MARKED OTHERWISE ON THE APPROVAL DWGS.

D	FOR RE-APPROVAL	10/17/2025
C	FOR RE-APPROVAL	08/18/2025
B	FOR RE-APPROVAL	02/28/2025
A	FOR APPROVAL	02/12/2025
REV	DESCRIPTION	DATE
DESCRIPTION	FLOOR ELEVATIONS	
PROJECT NAME	PARKWAY TRANSFER STATION	
DRAWN BY	JOB No.	DRG No.
DATE DRAWN	02/12/2025	E207

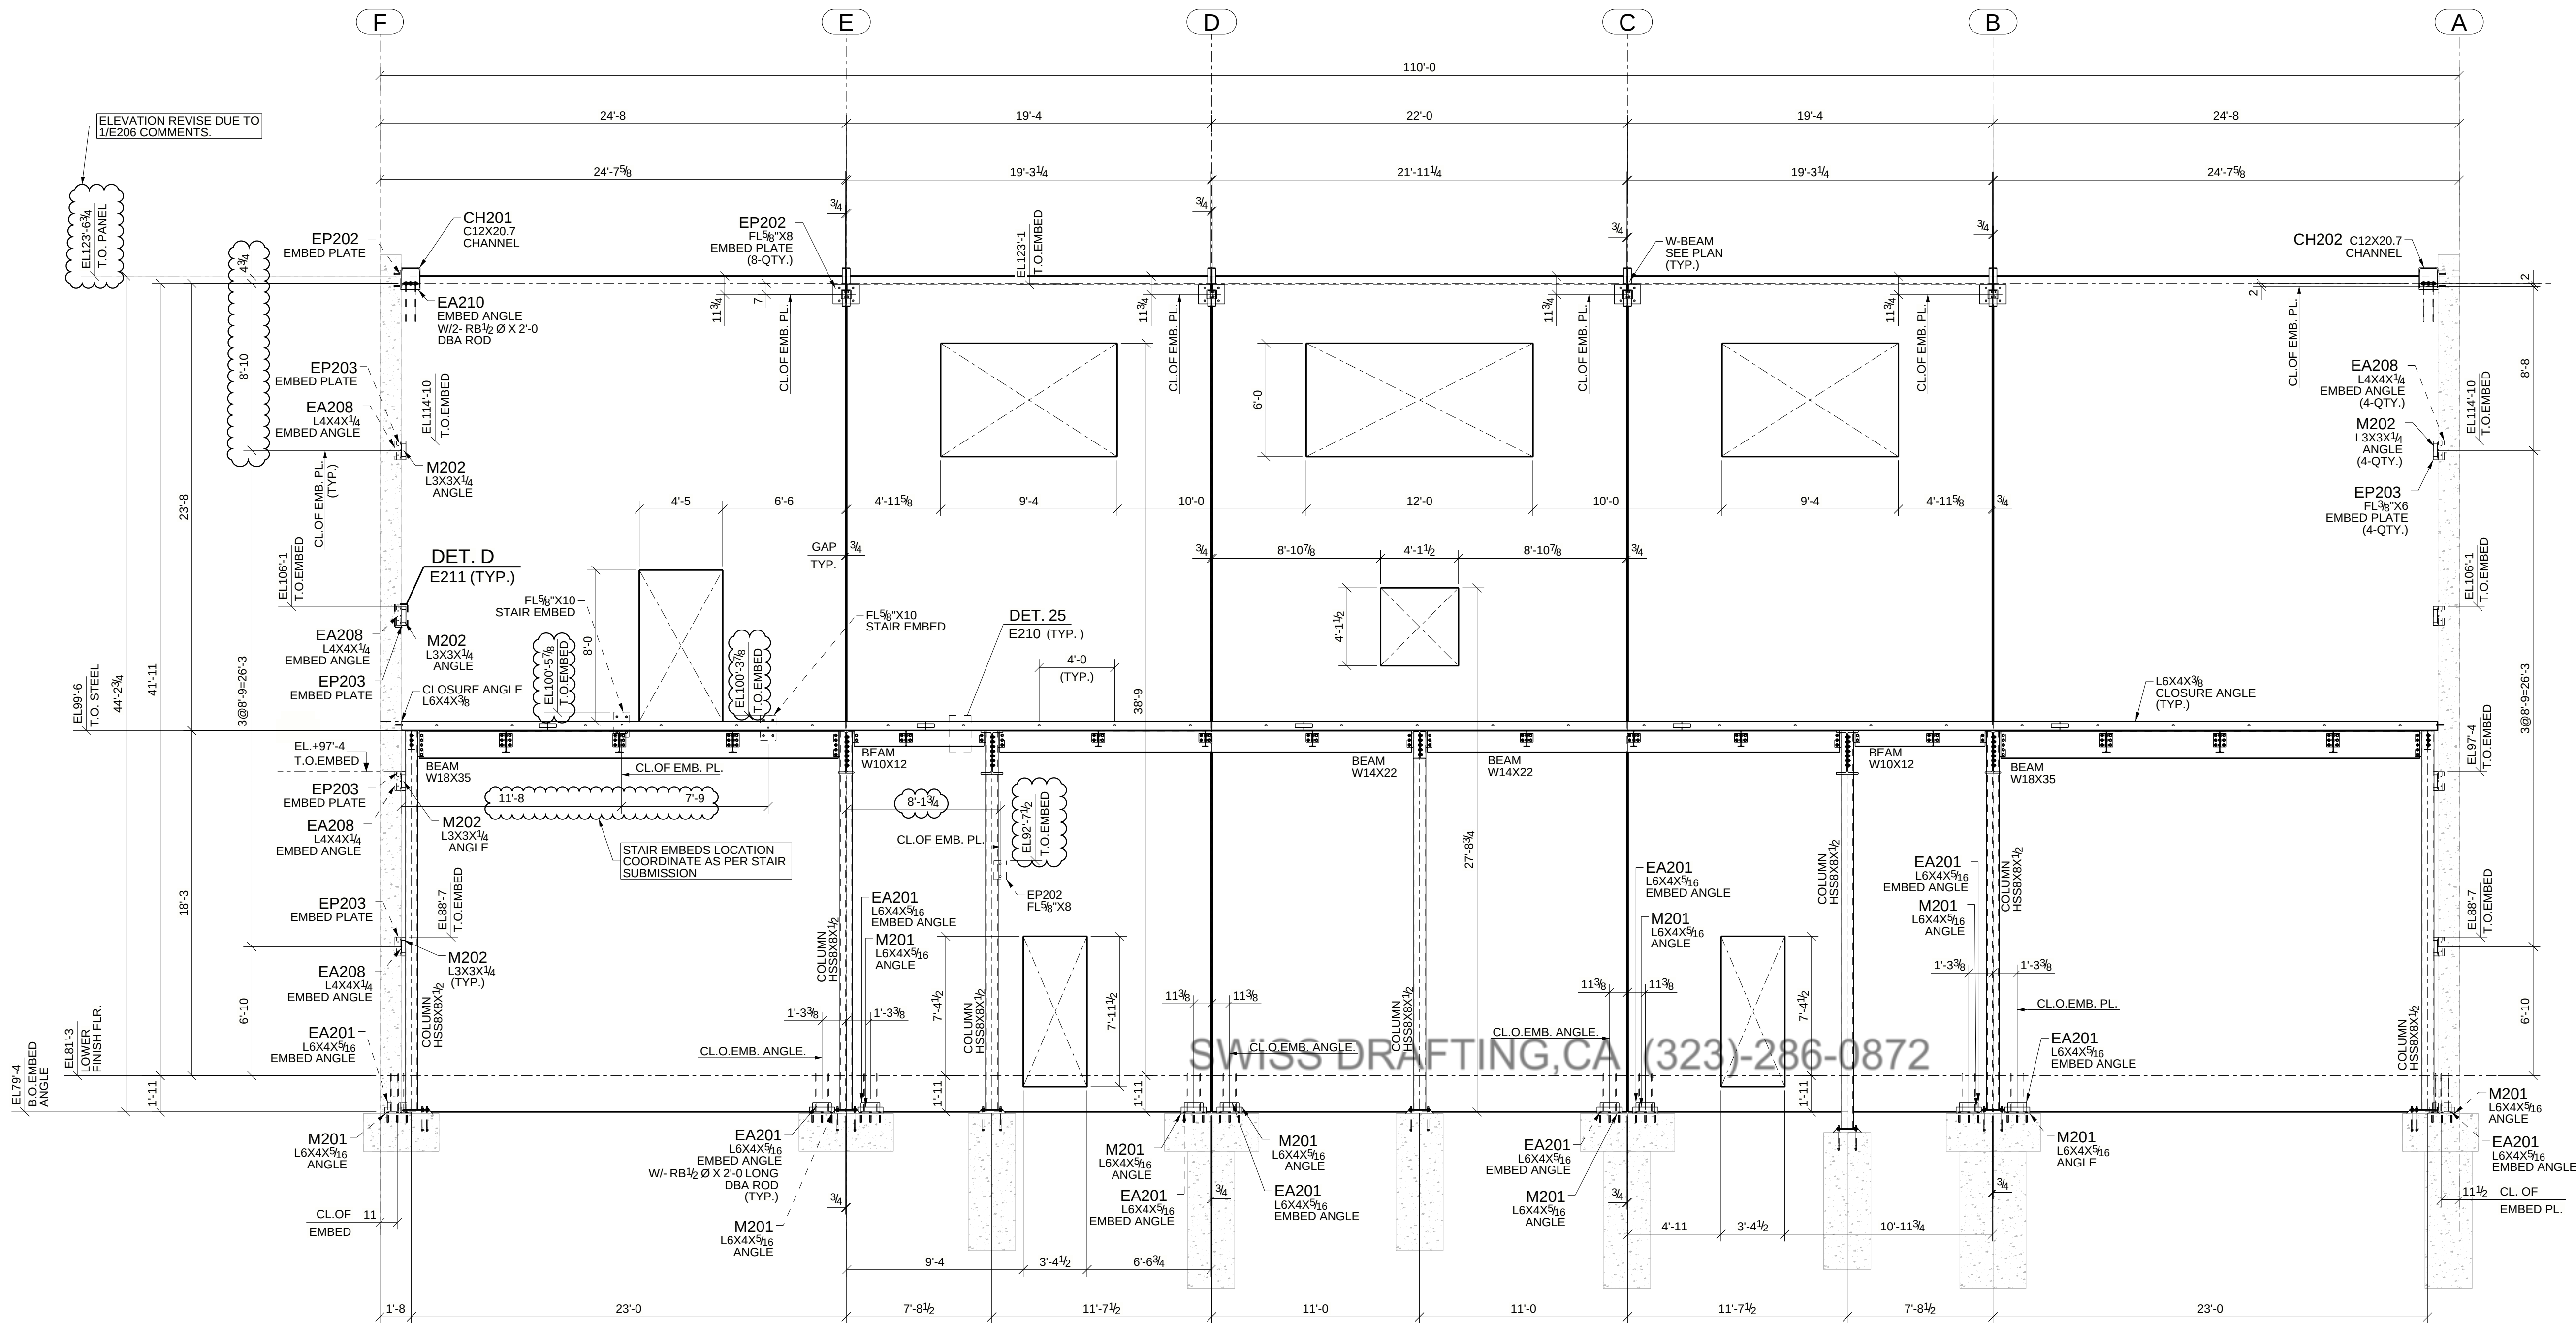


4 TILT UP PANEL ELEVATION - GRID 1
(REF:-2/S3.0)

APPROVER NOTE:


1. THESE DWGs ARE OUR INTERPRETATION OF CONTRACT DWGs & WILL BE ASSUMED TO BE CORRECT AS SHOWN UNLESS MARKED OTHERWISE ON THE APPROVAL DWGs.

2. ALL CLOUDED AREAS ARE VERIFIES AND WILL BE ASSUMED TO BE CORRECT AS SHOWN UNLESS MARKED OTHERWISE ON THE APPROVAL DWGs.


D	FOR RE-APPROVAL	10/17/2025
C	FOR RE-APPROVAL	08/18/2025
B	FOR RE-APPROVAL	02/28/2025
A	FOR APPROVAL	02/12/2025
REV	DESCRIPTION	DATE
DESCRIPTION	FLOOR ELEVATIONS	
PROJECT NAME	PARKWAY TRANSFER STATION	
DRAWN BY		JOB No.
DATE DRAWN	02/12/2025	DRG No. E208

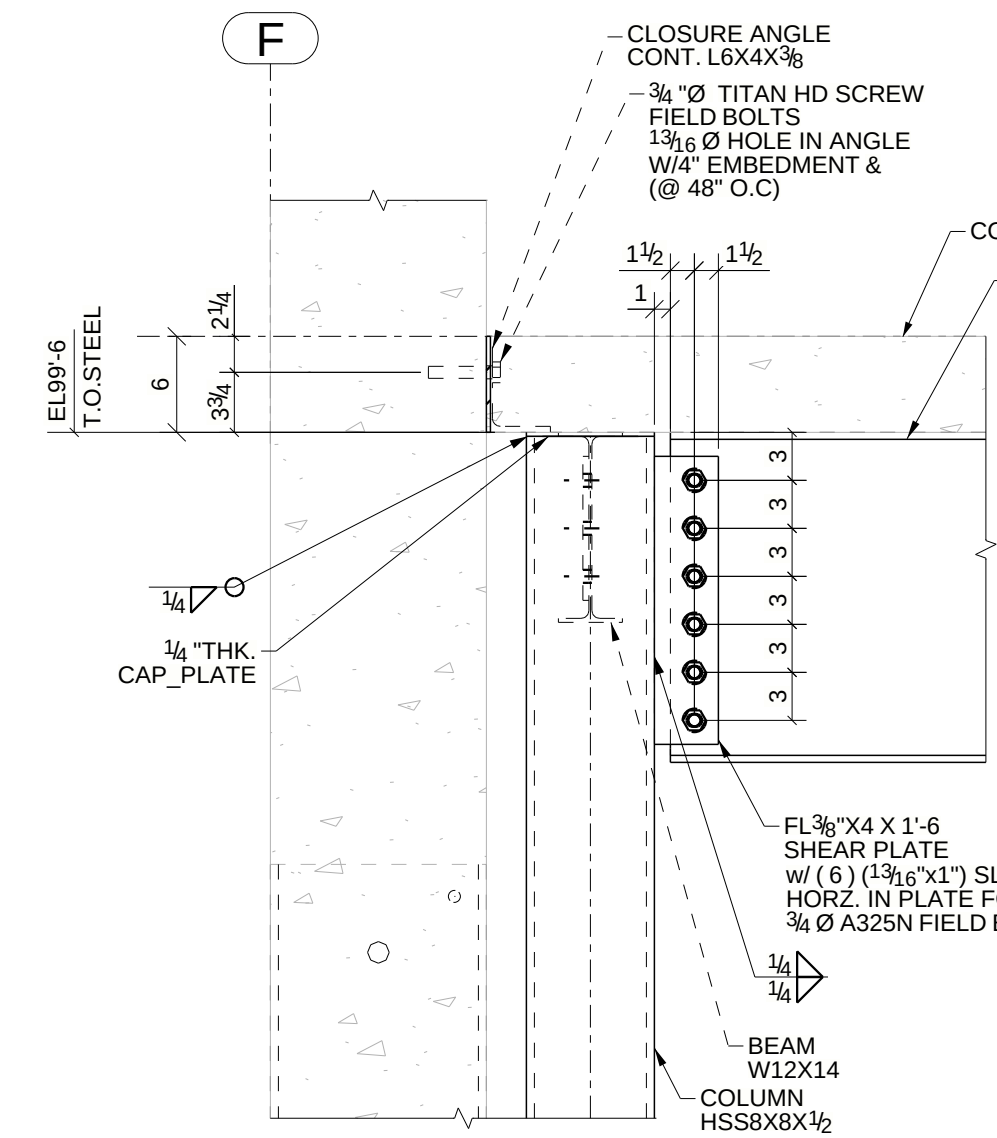


5 SECTION
E209

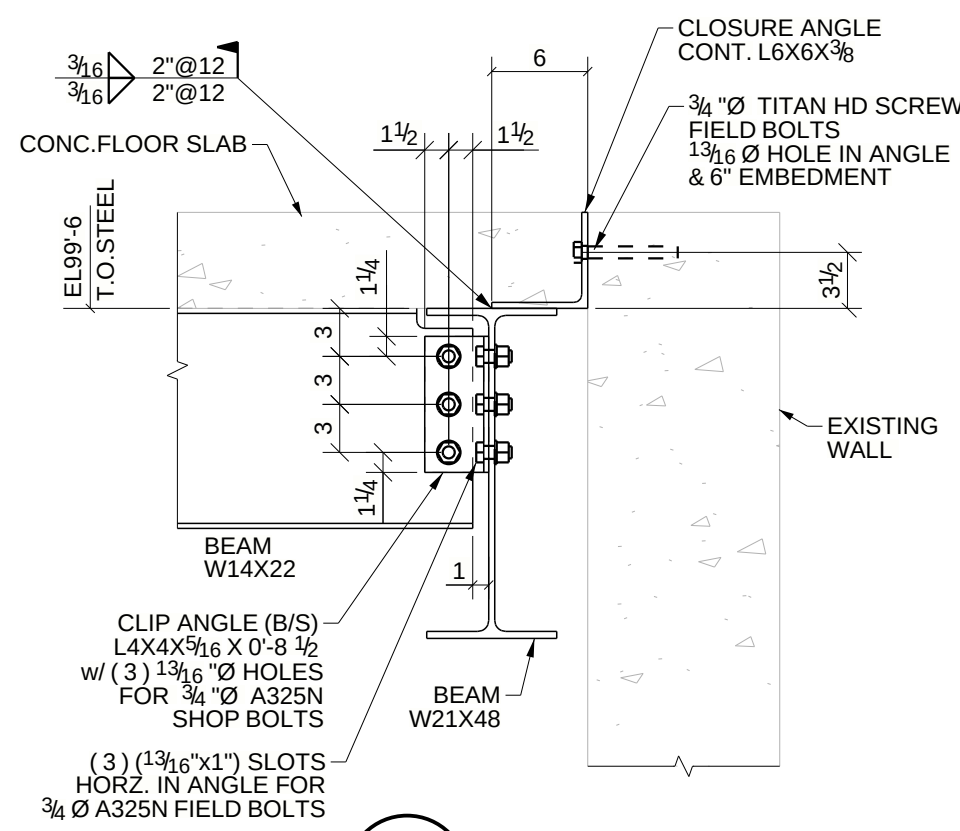

6 SECTION
E209 (REF.-8/S5.0)


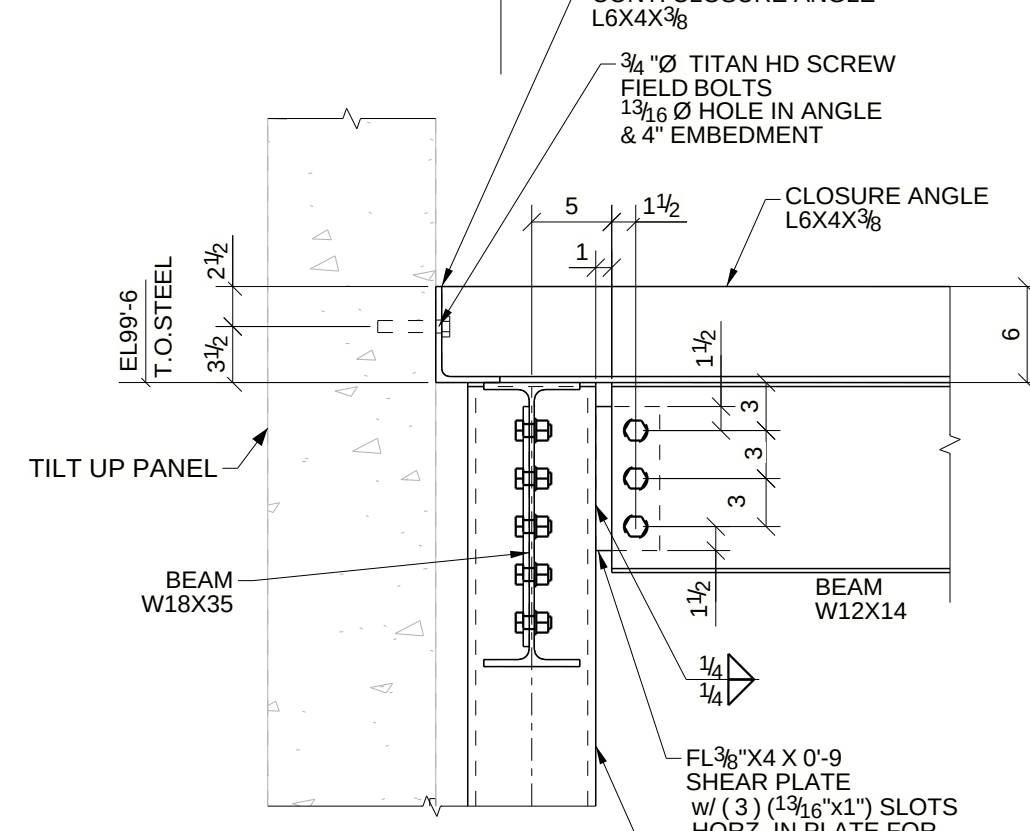


7 SECTION
E209 (REF.-5/S5.1)

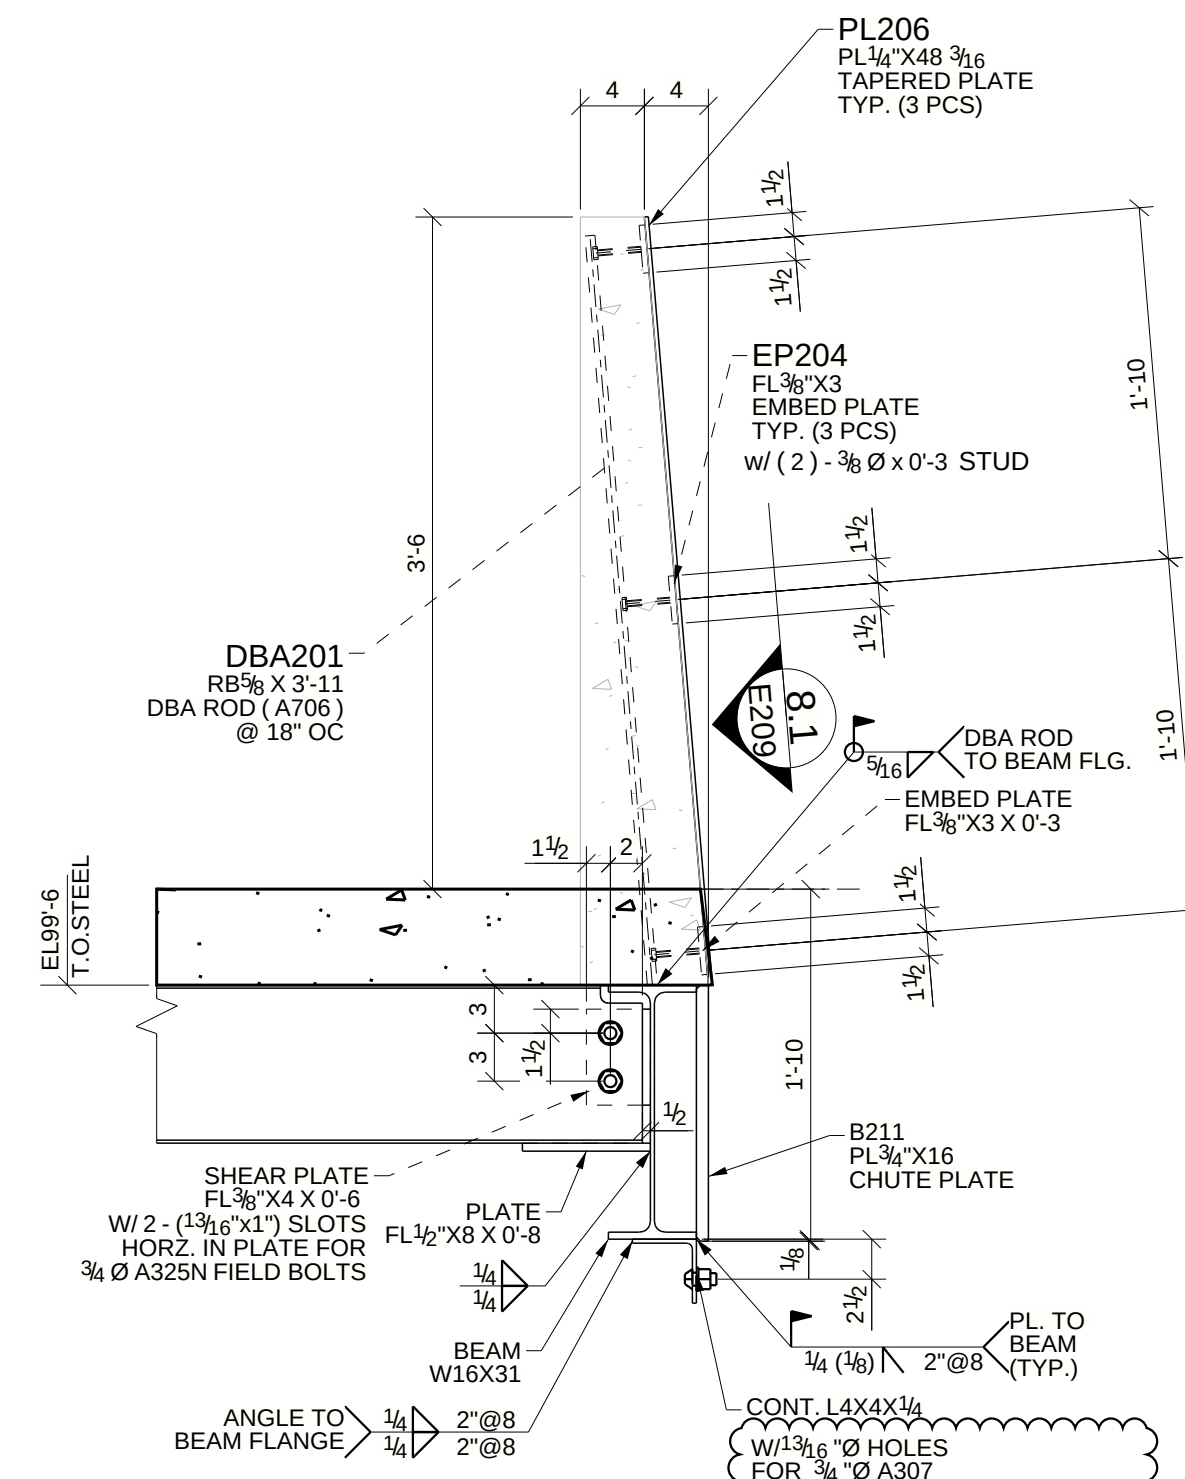


8 SECTION
E209 (REF.-6/S5.0)


8.1 EMBED PLATE SECTION
E209

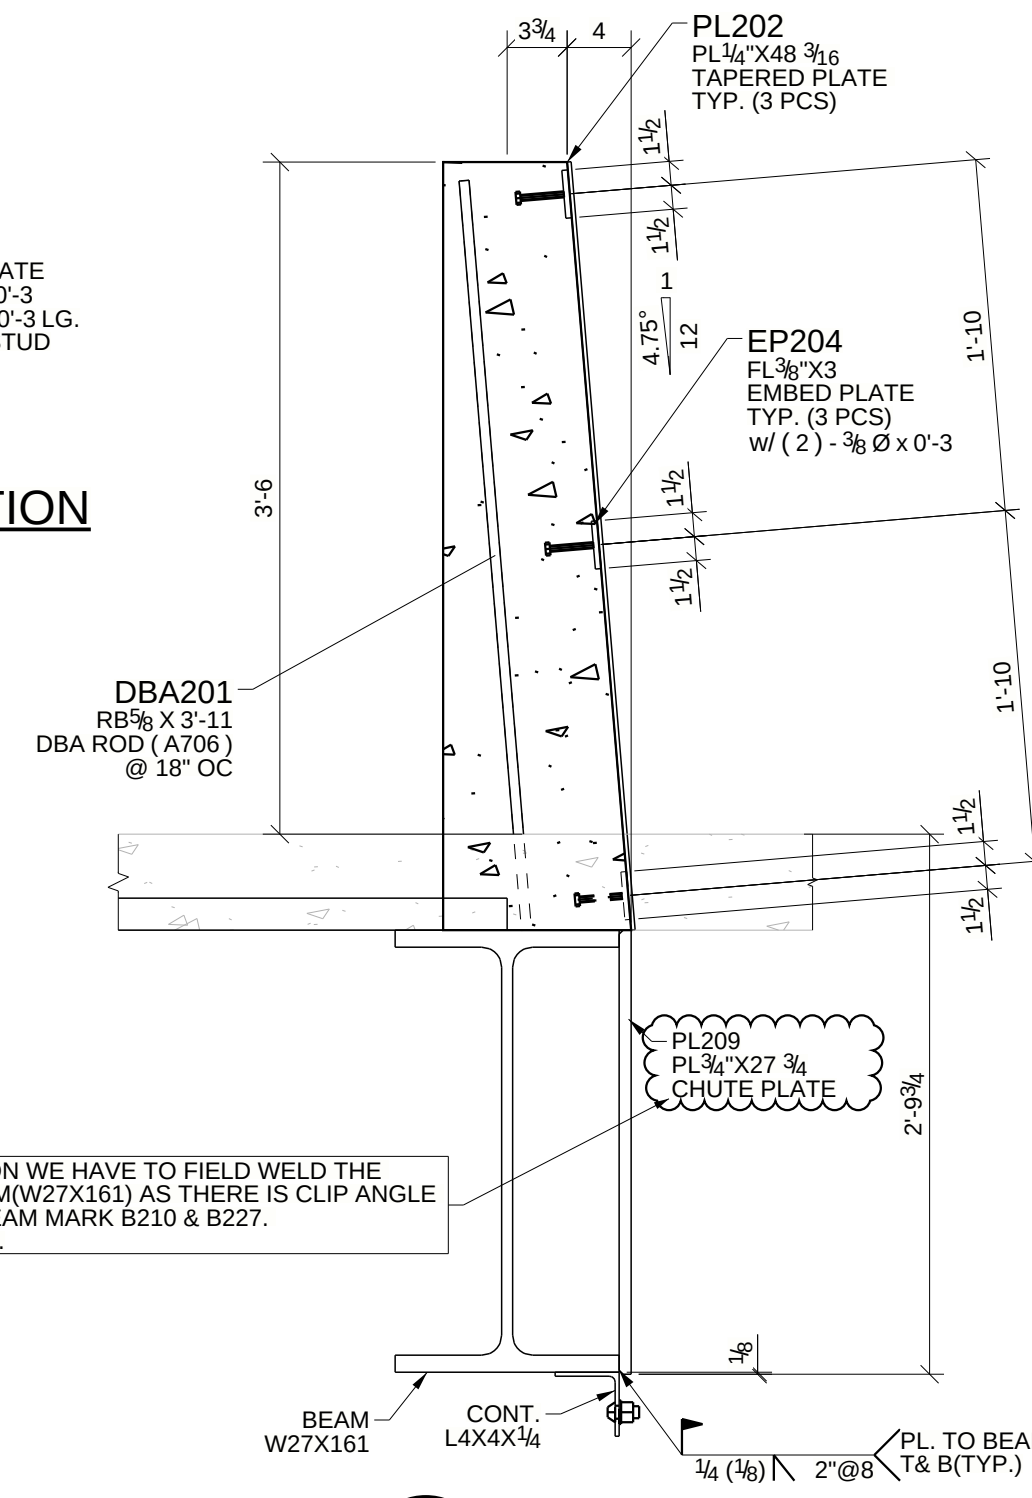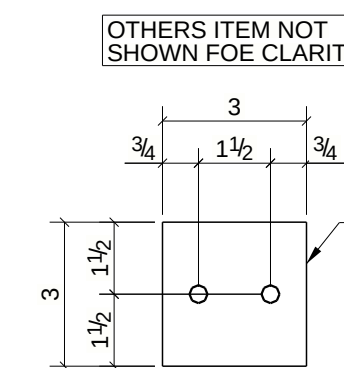


8A SECTION
E209 (REF.-6/S5.0)

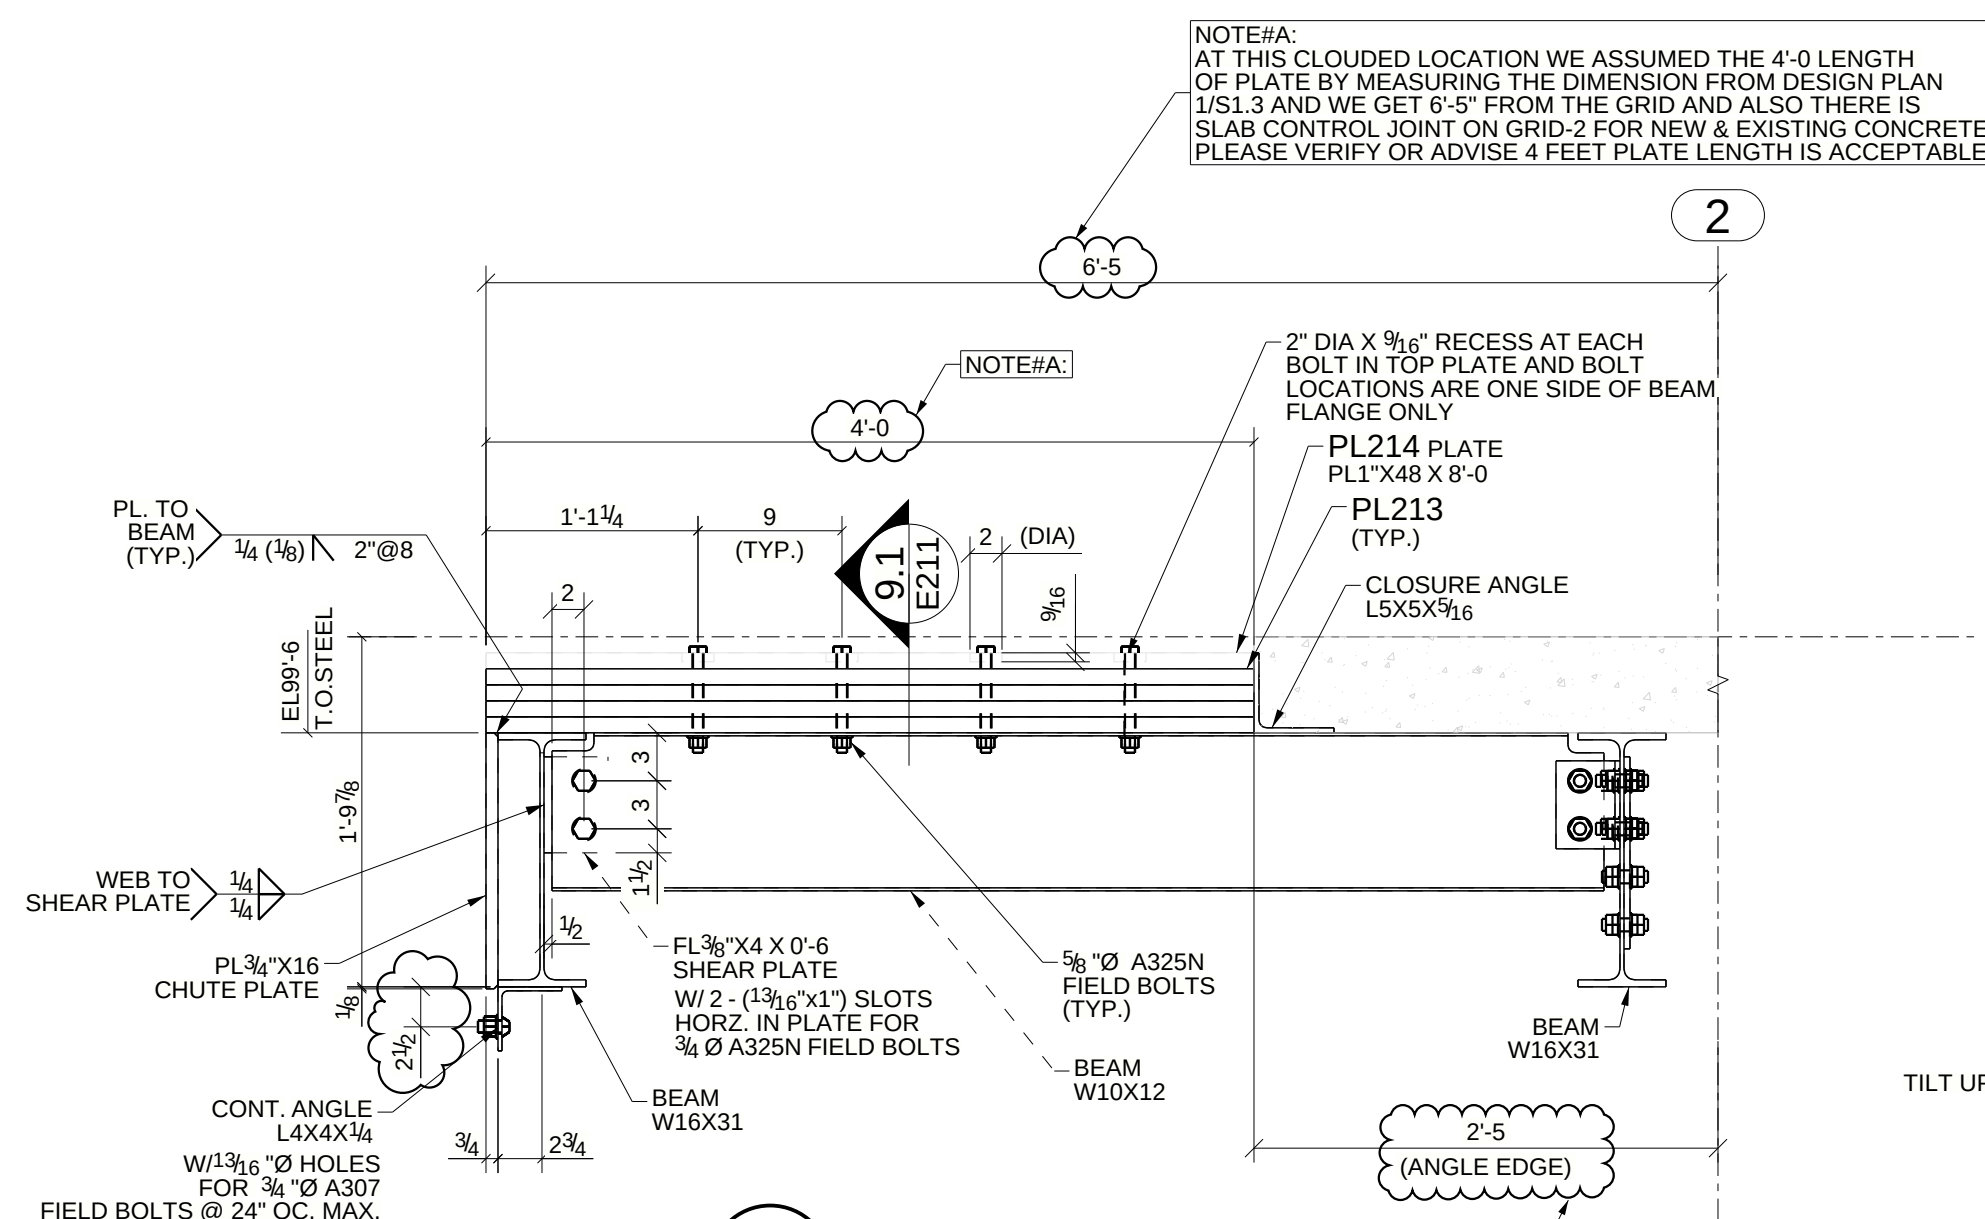


9 SECTION
E209 (REF.-7/S5.0)

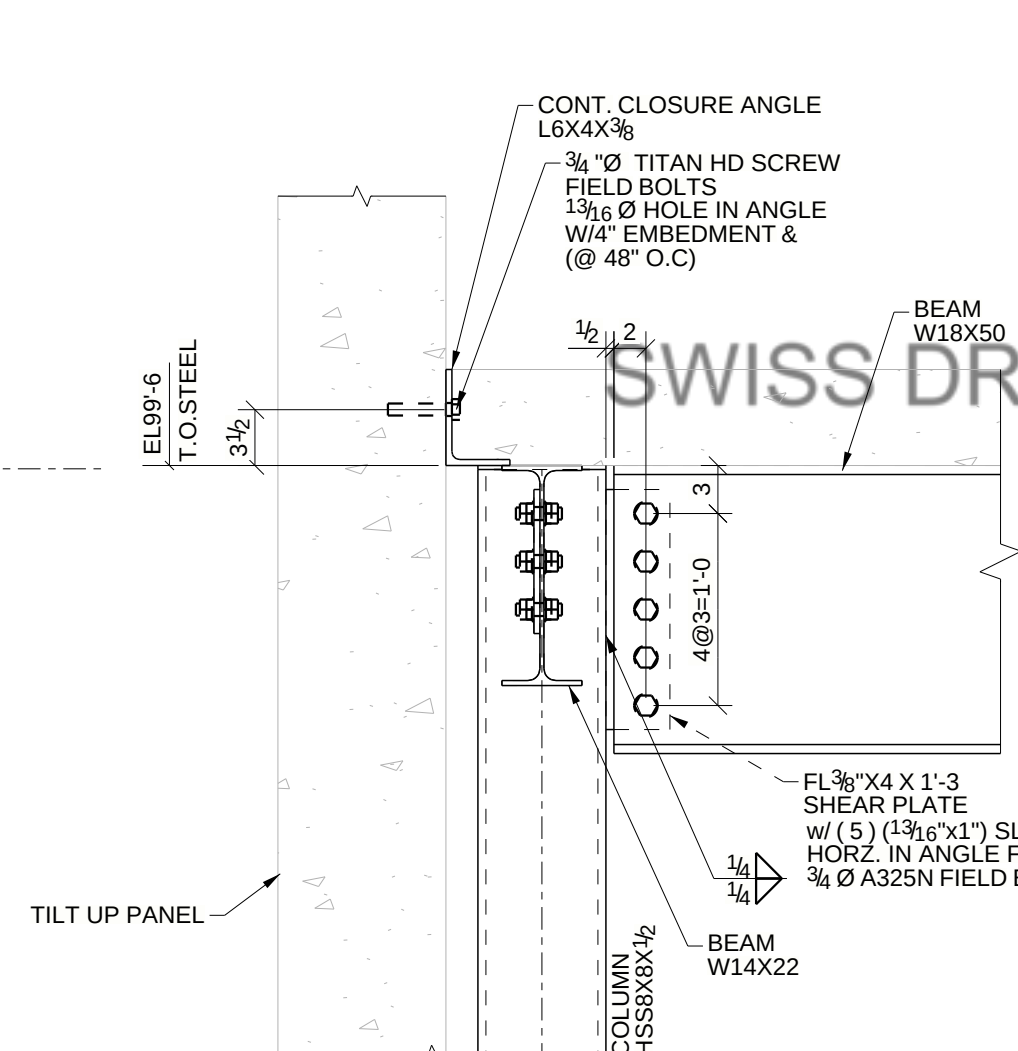


10 SECTION
E209 (REF.-5/S5.1)

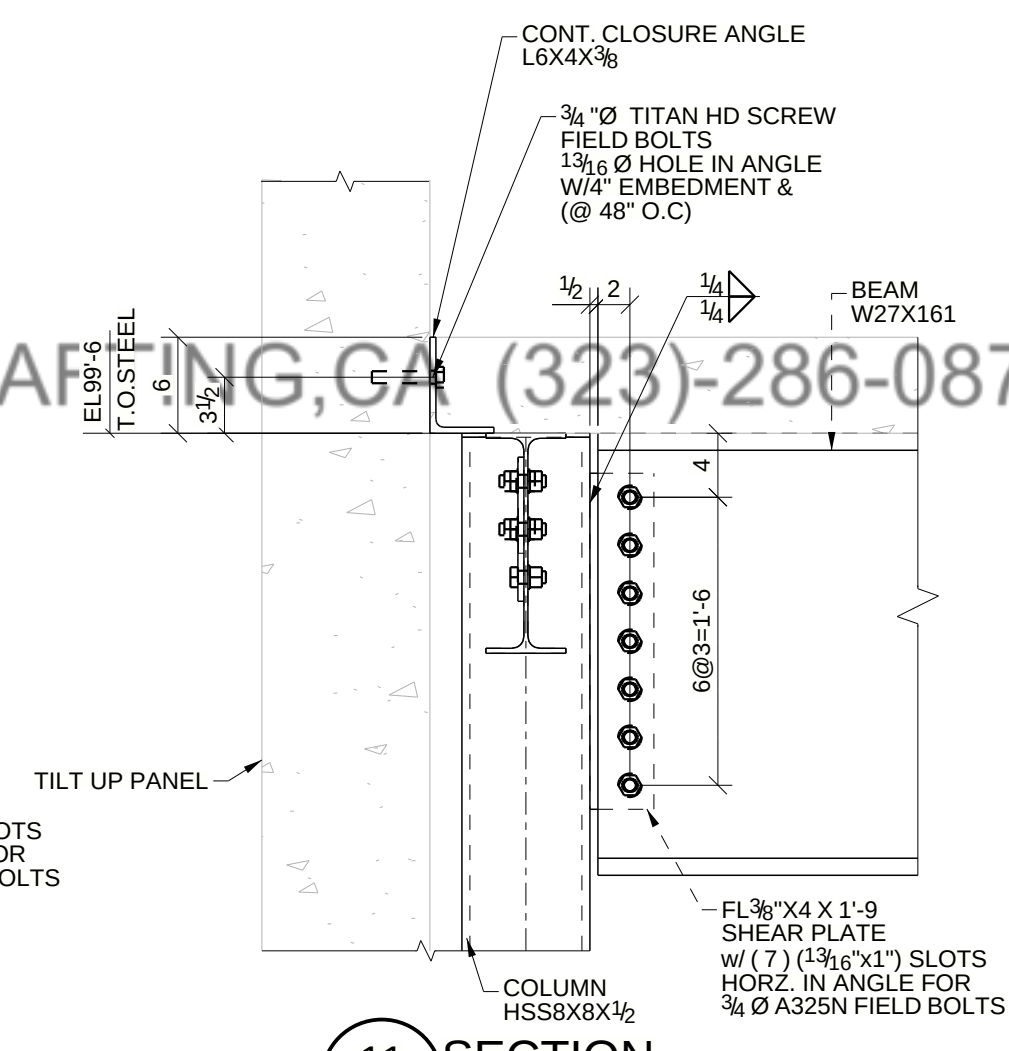


11 SECTION
E209 (REF.-5/S5.1)

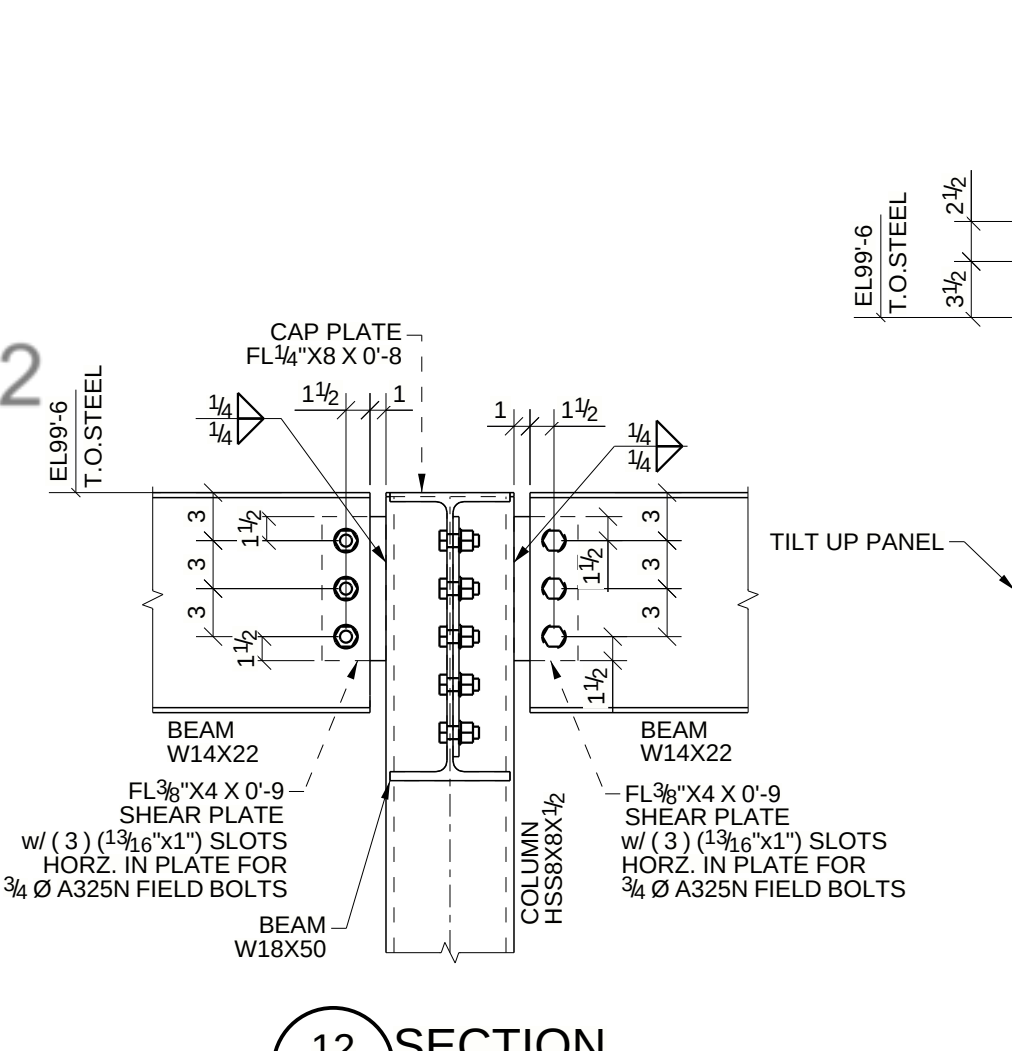


12 SECTION
E209

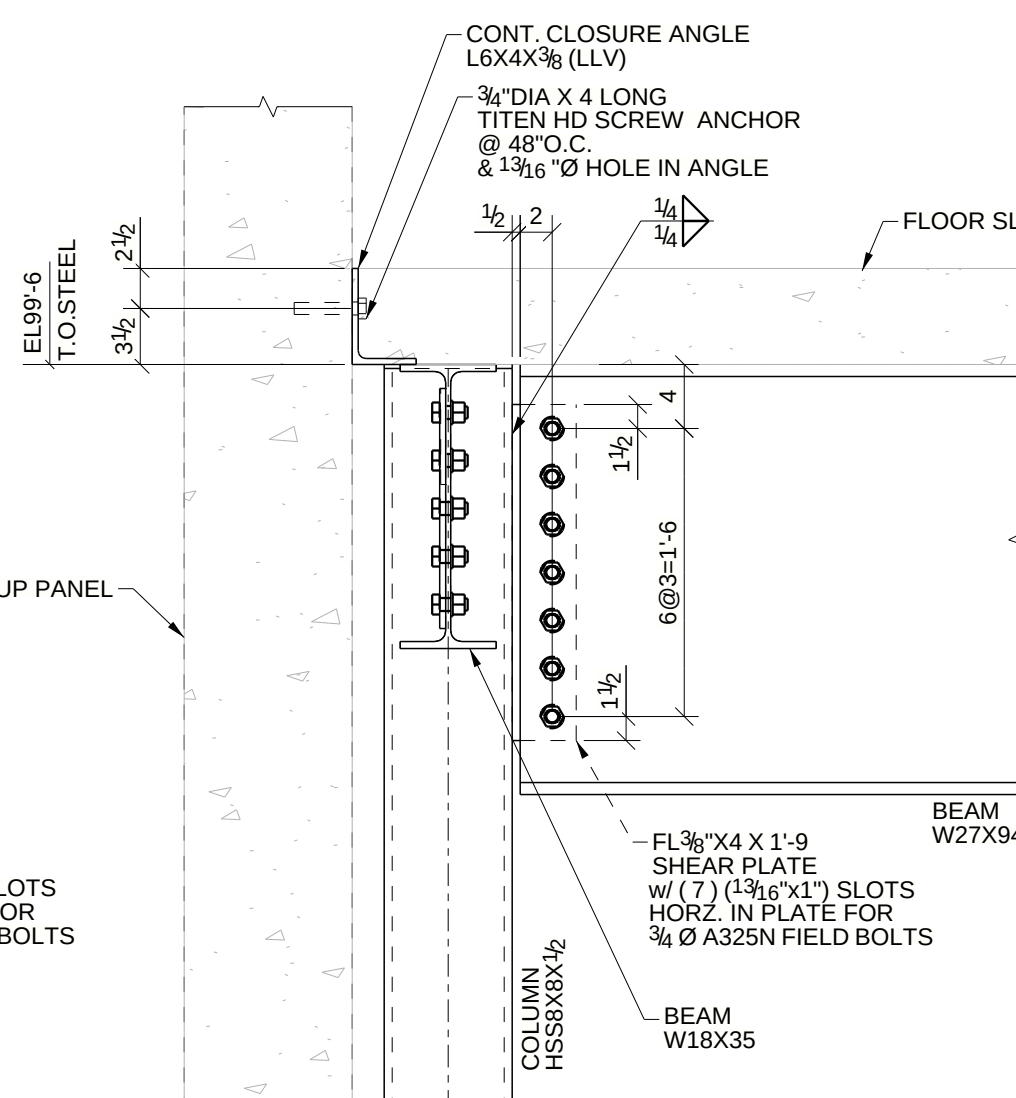


13 SECTION
E209 (REF.-5/S5.1)

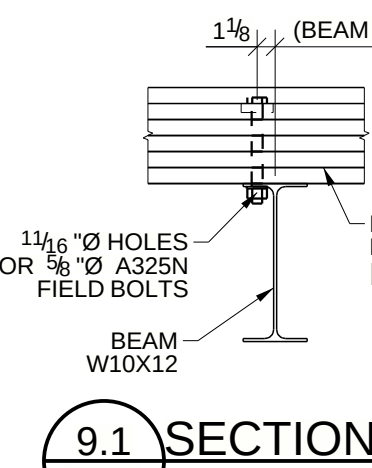


9.1 SECTION
E209

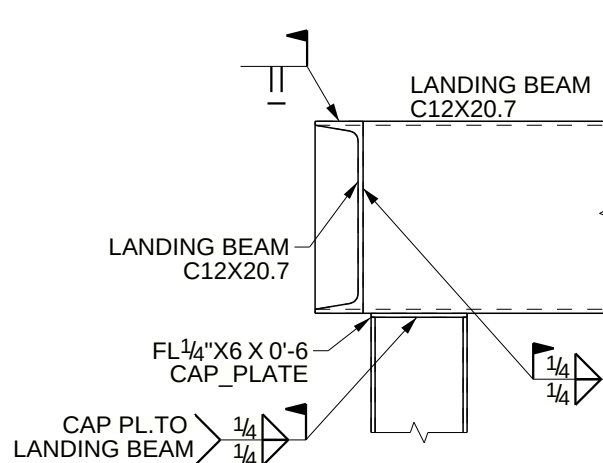


14 SECTION
E209

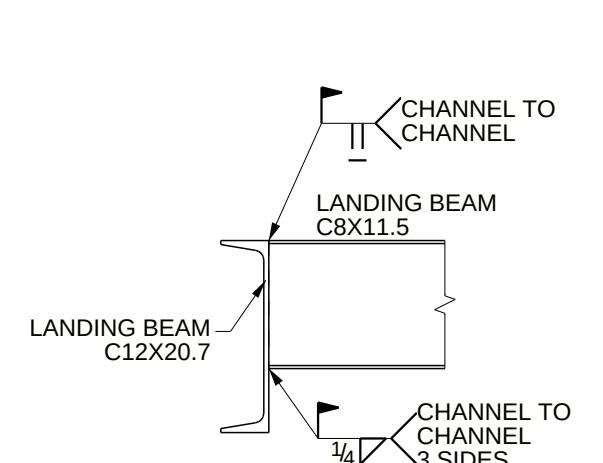


15 SECTION
E209

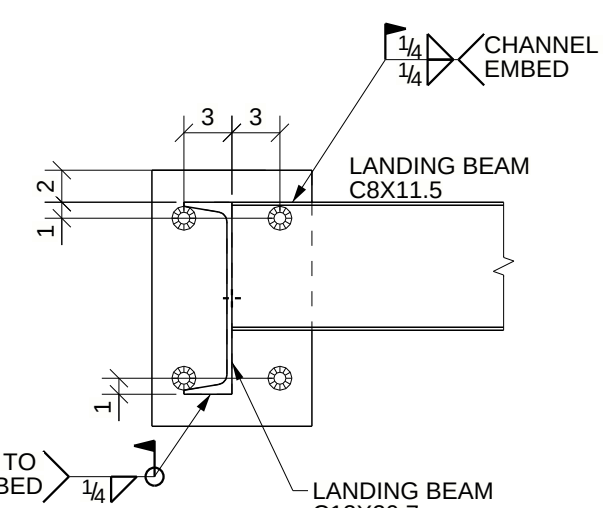

16 SECTION
E209

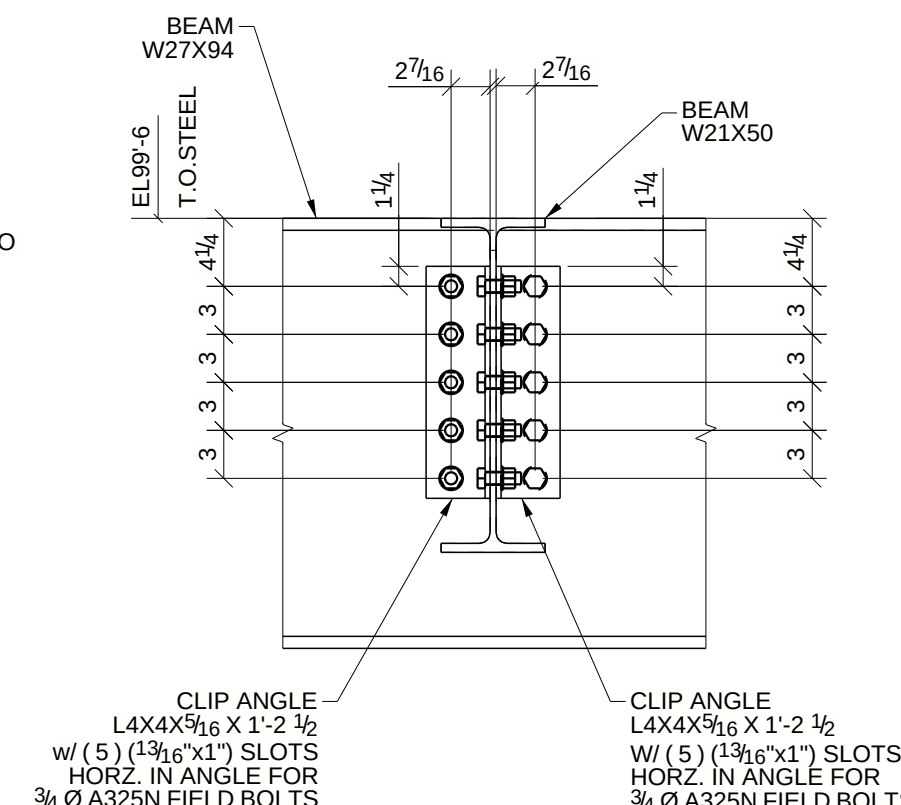

17 SECTION
E209

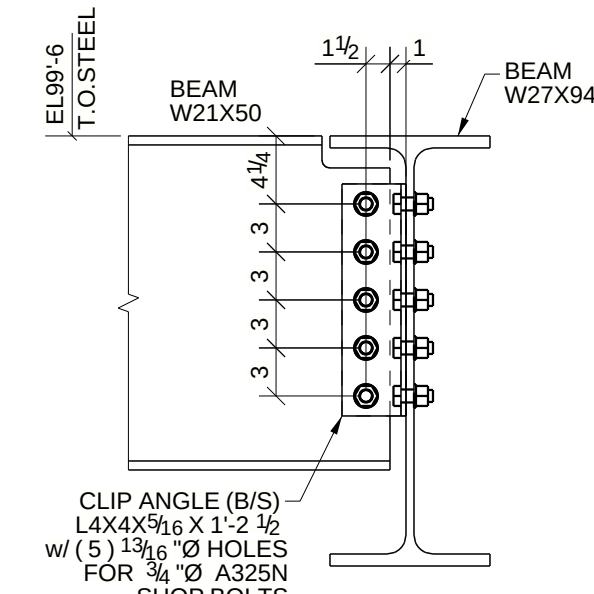


18 SECTION
E209

APPROVER NOTE:


1. THESE DWGS ARE OUR INTERPRETATION OF CONTRACT DWGS & WILL BE ASSUMED TO BE CORRECT AS SHOWN UNLESS MARKED OTHERWISE ON THE APPROVAL DWGS.
2. ALL CLOUDED AREAS ARE VERIFIES AND WILL BE ASSUMED TO BE CORRECT AS SHOWN UNLESS MARKED OTHERWISE ON THE APPROVAL DWGS.

D	FOR RE-APPROVAL	10/17/2025
C	FOR RE-APPROVAL	08/18/2025
B	FOR RE-APPROVAL	02/28/2025
A	FOR APPROVAL	02/12/2025
REV	DESCRIPTION	DATE


DESCRIPTION	SECTIONS & DETAILS		
PROJECT NAME	PARKWAY TRANSFER STATION		
DRAWN BY		JOB No.	
DATE DRAWN	02/12/2025		DRG No. E209

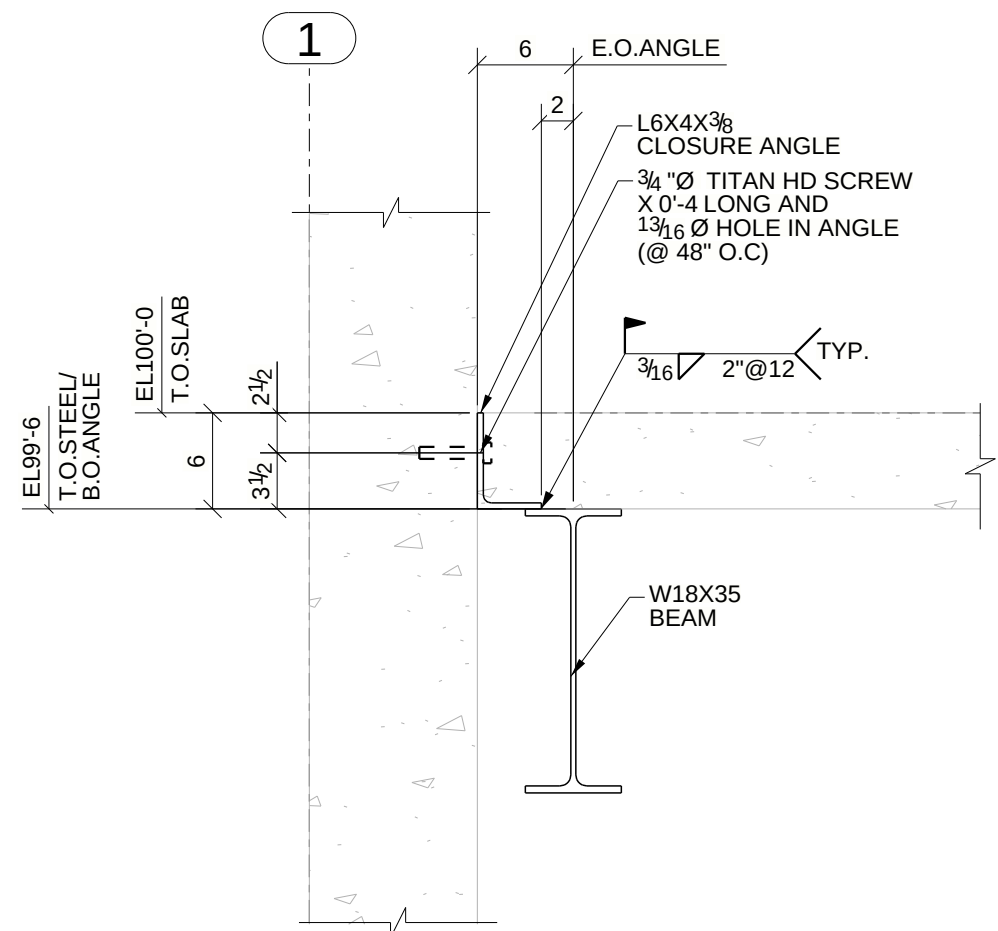


19 SECTION
E210 (REF:-4/S5.0)

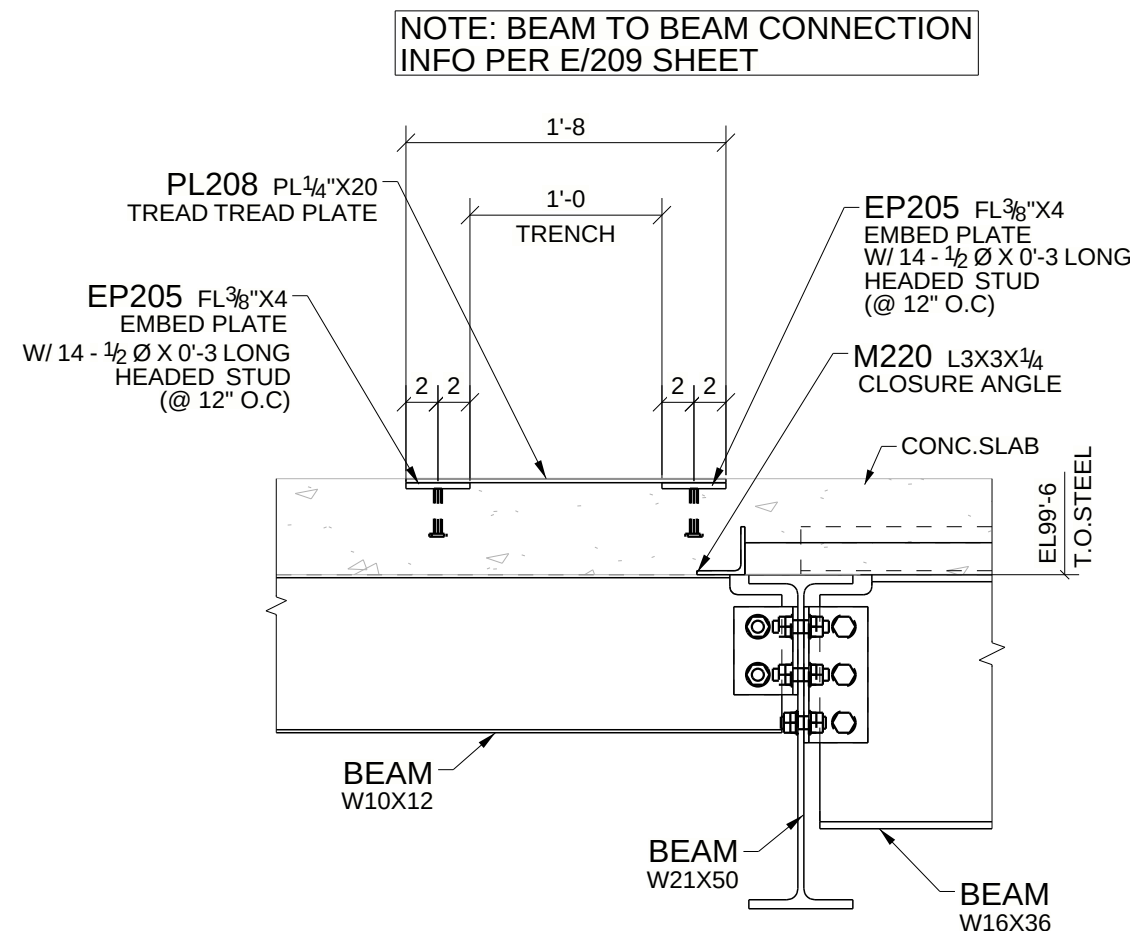


22 SECTION
E210 (REF:-9/S5.0)

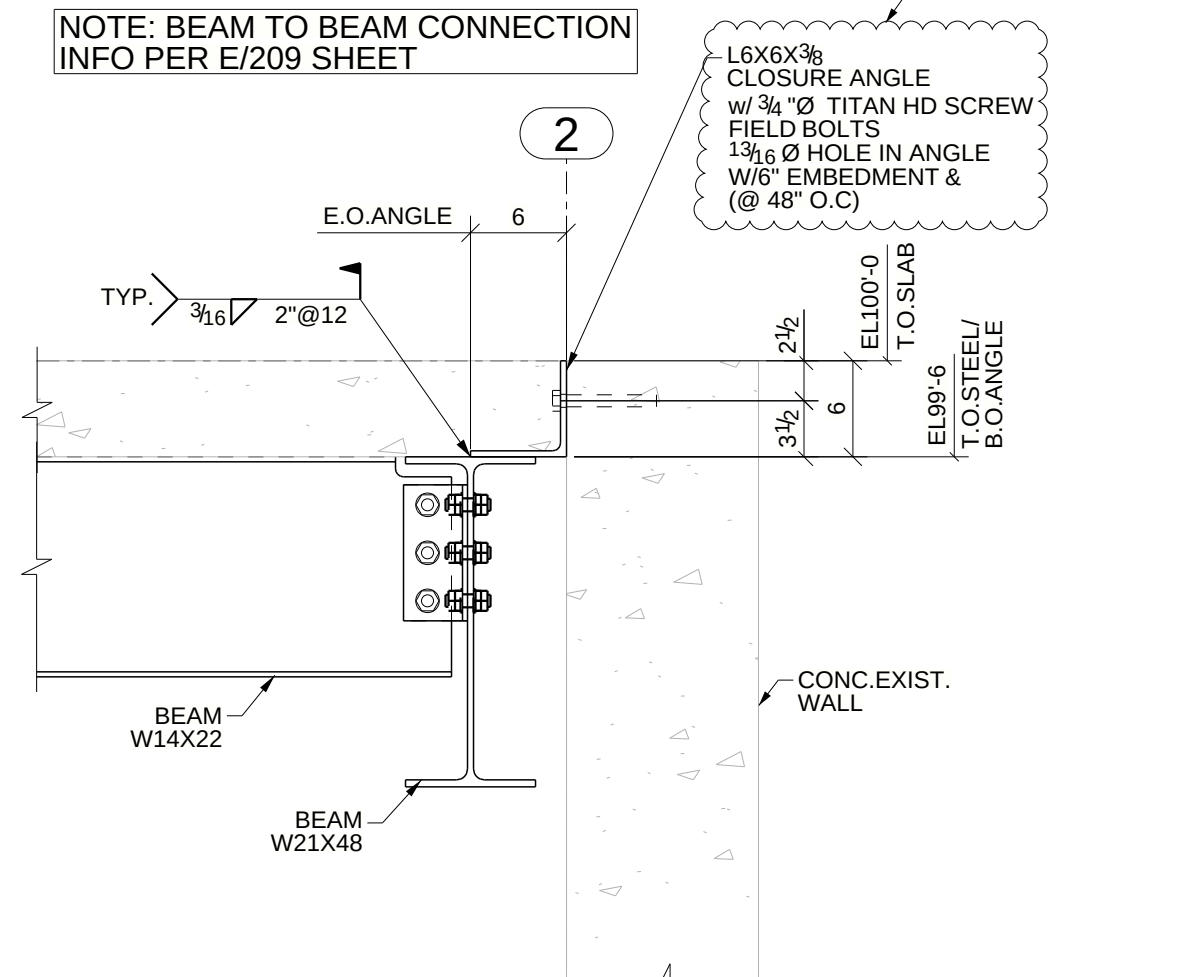


24 SECTION
E210 (REF:-5/S5.0)

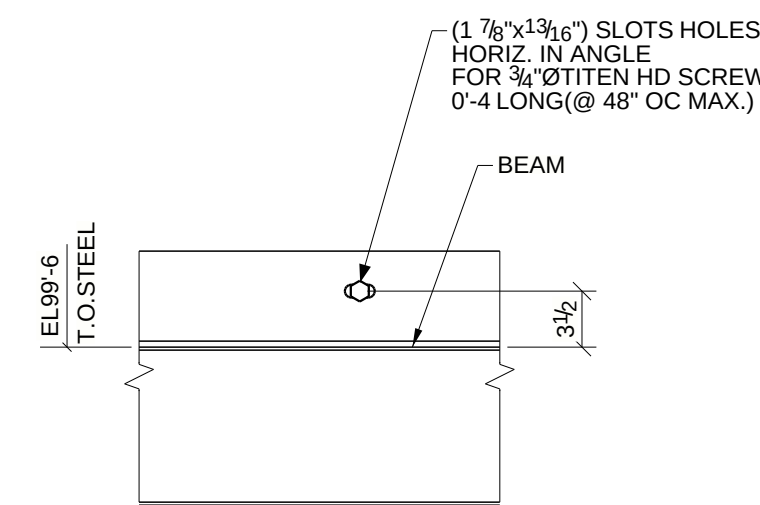


25 SECTION
E210

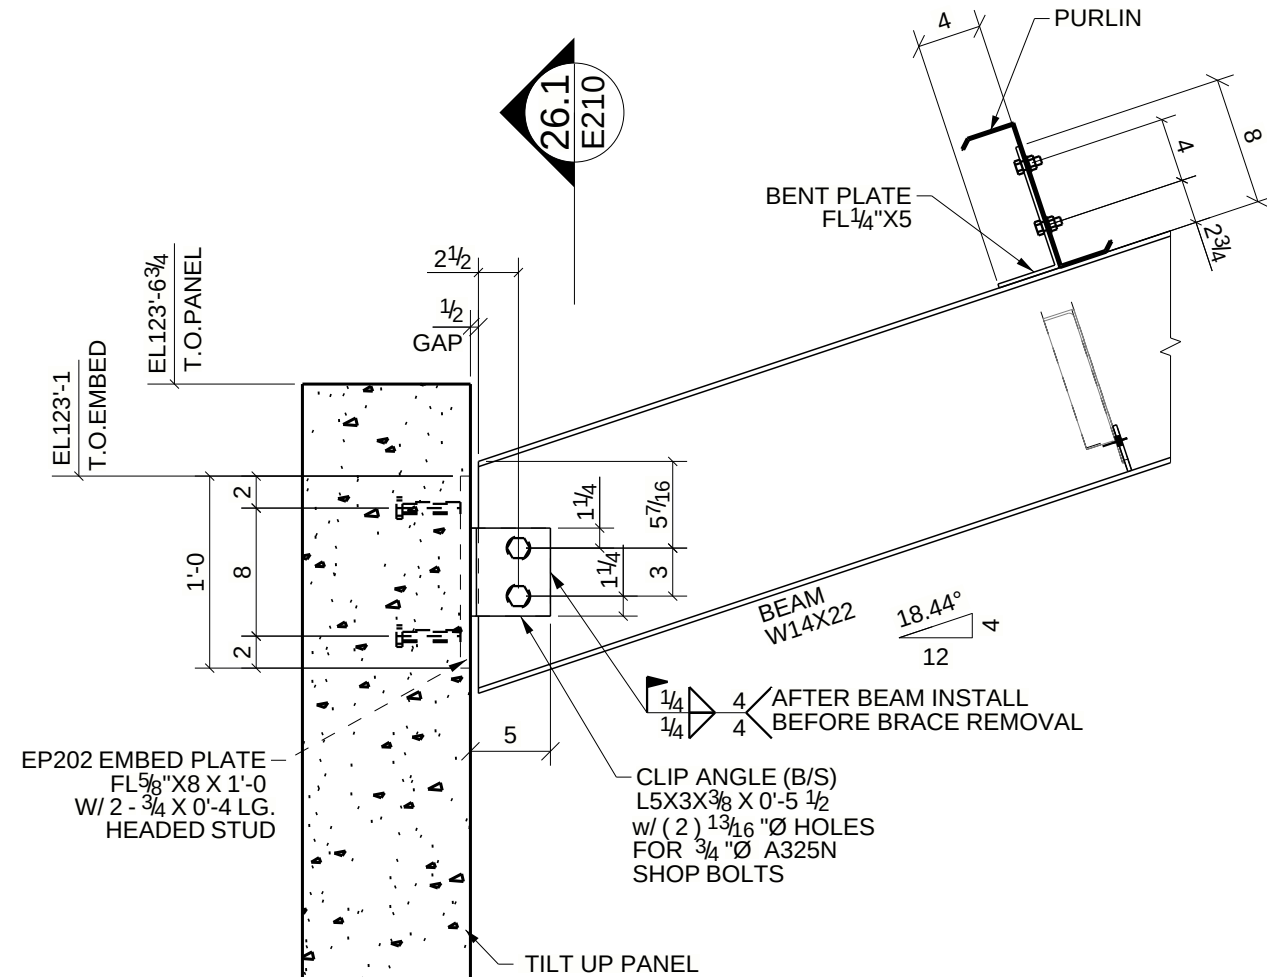


26 TYPICAL BEAM TO WALL CONNECTION
E210 (REF:-1/S5.0)

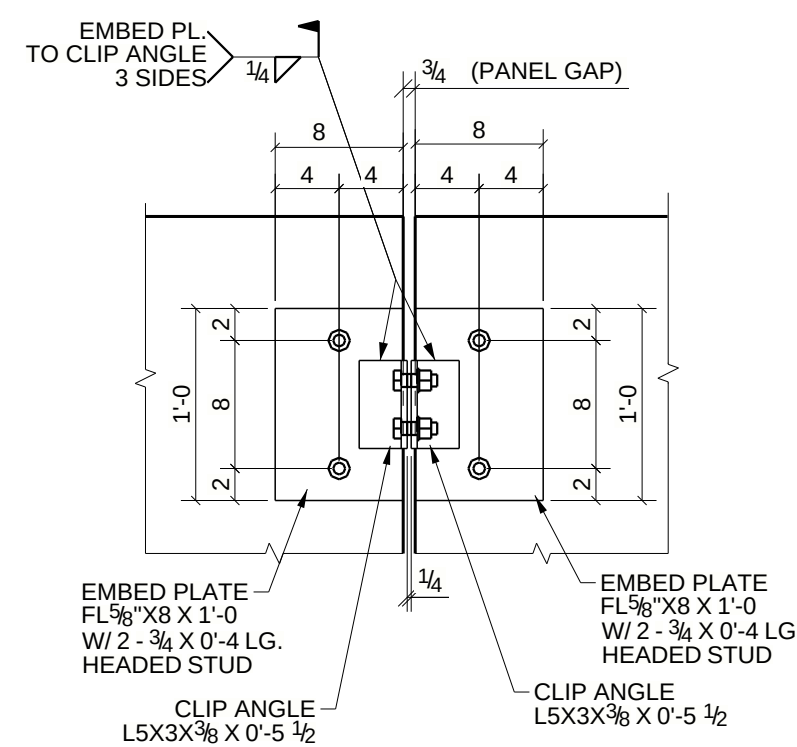

26.1 SECTION
E210 (REF:-E4/S6.0)

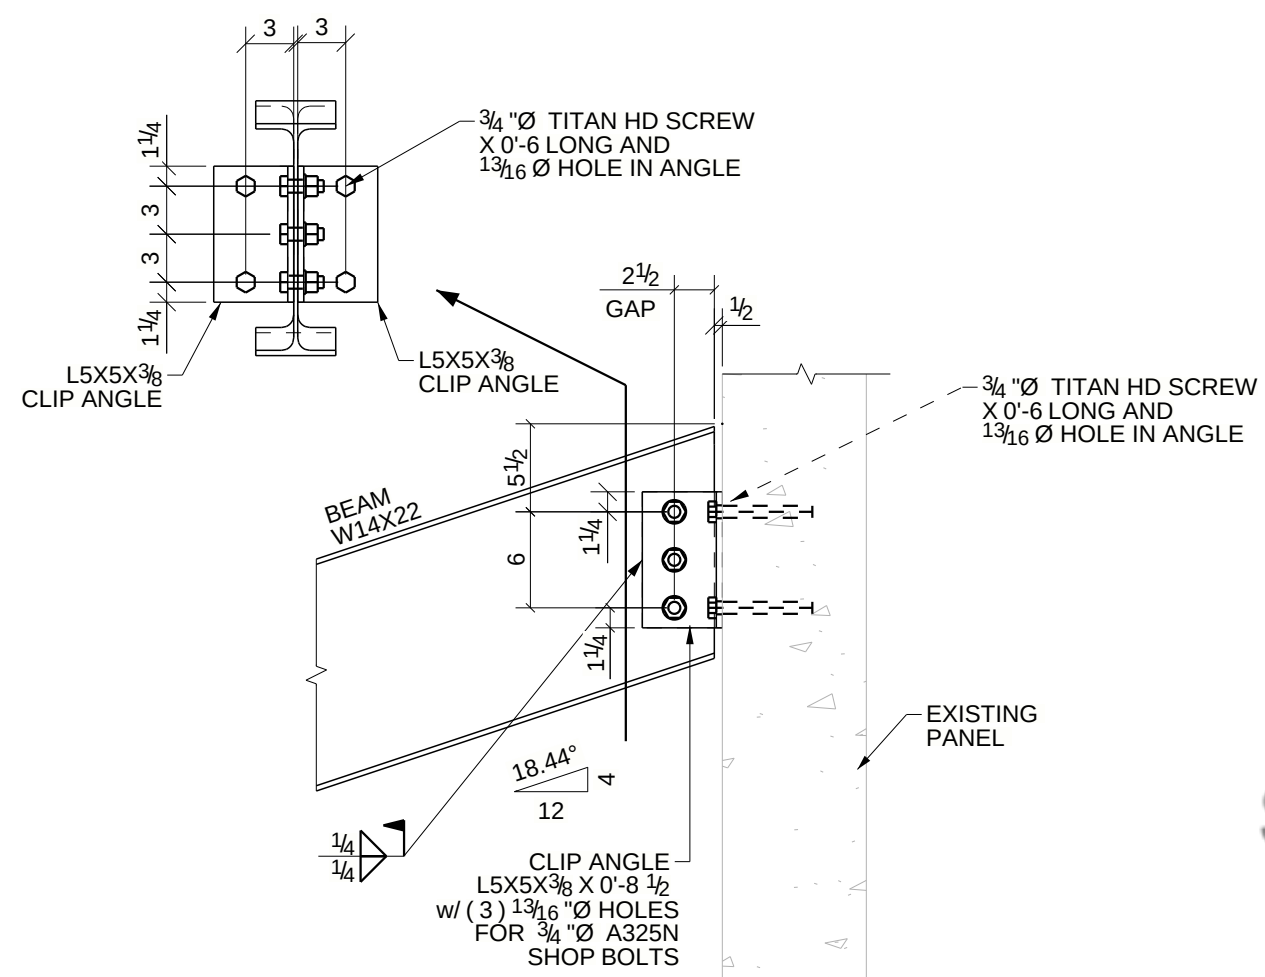

27 SECTION
E210 (REF:-2/S5.0)

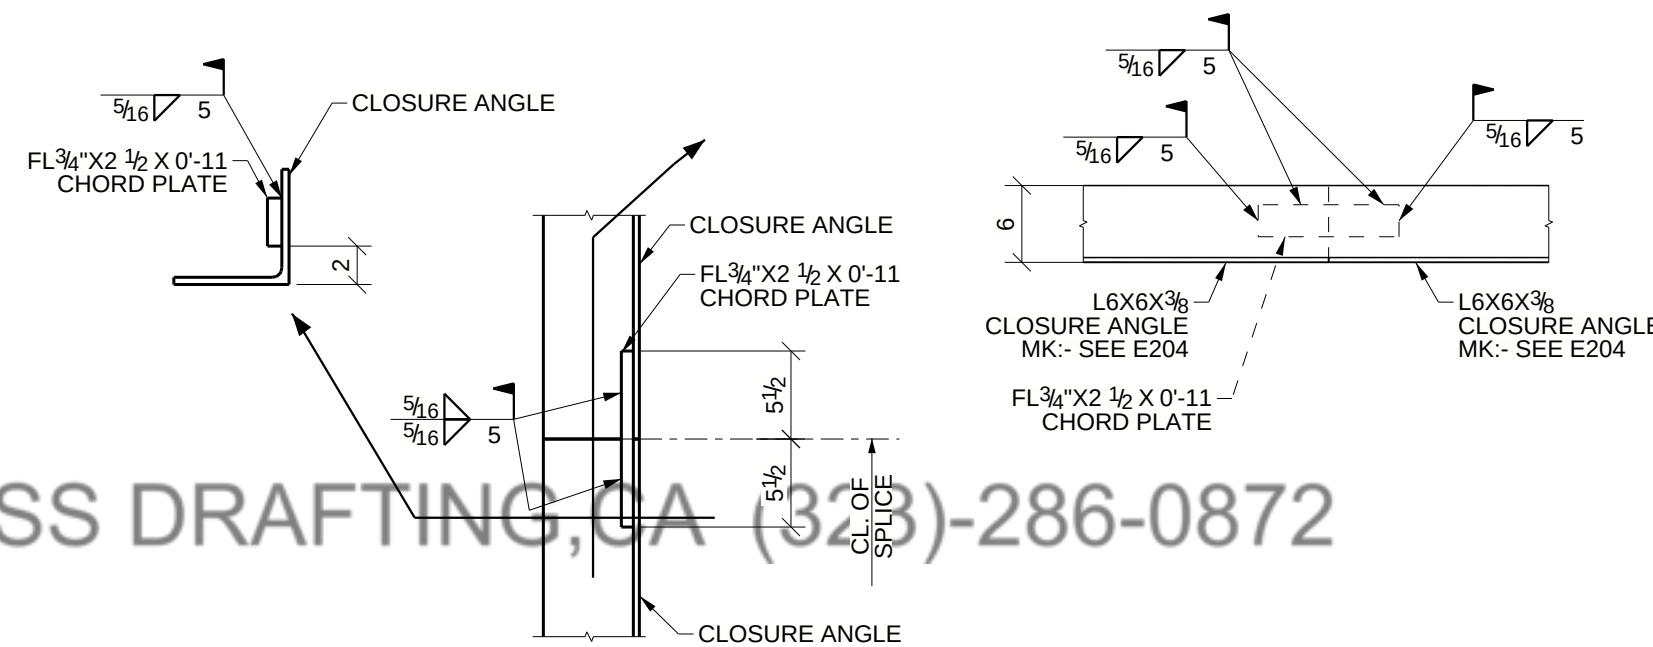


F LEDGER ANGLE SPLICE DETAIL
E204 (REF:-4/S-5.1)

PLEASE VERIFY ALL
CONNECTION ARRANGEMENT







APPROVER NOTE:

1. THESE DWGs ARE OUR INTERPRETATION OF CONTRACT DWGs & WILL BE ASSUMED TO BE CORRECT AS SHOWN UNLESS MARKED OTHERWISE ON THE APPROVAL DWGs.
2. ALL CLOUDED AREAS ARE VERIFIES AND WILL BE ASSUMED TO BE CORRECT AS SHOWN UNLESS MARKED OTHERWISE ON THE APPROVAL DWGs.

D	FOR RE-APPROVAL	10/17/2025
C	FOR RE-APPROVAL	08/18/2025
B	FOR RE-APPROVAL	02/28/2025
A	FOR APPROVAL	02/12/2025
REV	DESCRIPTION	DATE
DESCRIPTION	SECTIONS & DETAILS	
PROJECT NAME	PARKWAY TRANSFER STATION	
DRAWN BY		JOB No.
DATE DRAWN	02/12/2025	DRG No.
		E210

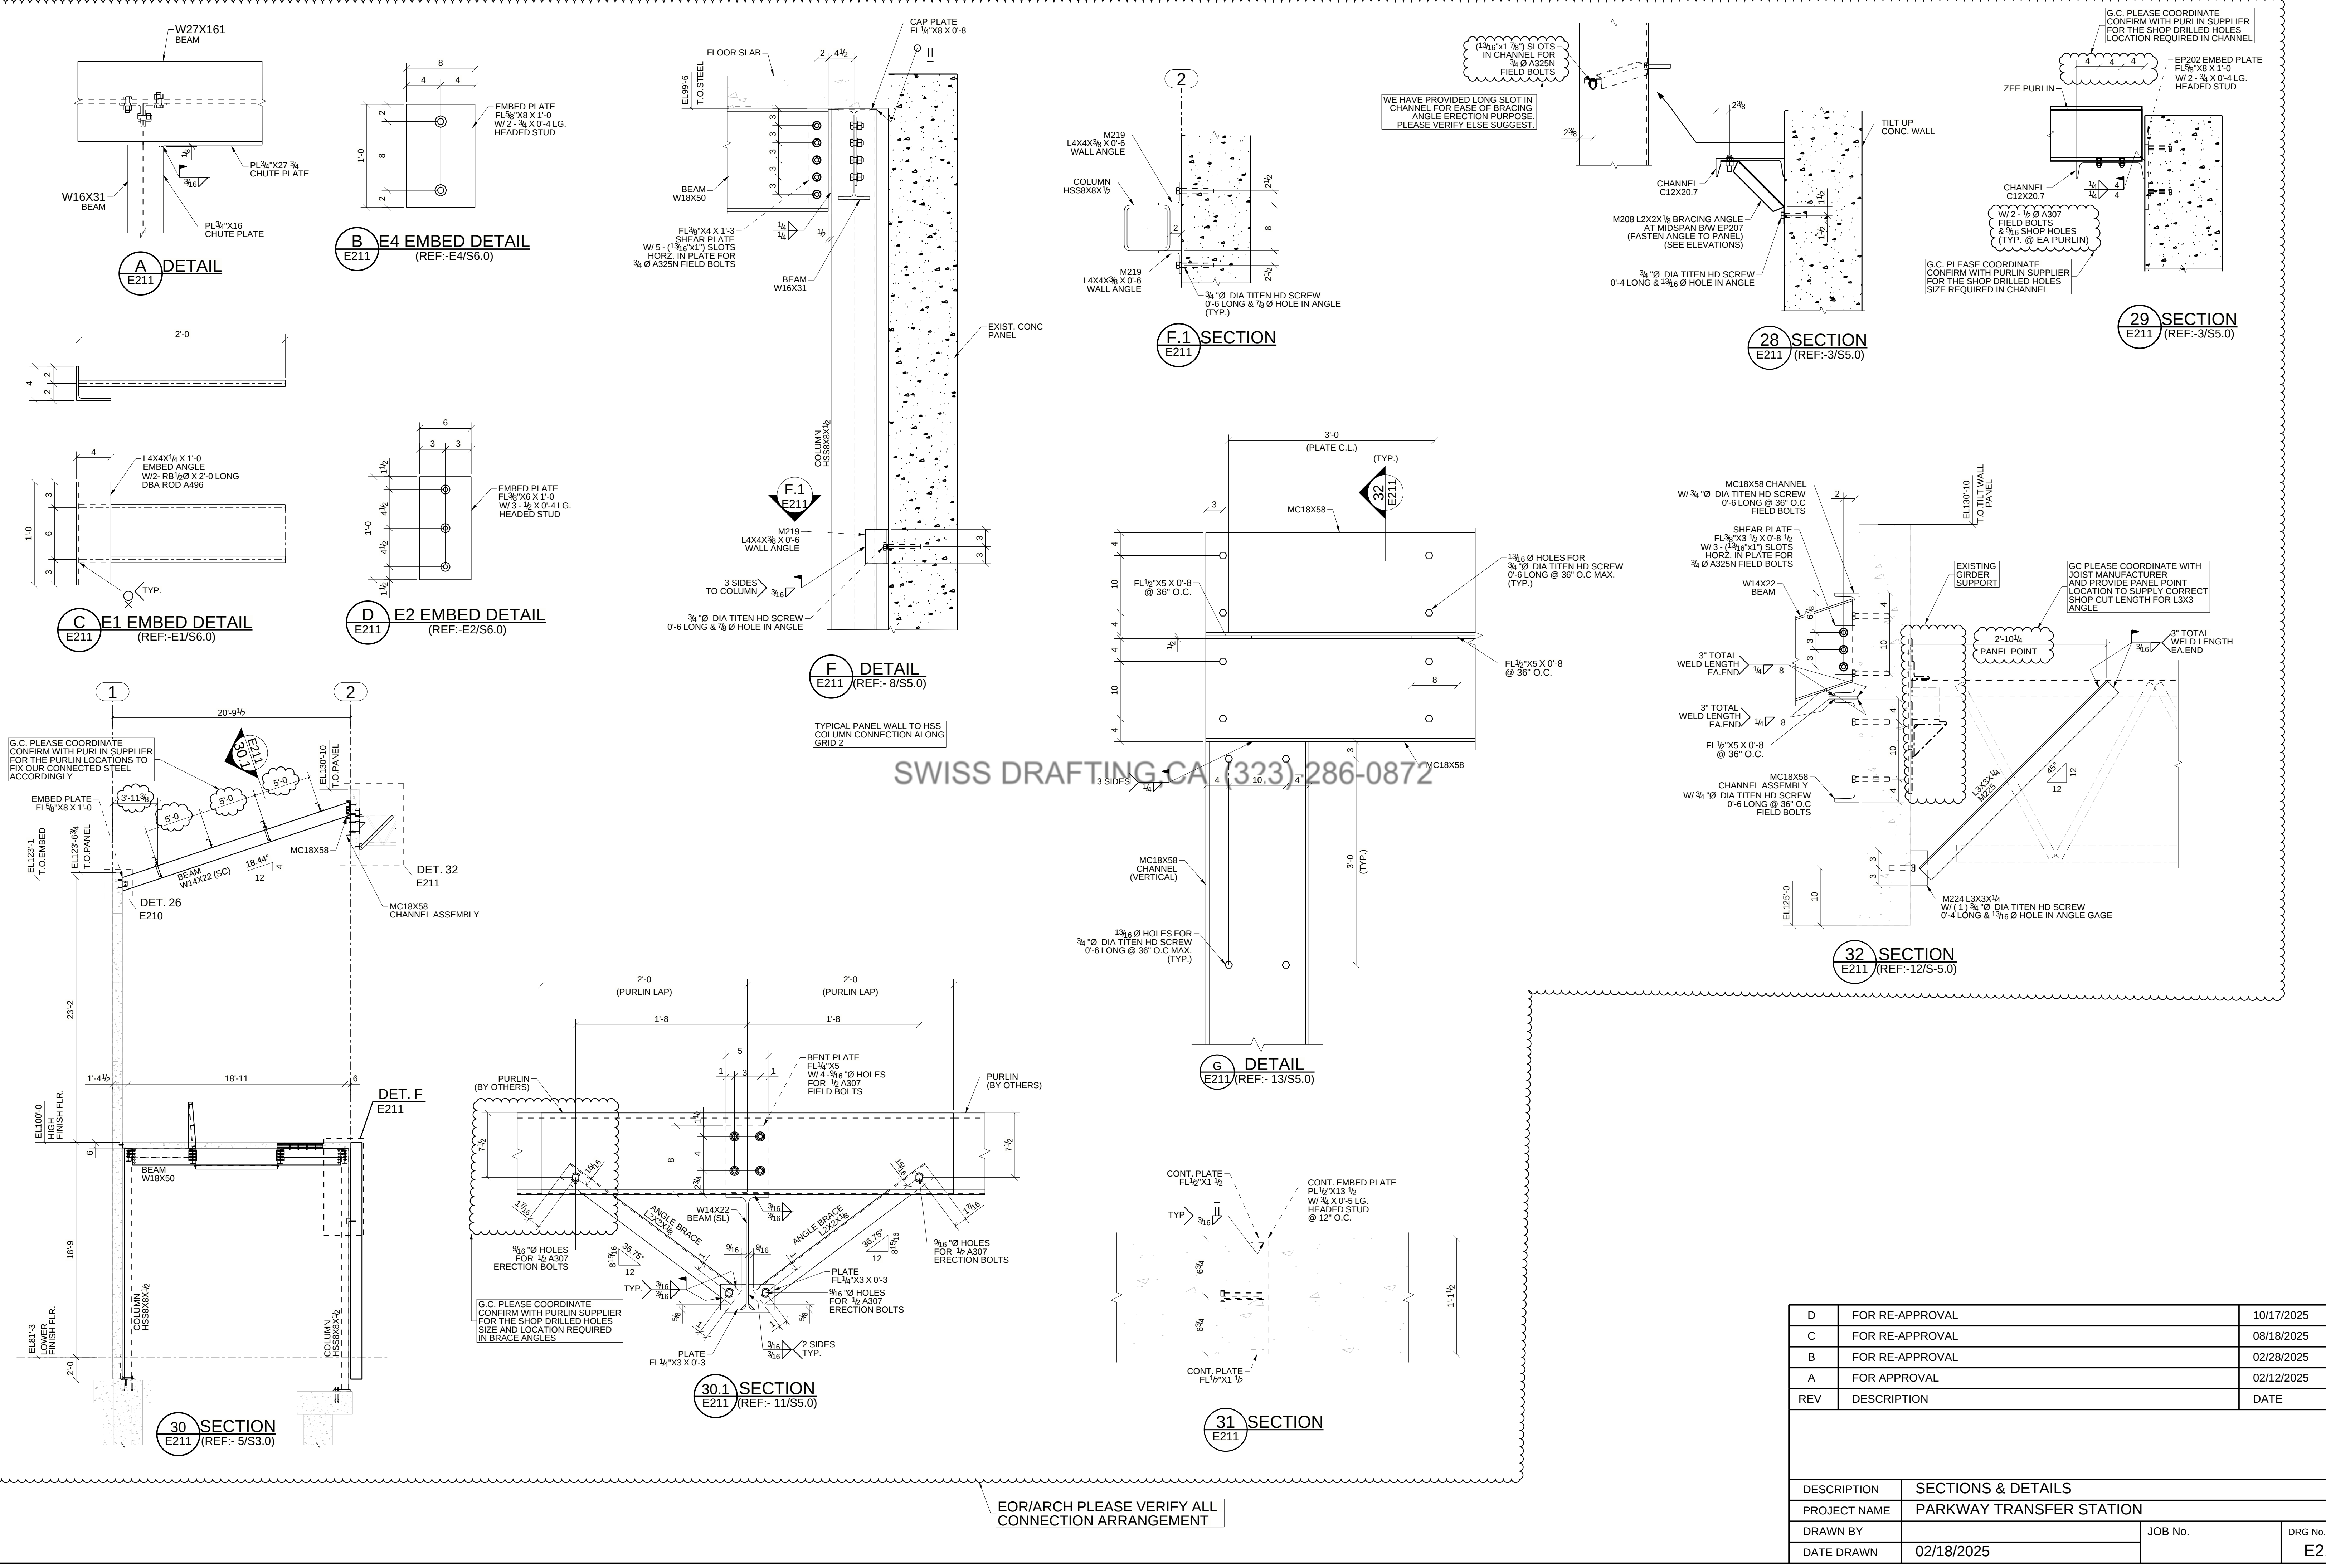

D	FOR RE-APPROVAL	10/17/2025
C	FOR RE-APPROVAL	08/18/2025
B	FOR RE-APPROVAL	02/28/2025
A	FOR APPROVAL	02/12/2025
REV	DESCRIPTION	DATE
DESCRIPTION	SECTIONS & DETAILS	
PROJECT NAME	PARKWAY TRANSFER STATION	
DRAWN BY		JOB No.
DATE DRAWN	02/18/2025	DRG No.
		E211

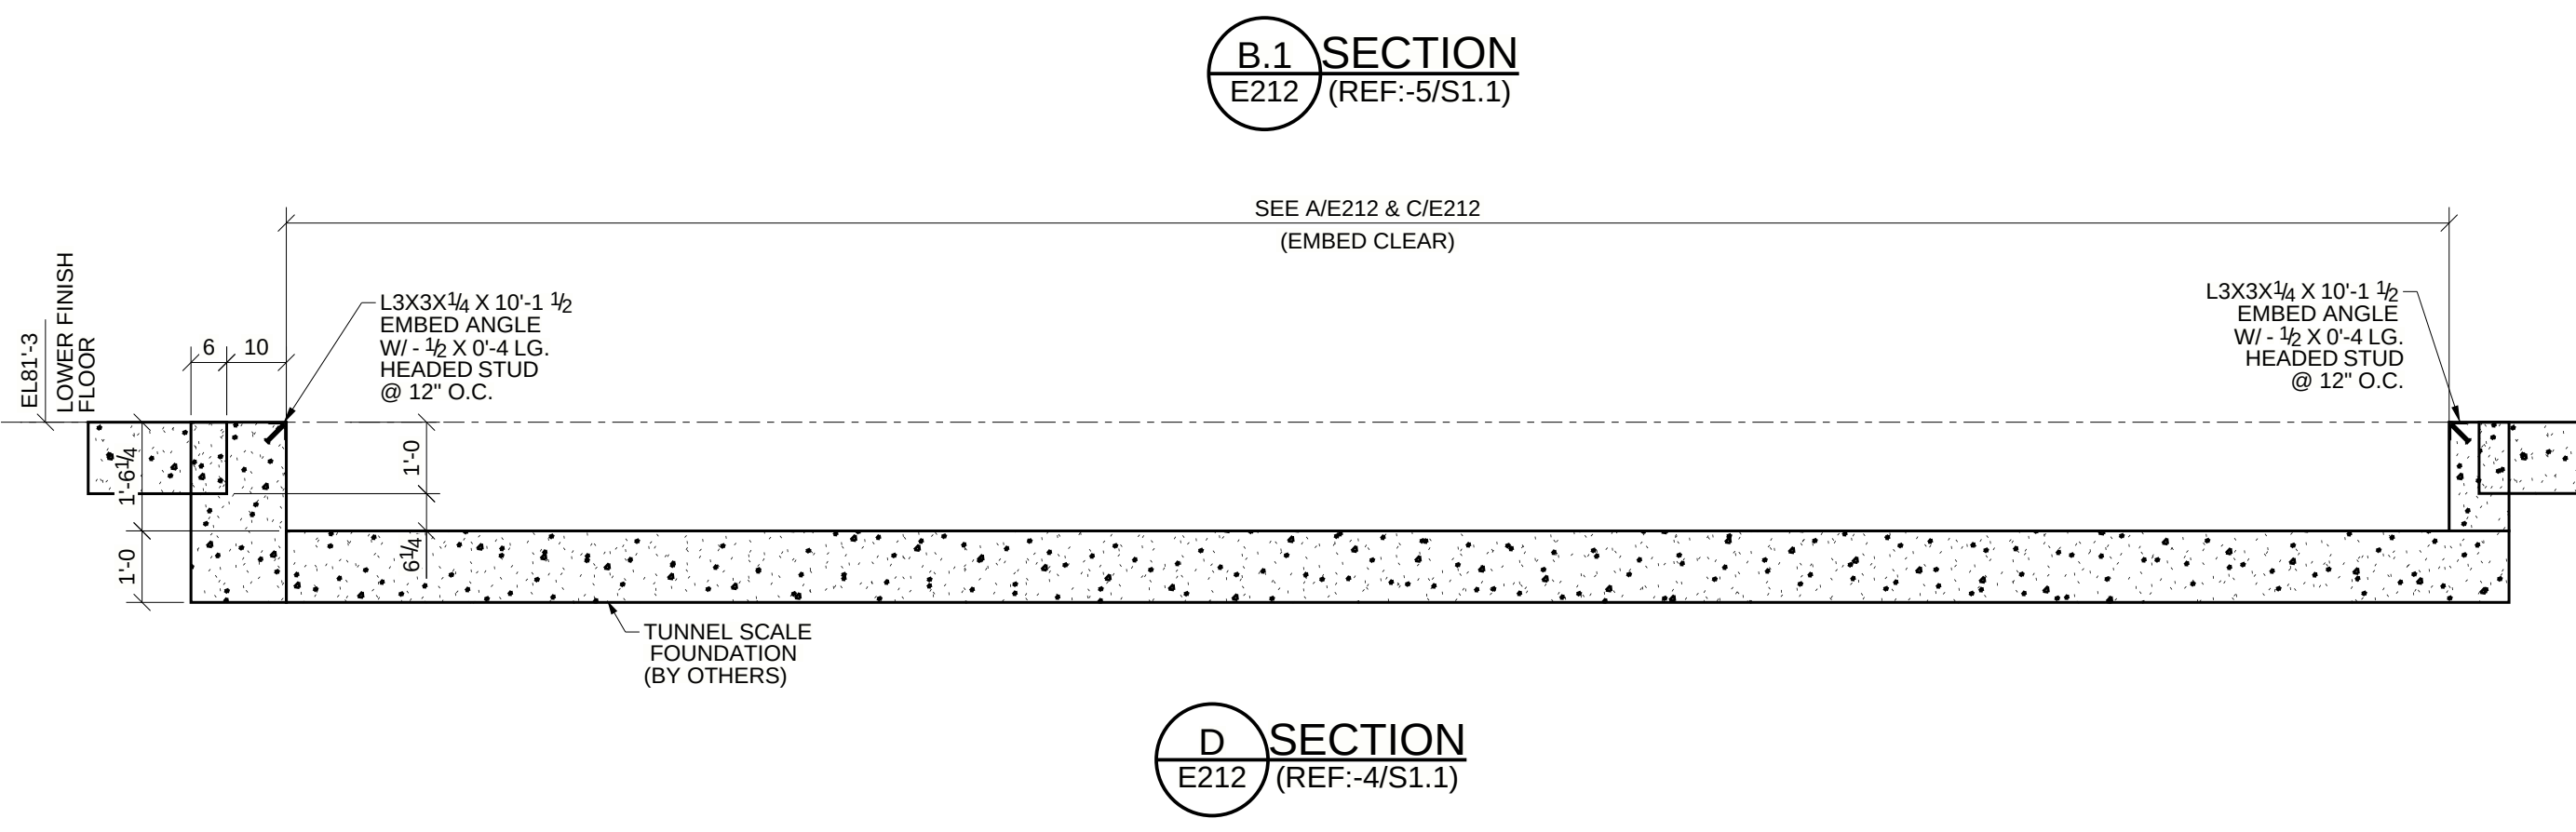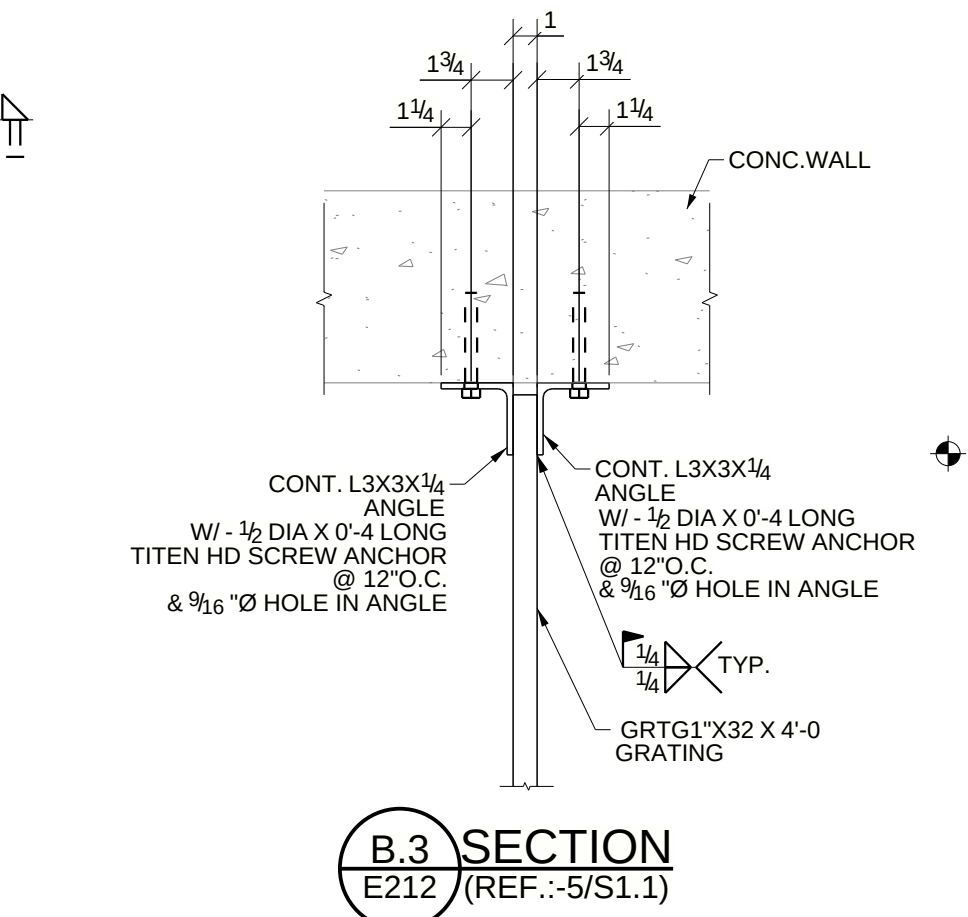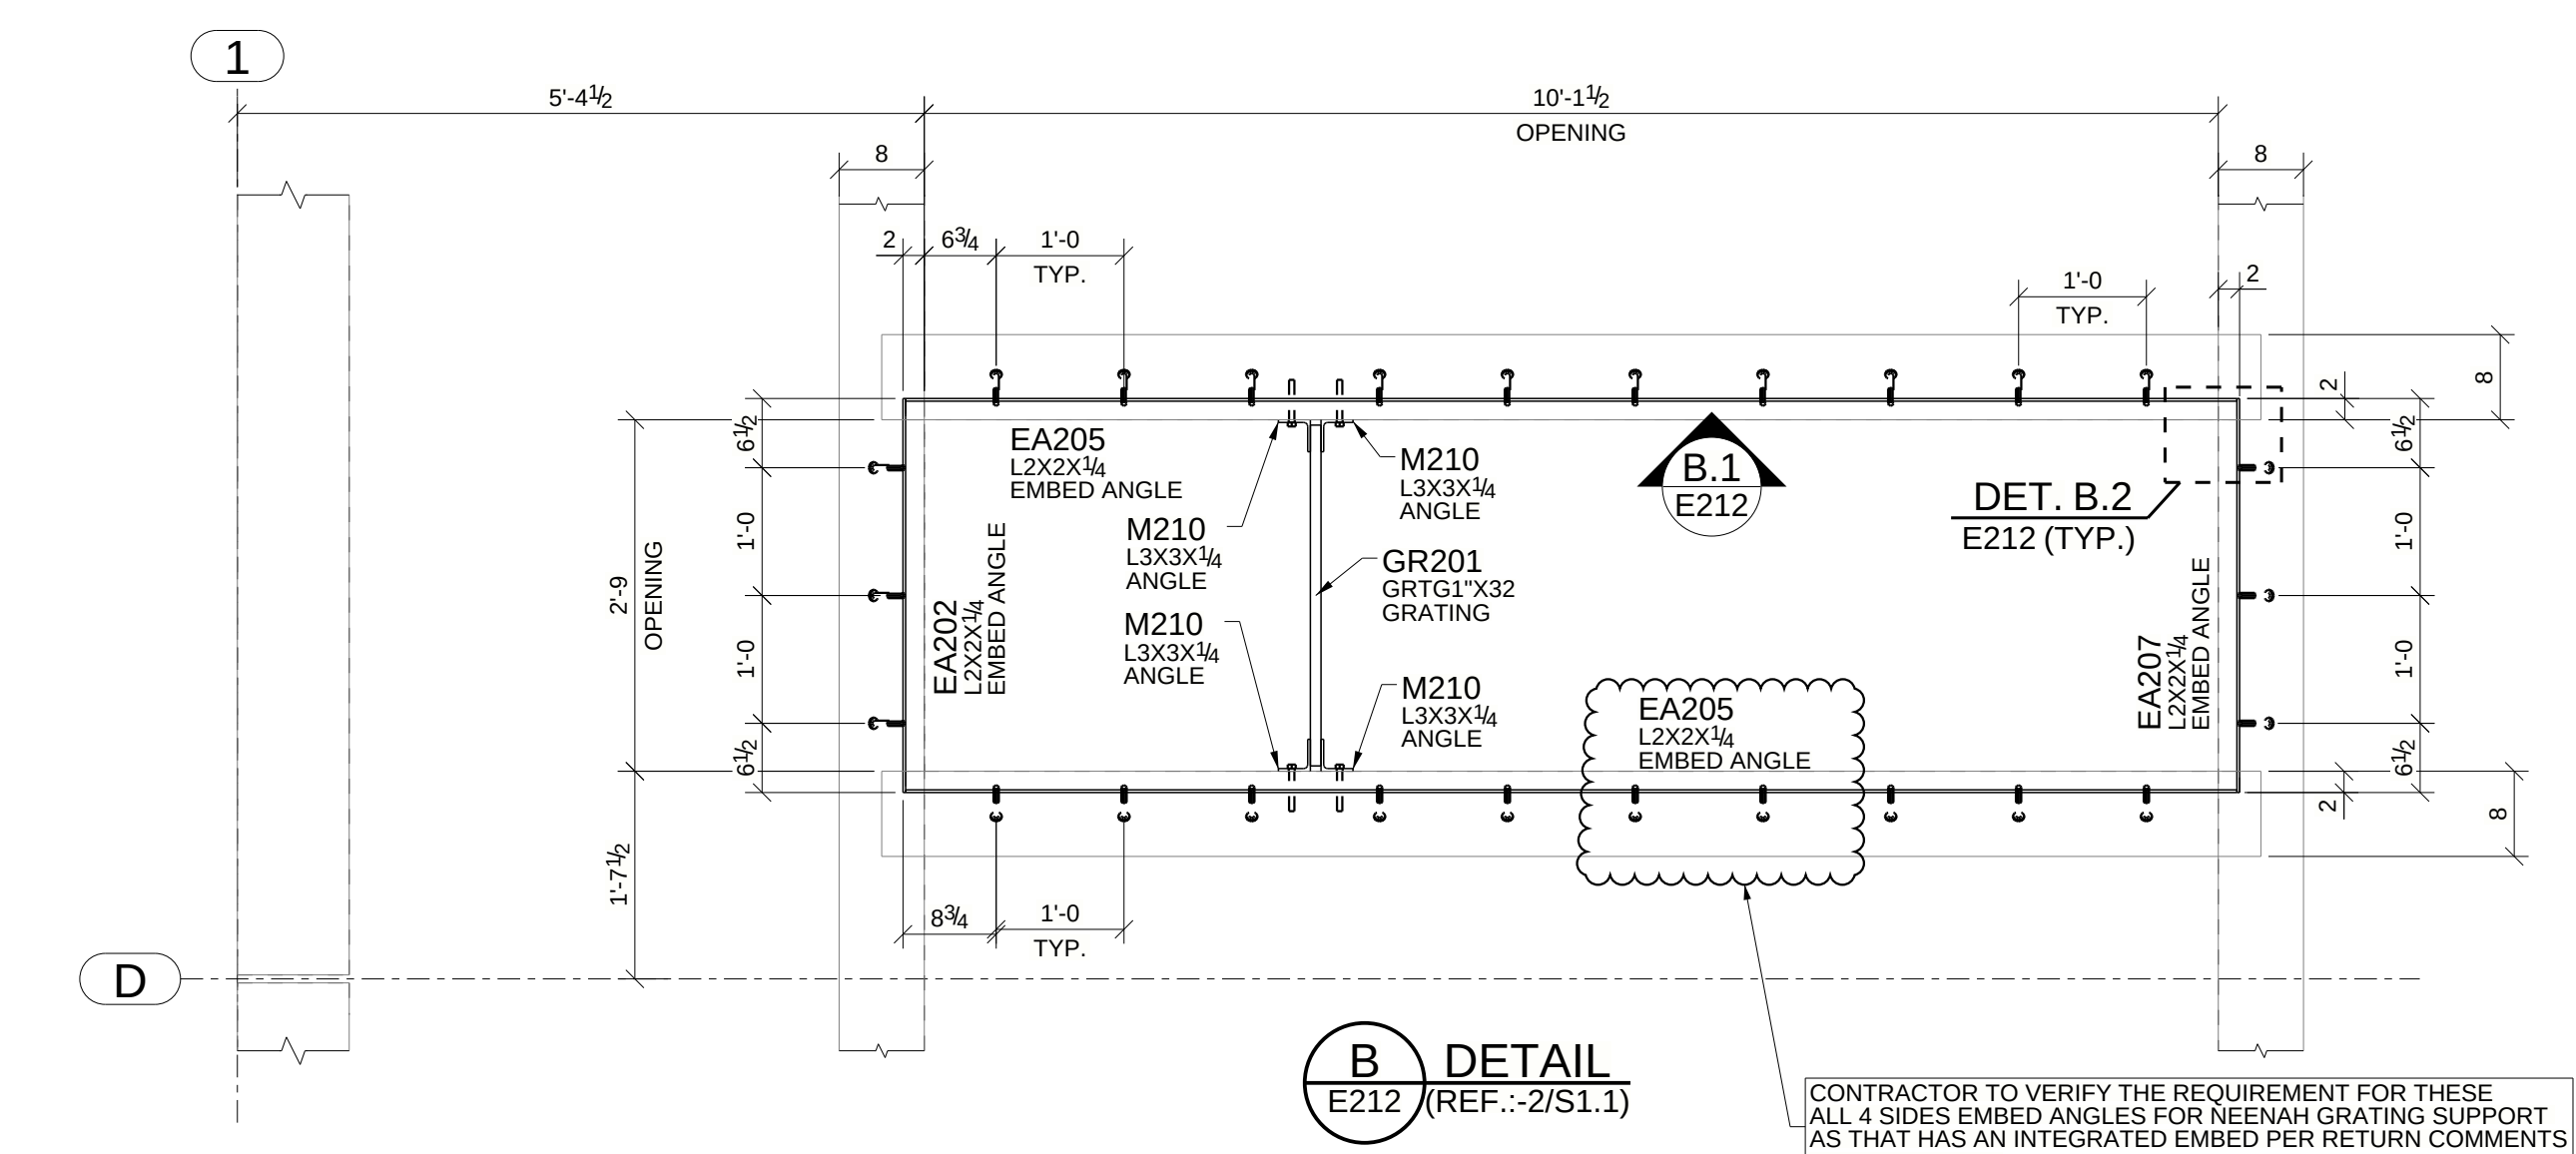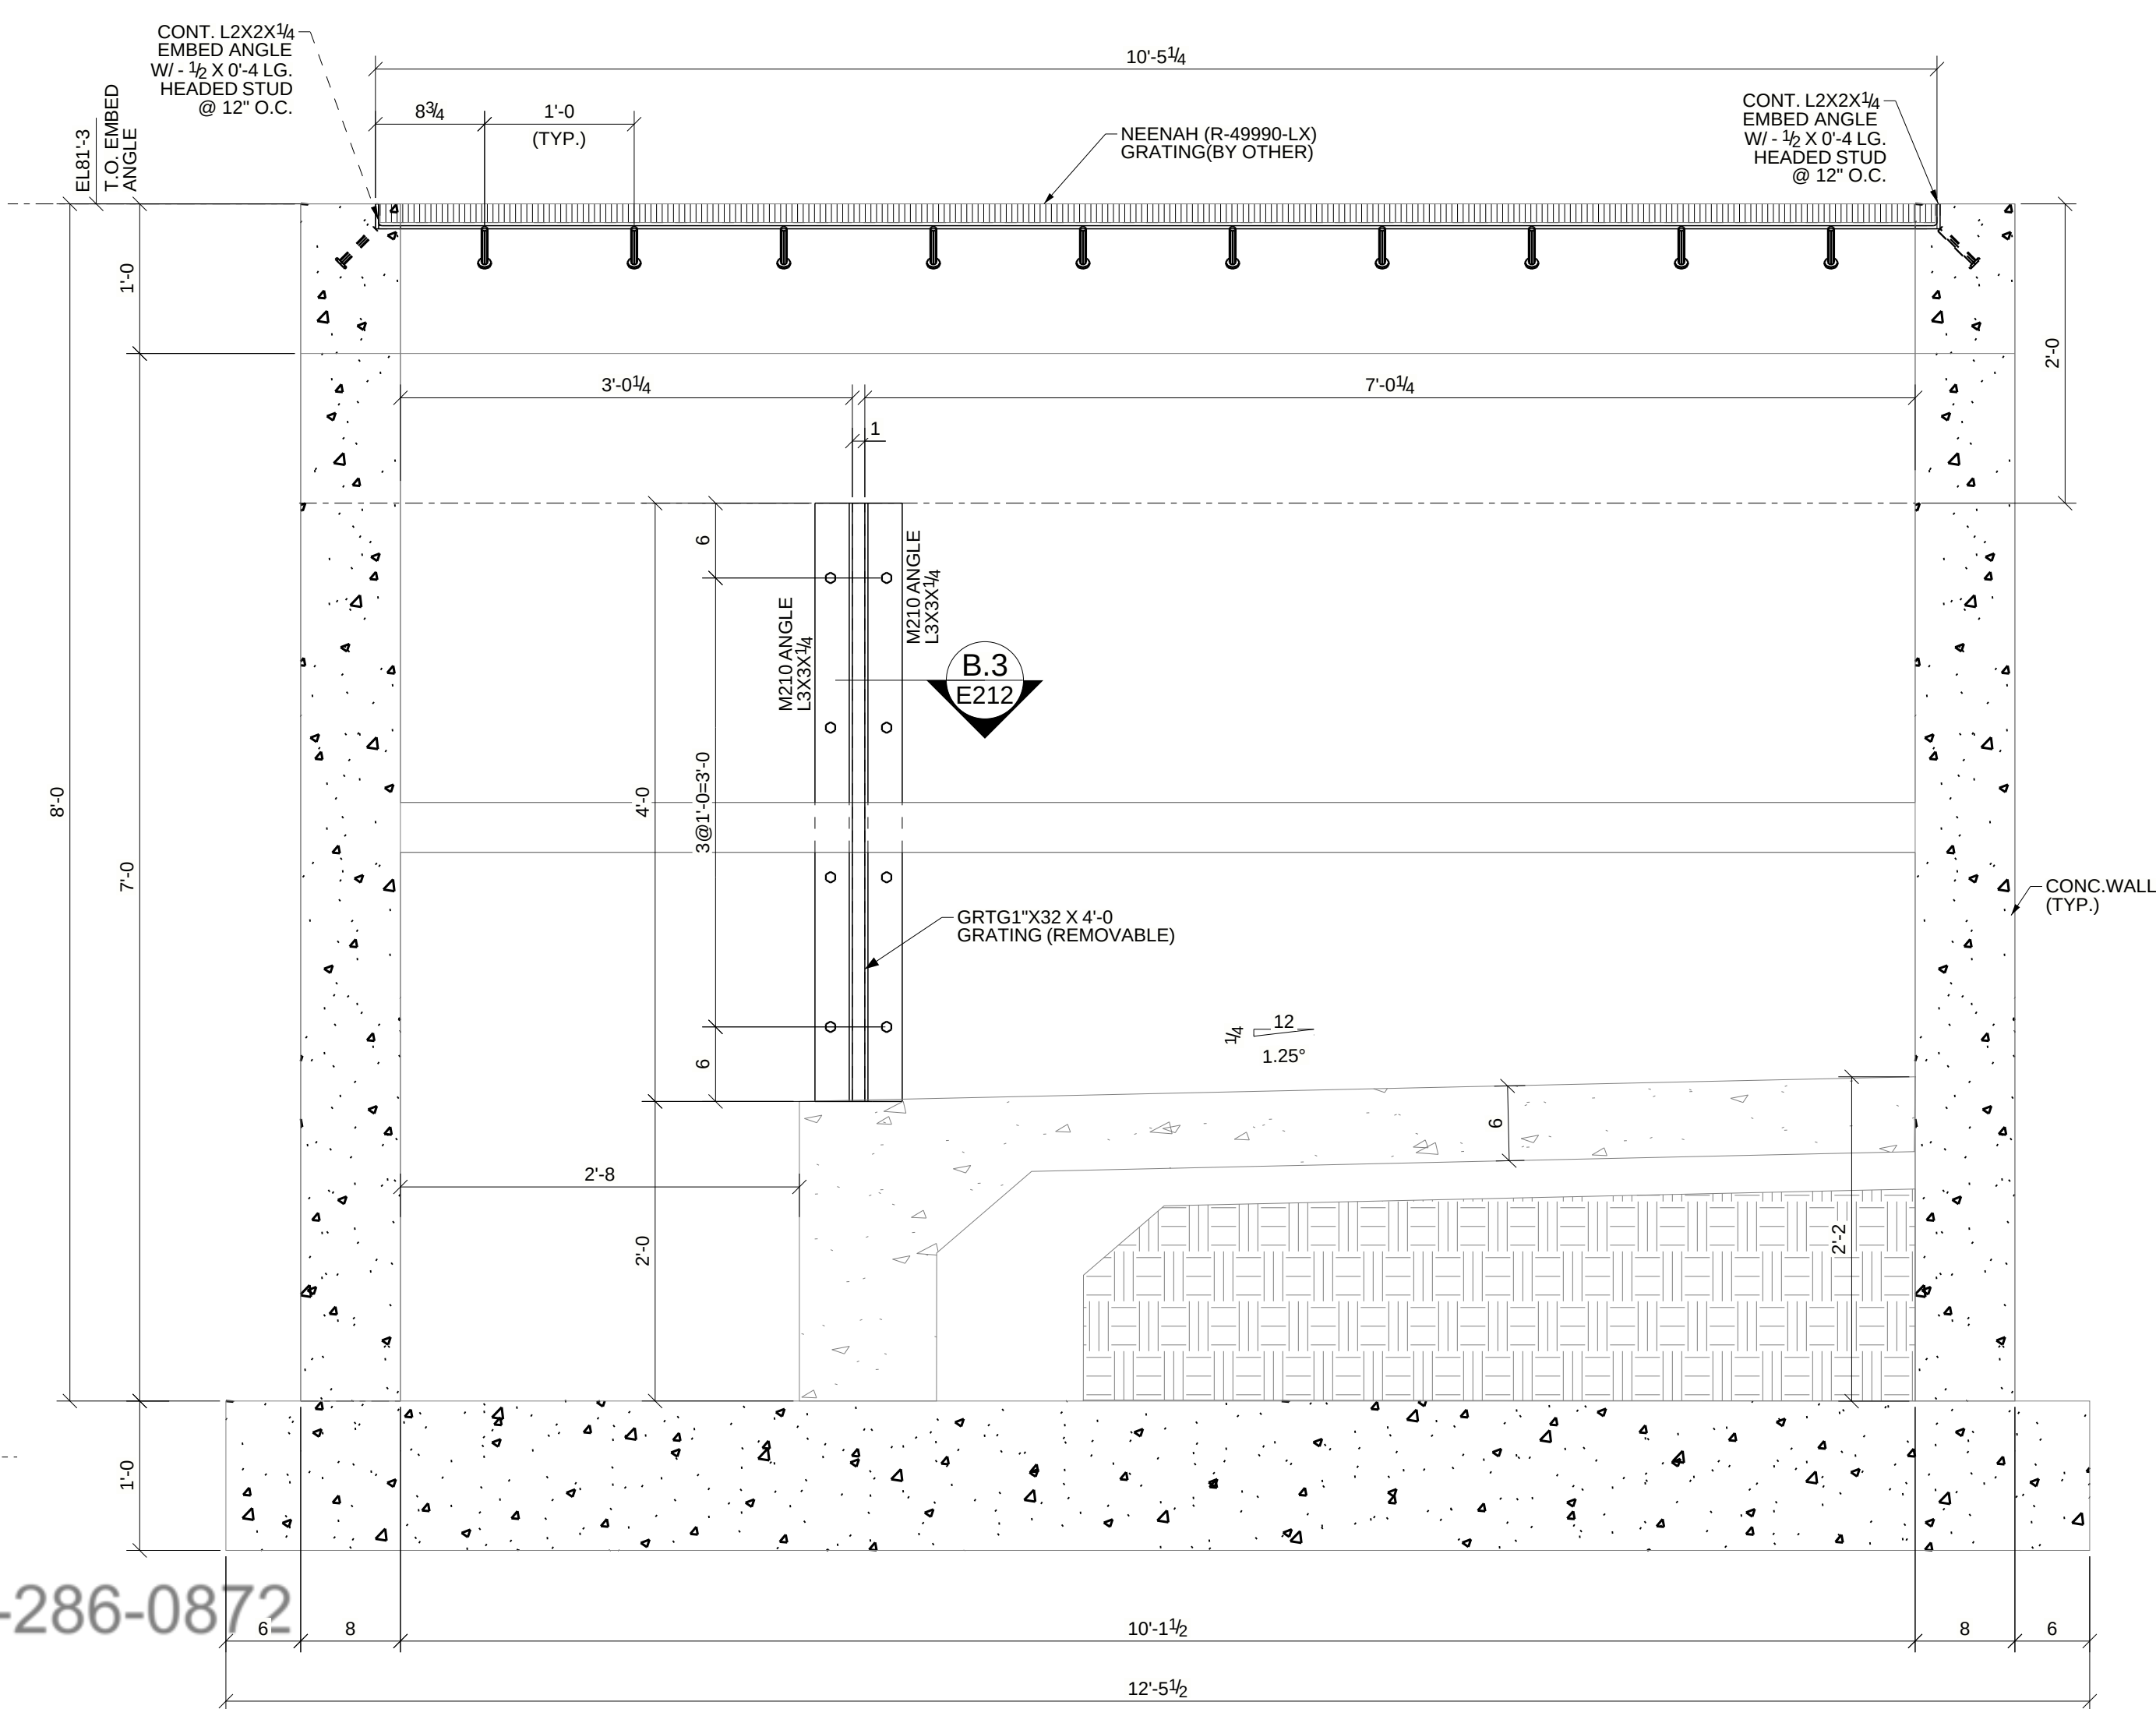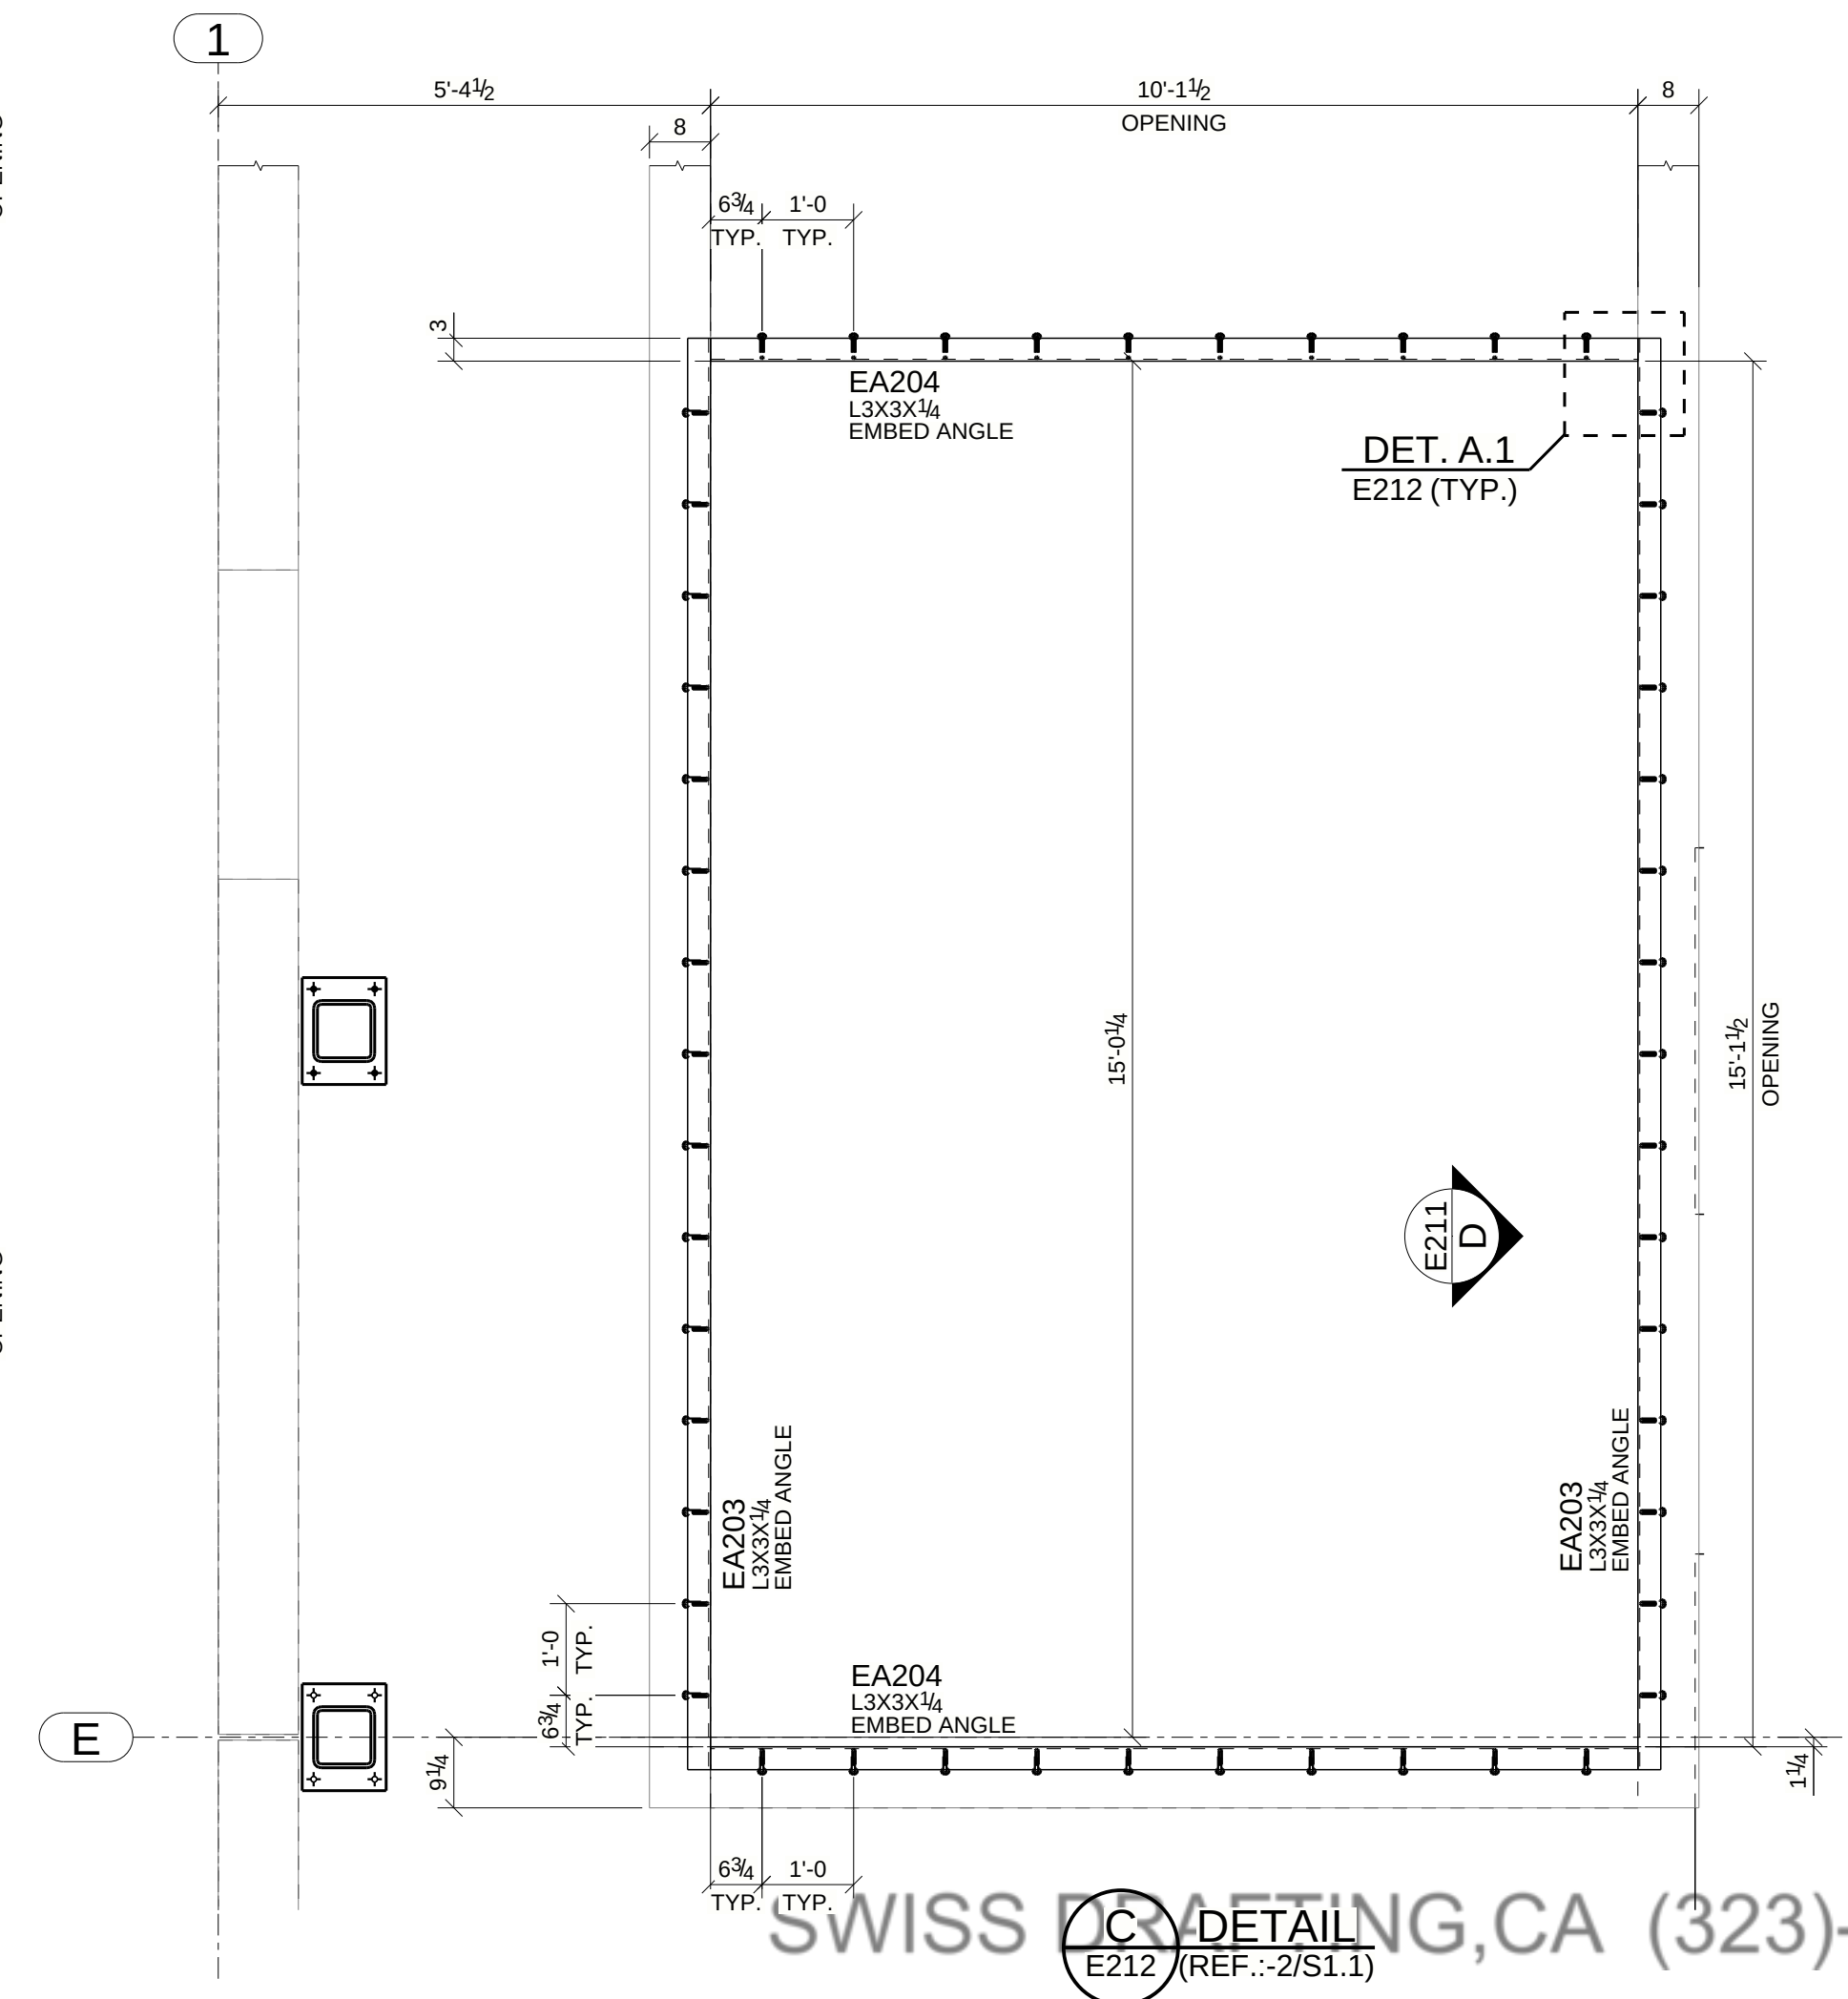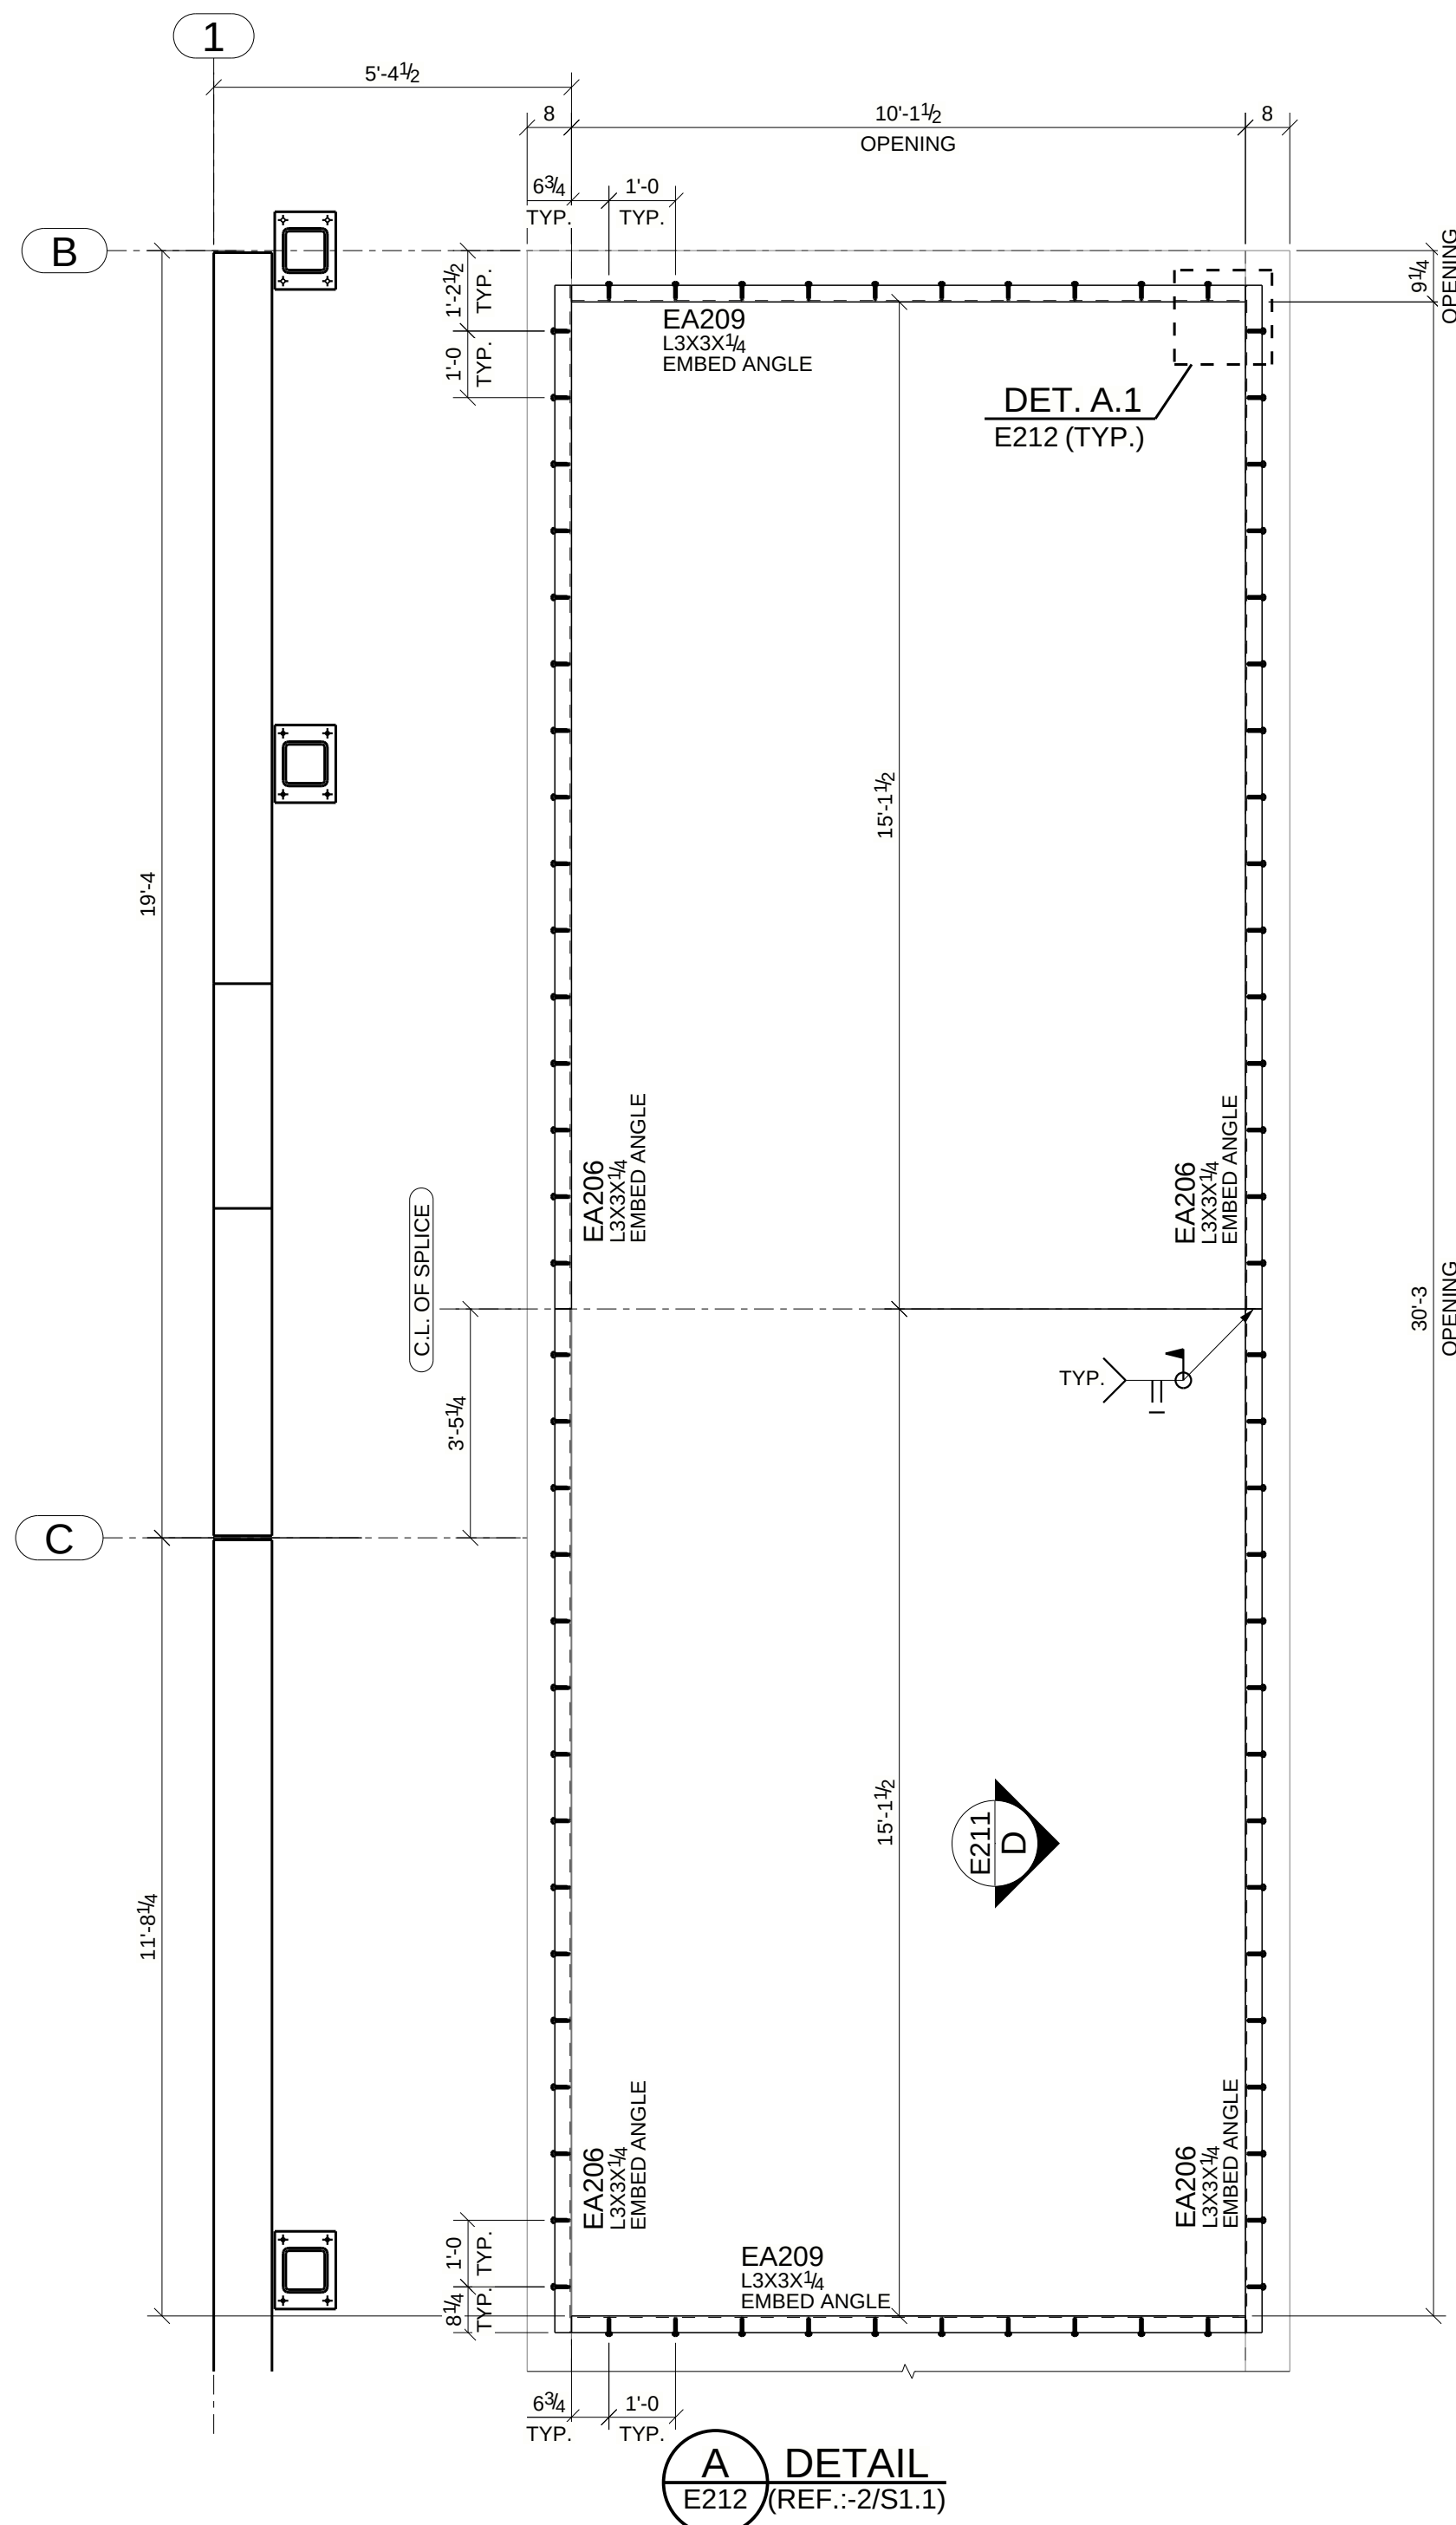

APPROVER NOTE:

1. THESE DWGs ARE OUR INTERPRETATION OF CONTRACT DWGS & WILL BE ASSUMED TO BE CORRECT AS SHOWN UNLESS MARKED OTHERWISE ON THE APPROVAL DWGS.

2. ALL CLOUDED AREAS ARE VERIFIES AND WILL BE ASSUMED TO BE CORRECT AS SHOWN UNLESS MARKED OTHERWISE ON THE APPROVAL DWGS.

D	FOR RE-APPROVAL	10/17/2025
C	FOR RE-APPROVAL	08/18/2025
B	FOR RE-APPROVAL	02/28/2025
A	FOR APPROVAL	02/12/2025
REV	DESCRIPTION	DATE
DESCRIPTION	TUNNEL SUMPIT PLAN	
PROJECT NAME	PARKWAY TRANSFER STATION	
DRAWN BY		JOB No.
DATE DRAWN	02/12/2025	DRG No. E212

TEMA STRUCTURES