


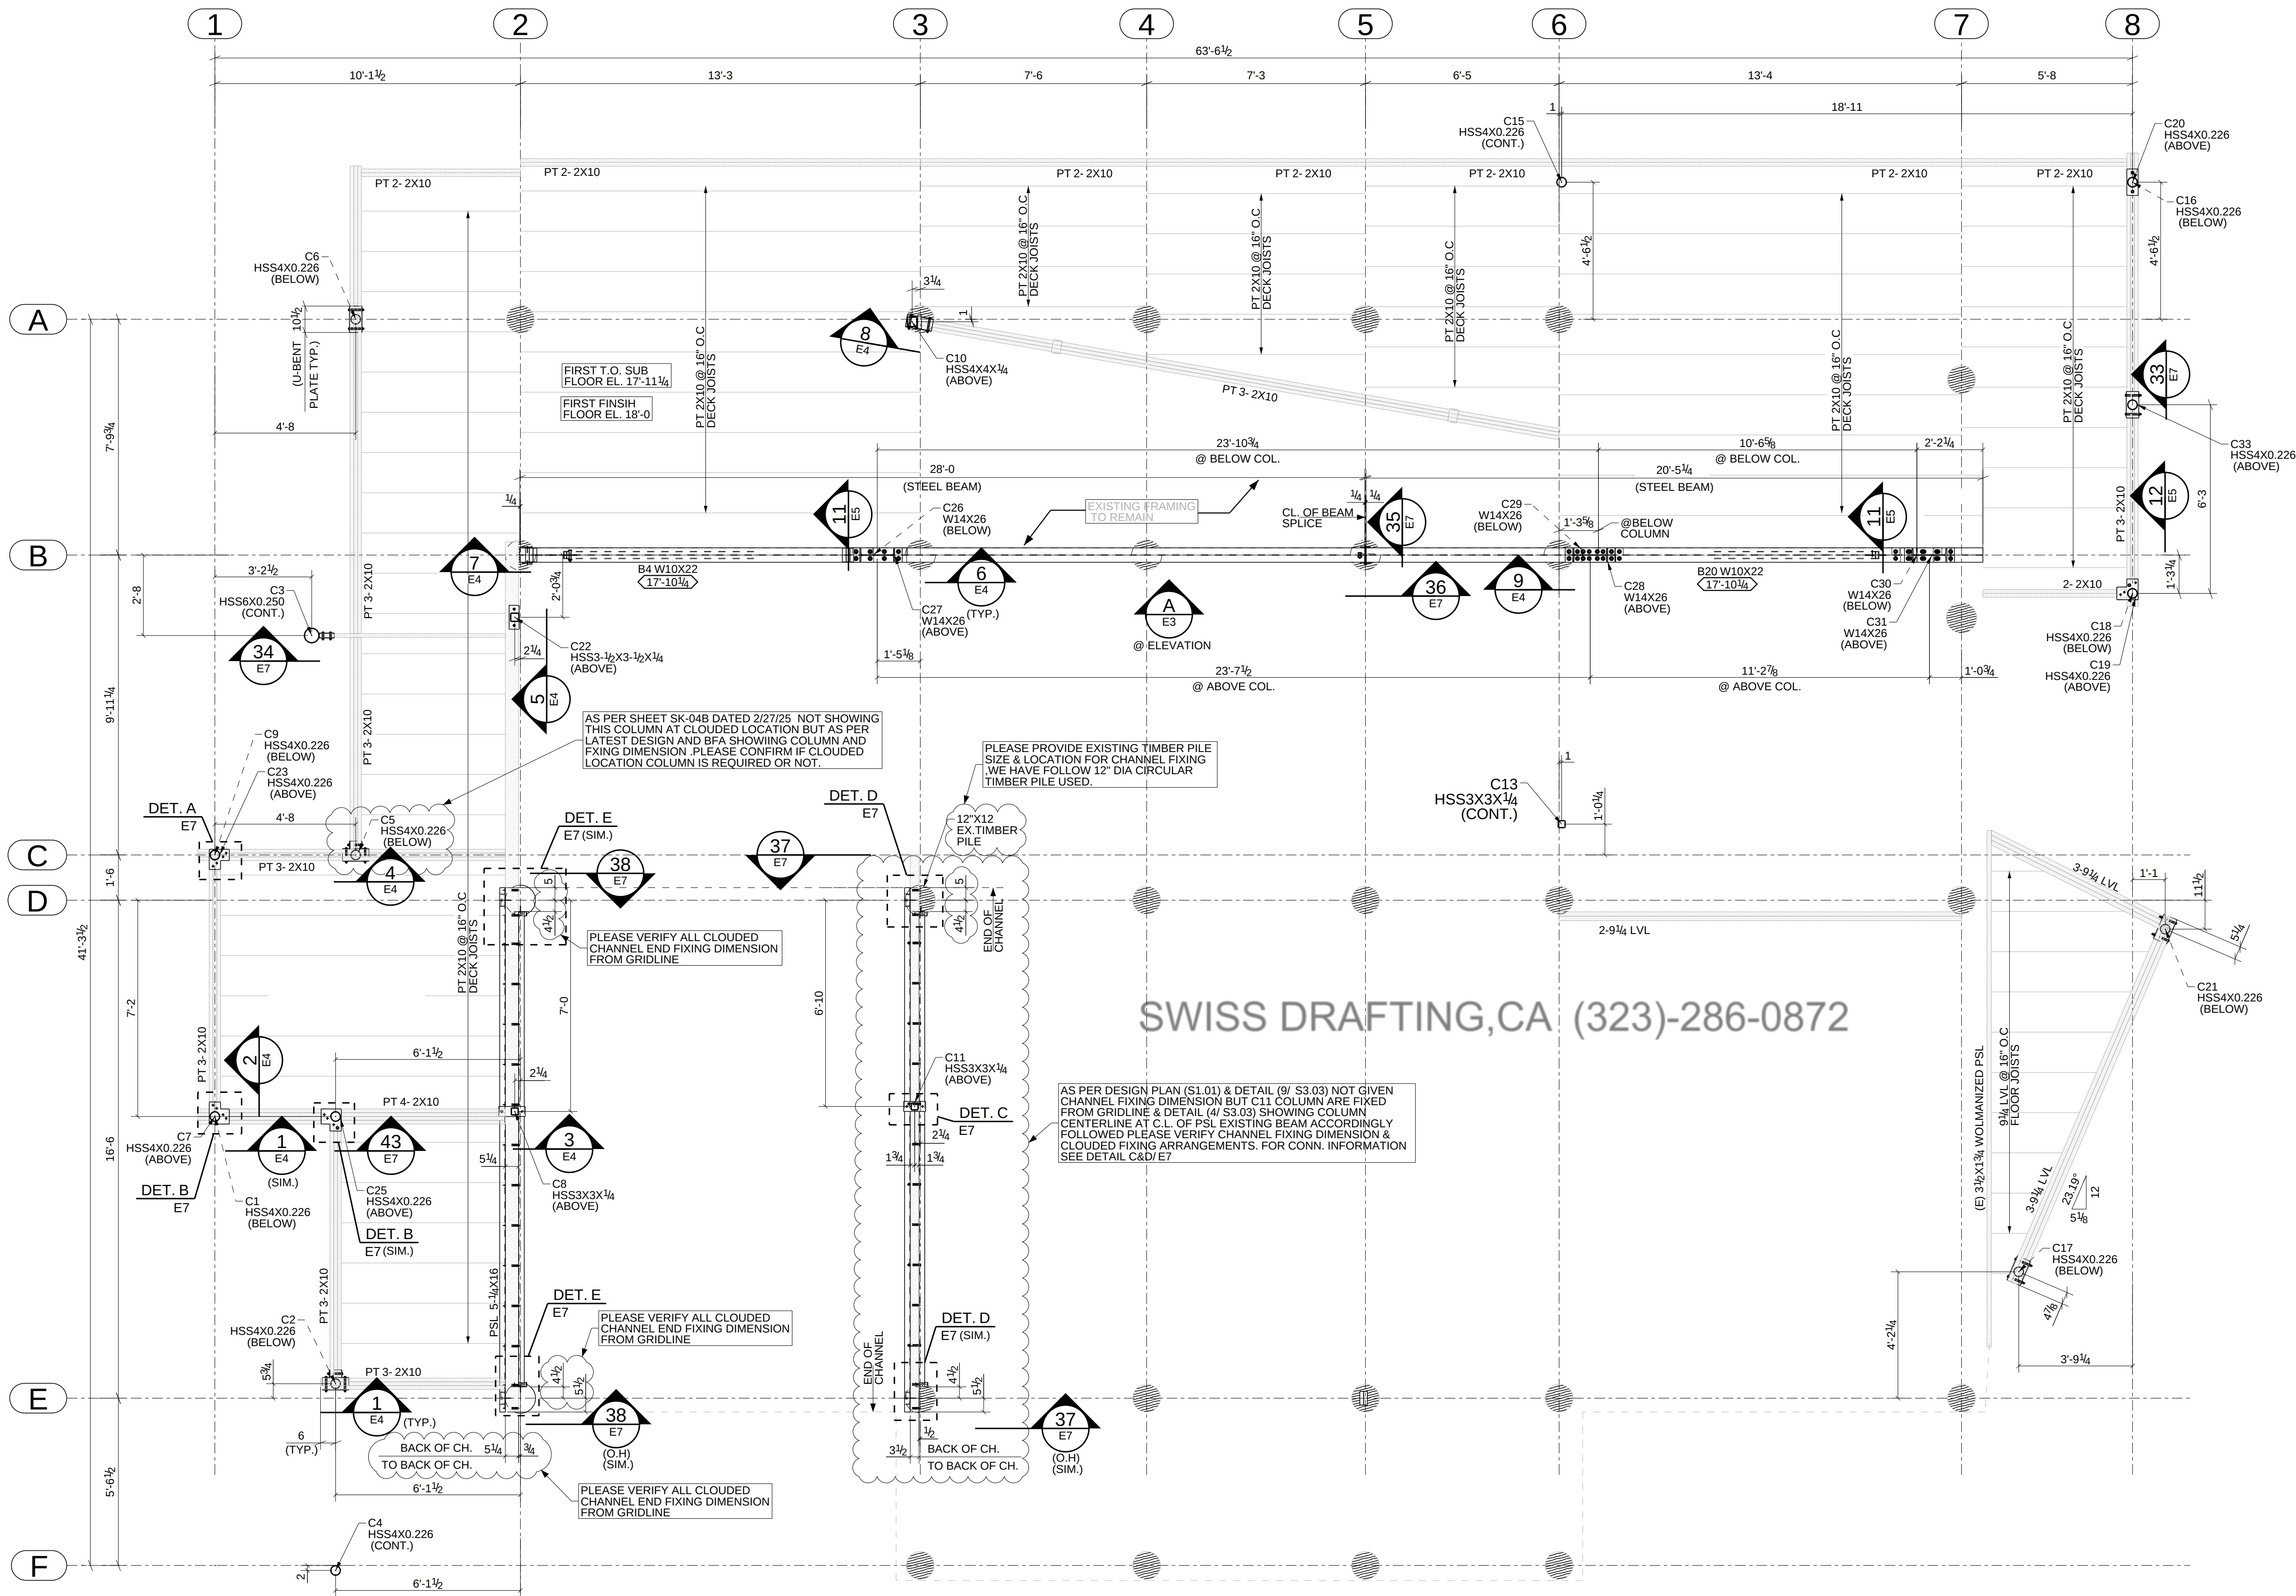



SWISS DRAFTING,CA (323)-286-0872

LEGEND:-
(VIF)= VERIFY IN FIELD
(C.L.)= CENTERLINE
(O.H.)= OPPOSITE HAND
(SIM.)= SIMILAR
(TYP.)= TYPICAL
(T.O.STEEL)= TOP OF STEEL

APPROVER NOTE:
1. THESE DWGS ARE OUR INTERPRETATION OF CONTRACT DWGS & WILL BE ASSUMED TO BE CORRECT AS SHOWN UNLESS MARKED OTHERWISE ON THE APPROVAL DWGS.
2. ALL CLOUDED AREAS ARE VERIFIES AND WILL BE ASSUMED TO BE CORRECT AS SHOWN UNLESS MARKED OTHERWISE ON THE APPROVAL DWGS.



FIRST FLOOR FRAMING PLAN
(REF:- S1.01 & A1.1)


- GENERAL NOTES:
- DATUM ELEVATION = 12'-11"
 - ALL ELEVATIONS ARE GIVEN FROM DATUM ELEVATION
 - TOP OF BEAM DENOTED ON PLAN BY XX'-X"
 - ALL BEAM/COLUMNS DIMENSIONS ARE TO THE C.L. TYP. UNO
 - ALL CHANNEL, ANGLE DIMENSIONS TO THE BACK TYP. UNO
 - CONT. REFER TO COLUMNS GOING TILL ROOF LEVEL
 - PLEASE REFER COLUMNS PROFILE FROM F1 LAYOUT.

D	FOR RE-APPROVAL	03/15/2025
C	FOR RE-APPROVAL	01/28/2025
B	FOR RE-APPROVAL	11/12/2024
A	FOR APPROVAL	10/27/2024
REV	DESCRIPTION	DATE

Walsh Steel and Iron Works Inc.

P.O. Box 3927
Plymouth, Mass 02361

DESCRIPTION	FIRST FLOOR FRAMING PLAN		
PROJECT NAME	PRIVATE RESIDENCE		
DRAWN BY		JOB No.	DRG No.
DATE DRAWN	10/21/2024		E1

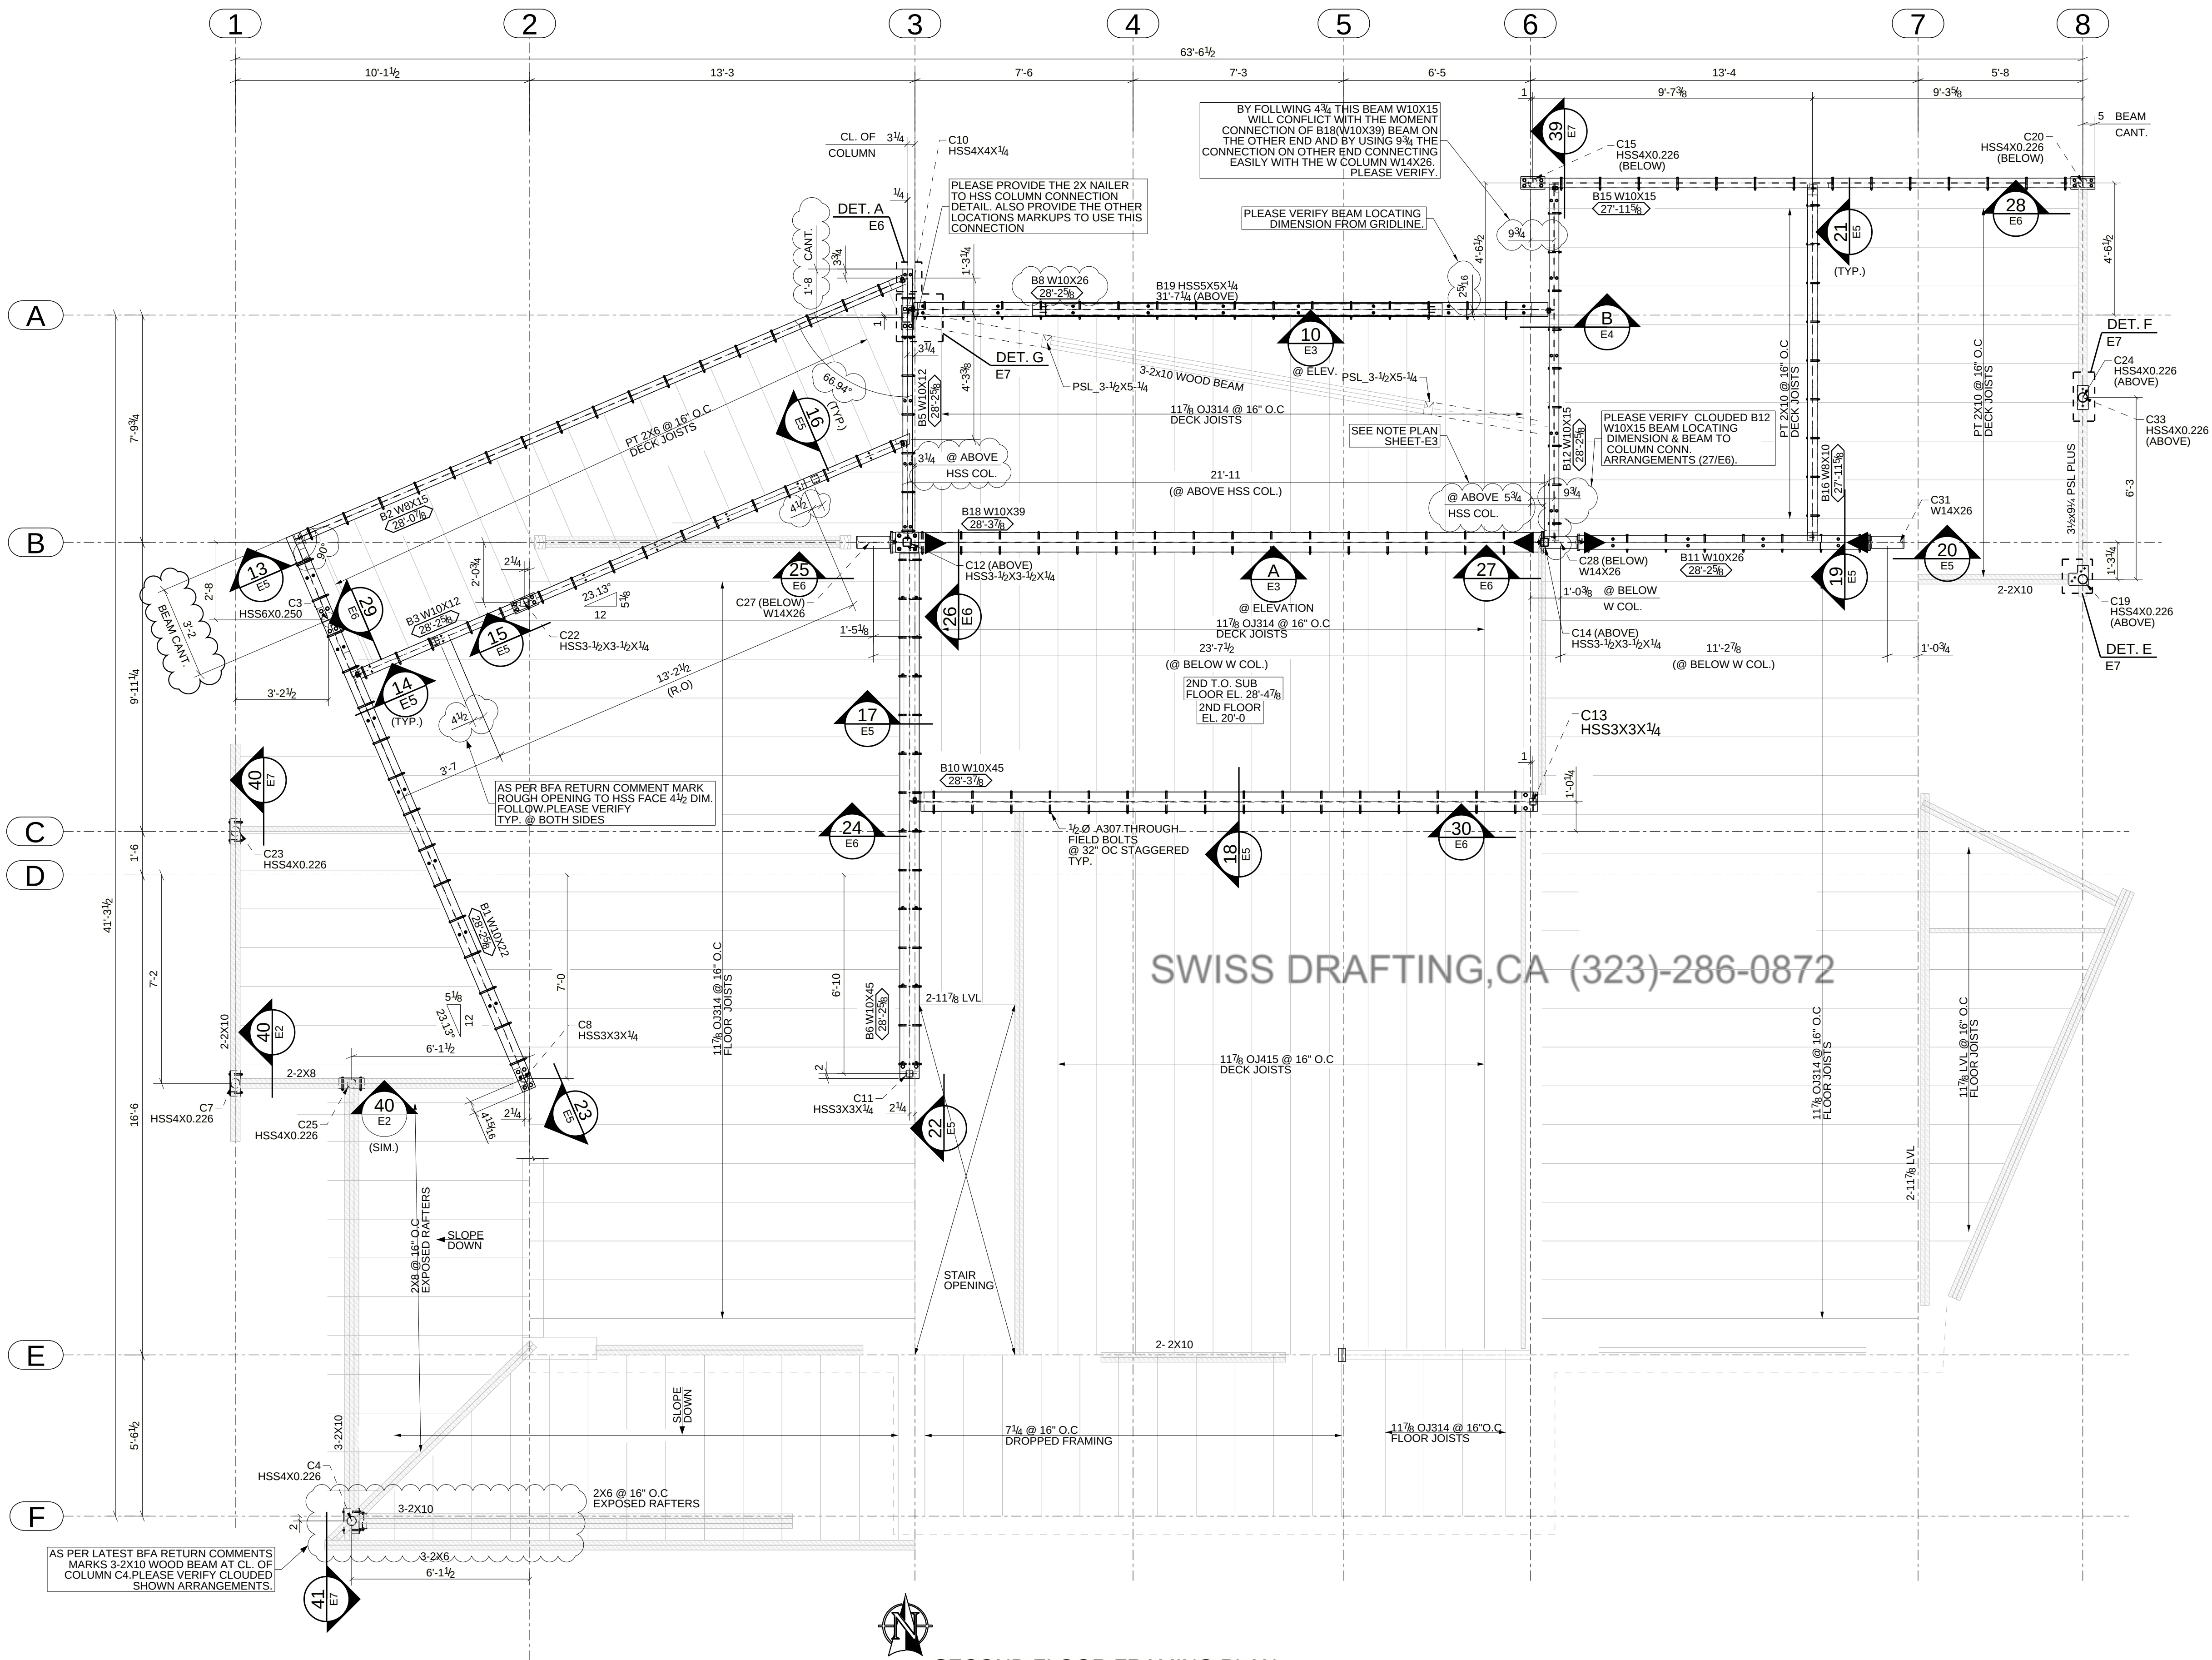

PLAN NORTH SECOND FLOOR FRAMING PLAN
(FOR ERECTION ONLY) (REF.: S1.02 & A1.2)

- GENERAL NOTES:
1. DATUM ELEVATION = 12'-11"
 2. ALL ELEVATIONS ARE GIVEN FROM DATUM ELEVATION
 3. TOP OF BEAM DEVOTED ON PLAN BY XX'-X"
 4. ALL BEAM/COLUMNS DIMENSIONS ARE TO THE C.L. TYP. UNO
 5. PLEASE REFER COLUMNS PROFILE FROM F1 LAYOUT.
 6. CONT. REFER TO COLUMNS GOING TILL ROOF LEVEL
 7. ◀ DENOTES MOMENT CONNECTION

- LEGEND:-
- (VIF)= VERIFY IN FIELD
(C.L.)= CENTERLINE
(O.H)= OPPOSITE HAND
(SIM.)= SIMILAR
(TYP.)= TYPICAL
(T.O.STEEL)= TOP OF STEEL
(CANT.)=CANTILEVER
(SK) = SKEW


- APPROVER NOTE:
1. THESE DWGS ARE OUR INTERPRETATION OF CONTRACT DWGS & WILL BE ASSUMED TO BE CORRECT AS SHOWN UNLESS MARKED OTHERWISE ON THE APPROVAL DWGS.
 2. ALL CLOUDED AREAS ARE VERIFIES AND WILL BE ASSUMED TO BE CORRECT AS SHOWN UNLESS MARKED OTHERWISE ON THE APPROVAL DWGS.

D	FOR RE-APPROVAL	03/15/2025
C	FOR RE-APPROVAL	01/28/2025
B	FOR RE-APPROVAL	11/12/2024
A	FOR APPROVAL	10/27/2024
REV	DESCRIPTION	DATE

Walsh Steel and Iron Works Inc.


P.O. Box 3927
Plymouth, Mass 02361

DESCRIPTION	SECOND FLOOR FRAMING PLAN		
PROJECT NAME	PRIVATE RESIDENCE		
DRAWN BY		JOB No.	DRG No.
DATE DRAWN	10/23/2024		E2

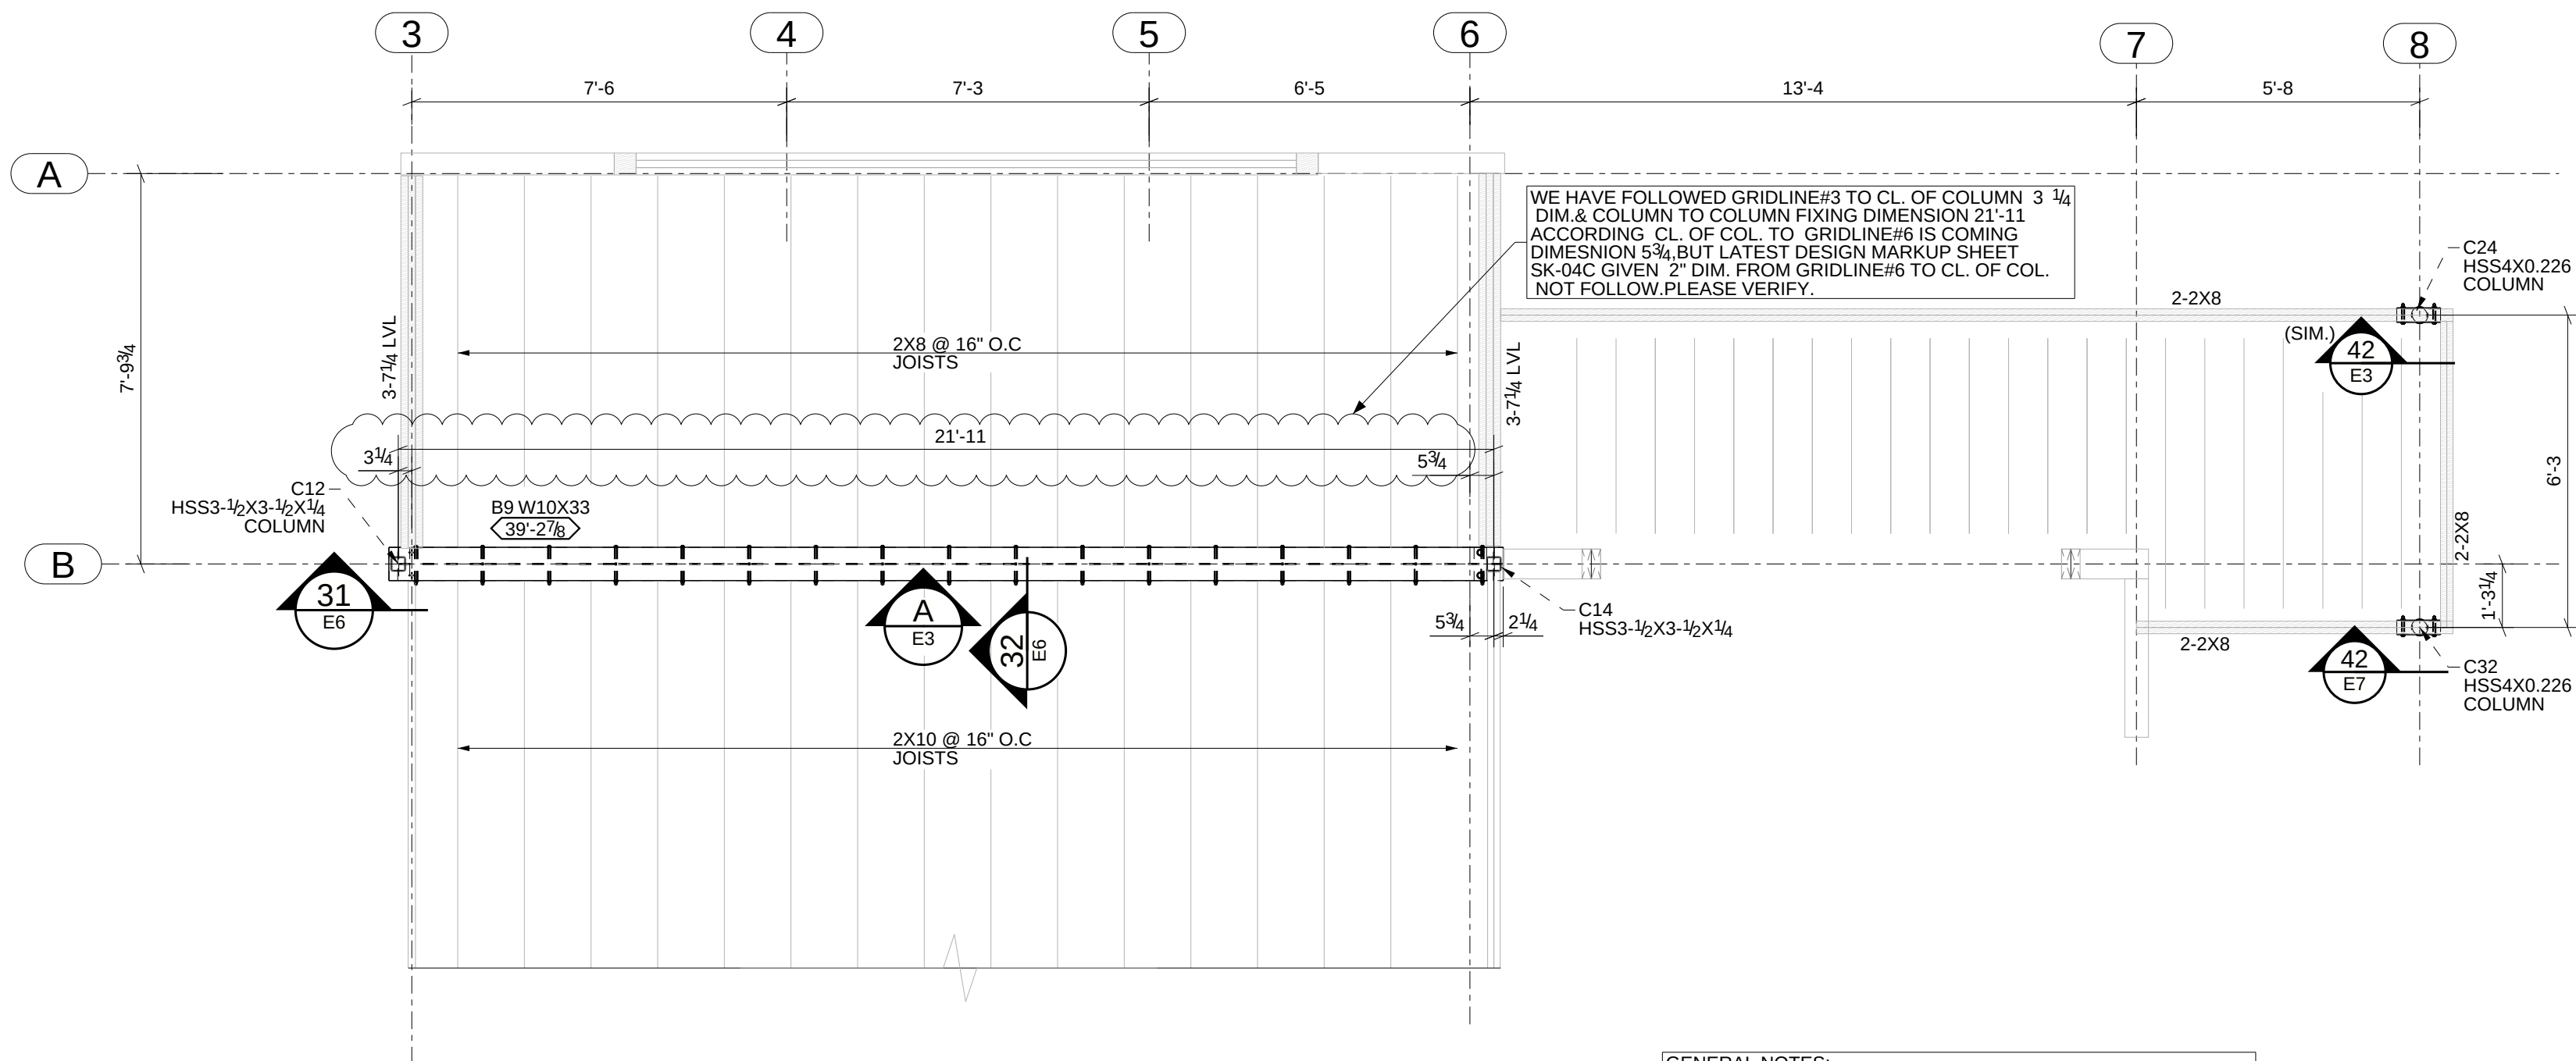

ROOF FRAMING PLAN
(REF:- S1.03)

- GENERAL NOTES:
- DATUM ELEVATION = 12'-11"
 - ALL ELEVATIONS ARE GIVEN FROM DATUM ELEVATION
 - TOP OF BEAM DENOTED ON PLAN BY XX'-X"
 - ALL BEAM/COLUMNS DIMENSIONS ARE TO THE C.L. TYP. UNO

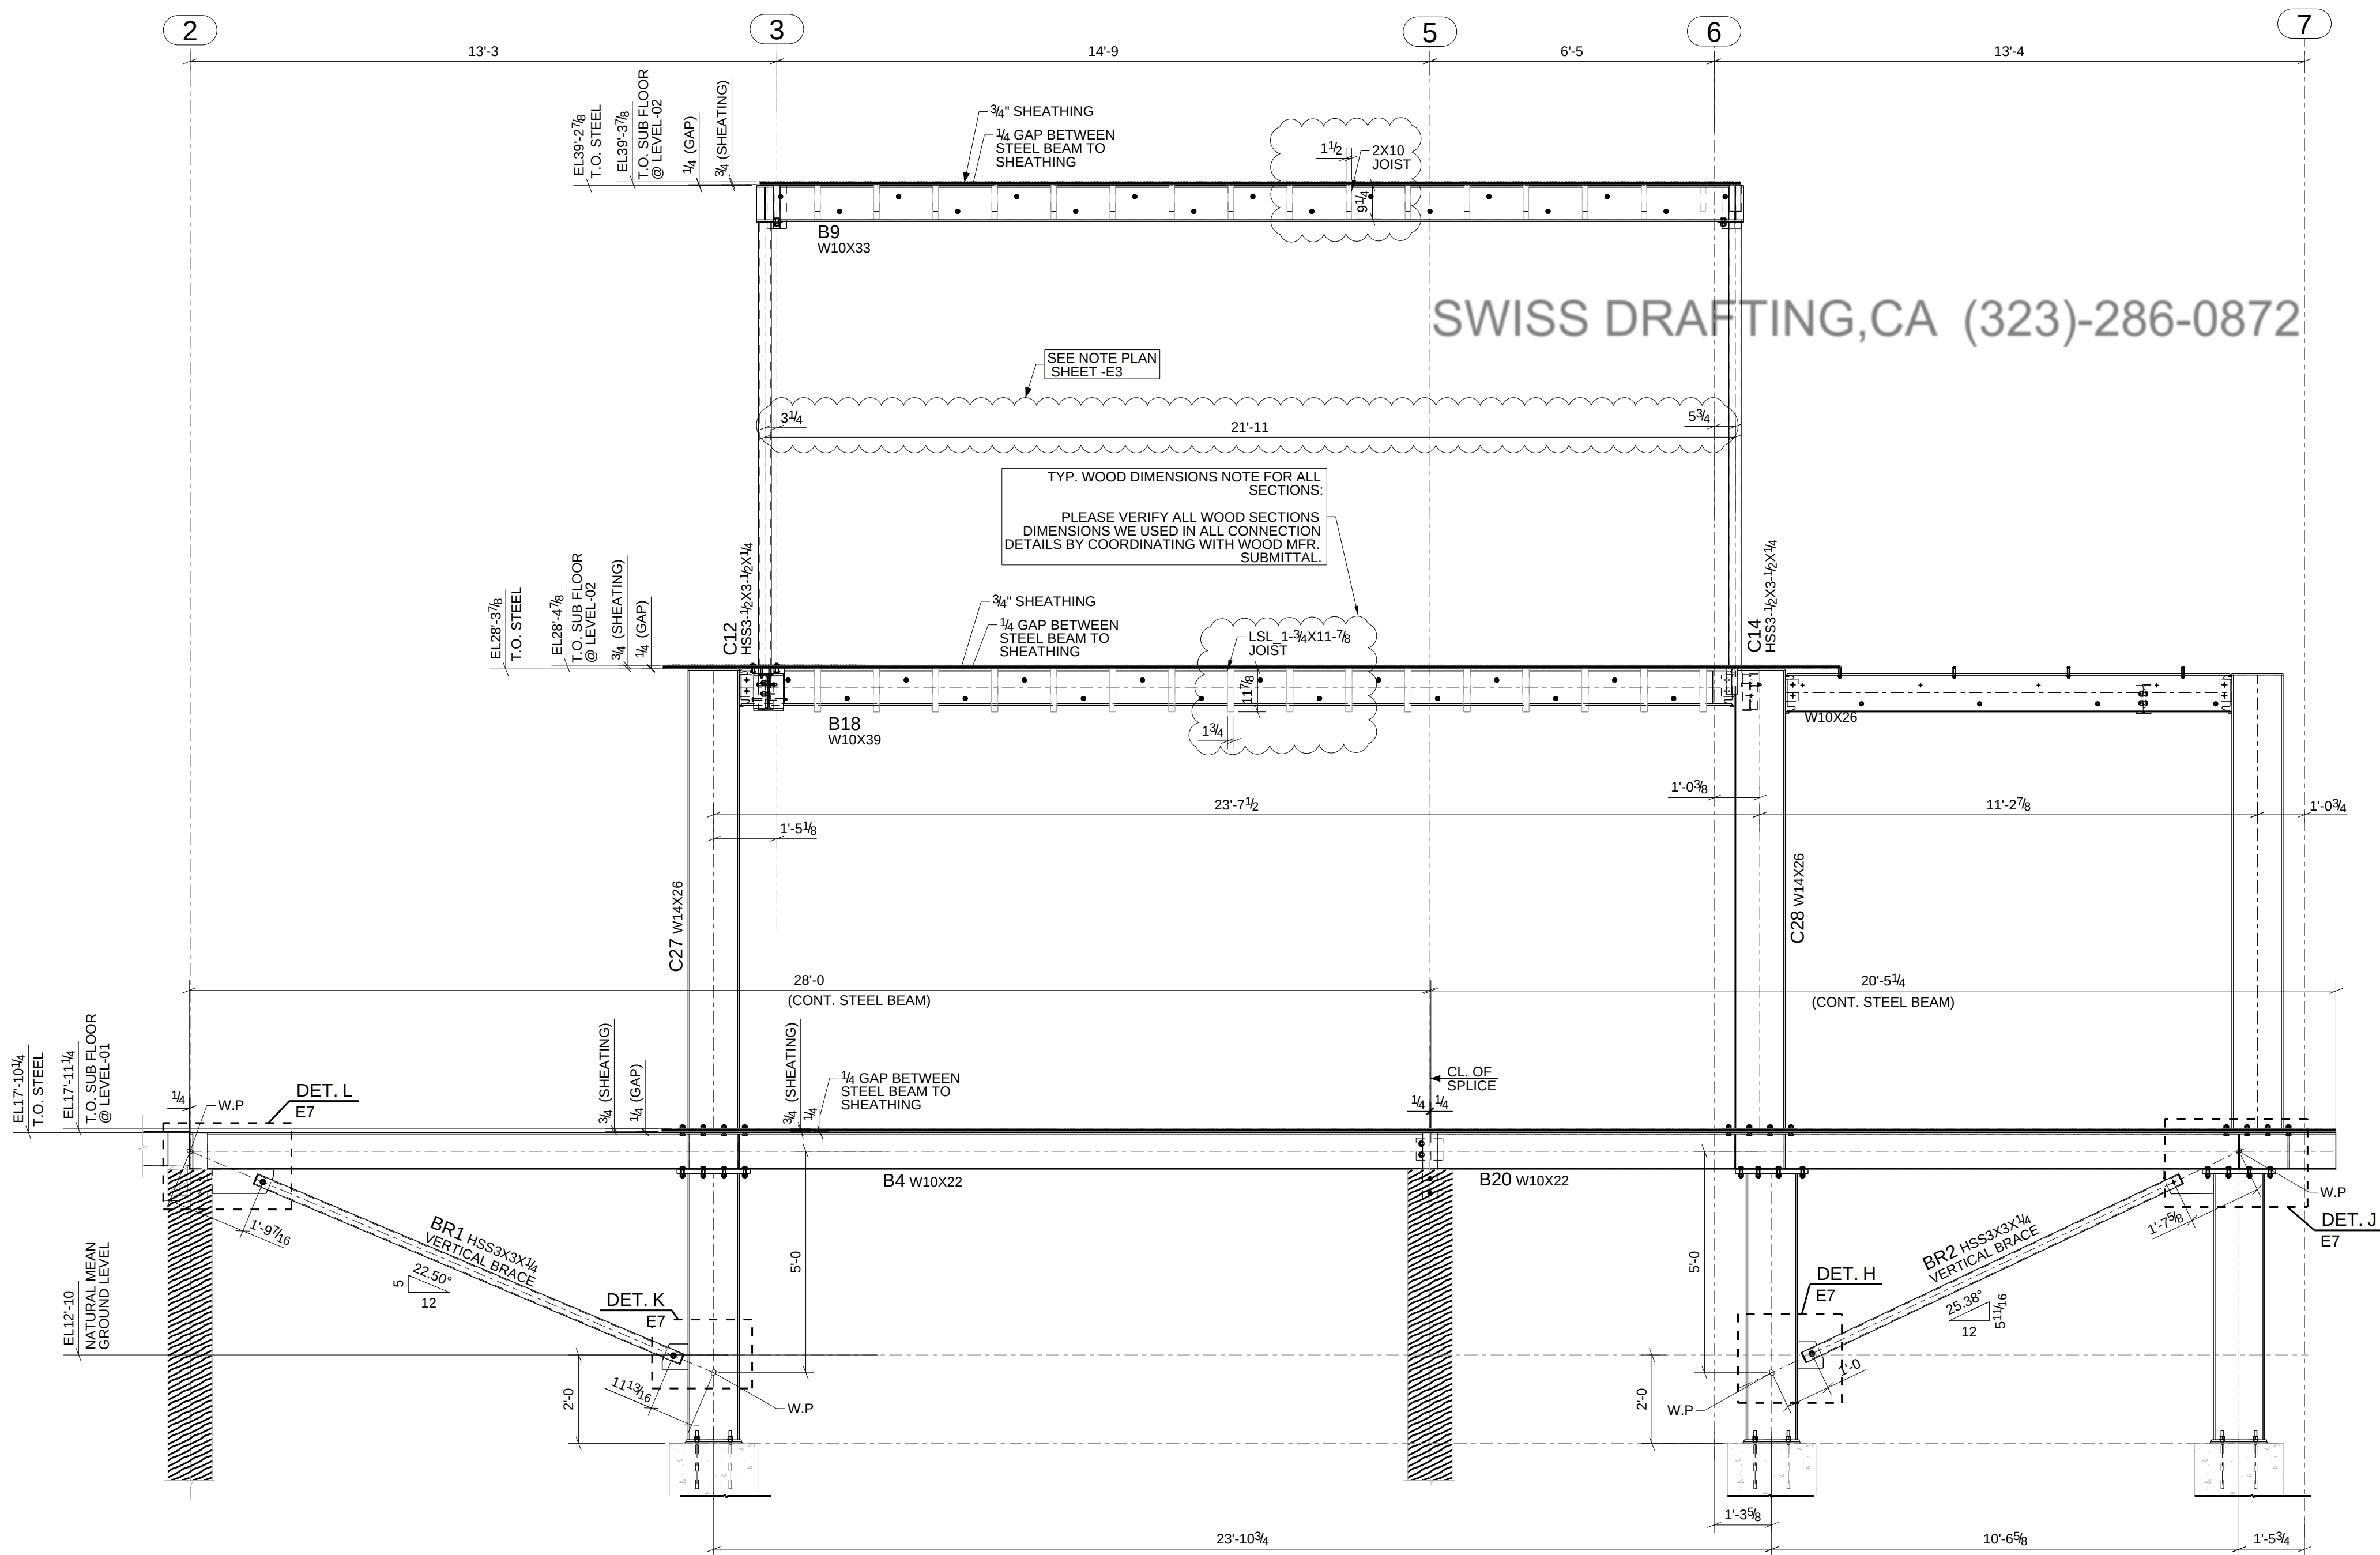

A-E3
ELEVATION

LEGEND:-
(VF)= VERIFY IN FIELD
(C.L.)= CENTERLINE
(O.H.)= OPPOSITE HAND
(SIM.)= SIMILAR
(TYP.)= TYPICAL
(T.O.STEEL)= TOP OF STEEL
(CANT.)=CANTILEVER

APPROVER NOTE:


- THESE DWGS ARE OUR INTERPRETATION OF CONTRACT DWGS & WILL BE ASSUMED TO BE CORRECT AS SHOWN UNLESS MARKED OTHERWISE ON THE APPROVAL DWGS.
- ALL CLOUDED AREAS ARE VERIFIES AND WILL BE ASSUMED TO BE CORRECT AS SHOWN UNLESS MARKED OTHERWISE ON THE APPROVAL DWGS.

D	FOR RE-APPROVAL	03/15/2025
C	FOR RE-APPROVAL	01/28/2025
B	FOR RE-APPROVAL	11/12/2024
A	FOR APPROVAL	10/27/2024
REV	DESCRIPTION	DATE


Walsh Steel and Iron Works Inc.

P.O. Box 3927
Plymouth, Mass 02361


DESCRIPTION	ROOF FRAMING PLAN & ELEVATIONS		
PROJECT NAME	PRIVATE RESIDENCE		
DRAWN BY		JOB No.	DRG No.
DATE DRAWN	10/23/2024		E3

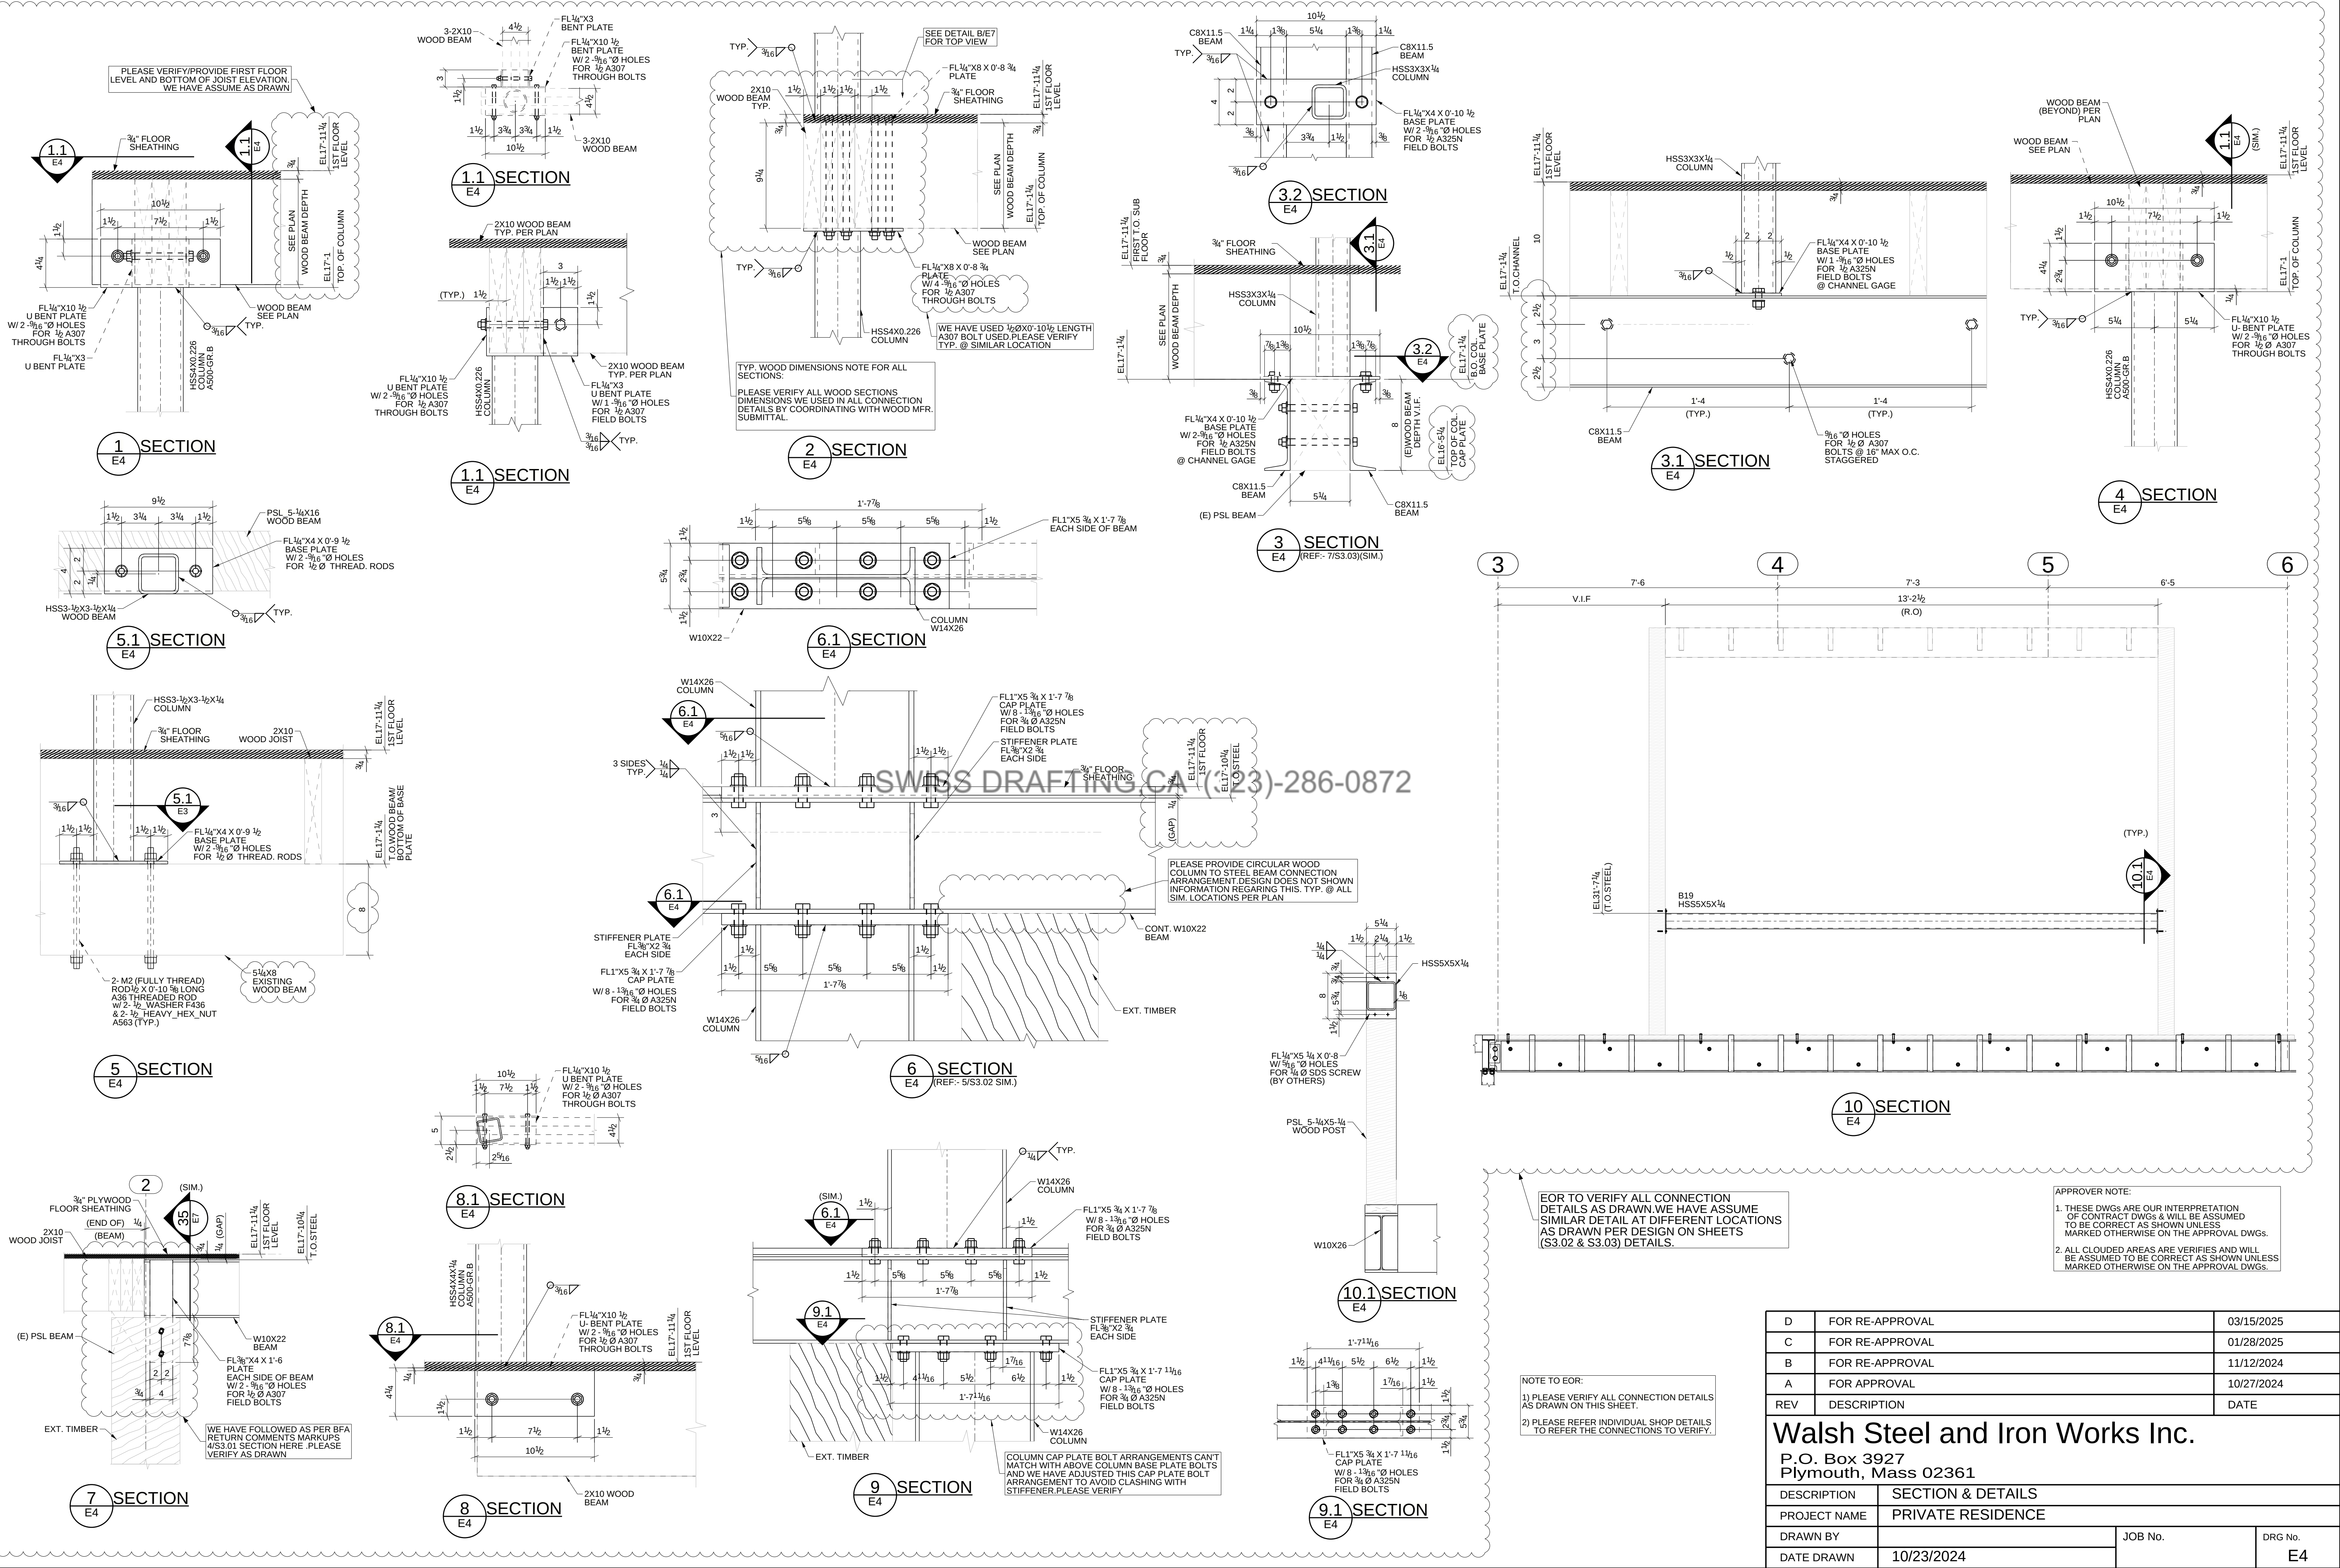


D	FOR RE-APPROVAL	03/15/2025
C	FOR RE-APPROVAL	01/28/2025
B	FOR RE-APPROVAL	11/12/2024
A	FOR APPROVAL	10/27/2024
REV	DESCRIPTION	DATE
Walsh Steel and Iron Works Inc. P.O. Box 3927 Plymouth, Mass 02361		
DESCRIPTION	SECTION & DETAILS	
PROJECT NAME	PRIVATE RESIDENCE	
DRAWN BY		JOB No.
DATE DRAWN	10/23/2024	DRG No. E4

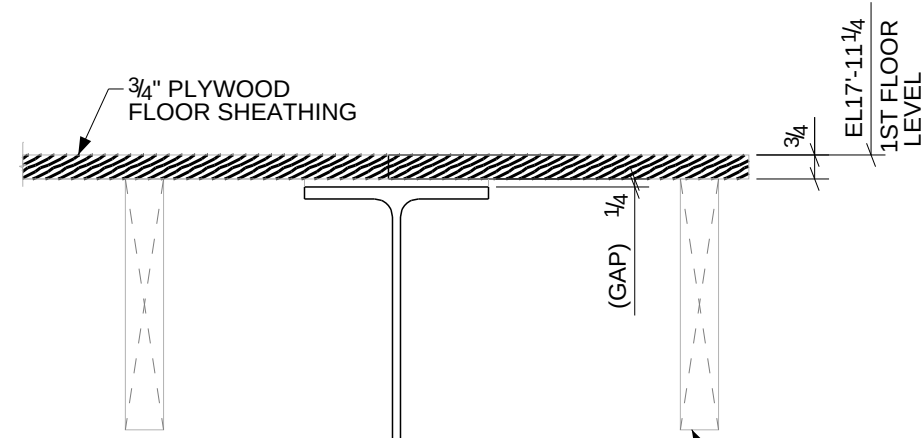


11 SECTION
E5 (REF:- 2/S3.02)

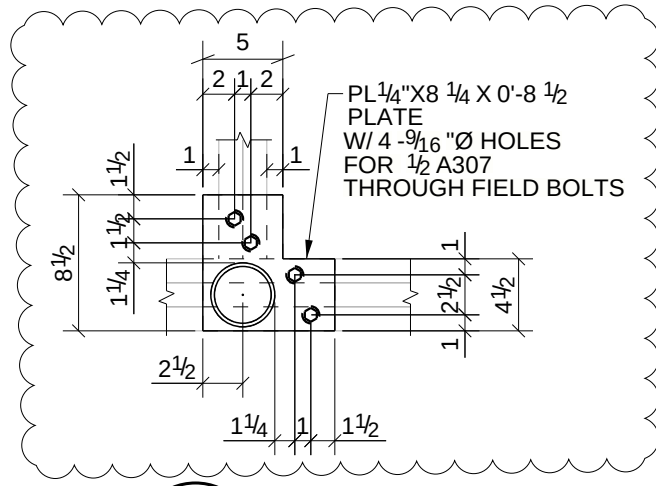


12.1 SECTION
E5

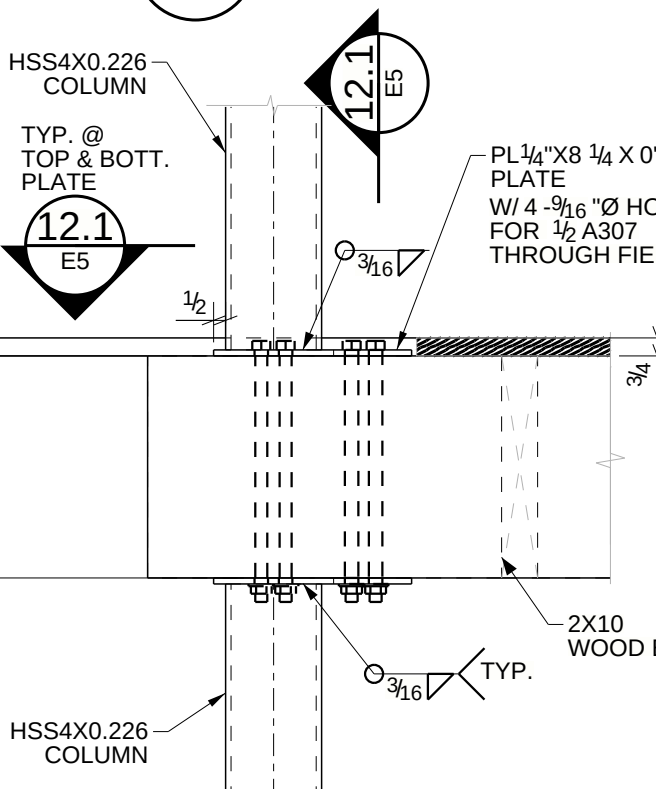


12 SECTION
E5

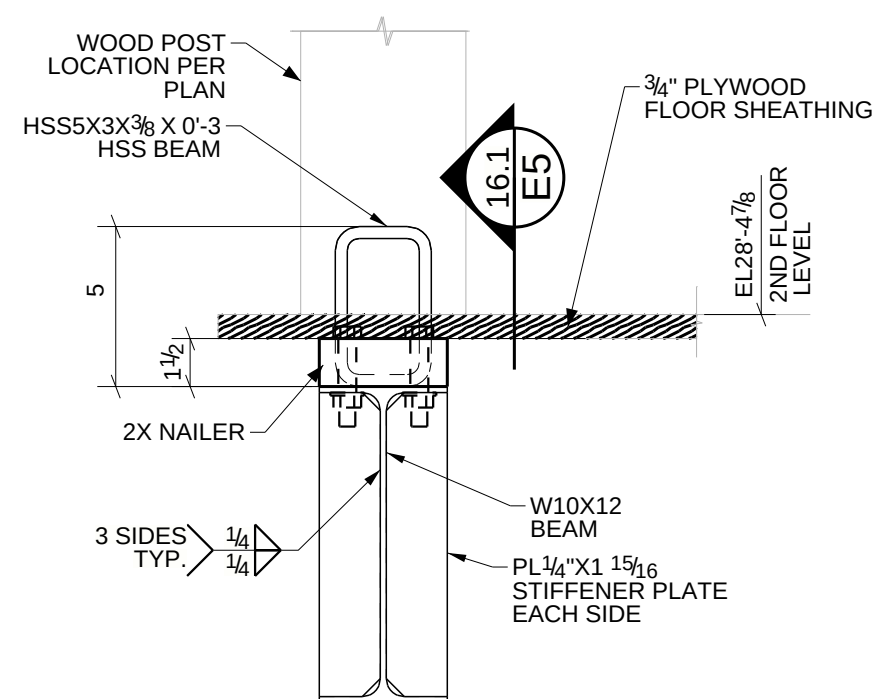


16 SECTION
E5 (REF:- 8/S3.03)

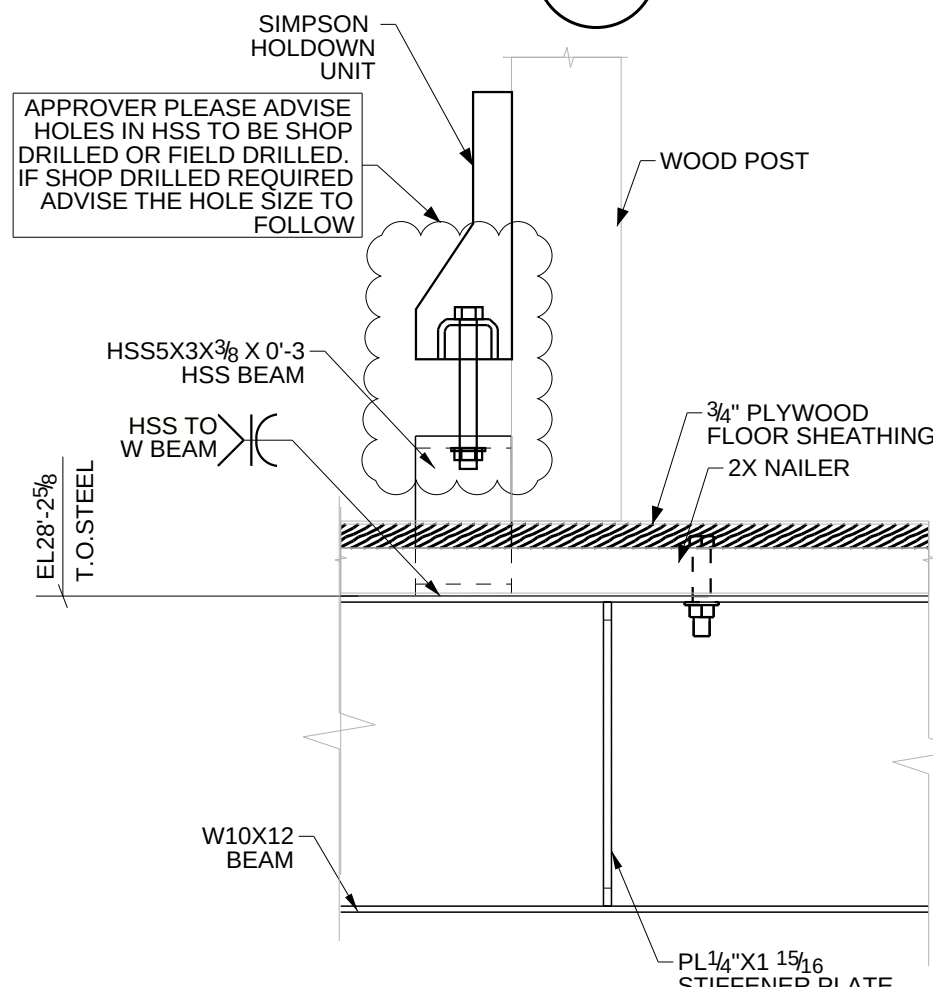


16.1 SECTION
E5 (REF:- 8/S3.03)

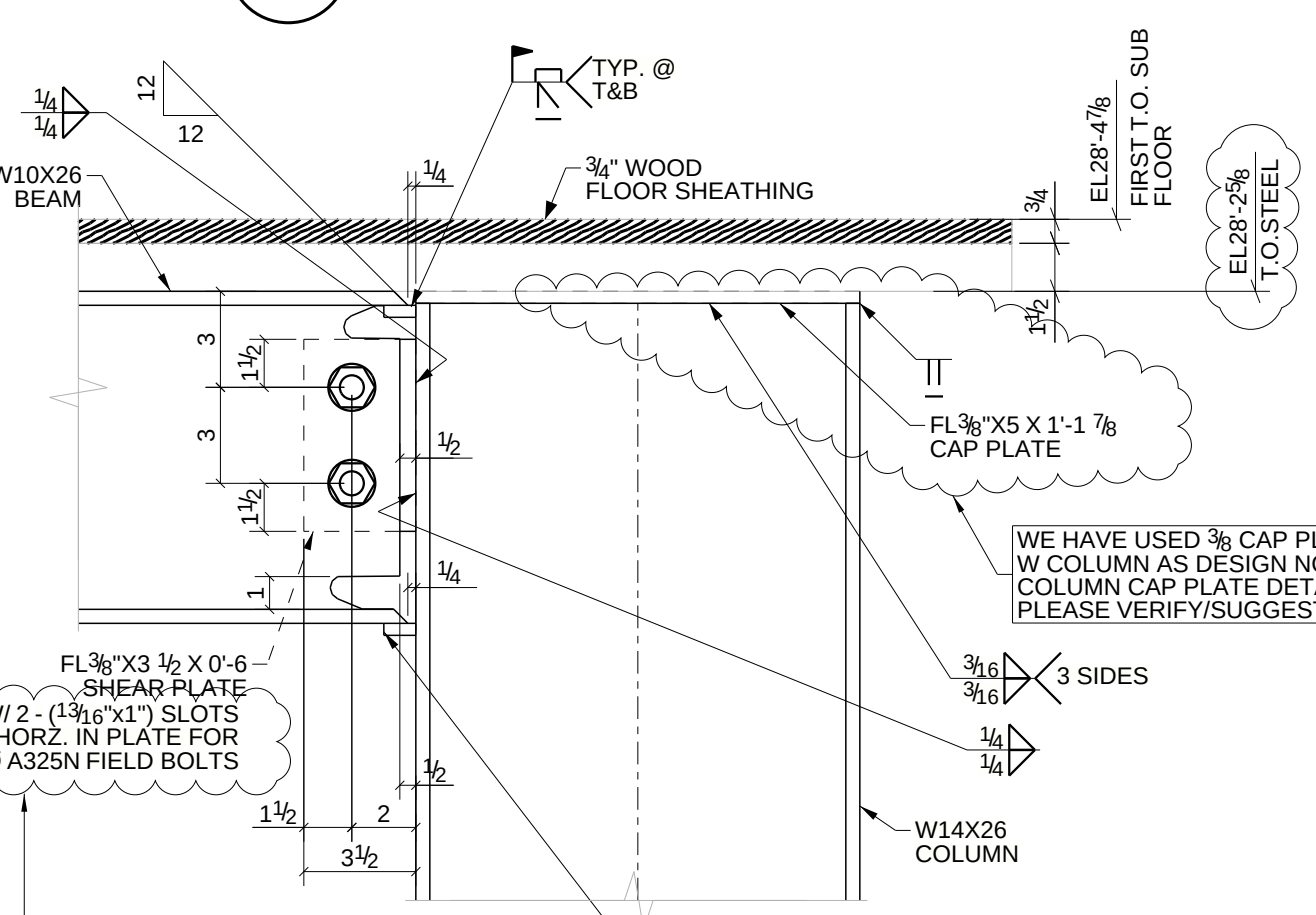


20 SECTION
E5 (REF:- 5/S3.02)

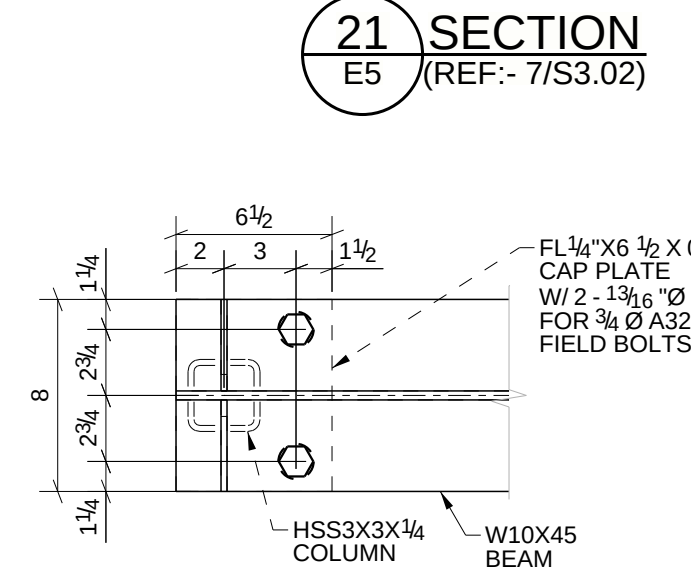


21 SECTION
E5 (REF:- 7/S3.02)

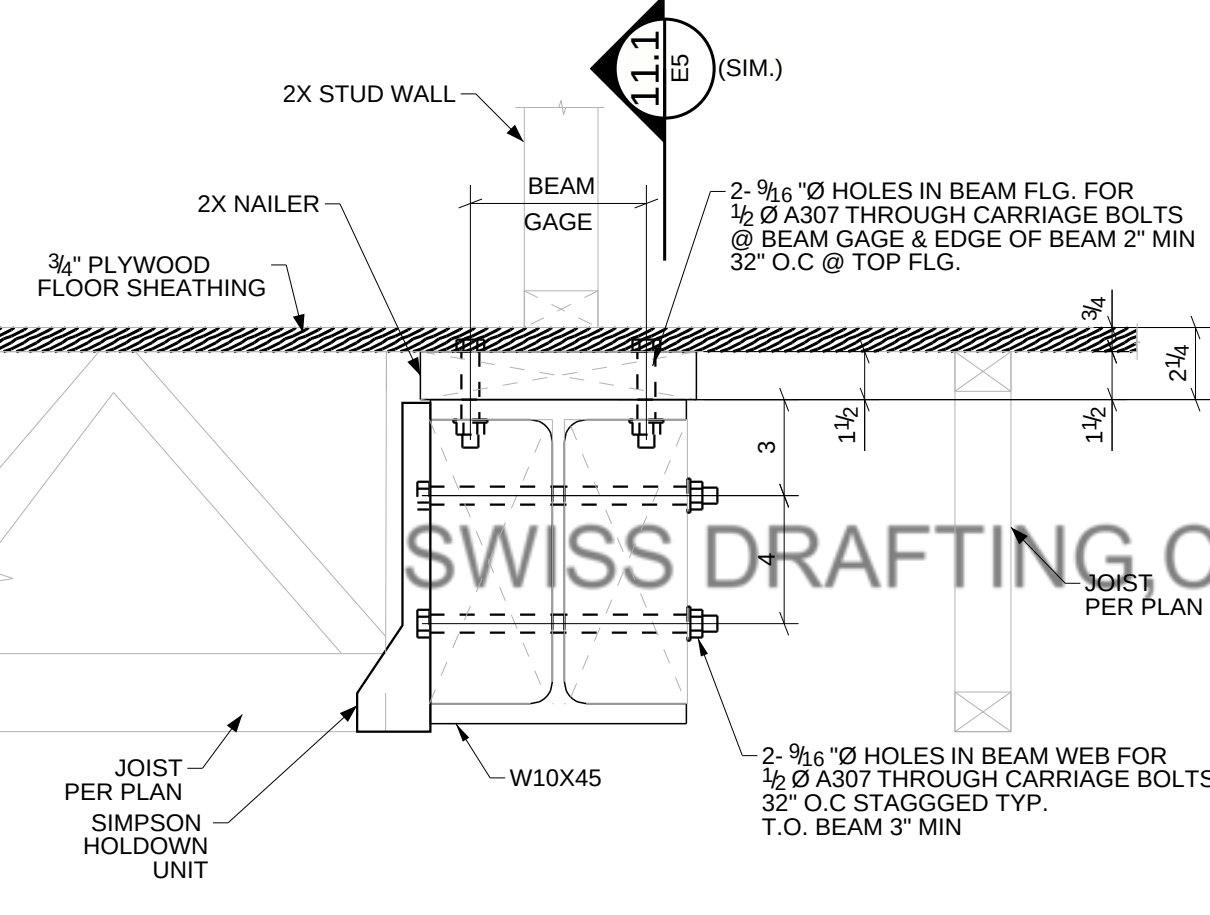


17 SECTION
E5 (REF:- 3/S3.02)

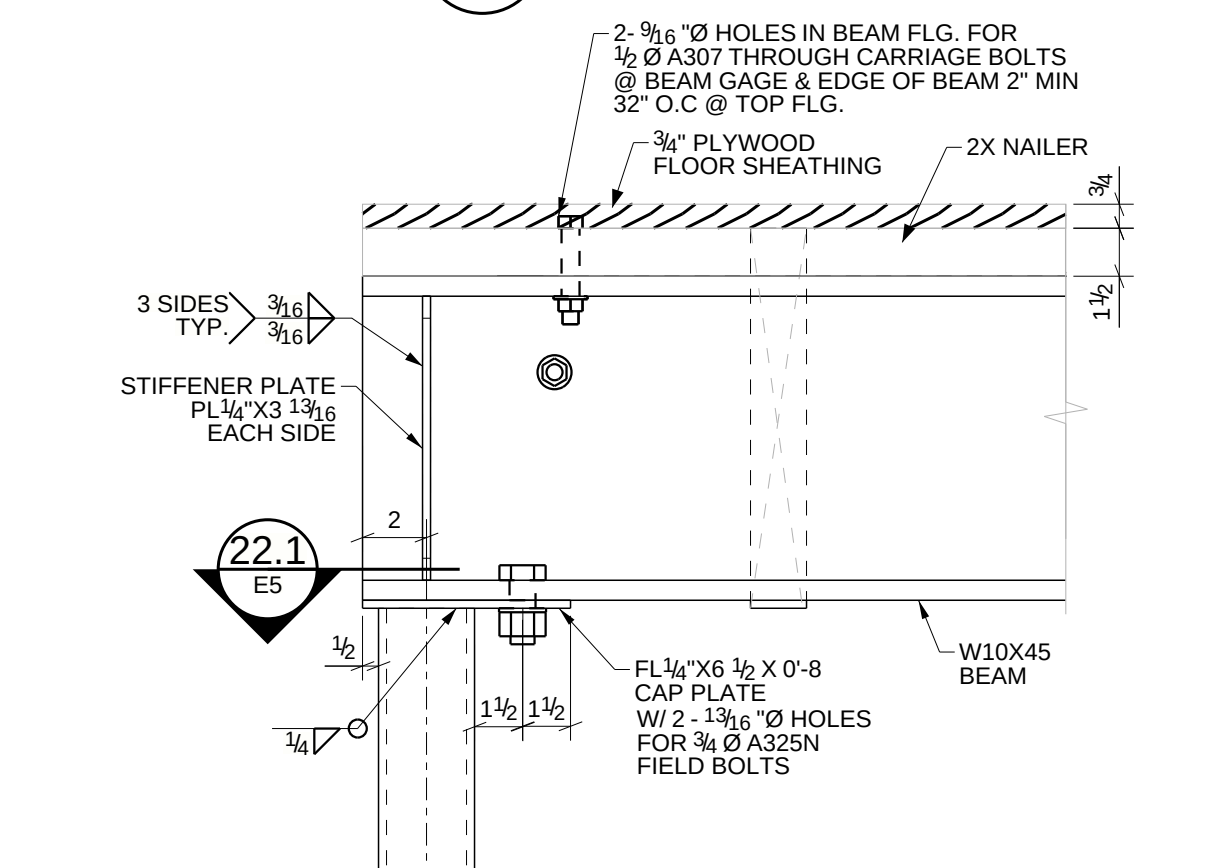


22 SECTION
E5 (REF:- 10/S3.02)

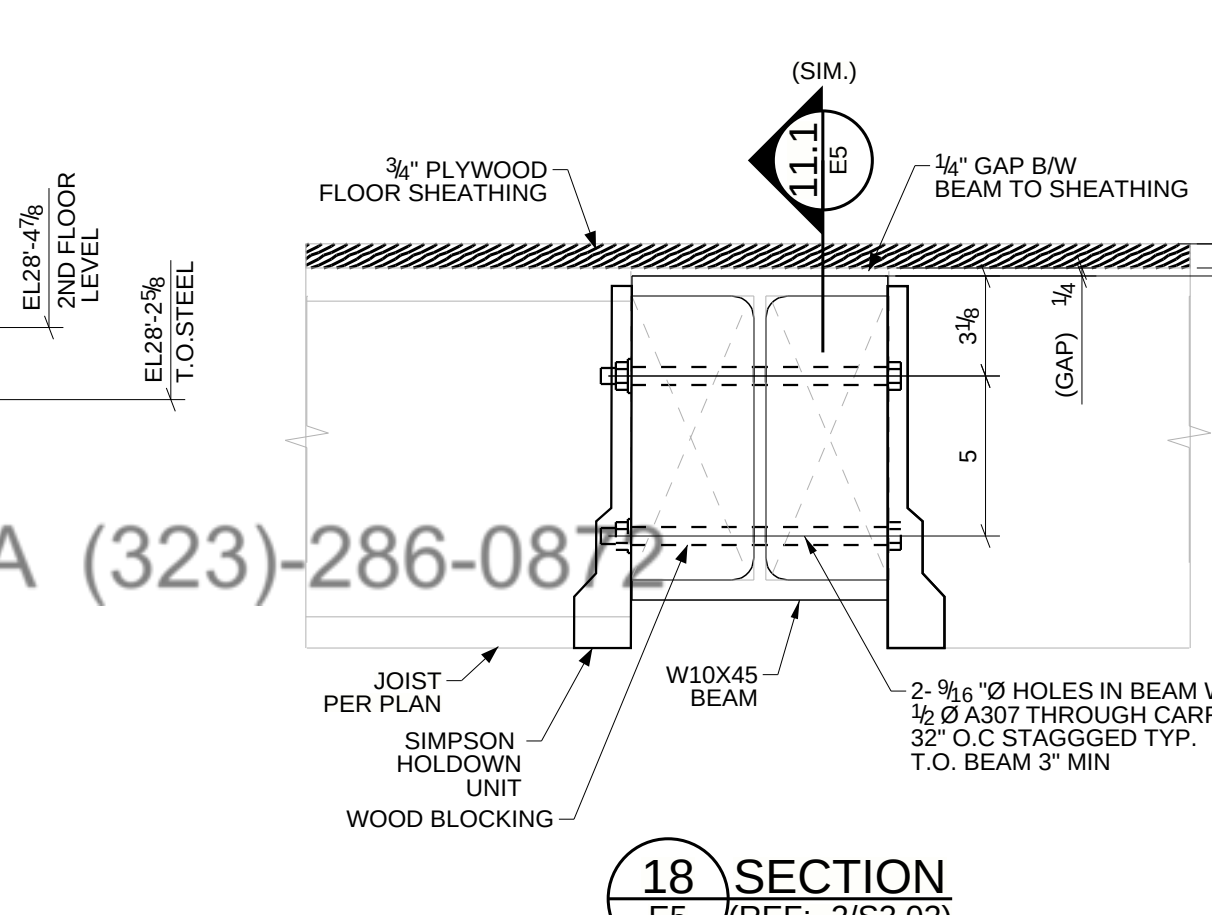


18 SECTION
E5 (REF:- 2/S3.02)

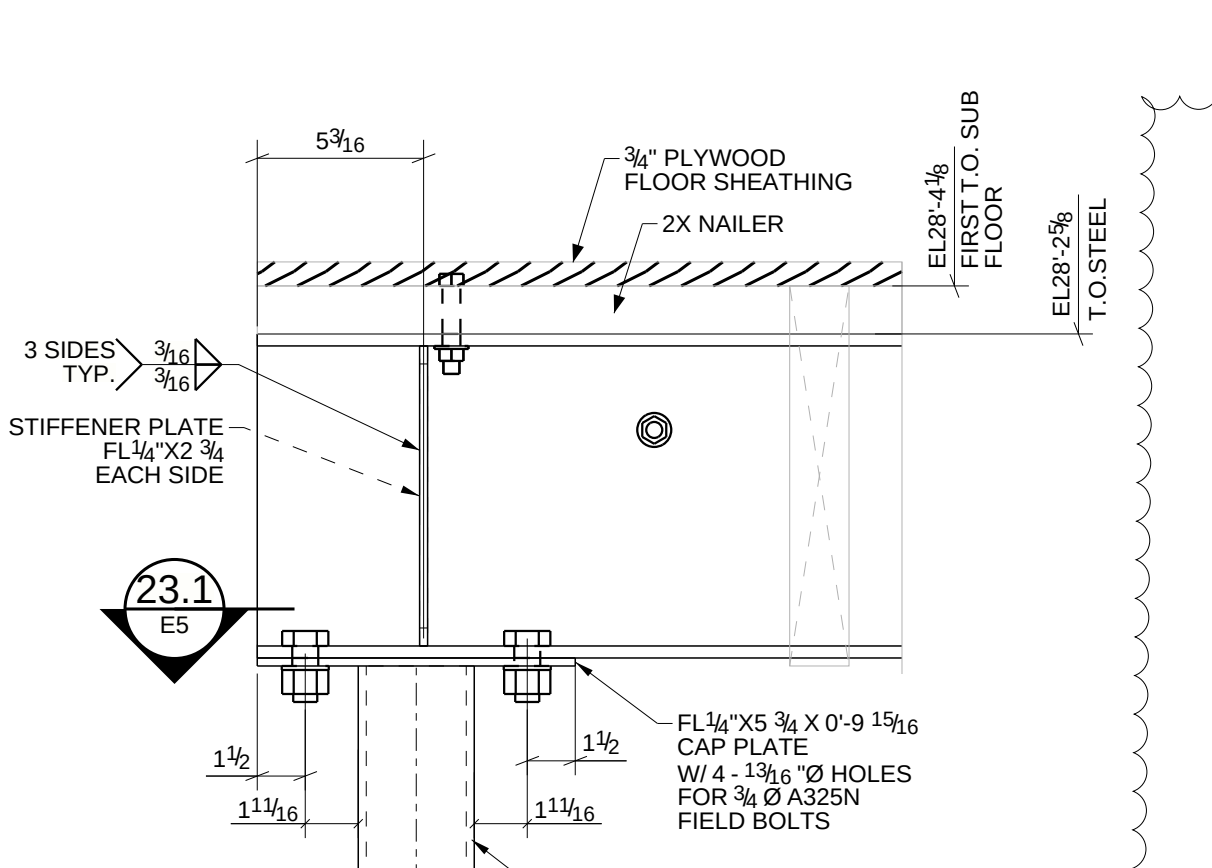


23 SECTION
E5 (REF:- 10/S3.02 SIM.)

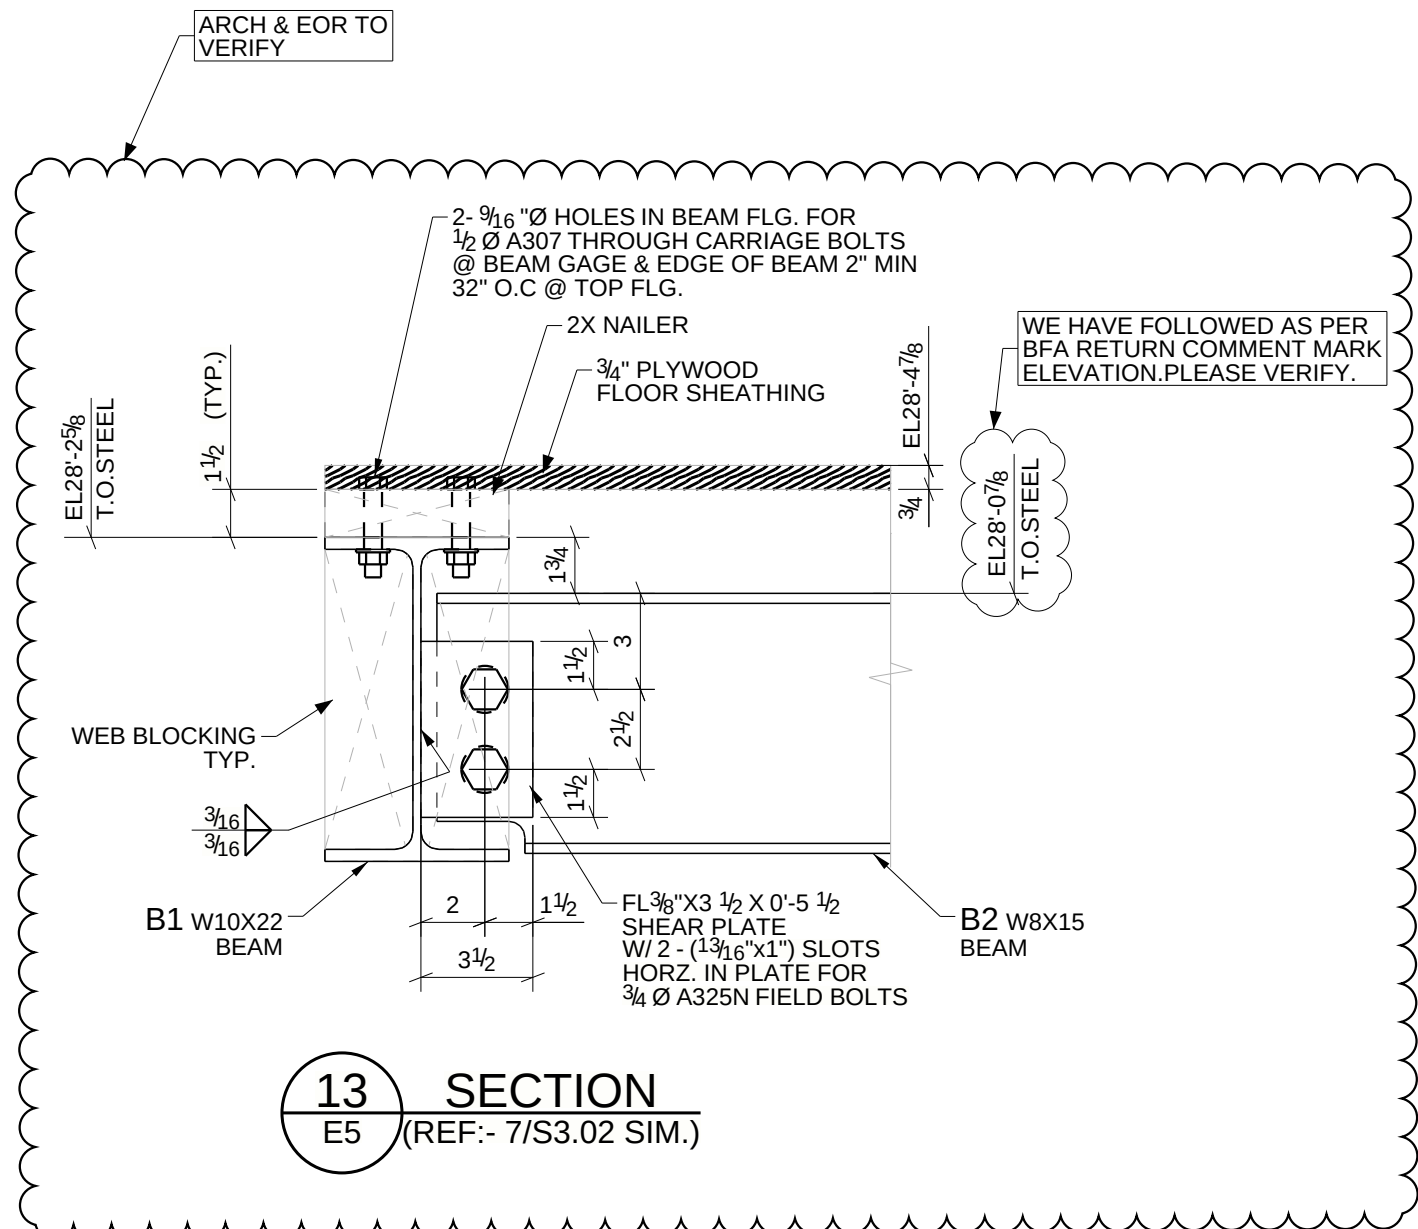


13 SECTION
E5 (REF:- 7/S3.02 SIM.)

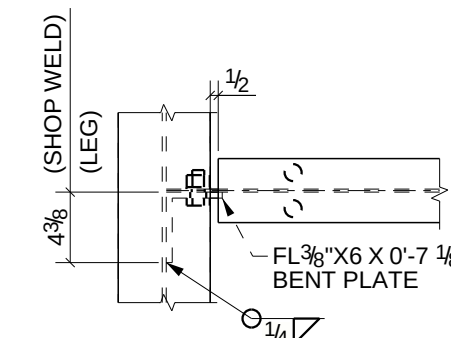


14.1 SECTION
E5

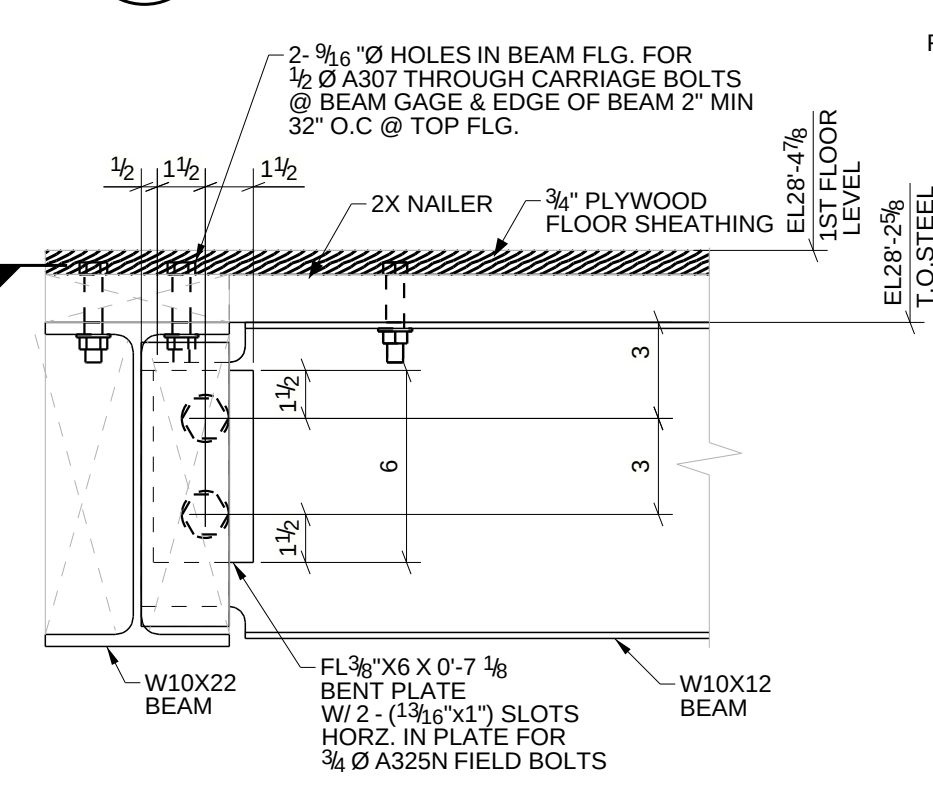


14 SECTION
E5 (REF:- 7/S3.02 SIM.)

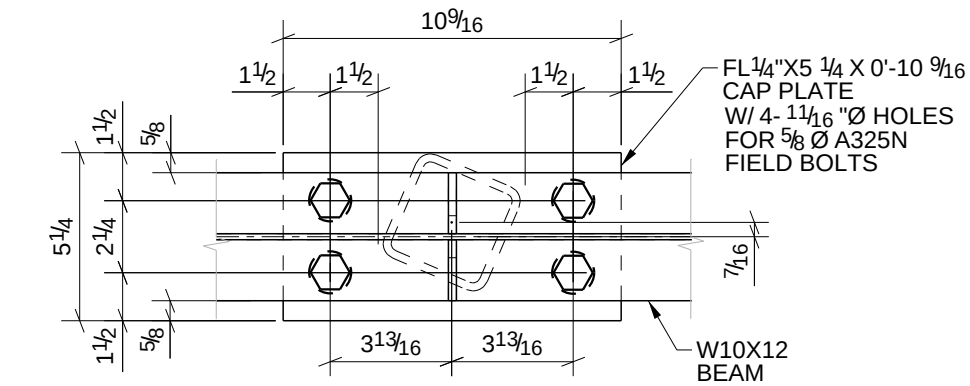

15.1 SECTION
E5

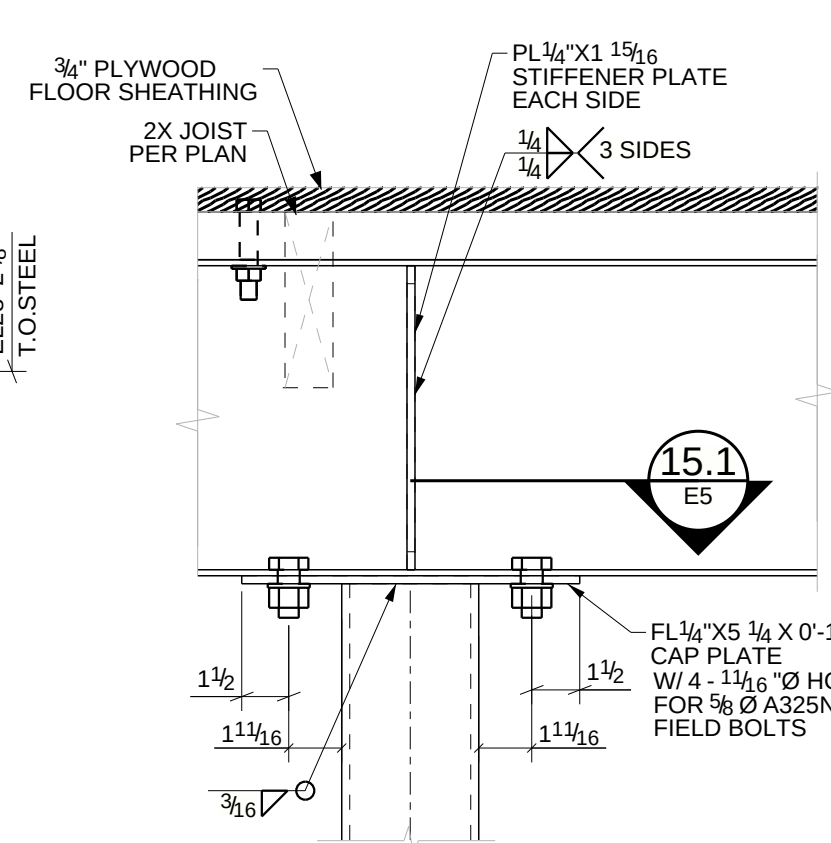

15 SECTION
E5 (REF:- 6/S3.02 SIM.)

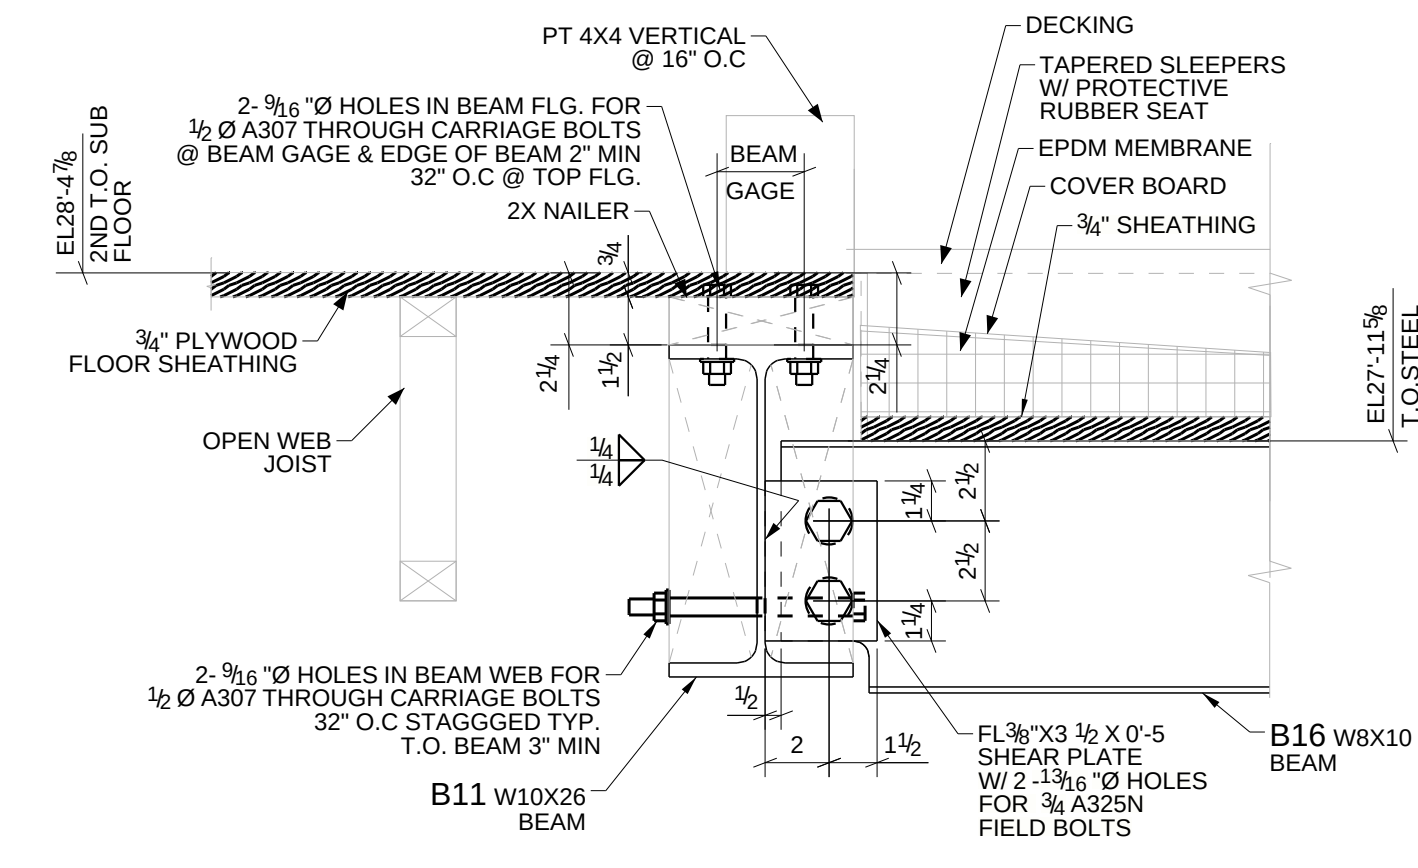

19 SECTION
E5 (REF:- 8/S3.02 & 2/S4.0)

AS PER ENGG.CALCULATION DESIGN BEAM TO COLUMN CONN. (TYPE-1) TYPED ERROR IN TEXT MARK STD HOLES IN PLATE OR SHORT SLOTTED HOLES IN BEAM SO WE HAVE FOLLOWED STD HOLES IN BEAM AND SHORT SLOTTED HOLES IN PLATE PLEASE VERIFY.

WE HAVE USED 3/8 CAP PLATE FOR W COLUMN AS DESIGN NOT GIVEN COLUMN CAP PLATE DETAIL PLEASE VERIFY/SUGGEST

3 SIDES TYP. 3/16

FL 3/8 X 3 1/2 X 0-8 CAP PLATE W/ 2 - 13/16 HOLES FOR 3/4 A325N FIELD BOLTS

FL 3/8 X 3 1/2 X 0-8 CAP PLATE W/ 2 - 13/16 HOLES FOR 3/4 A325N FIELD BOLTS

NOTE TO EOR:
1) PLEASE VERIFY ALL CONNECTION DETAILS AS DRAWN ON THIS SHEET.
2) PLEASE REFER INDIVIDUAL SHOP DETAILS TO REFER THE CONNECTIONS TO VERIFY.

APPROVER NOTE:
1. THESE DWGS ARE OUR INTERPRETATION OF CONTRACT DWGS & WILL BE ASSUMED TO BE CORRECT AS SHOWN UNLESS MARKED OTHERWISE ON THE APPROVAL DWGS.
2. ALL CLOUDED AREAS ARE VERIFIES AND WILL BE ASSUMED TO BE CORRECT AS SHOWN UNLESS MARKED OTHERWISE ON THE APPROVAL DWGS.


EOR TO VERIFY ALL CONNECTION DETAILS AS DRAWN WE HAVE ASSUME SIMILAR DETAIL AT DIFFERENT LOCATIONS AS DRAWN PER DESIGN ON SHEETS (S3.02 & S3.03) DETAILS.

D	FOR RE-APPROVAL	03/15/2025
C	FOR RE-APPROVAL	01/28/2025
B	FOR RE-APPROVAL	11/12/2024
A	FOR APPROVAL	10/27/2024
REV	DESCRIPTION	DATE

Walsh Steel and Iron Works Inc.

P.O. Box 3927
Plymouth, Mass 02361

DESCRIPTION	SECTION & DETAILS		
PROJECT NAME	PRIVATE RESIDENCE		
DRAWN BY		JOB No.	DRG No.
DATE DRAWN	10/23/2024		E5

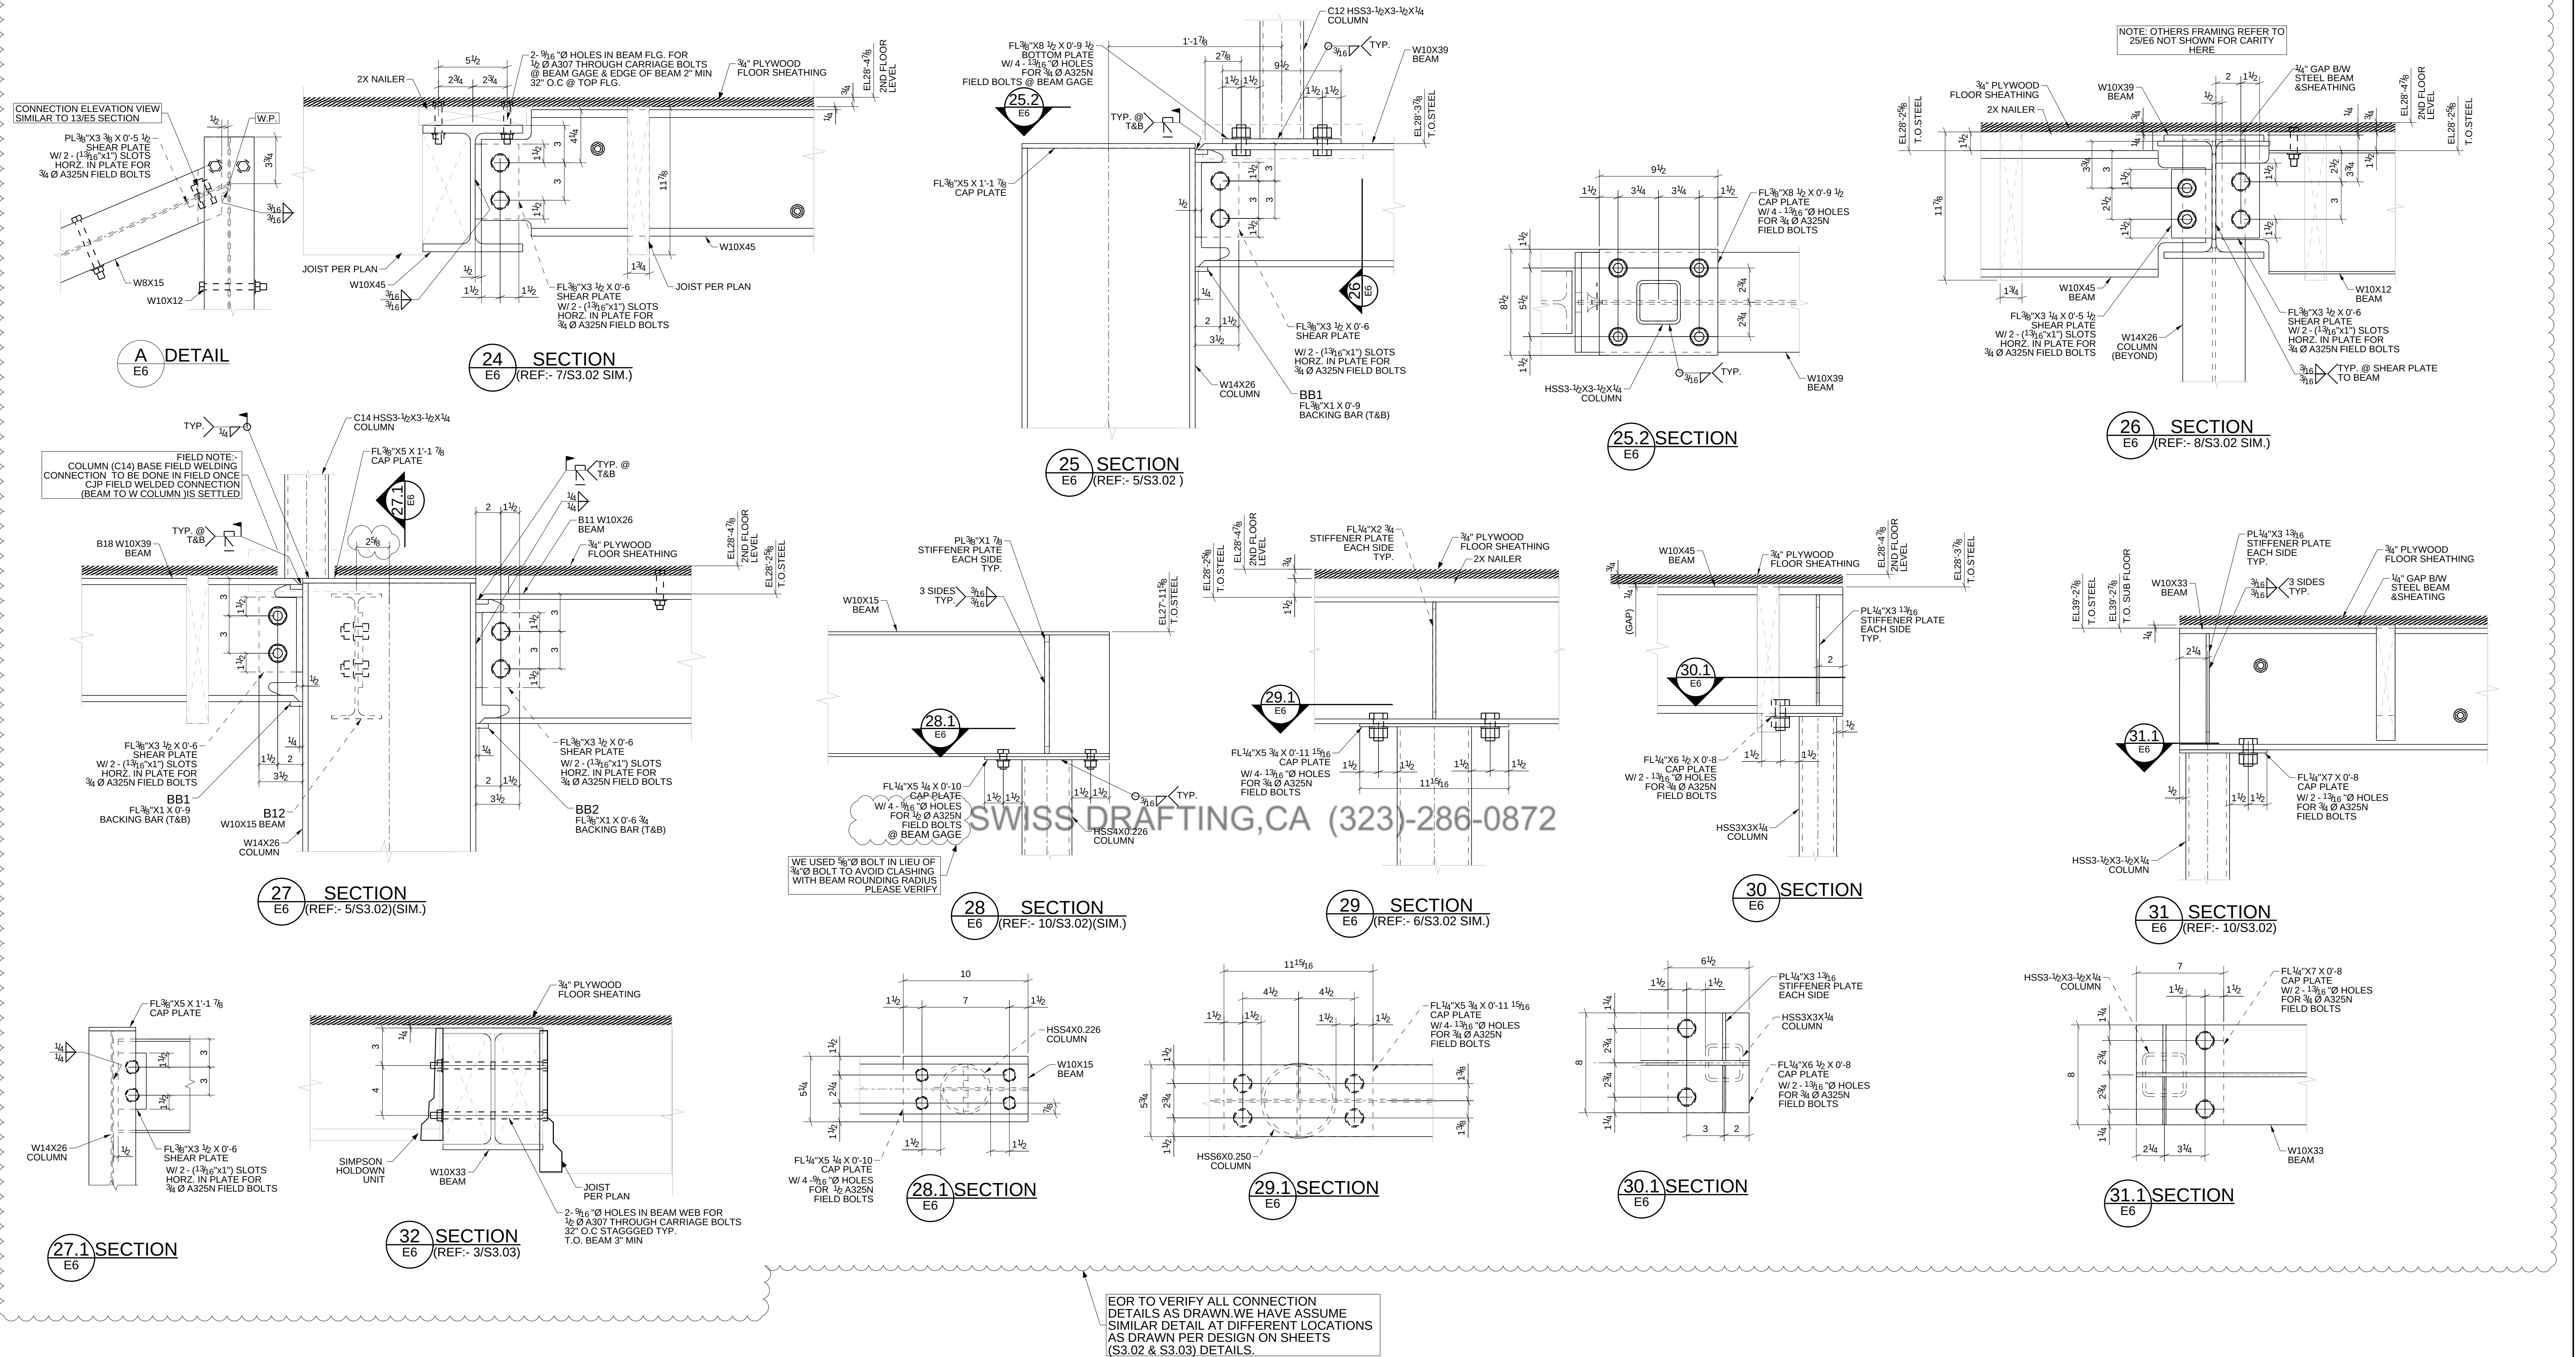

EOR TO VERIFY ALL CONNECTION DETAILS AS DRAWN. WE HAVE ASSUME SIMILAR DETAIL AT DIFFERENT LOCATIONS AS DRAWN PER DESIGN ON SHEETS (S3.02 & S3.03) DETAILS.

NOTE TO EOR:

1) PLEASE VERIFY ALL CONNECTION DETAILS AS DRAWN ON THIS SHEET.

2) PLEASE REFER SHOP ASSEMBLY DRAWINGS FOR CONNECTION DETAIL AT INDIVIDUAL STEEL PIECES.

APPROVER NOTE:

1. THESE DWGS ARE OUR INTERPRETATION OF CONTRACT DWGS & WILL BE ASSUMED TO BE CORRECT AS SHOWN UNLESS MARKED OTHERWISE ON THE APPROVAL DWGS.

2. ALL CLOUDED AREAS ARE VERIFIES AND WILL BE ASSUMED TO BE CORRECT AS SHOWN UNLESS MARKED OTHERWISE ON THE APPROVAL DWGS.

D	FOR RE-APPROVAL	03/15/2025
C	FOR RE-APPROVAL	01/28/2025
B	FOR RE-APPROVAL	11/12/2024
A	FOR APPROVAL	10/27/2024
REV	DESCRIPTION	DATE
Walsh Steel and Iron Works Inc.		
P.O. Box 3927 Plymouth, Mass 02361		
DESCRIPTION	SECTION & DETAILS	
PROJECT NAME	PRIVATE RESIDENCE	
DRAWN BY	JOB No.	DRG No. E6
DATE DRAWN		
10/23/2024		

