

DRG. NO.	DESCRIPTION	DATES	REVISION
E0	COVER PAGE	22-FEBRUARY-2023	C
E1	EIGHTH FLOOR LOFT FRAMING PLAN	22-FEBRUARY-2023	C
E3	SECTIONS	22-FEBRUARY-2023	C
E4	SECTIONS	22-FEBRUARY-2023	C



KERR INDUSTRIES INC
933 RANSOM RD. STE B
LANCASTER, NY 14086
PH. 716-685-5377
FAX. 716-299-2902

ERECTION NOTES

1. PLAN SHOWS TRUE NORTH, AND PROJECT NORTH FOR THE PURPOSE OF FABRICATION AND ERECTION.
2. PLAN IS REPLICATED FROM CONTRACT DRAWINGS IN TERMS OF DIMENSIONS, AND ARE FABRICATED TO THE DIMENSIONS SHOWN. ANY CHANGE IN DIMENSION MUST BE NOTED.

GENERAL NOTES

1. STEEL FABRICATED TO AISC CODE OF STANDARD PRACTICE.
2. STRUCTURAL STEEL SHAPES, PLATES, BARS, AND ANGLES PER SPEC/BELOW.
3. STANDARD WELDS TO BE 3/16" FILLET WELDS U.N.O.
4. STANDARD BOLTED CONNECTIONS 13/16" HOLES FOR 3/4" A325N STRUCTURAL BOLTS.
5. ALL STEEL FINISHES TO HAVE ONE COAT OF RUST INHIBITIVE PRIMER PAINT.
6. TOUCH UP ALL WELDS, SCRATCHES, OR SCRAPES AFTER ERECTION.
7. ALL STEEL BEAMS SHALL BE ERECTED WITH NATURAL CAMBER UP.
8. MOMENT CONNECTION ARE TO BE WELDED UNLESS NOTED OTHERWISE.

MATERIAL GRADE

WIDE FLANGES
ASTM A992-00
PLATES/CHANNELS/ANGLES
ASTM A36
PIPES
ASTM A53 Gr. B
HOLLOW SECTIONS
ASTM A500, Gr. B
ANCHOR RODS,
A307

NOTES

CONTRACTOR IS RESPONSIBLE FOR THE VERIFICATION AND COORDINATION OF ALL DIMENSIONS & ELEVATIONS ON THIS DRAWINGS WITH THOSE THAT EXIST IN THE FIELD.

REVISIONS

A	09/26/22	FOR APPROVAL
B	11/08/22	REVISED PER EOR
C	02/22/23	REVISED PER FIELD

PROJECT NAME

HISTORIC RENOVATION AND ADAPTIVE REUSE OF
SILO CITY- PHASE I

LOCATION

139 BUFFALO RIVER ROAD
BUFFALO, NY 14203


DESCRIPTION

COVER PAGE


DRAWN BY	CHECKED BY
----------	------------

RH	EU
----	----

JOB #	SHEET #
	E0

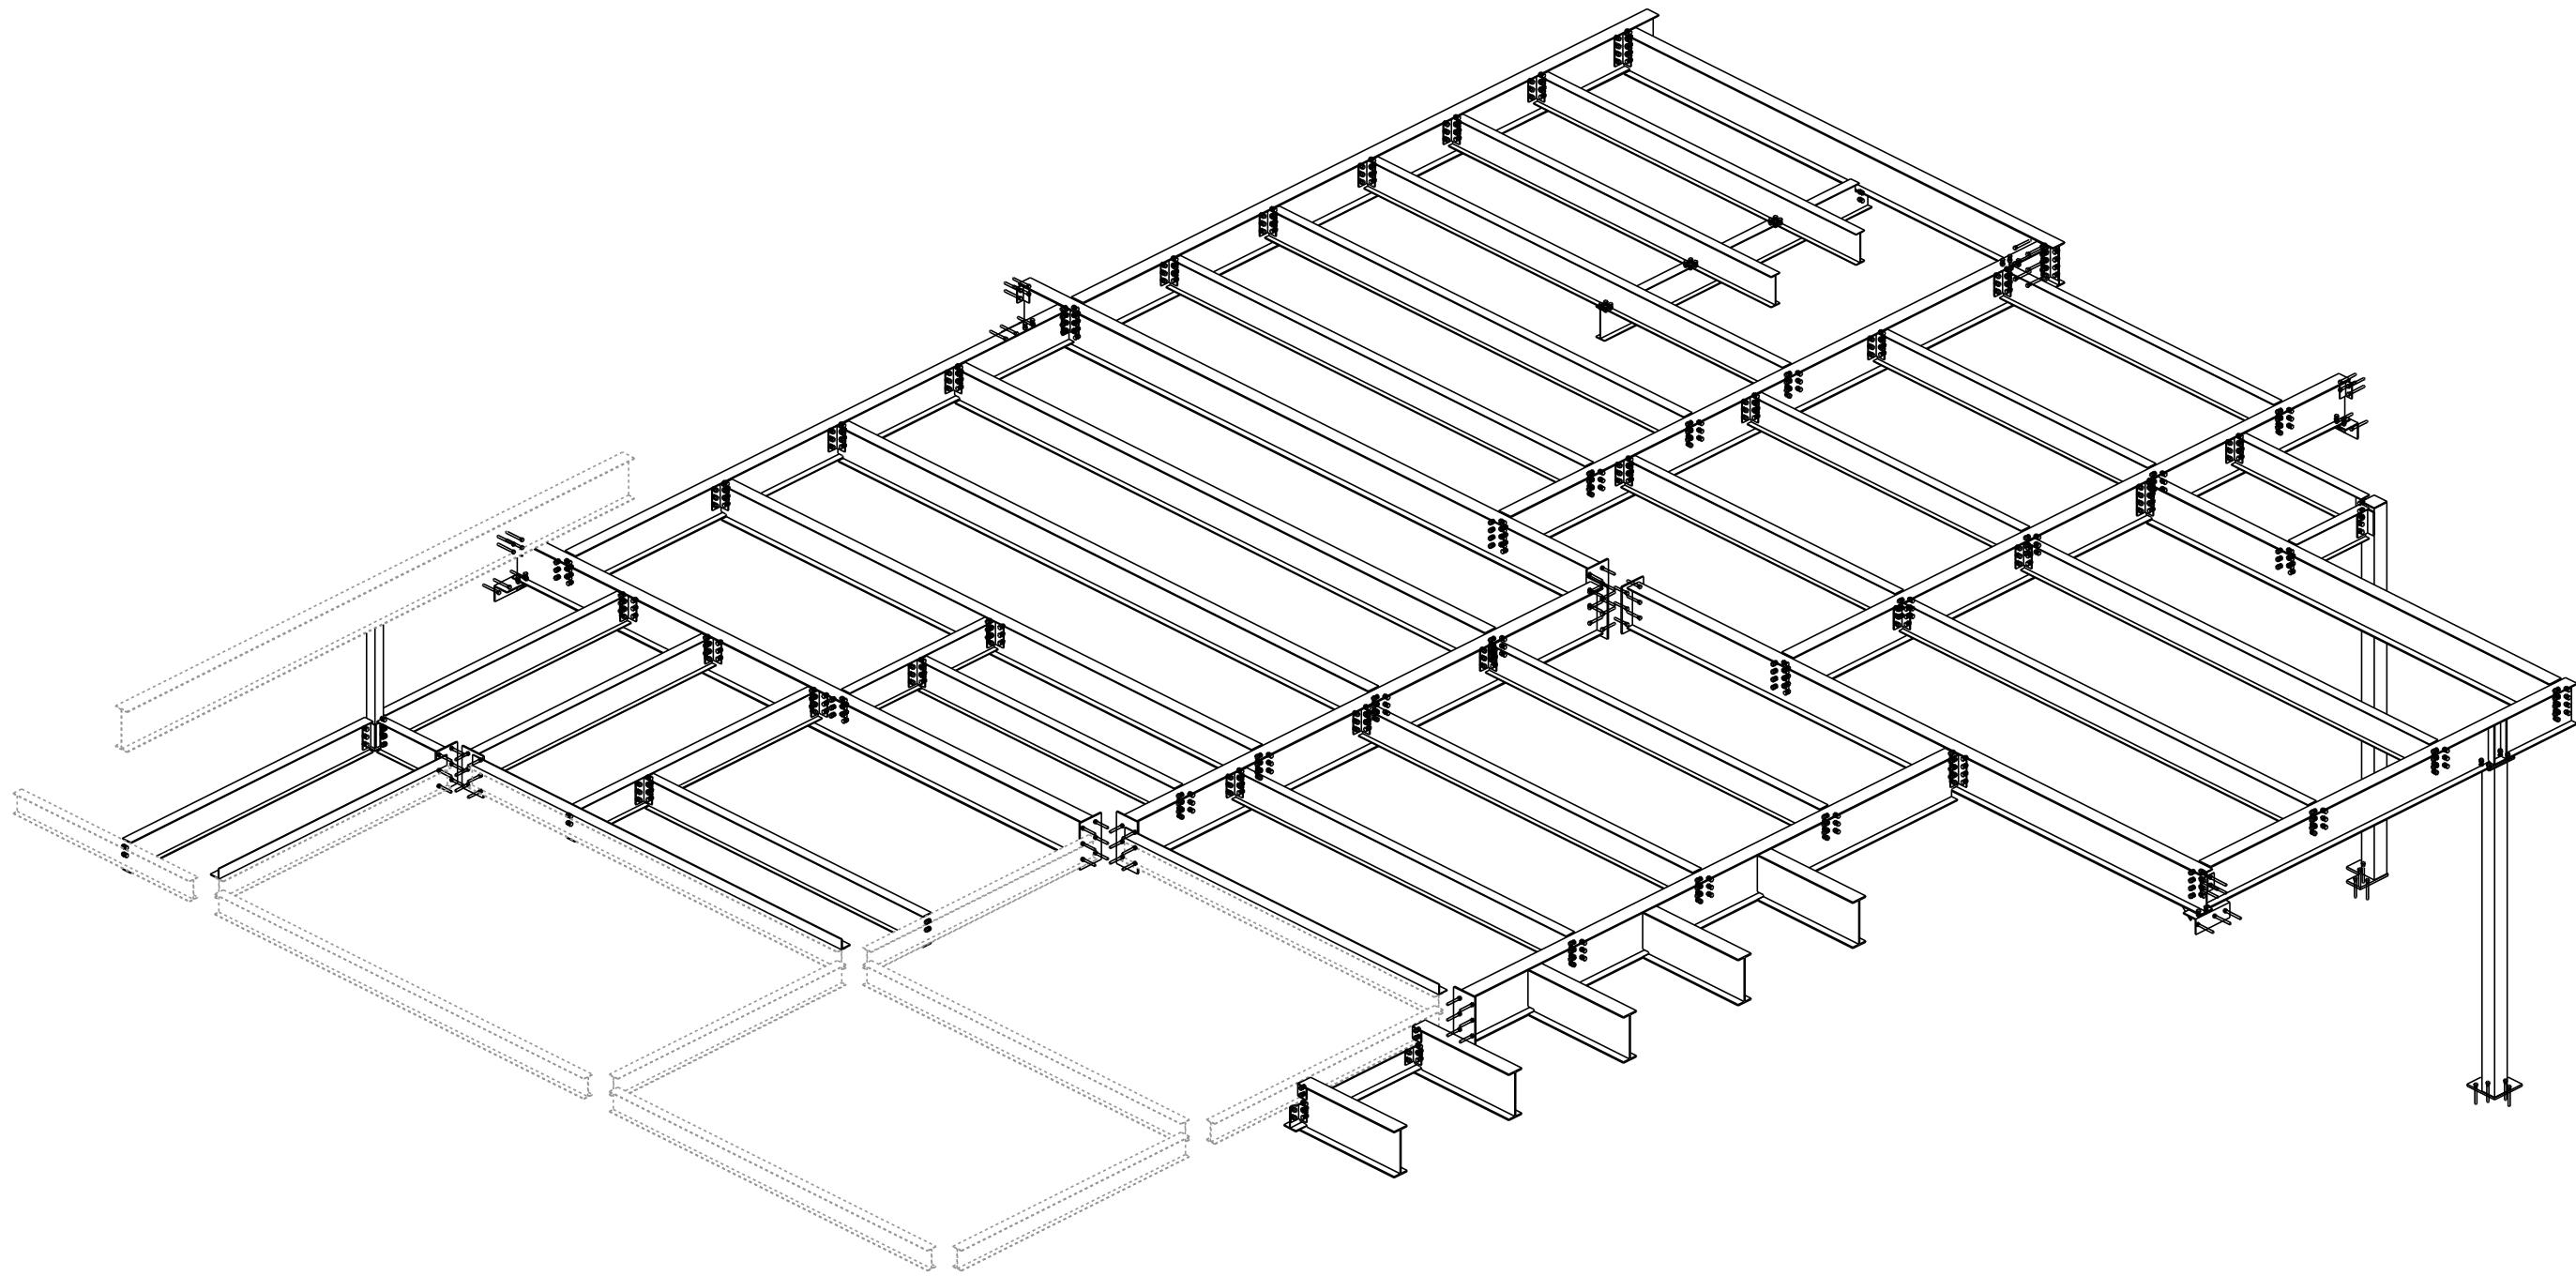

SWISS DRAFTING,CA (323)-286-0872

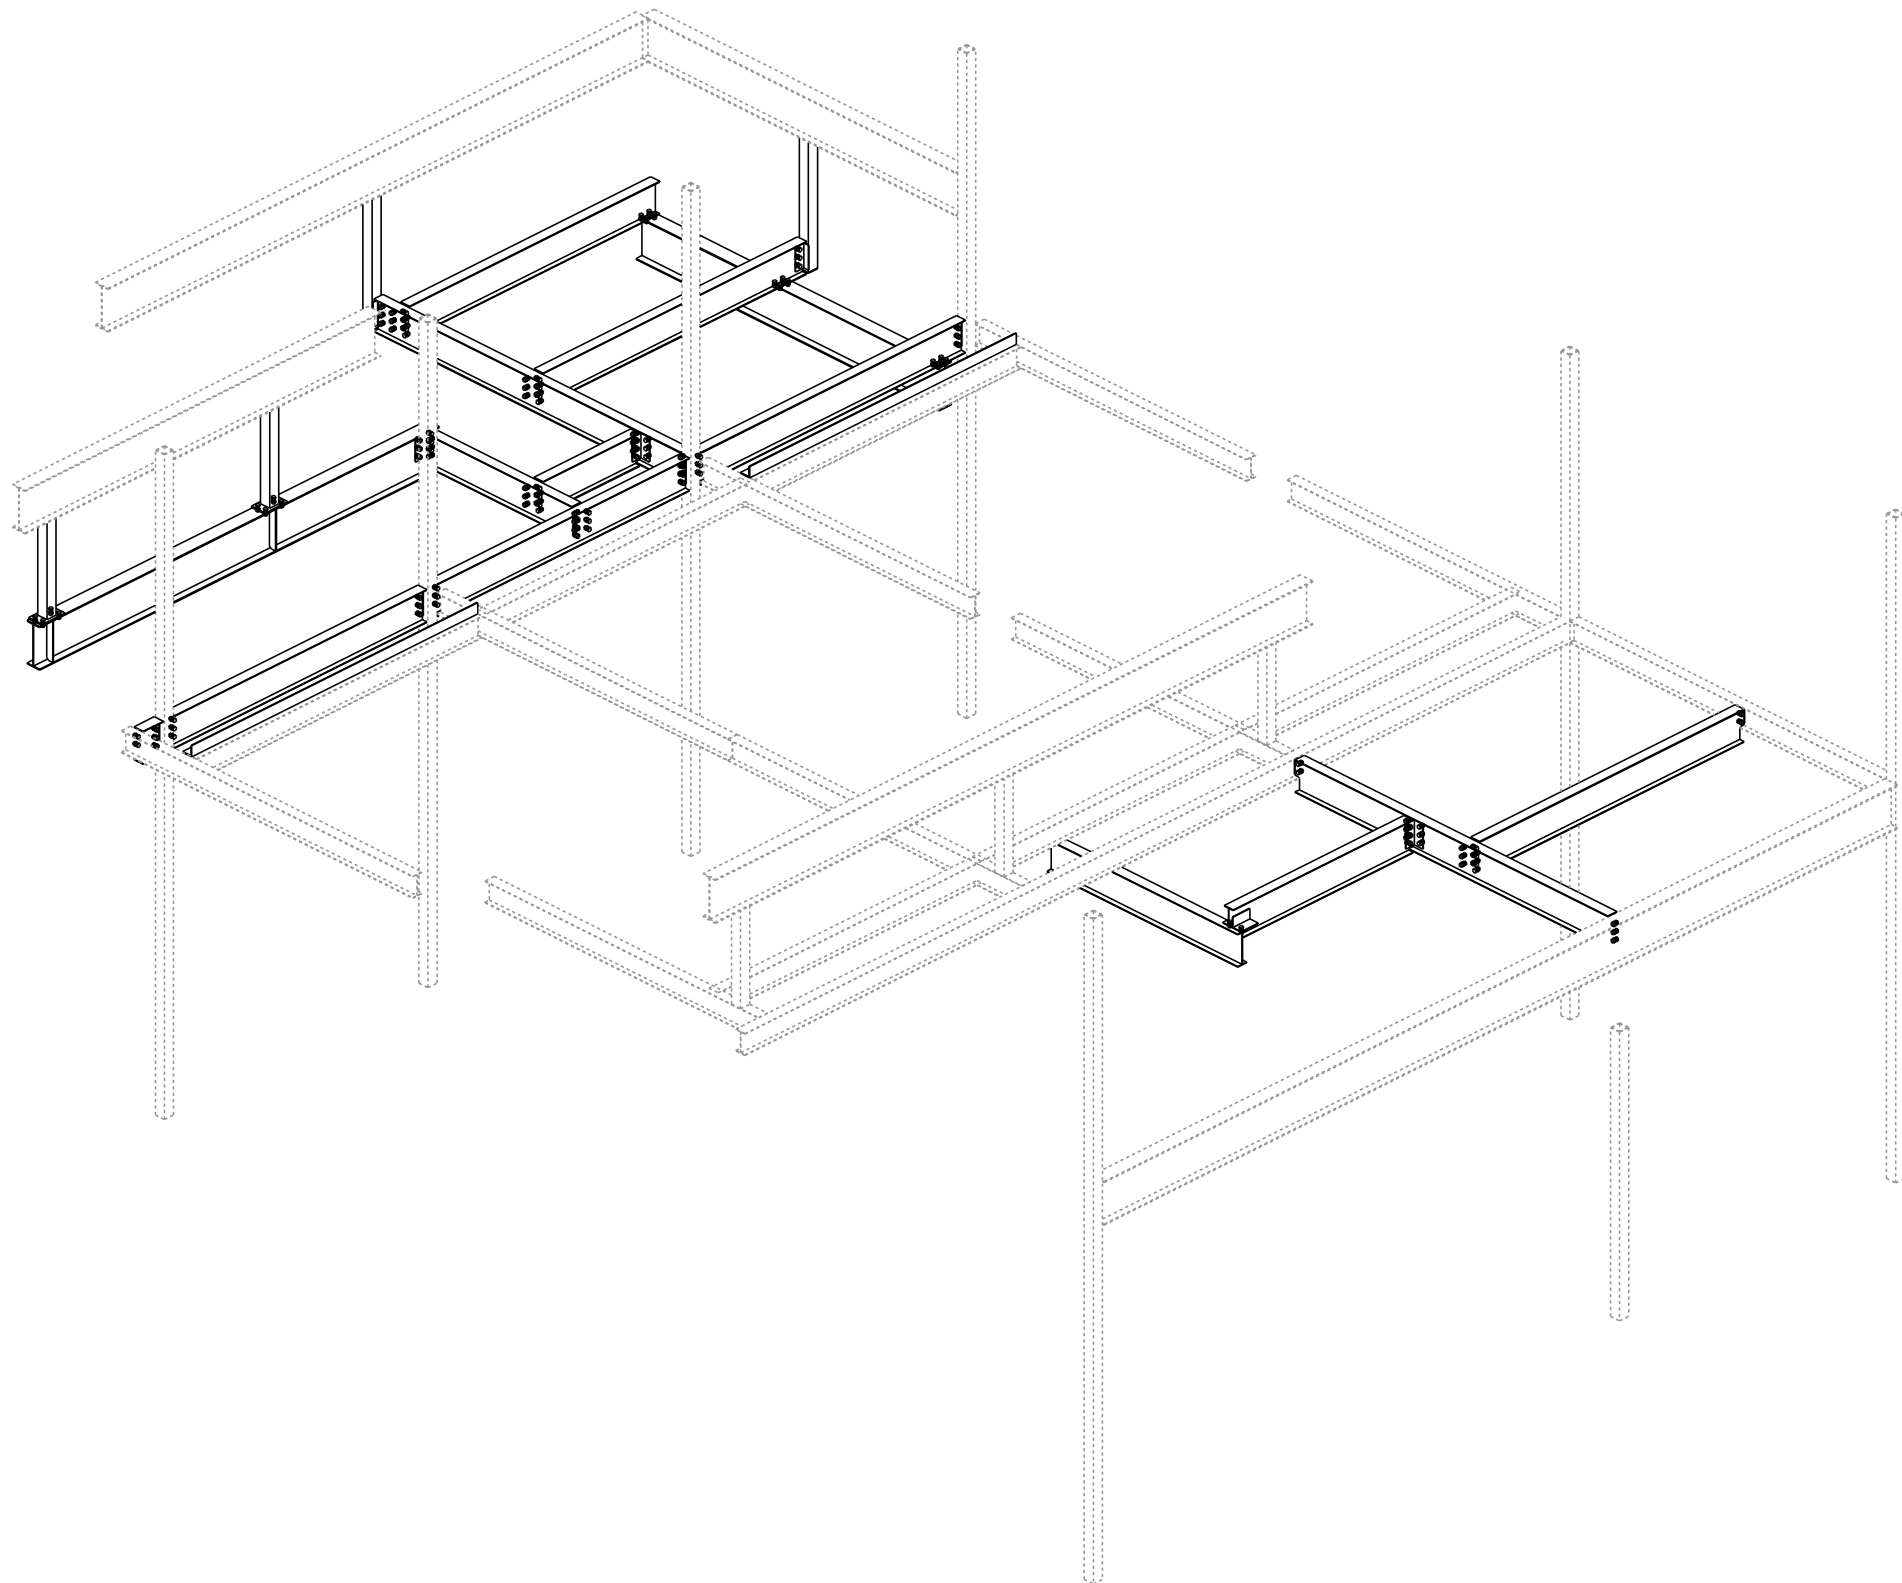

ISOMETRIC VIEW

ERECTION NOTES

1. PLAN SHOWS TRUE NORTH, AND PROJECT NORTH FOR THE PURPOSE OF FABRICATION AND ERECTION.
2. PLAN IS REPLICATED FROM CONTRACT DRAWINGS IN TERMS OF DIMENSIONS, AND ARE FABRICATED TO THE DIMENSIONS SHOWN. ANY CHANGE IN DIMENSION MUST BE NOTED.

GENERAL NOTES

1. STEEL FABRICATED TO AISC CODE OF STANDARD PRACTICE.
2. STRUCTURAL STEEL SHAPES, PLATES, BARS, AND ANGLES PER SPEC/BELOW.
3. STANDARD WELDS TO BE 3/16" FILLET WELDS UNO.
4. STANDARD BOLTED CONNECTIONS 13/16" HOLES FOR 3/4" A325N STRUCTURAL BOLTS.
5. ALL STEEL FINISHES TO HAVE ONE COAT OF PRIMER INHIBITIVE PRIMER PAINT.
6. TOUCH UP ALL WELDS, SCRATCHES, OR SCRAPES AFTER ERECTION.
7. ALL STEEL BEAMS SHALL BE ERECTED WITH NATURAL CAMBER UP.
8. MOMENT CONNECTION ARE TO BE WELDED UNLESS NOTED OTHERWISE.

MATERIAL GRADE

WIDE FLANGES
ASTM A992-90
PLATES/CHANNELS/ANGLES
ASTM A36
PIPES
ASTM A53 Gr. B
HOLLOW SECTIONS
ASTM A500, Gr. B
ANCHOR RODS
A307

NOTES

CONTRACTOR IS RESPONSIBLE FOR THE VERIFICATION AND COORDINATION OF ALL DIMENSIONS & ELEVATIONS ON THIS DRAWINGS WITH THOSE THAT EXIST IN THE FIELD.

REVISIONS	
A	09/26/22 FOR APPROVAL
B	11/08/22 REVISED PER EOR
C	02/22/23 REVISED PER FIELD

PROJECT NAME

HISTORIC RENOVATION AND ADAPTIVE REUSE OF
SILO CITY: PHASE I

LOCATION

139 BUFFALO RIVER ROAD
BUFFALO, NY 14203

DESCRIPTION


EIGHTH FLOOR LOFT
FRAMING PLAN

DRAWN BY	CHECKED BY
----------	------------

RH EU

JOB #	SHEET #
-------	---------

E1

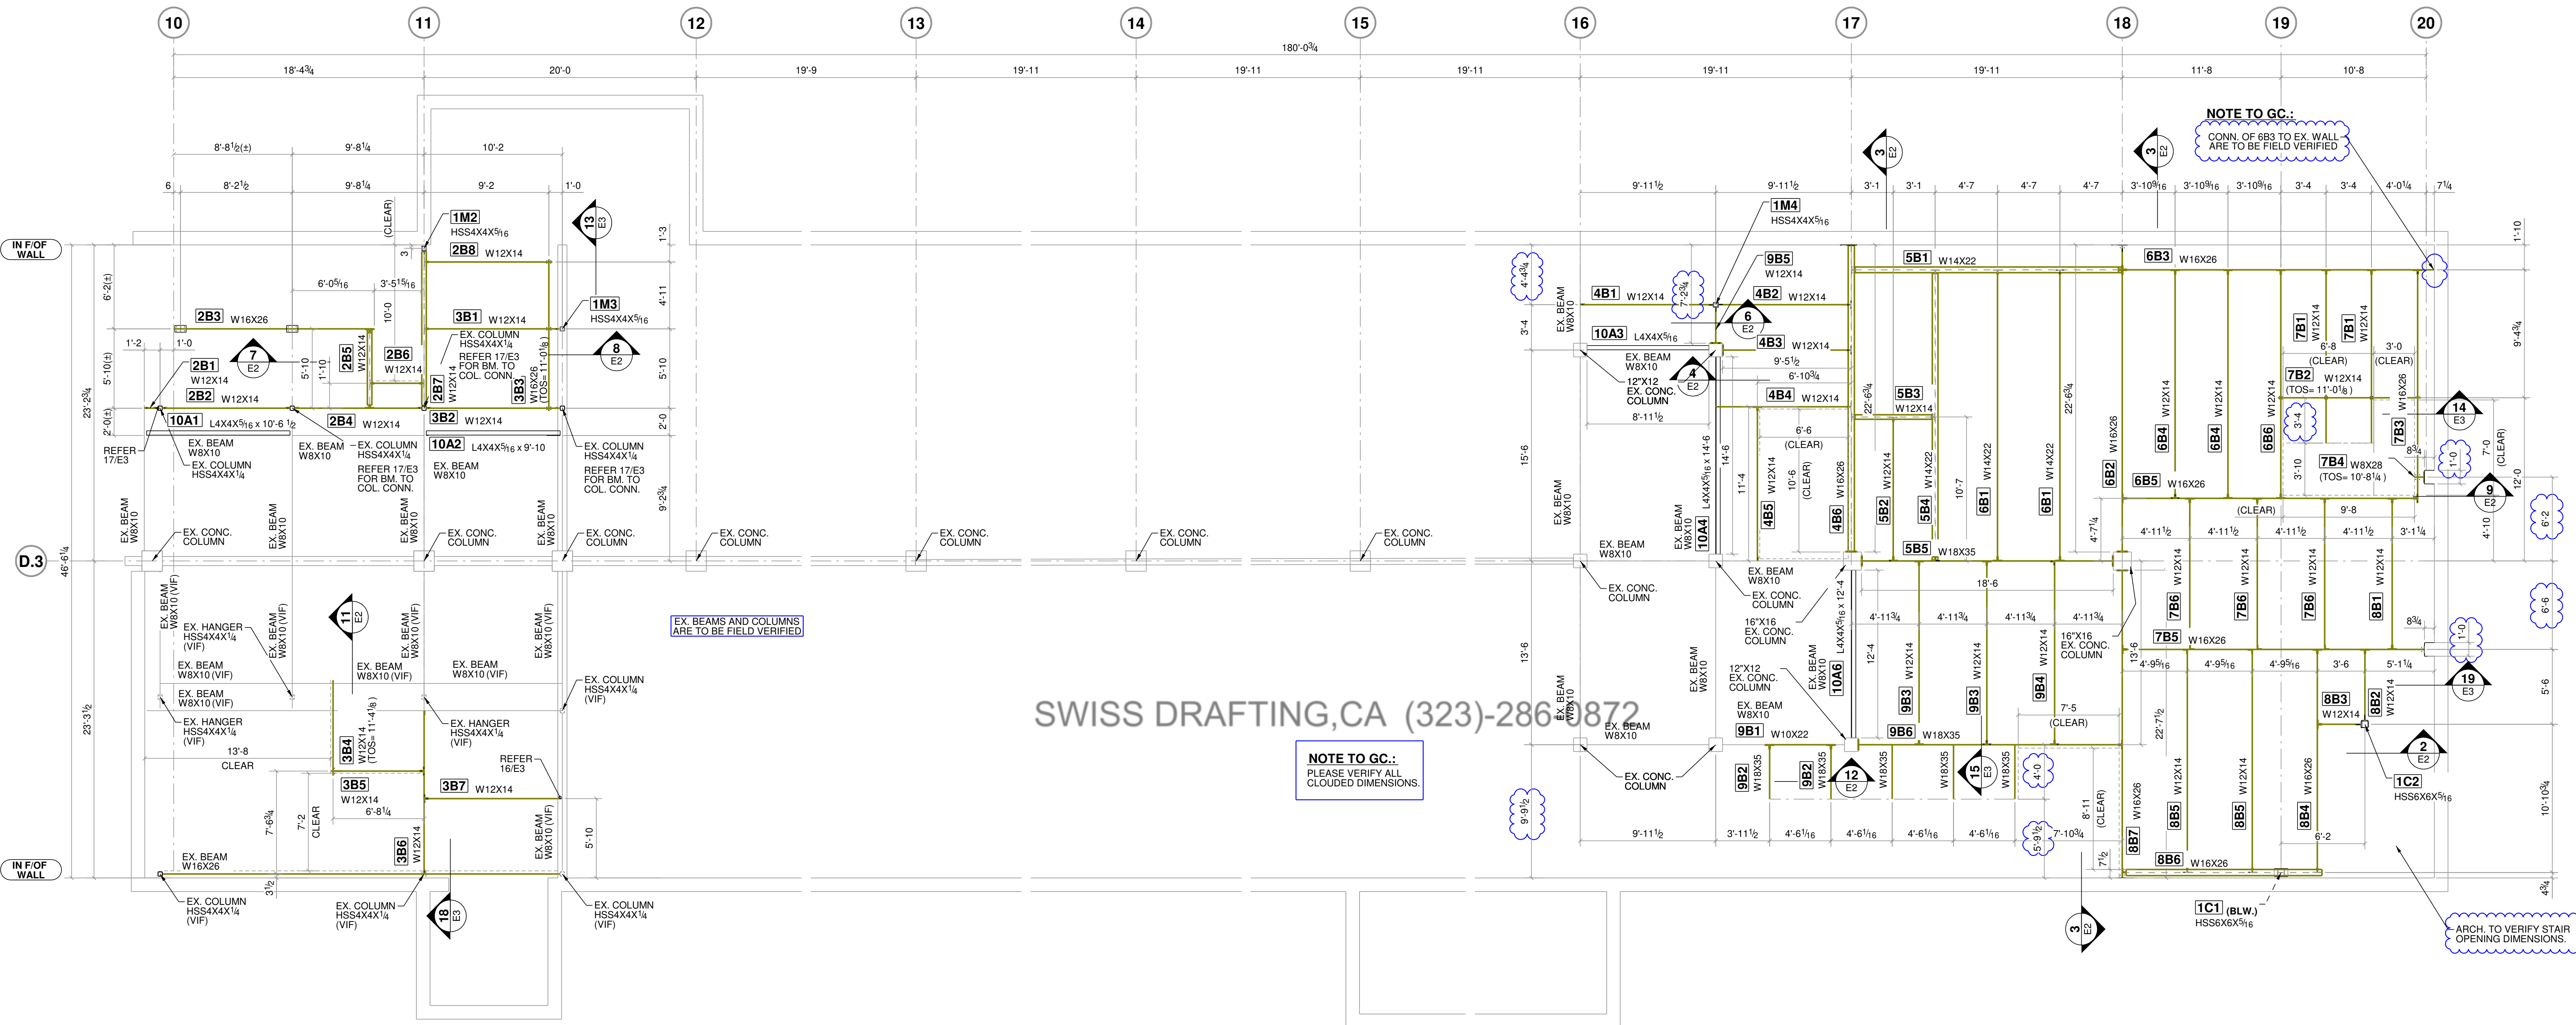

1 EIGHTH FLOOR LOFT FRAMING PLAN

REF.: S-208

GENERAL NOTES:

1. DATUM LEVEL = FINISH FLOOR = 0'-0"
2. ALL ELEVATIONS ARE GIVEN FROM DATUM EL.
3. TOS= ALL TOP OF STEEL ELEV. = 12'-0" (UNO).
4. FOR ALL L4X4 ANGLE TO EXISTING BEAM REFER TO DETAIL 10/E2.

NOTE TO ARCHITECT:

PLEASE VERIFY ALL DIMENSION AND ELEVATIONS AS SHOWN.

NOTE TO GC.:

SIZE & ELEVATIONS OF EXISTING BEAMS MUST BE FIELD VERIFIED. CONNECTION DETAILS OF NEW BEAMS TO EXISTING BEAMS TO BE VERIFIED. WE NEED A FIELD SURVEY SHOWING ALL EXISTING MEMBERS LOCATIONS, SPECIALLY RCC COLUMNS & WALL LOCATIONS PRIOR TO FABRICATION

NOTE TO APPROVER:

1. THESE DWGS ARE OUR INTERPRETATION OF CONTRACT DWGS & WILL BE ASSUMED TO BE CORRECT AS SHOWN UNLESS MARKED OTHERWISE ON THE APPROVAL DWGS.
2. ALL DIMENSIONS & ELEVATIONS SHOWN HERE NEEDS TO BE VERIFIED BY EOR/ ARCH AND WILL BE ASSUMED TO BE CORRECT AS SHOWN UNLESS MARKED OTHERWISE ON THE APPROVAL DWGS.

SWISS DRAFTING, CA (323)-286-0872

ERECTION NOTES

1. PLAN SHOWS TRUE NORTH, AND PROJECT NORTH FOR THE PURPOSE OF FABRICATION AND ERECTION.
2. PLAN IS REPLICATED FROM CONTRACT DRAWINGS IN TERMS OF DIMENSIONS, AND ARE FABRICATED TO THE DIMENSIONS SHOWN. ANY CHANGE IN DIMENSION MUST BE NOTED.

GENERAL NOTES

1. STEEL FABRICATED TO AISC CODE OF STANDARD PRACTICE.
2. STRUCTURAL STEEL SHAPES, PLATES, BARS, AND ANGLES PER SPEC/BELTOW.
3. STANDARD WELDS TO BE 3/16" FILLET WELDS U.N.O.
4. STANDARD BOLTED CONNECTIONS 13/16" HOLES FOR 3/4" A325N STRUCTURAL BOLTS.
5. ALL STEEL FINISHES TO HAVE ONE COAT OF RUST INHIBITIVE PRIMER PAINT.
6. TOUCH UP ALL WELDS, SCRATCHES, OR SCRAPES AFTER ERECTION.
7. ALL STEEL BEAMS SHALL BE ERECTED WITH NATURAL CAMBER UP.
8. MOMENT CONNECTION ARE TO BE WELDED UNLESS NOTED OTHERWISE.

MATERIAL GRADE

WIDE FLANGES
ASTM A992-00
PLATES/CHANNELS/ANGLES
ASTM A36
PIPPES
ASTM A36 Gr. B
HOLLOW SECTIONS
ASTM A500, Gr. B
ANCHOR RODS
A307

NOTES

CONTRACTOR IS RESPONSIBLE FOR THE VERIFICATION AND COORDINATION OF ALL DIMENSIONS & ELEVATIONS ON THIS DRAWINGS WITH THOSE THAT EXIST IN THE FIELD.

REVISIONS

A 09/26/22 FOR APPROVAL
B 11/08/22 REVISED PER EOR
C 02/22/23 REVISED PER FIELD

PROJECT NAME

HISTORIC RENOVATION AND ADAPTIVE REUSE OF
SILO CITY: PHASE I

LOCATION

139 BUFFALO RIVER ROAD
BUFFALO, NY 14203

DESCRIPTION

SECTIONS


DRAWN BY CHECKED BY

RH EU







JOB # SHEET #

E2




NOTE TO APPROVER:
1. THESE DWGS ARE OUR INTERPRETATION OF CONTRACT DWGS & WILL BE ASSUMED TO BE CORRECT AS SHOWN UNLESS MARKED OTHERWISE ON THE APPROVAL DWGS.
2. ALL DIMENSIONS & ELEVATIONS SHOWN HERE NEEDS TO BE VERIFIED BY EOR/ARCH AND WILL BE ASSUMED TO BE CORRECT AS SHOWN UNLESS MARKED OTHERWISE ON THE APPROVAL DWGS.

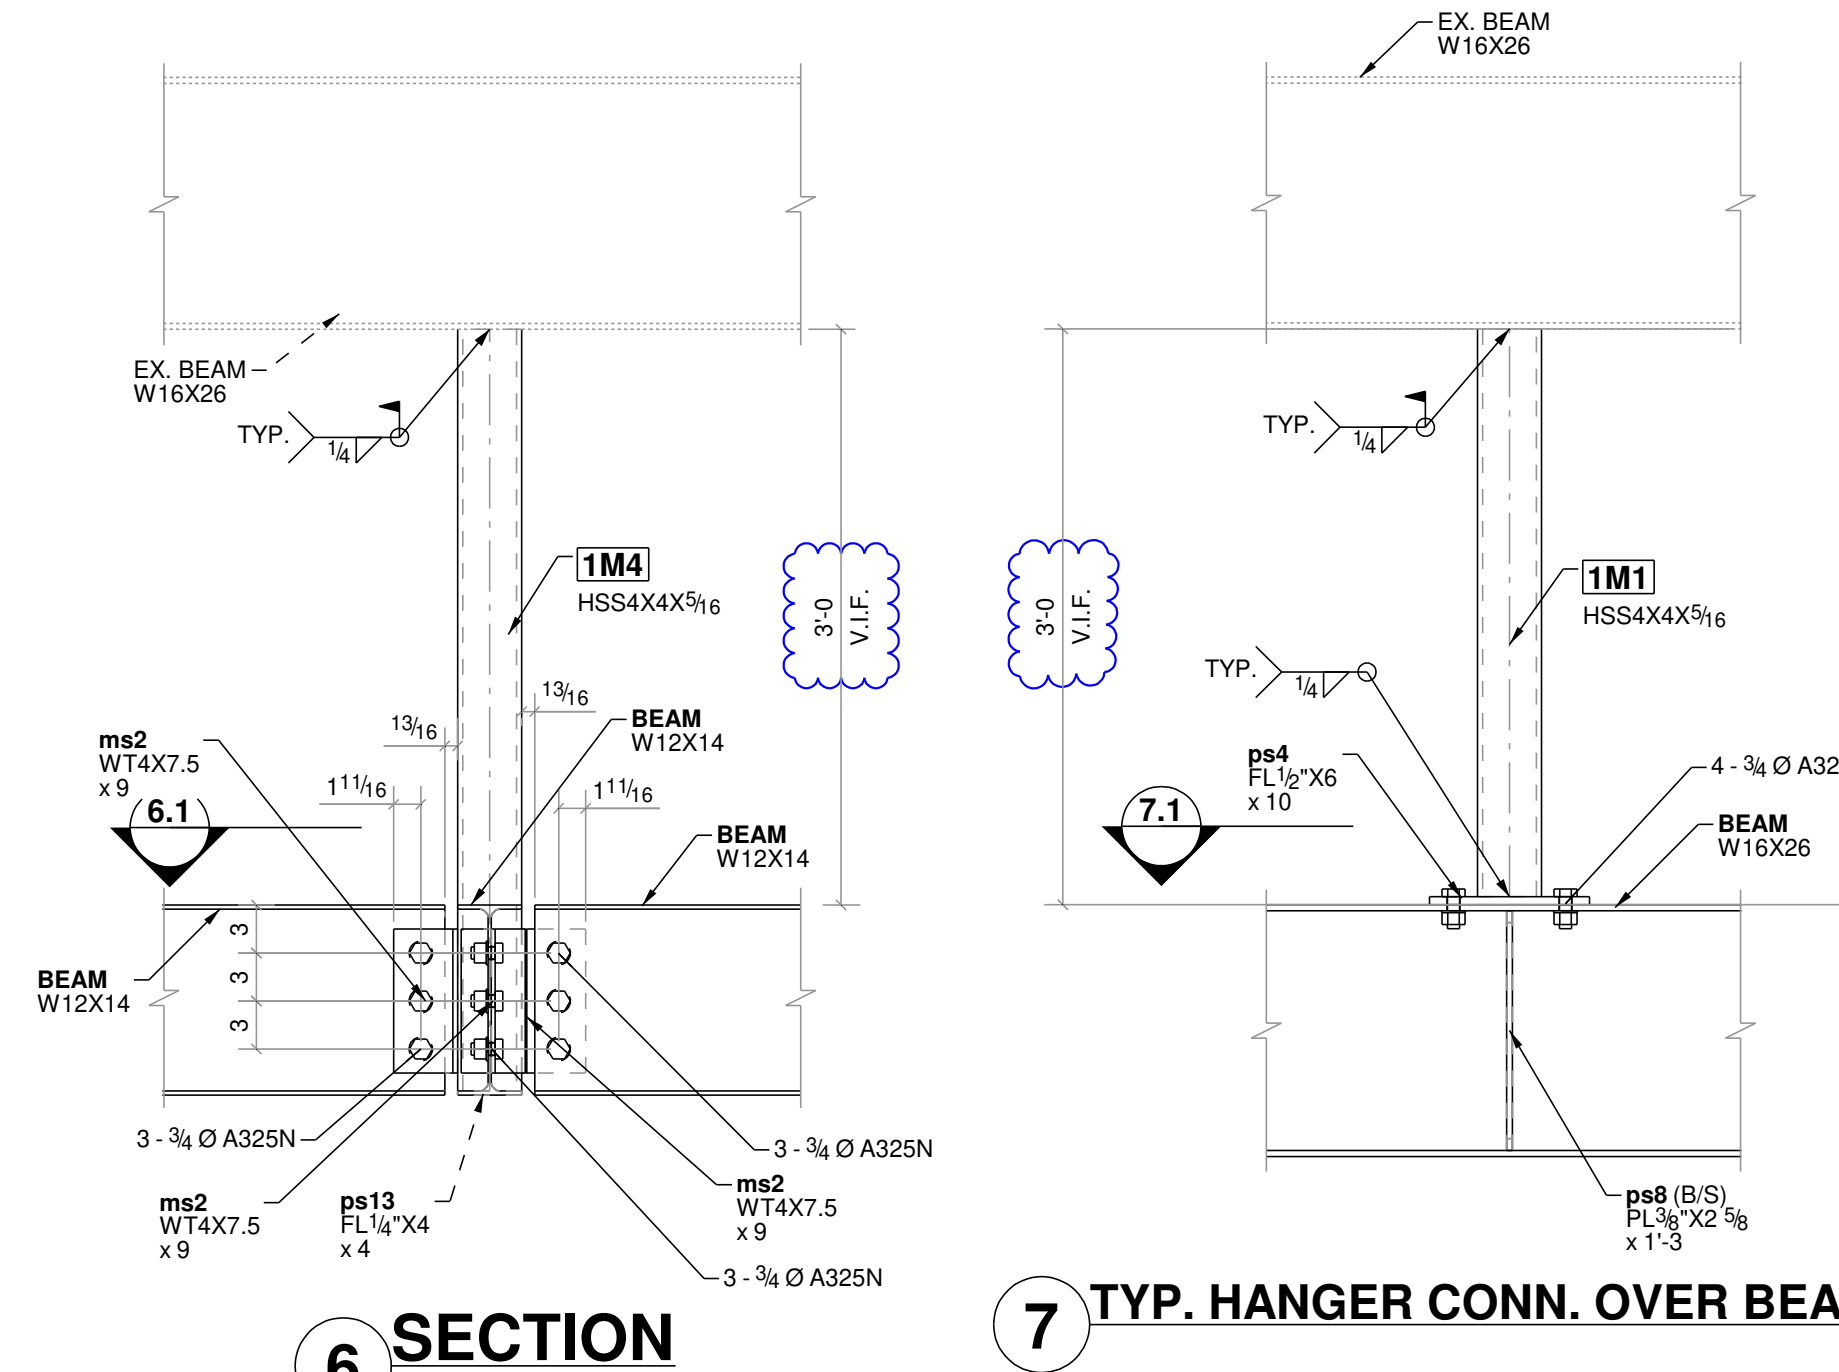




NOTE TO GC:
PLEASE FIELD VERIFY
ALL CLOUDED DIMENSIONS
BEFORE FABRICATION.

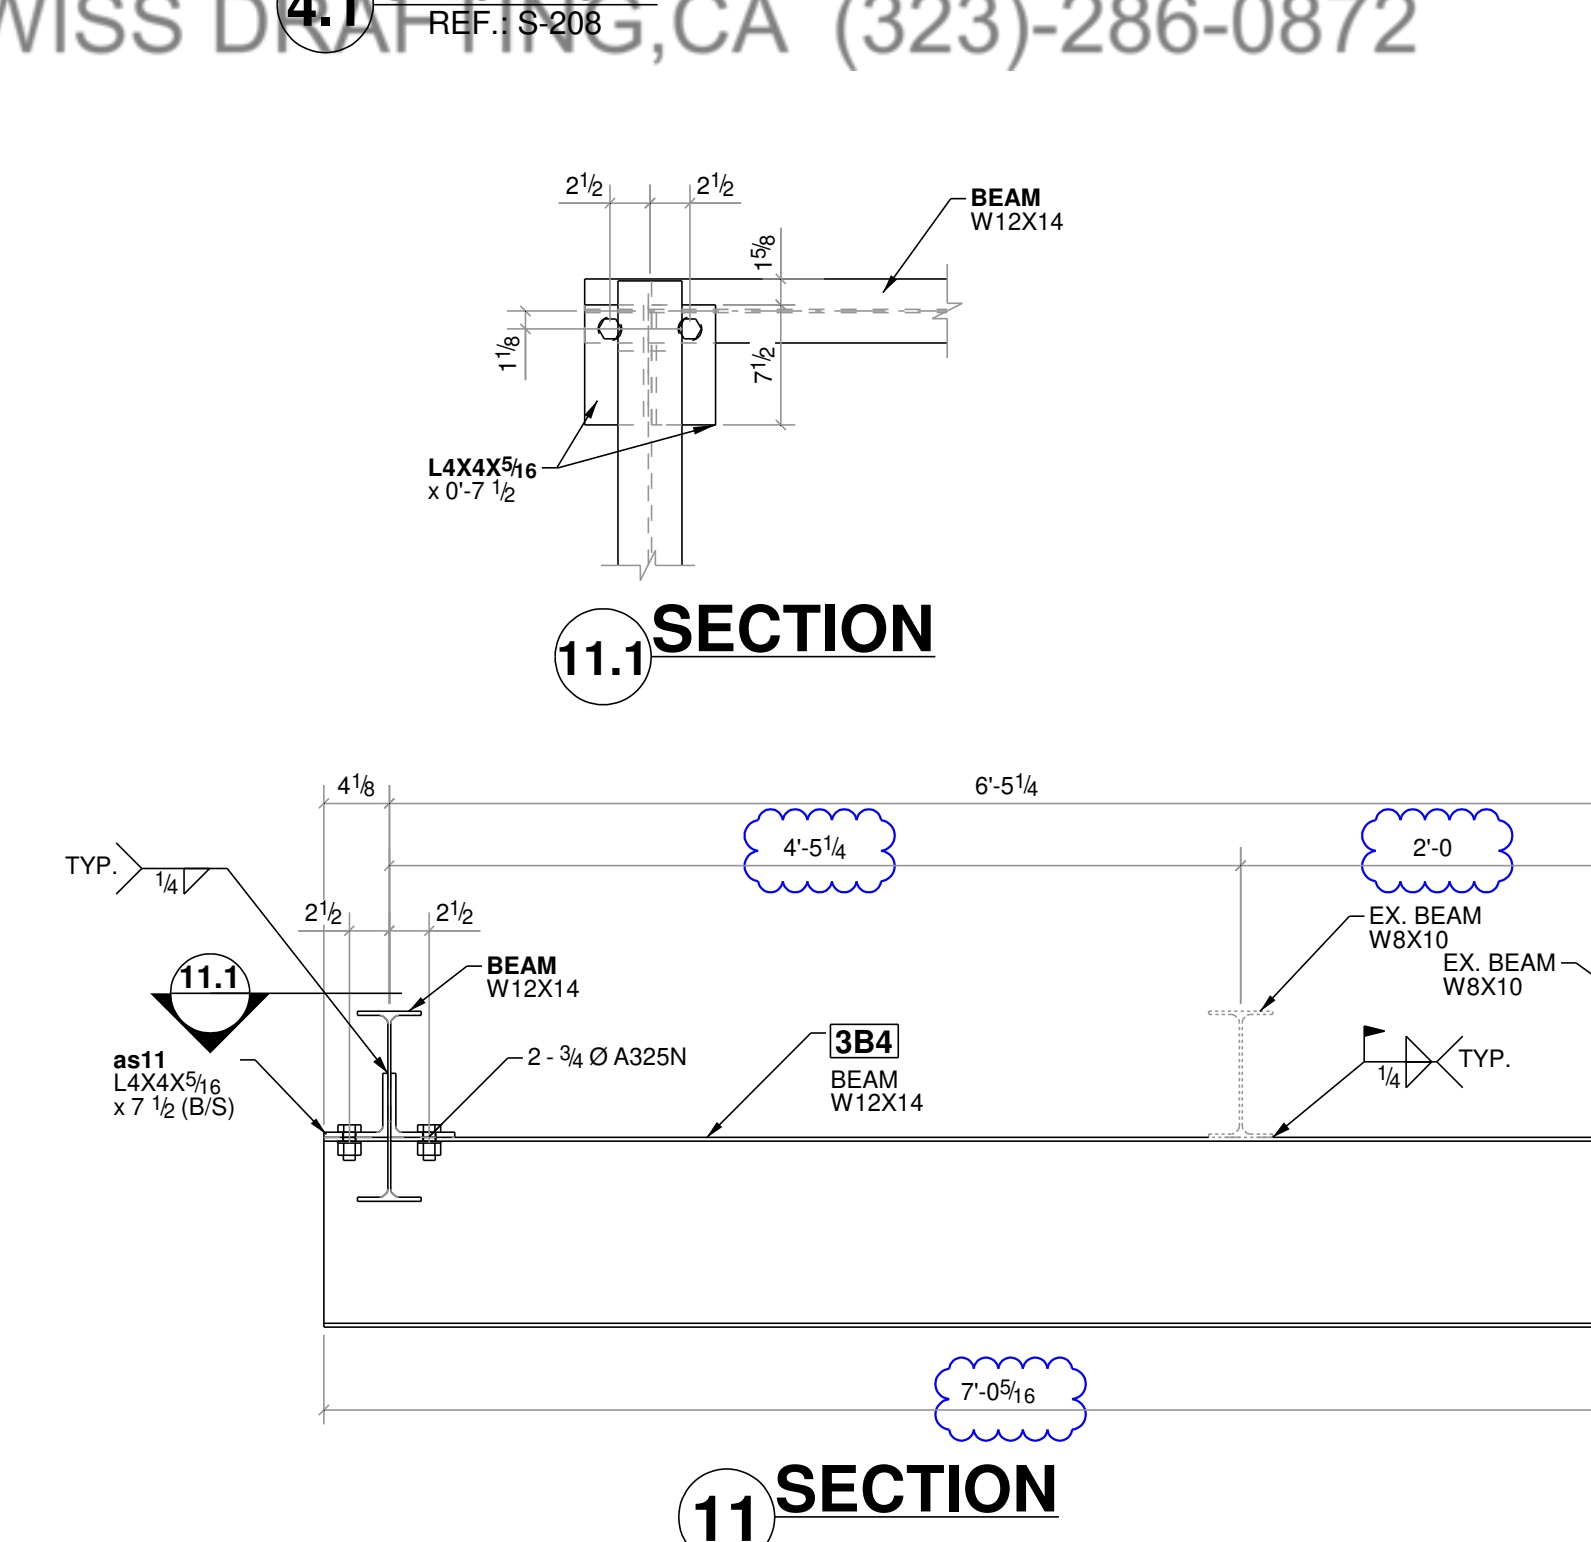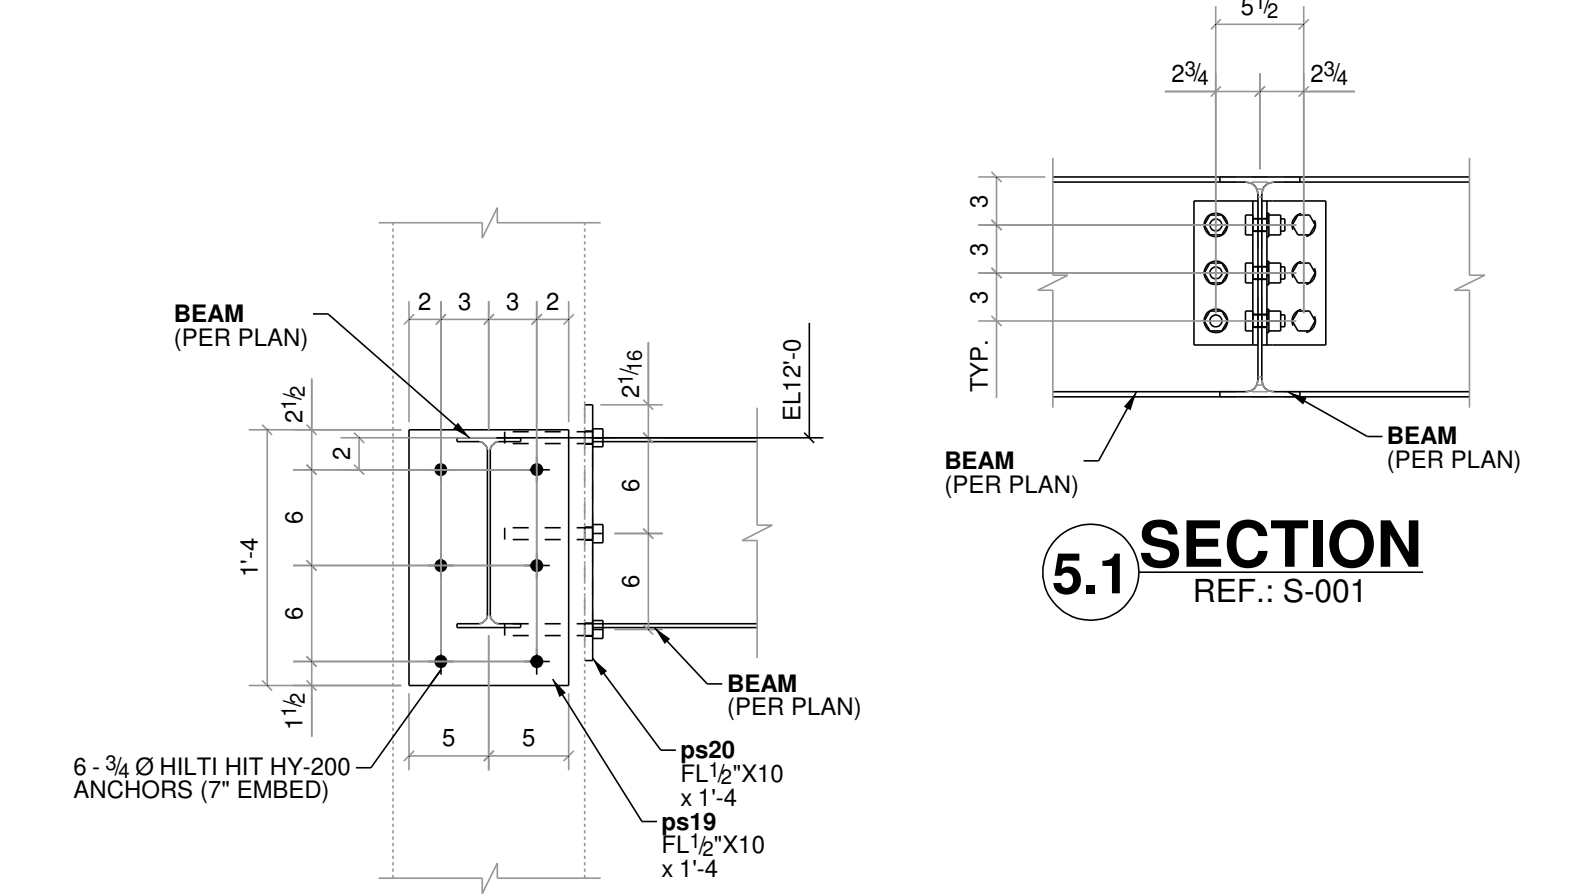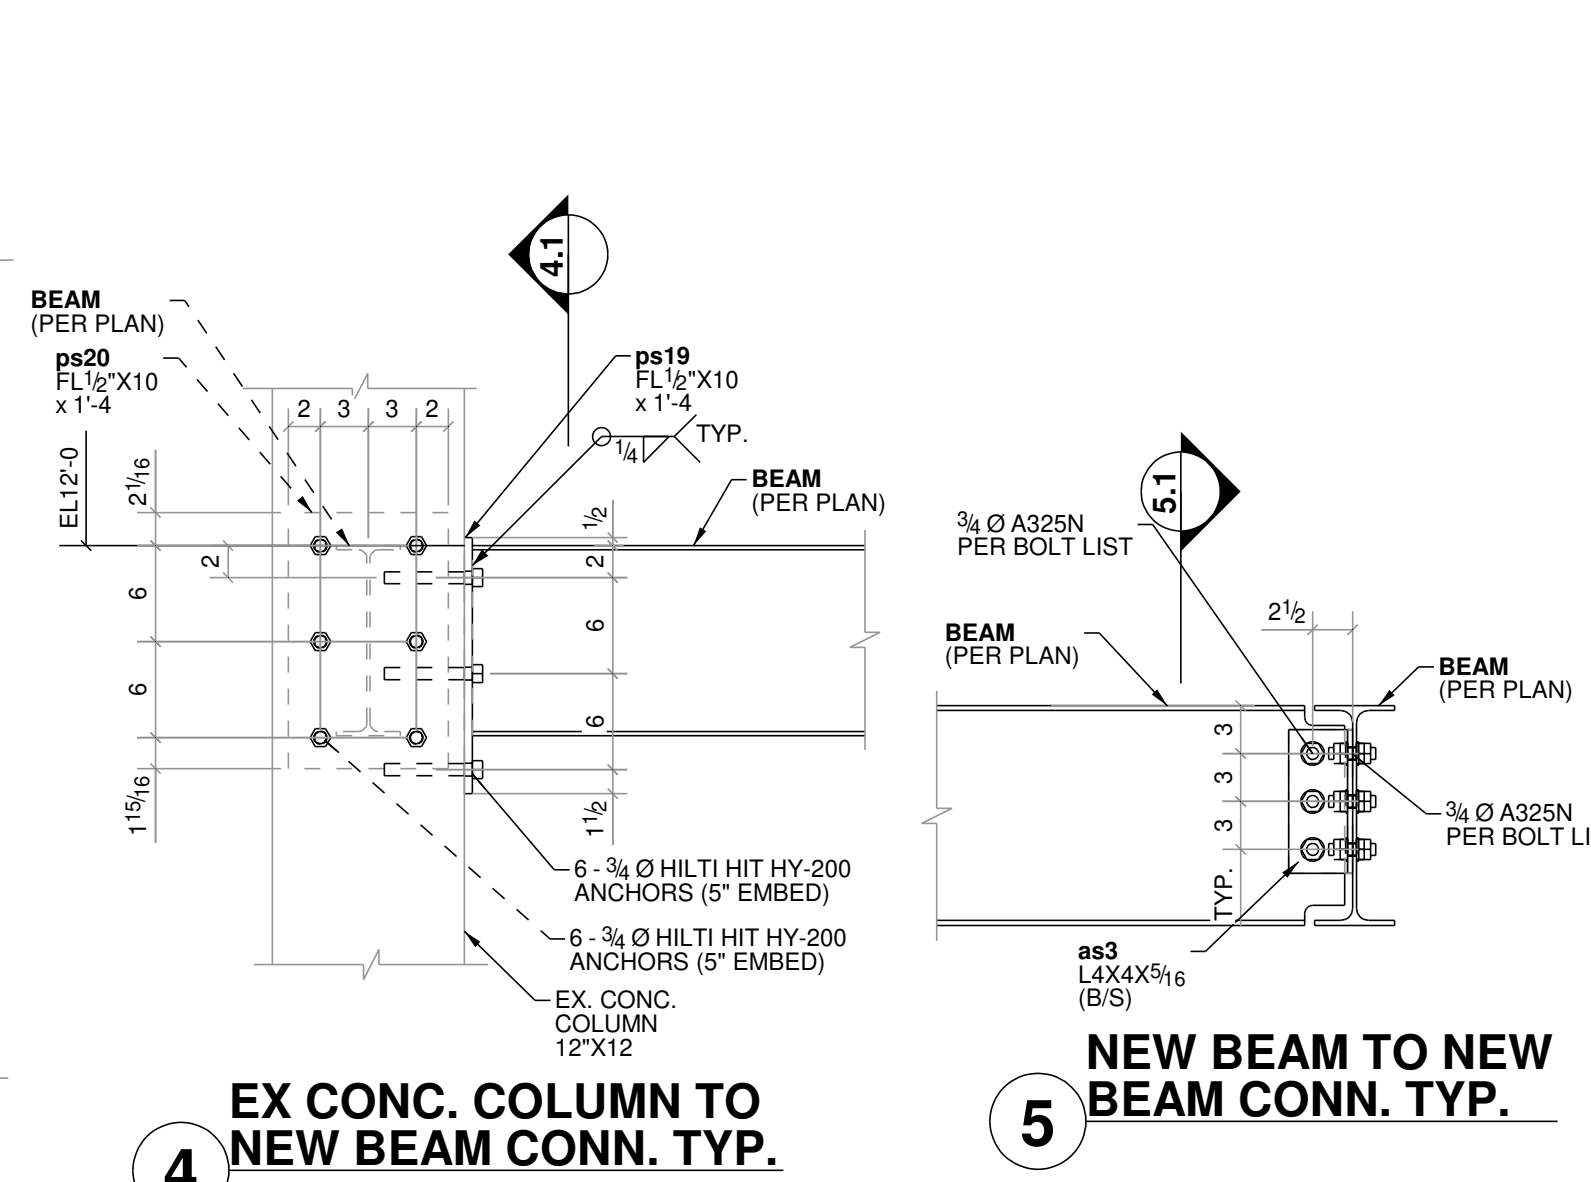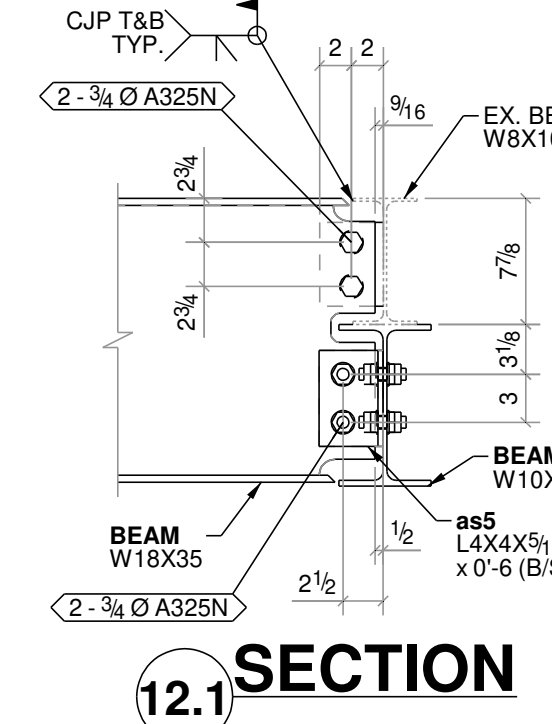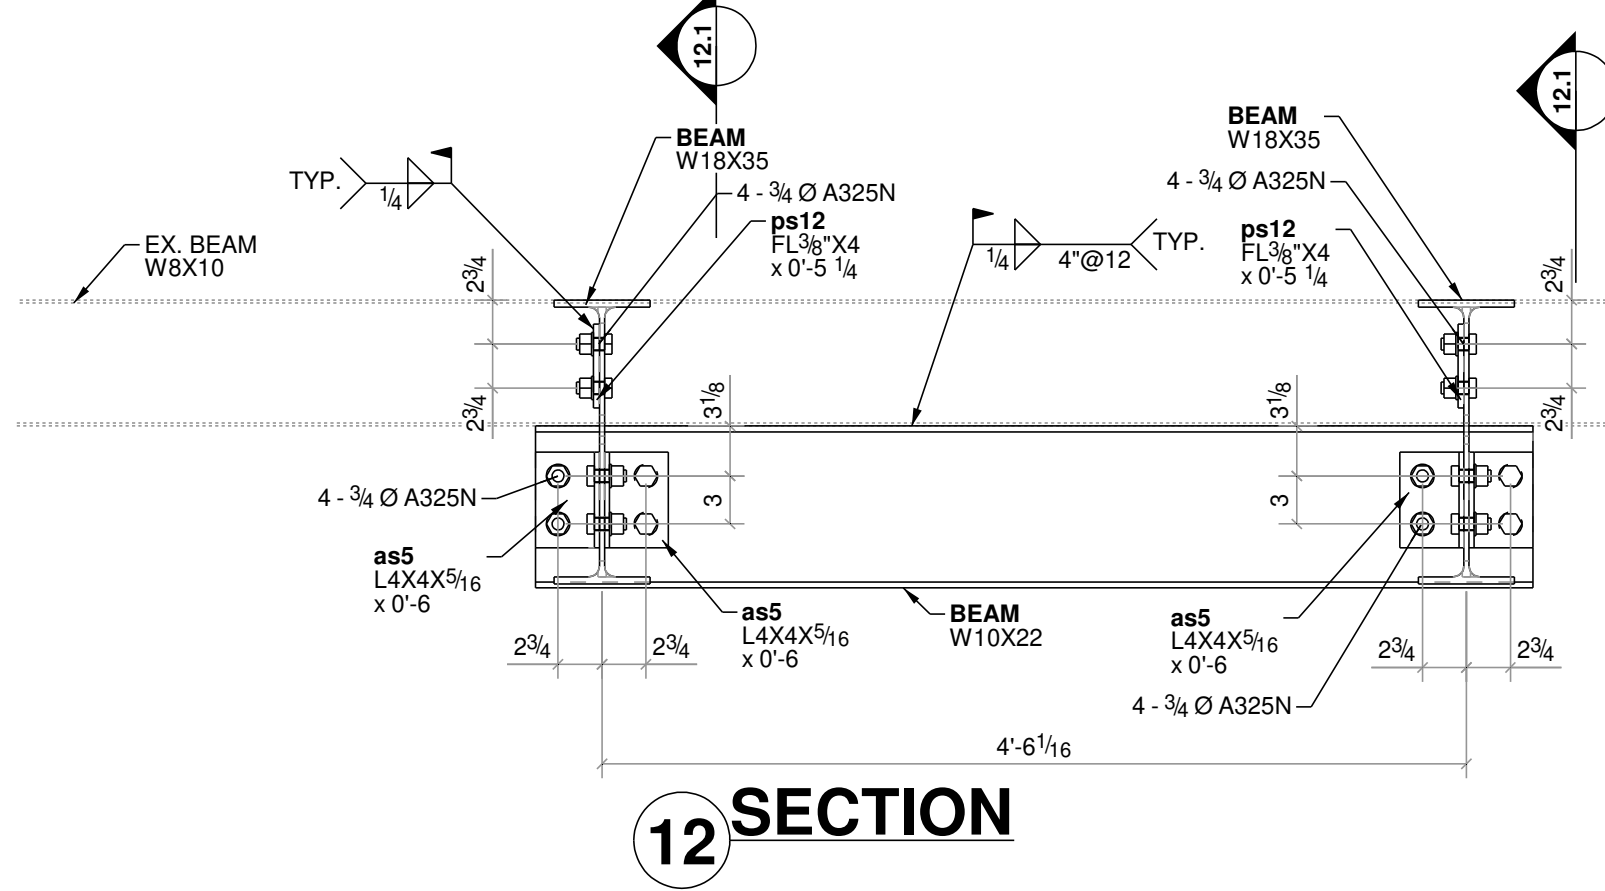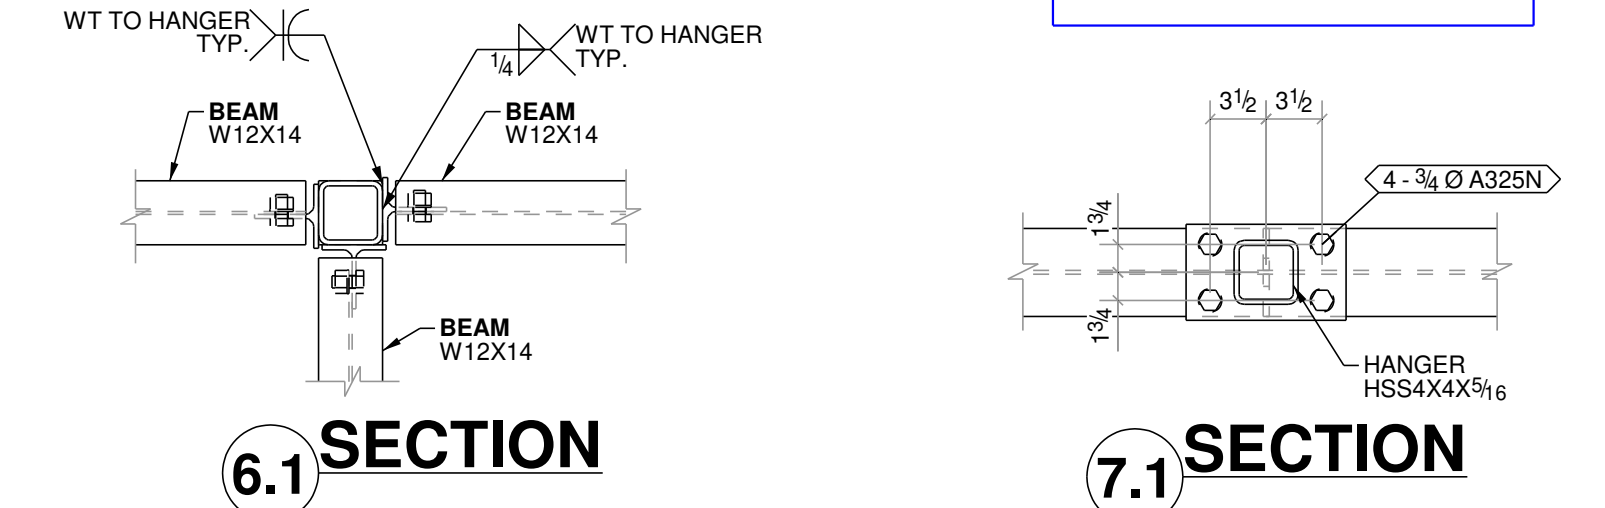

NOTE TO GC:
PLEASE FIELD VERIFY
ALL CLOUDED DIMENSIONS
BEFORE FABRICATION.

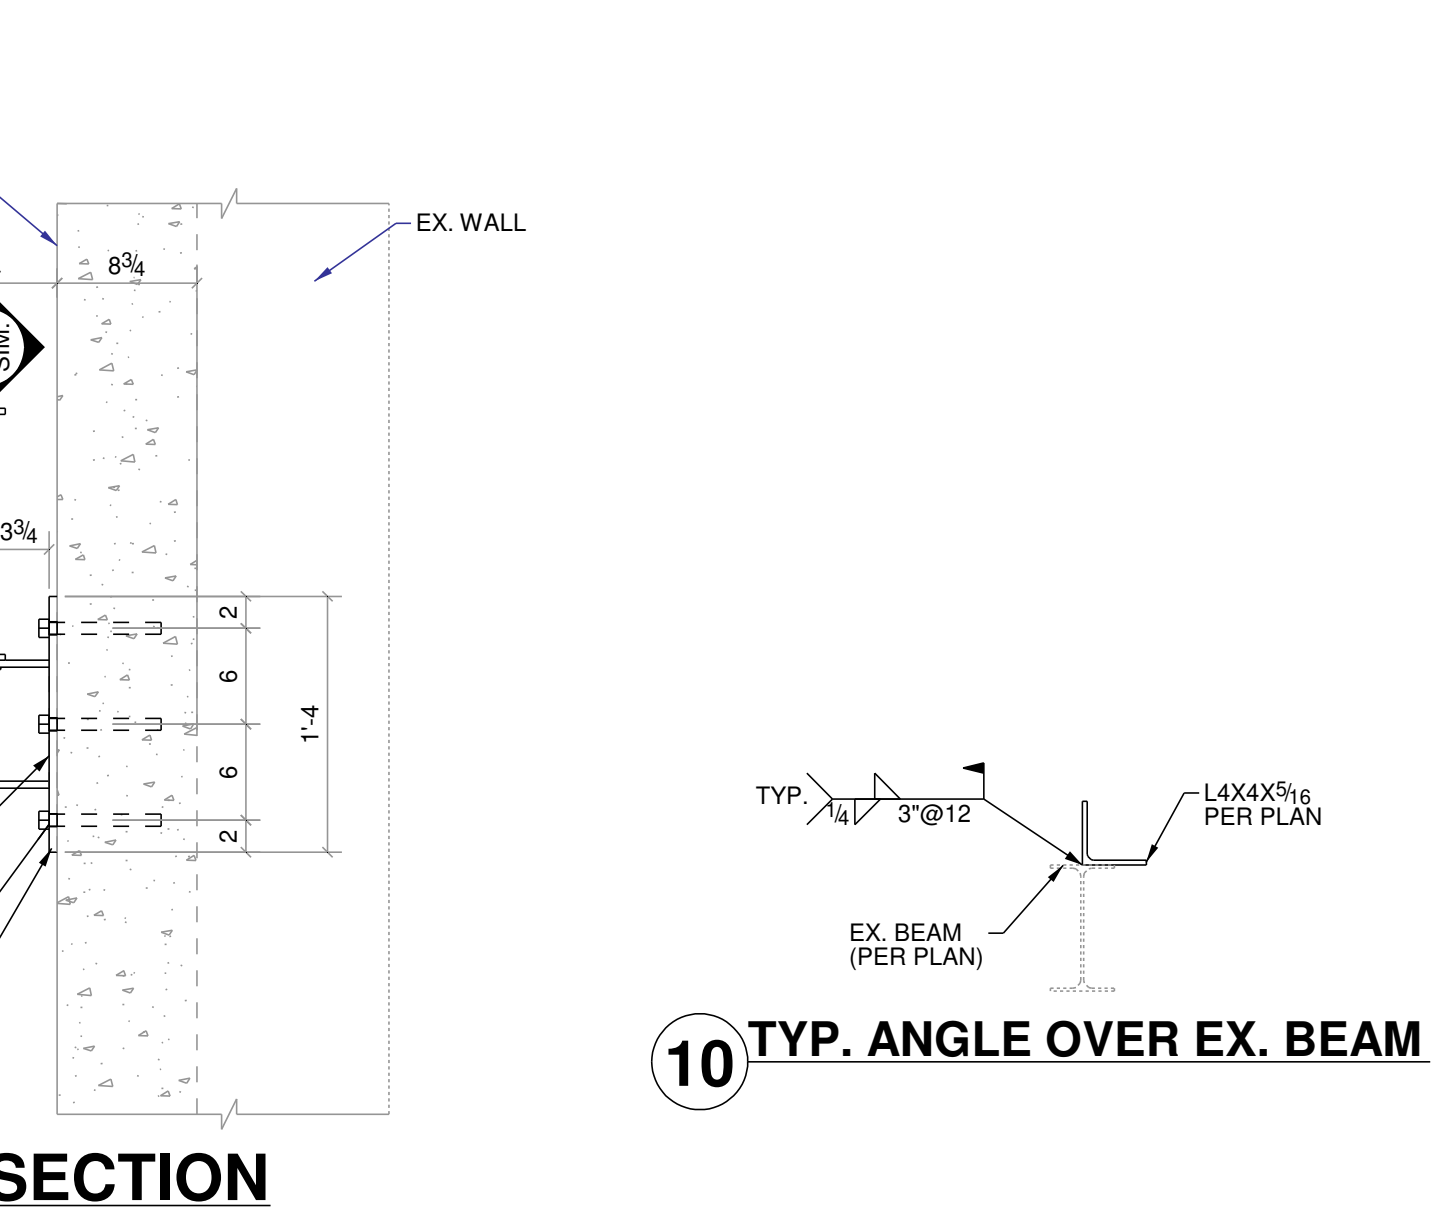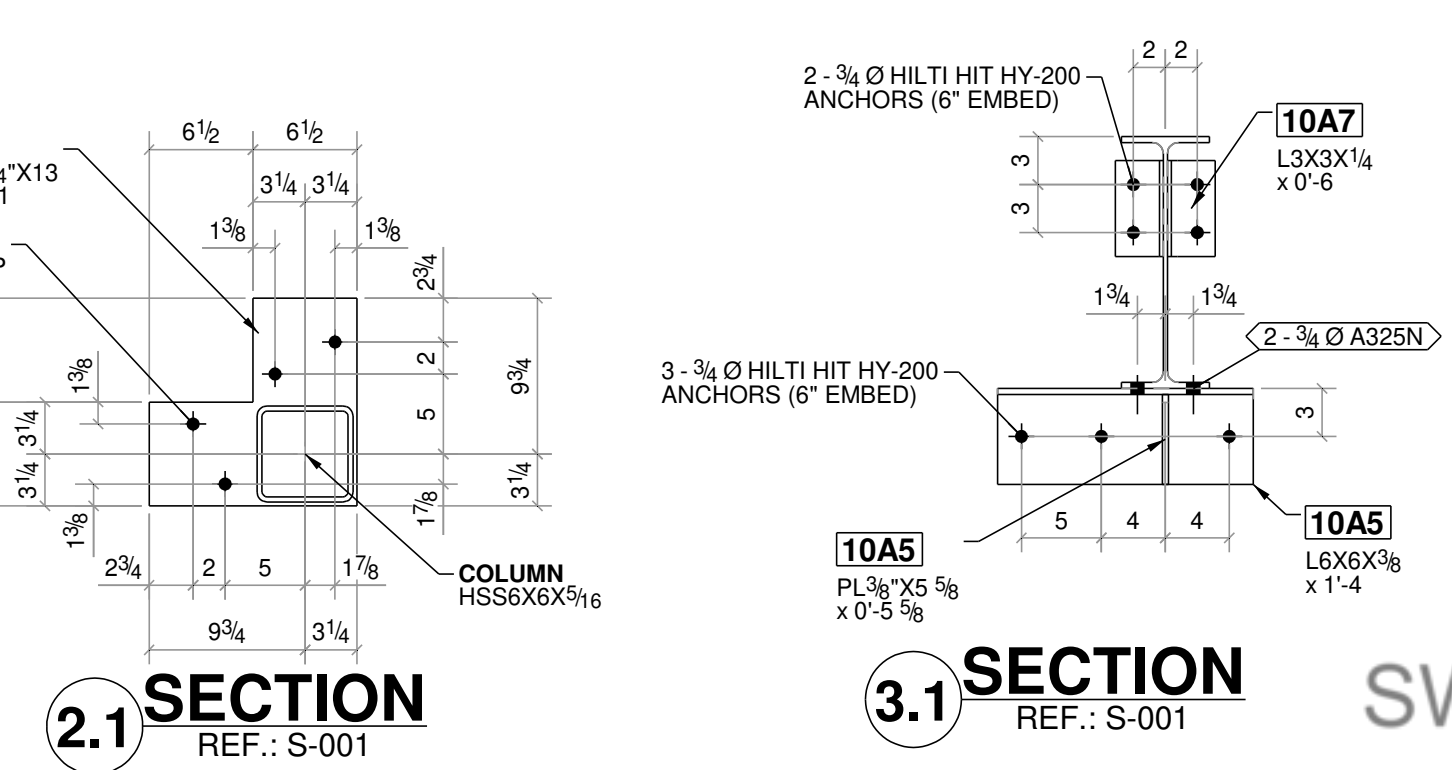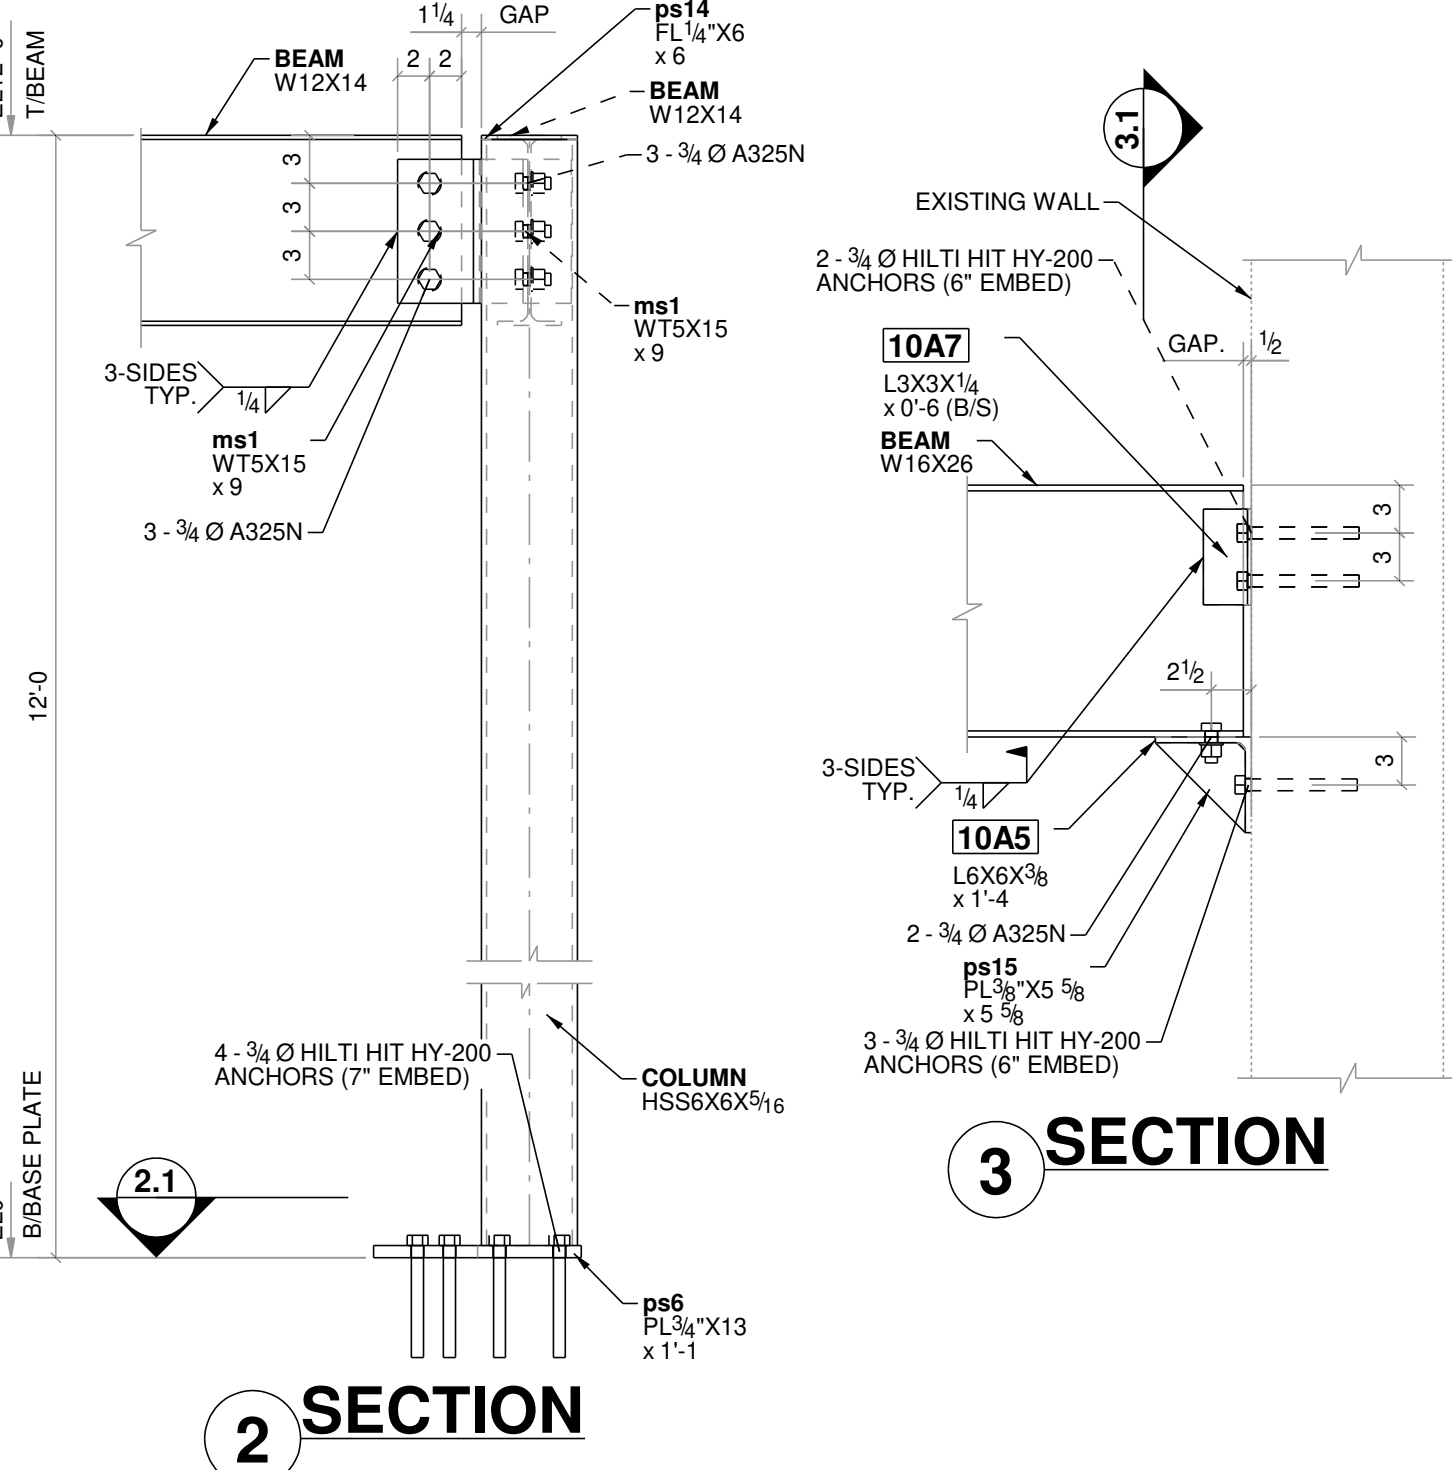

NOTE TO GC:
SIZE & ELEVATIONS OF EXISTING BEAMS MUST BE FIELD VERIFIED. CONNECTION DETAILS OF NEW BEAMS TO EXISTING BEAMS TO BE VERIFIED.
WE NEED A FIELD SURVEY SHOWING ALL EXISTING MEMBERS LOCATIONS, SPECIALLY RCC COLUMNS & WALL LOCATIONS PRIOR TO FABRICATION

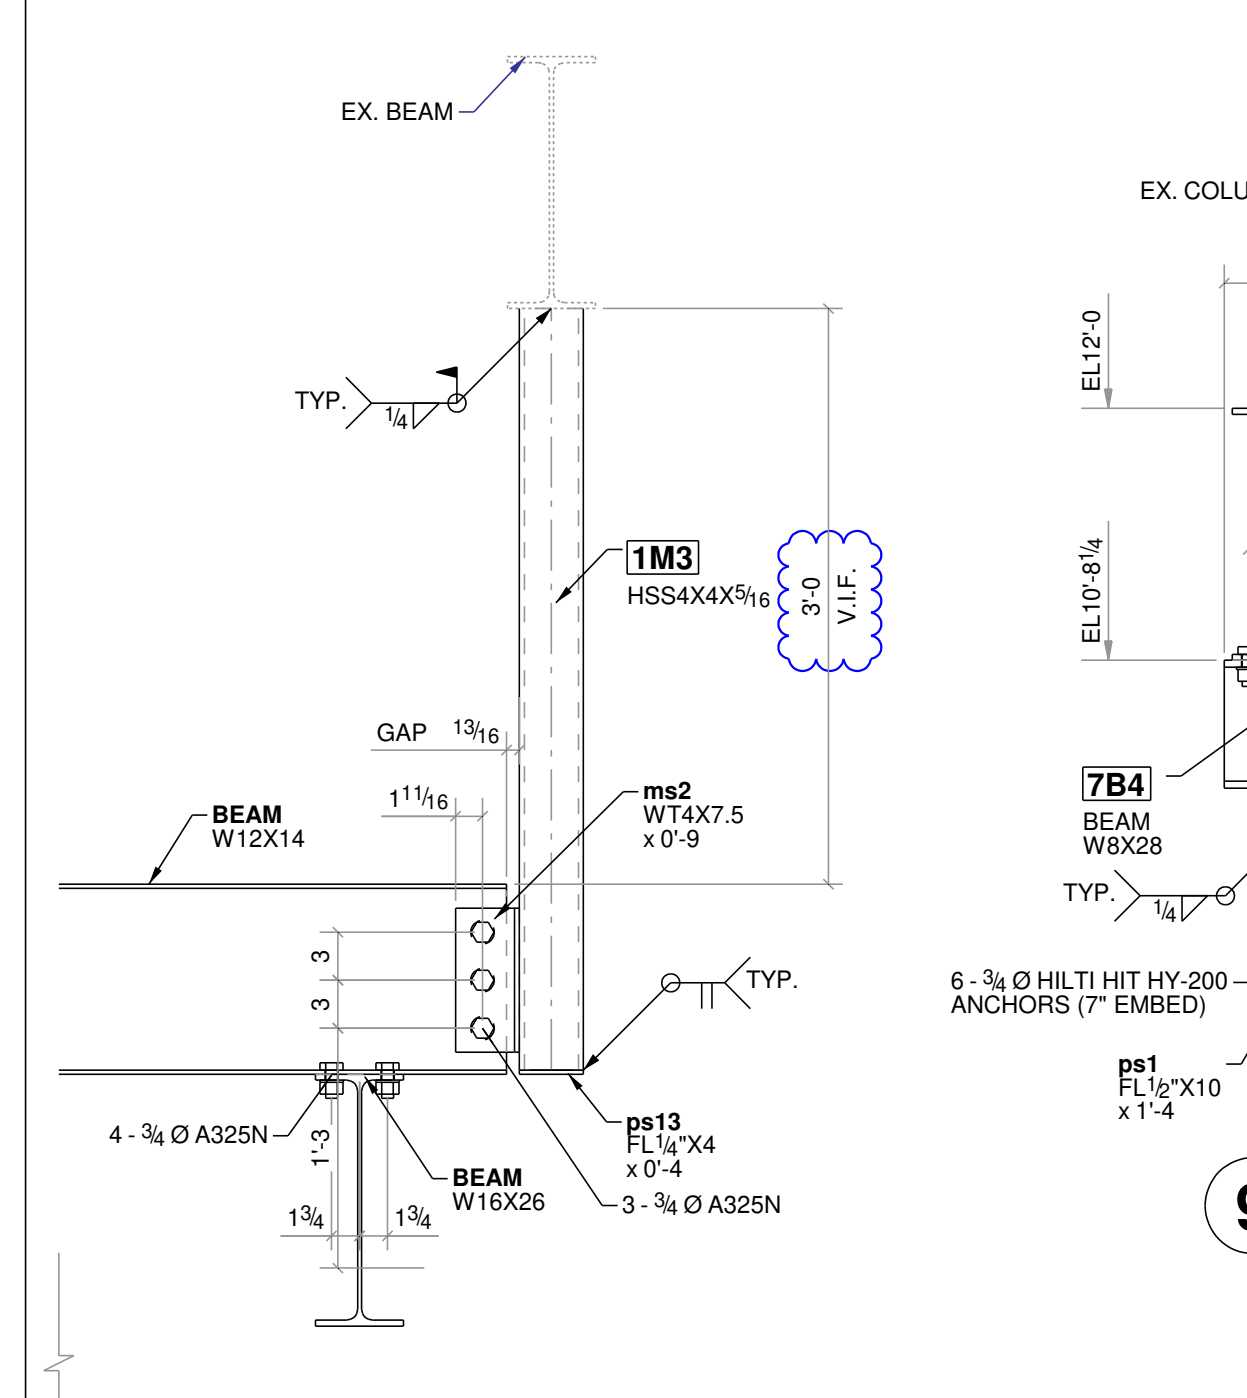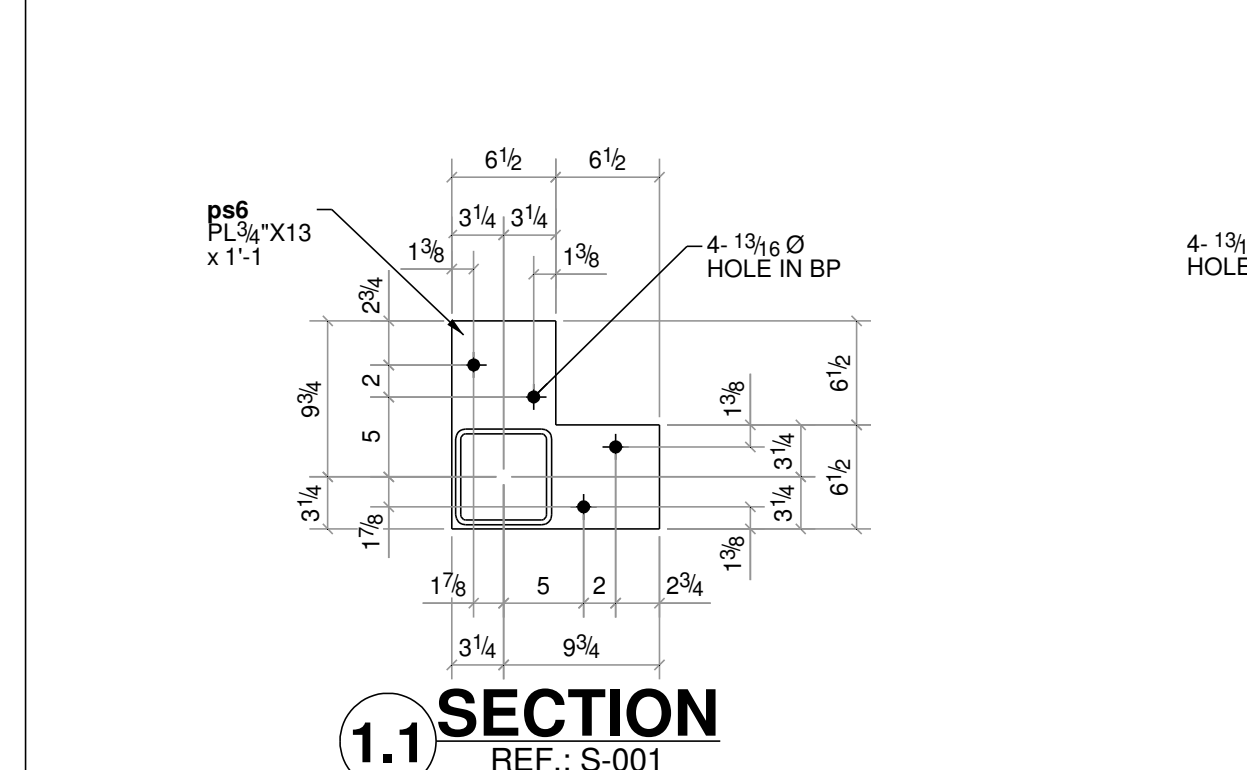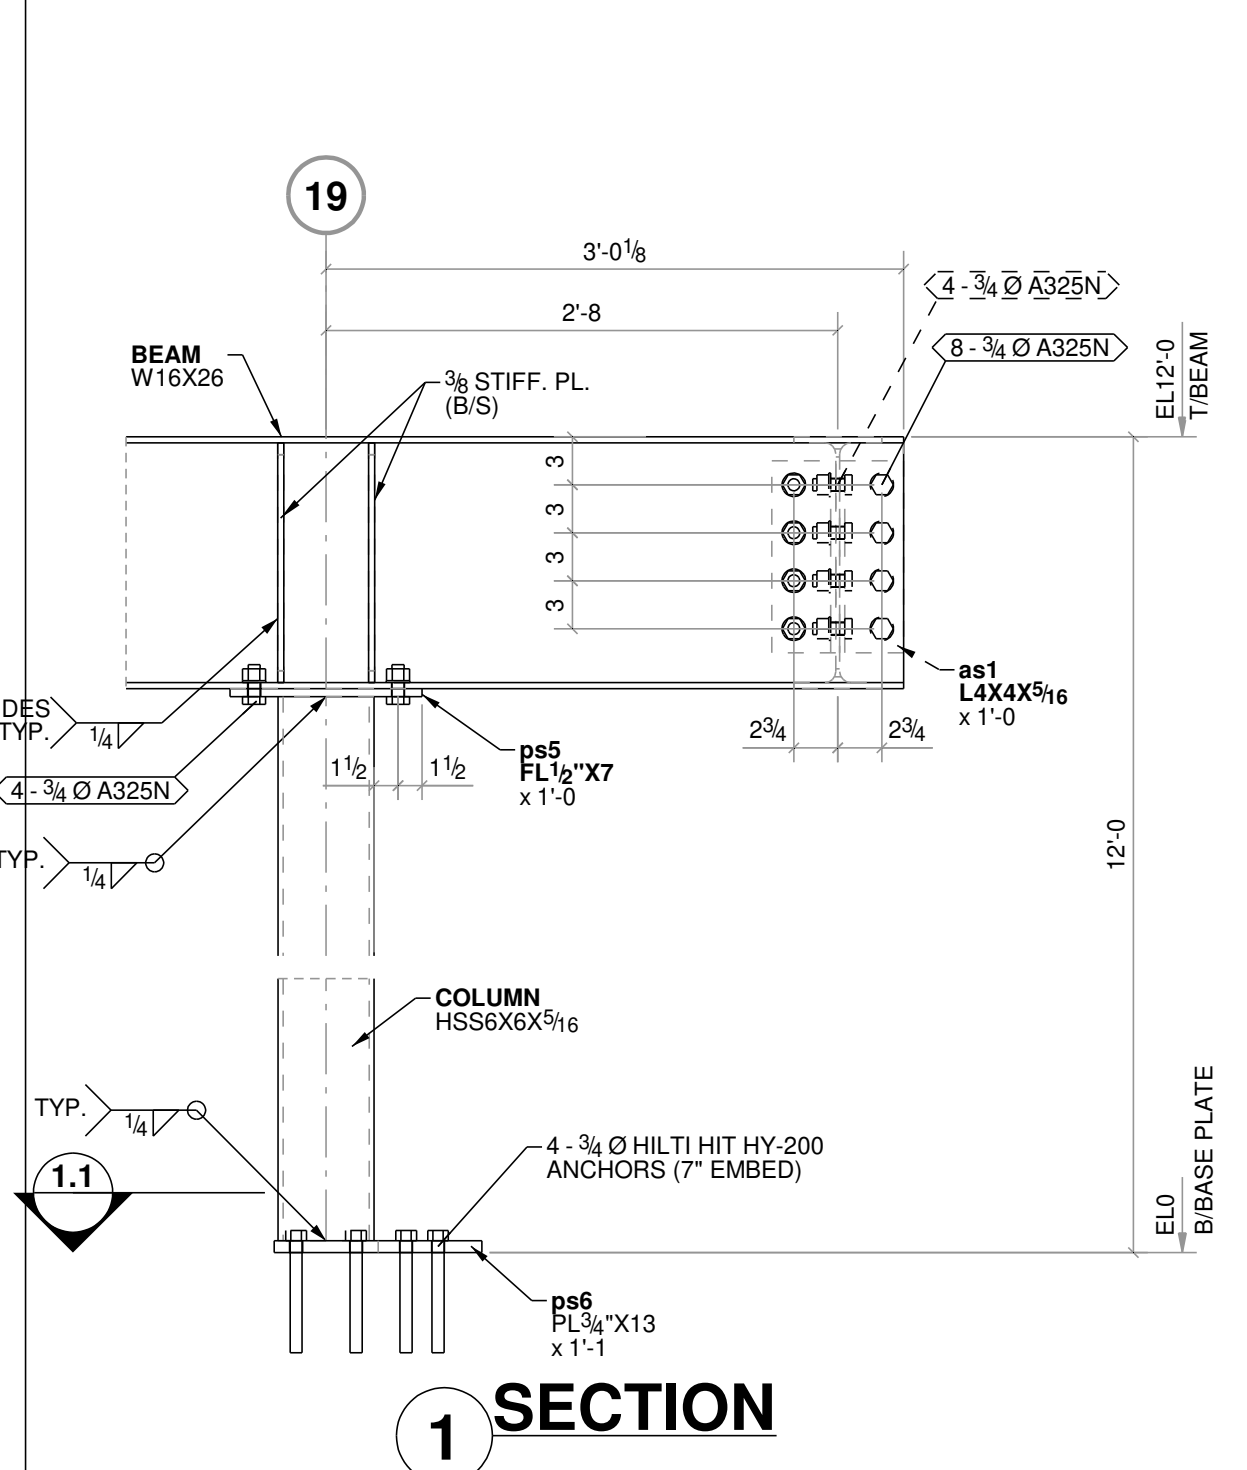

ERECTION NOTES

1. PLAN SHOWS TRUE NORTH, AND PROJECT NORTH FOR THE PURPOSE OF FABRICATION AND ERECTION.
2. PLAN IS REPLICATED FROM CONTRACT DRAWINGS IN TERMS OF DIMENSIONS, AND ARE FABRICATED TO THE DIMENSIONS SHOWN. ANY CHANGE IN DIMENSION MUST BE NOTED.

GENERAL NOTES

1. STEEL FABRICATED TO AISC CODE OF STANDARD PRACTICE.
2. STRUCTURAL STEEL SHAPES, PLATES, BARS, AND ANGLES PER SPEC/BELLOW.
3. STANDARD WELDS TO BE 3/16" FILLET WELDS UNLESS NOTED.
4. STANDARD BOLTED CONNECTIONS 13/16" HOLES FOR 3/4" A325N STRUCTURAL BOLTS.
5. ALL STEEL FINISHES TO HAVE ONE COAT OF RUST INHIBITIVE PRIMER PAINT.
6. TOUCH UP ALL WELDS, SCRATCHES, OR SCRAPES AFTER ERECTION.
7. ALL STEEL BEAMS SHALL BE ERECTED WITH NATURAL CAMBER UP.
8. MOMENT CONNECTION ARE TO BE WELDED UNLESS NOTED OTHERWISE.

MATERIAL GRADE

WIDE FLANGES
ASTM A992-00
PLATES/CHANNELS/ANGLES
ASTM A36
PIPES
ASTM A53 Gr. B
HOLLOW SECTIONS
ASTM A500, Gr. B
ANCHOR RODS
A307

NOTES

CONTRACTOR IS RESPONSIBLE FOR THE VERIFICATION AND COORDINATION OF ALL DIMENSIONS & ELEVATIONS ON THIS DRAWINGS WITH THOSE THAT EXIST IN THE FIELD.

REVISIONS

A	09/26/22	FOR APPROVAL
B	11/08/22	REVISED PER EOR
C	02/22/23	REVISED PER FIELD

PROJECT NAME

HISTORIC RENOVATION AND ADAPTIVE REUSE OF
SILO CITY: PHASE I

LOCATION


139 BUFFALO RIVER ROAD
BUFFALO, NY 14203

DESCRIPTION


SECTIONS

DRAWN BY	CHECKED BY
RH	EU
JOB #	SHEET #
	E3


NOTE TO APPROVER:
1. THESE DWGS ARE OUR INTEPRETATION OF CONTRACT DWGS & WILL BE ASSUMED TO BE CORRECT AS SHOWN UNLESS MARKED OTHERWISE ON THE APPROVAL DWGS.
2. ALL DIMENSIONS & ELEVATIONS SHOWN HERE NEEDS TO BE VERIFIED BY EOR/ ARCH AND WILL BE ASSUMED TO BE CORRECT AS SHOWN UNLESS MARKED OTHERWISE ON THE APPROVAL DWGS.

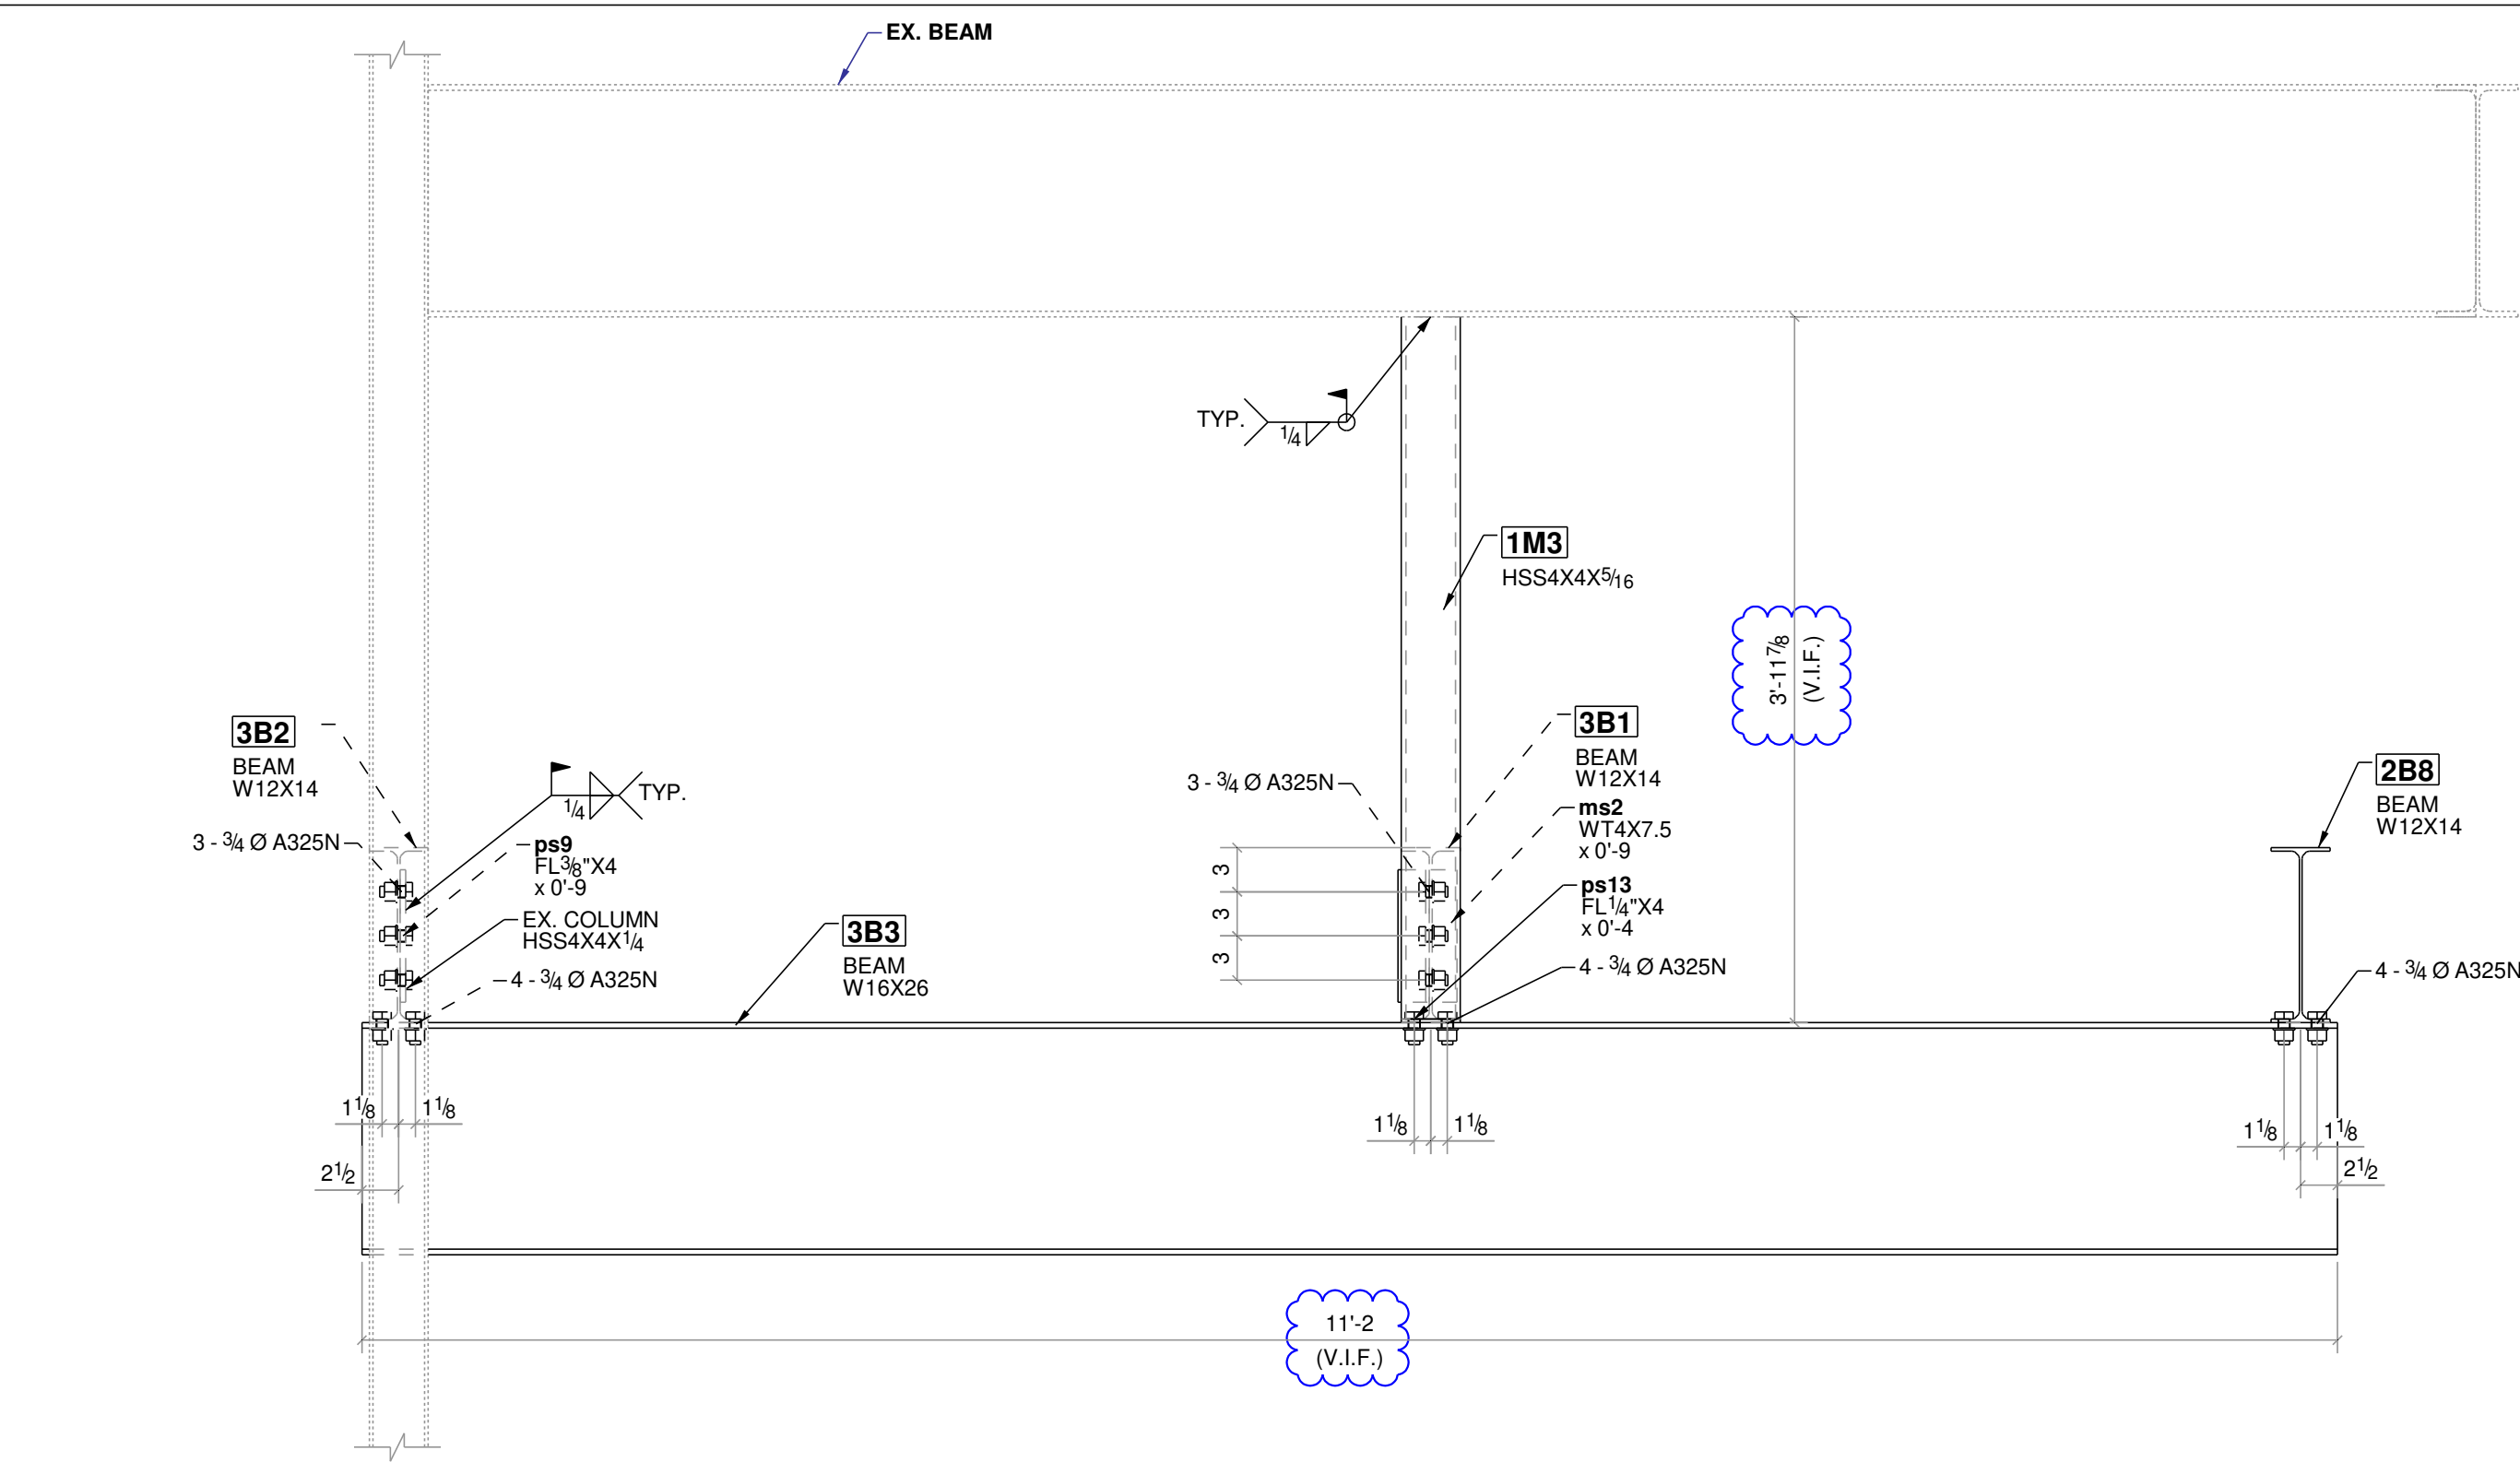


13 SECTION

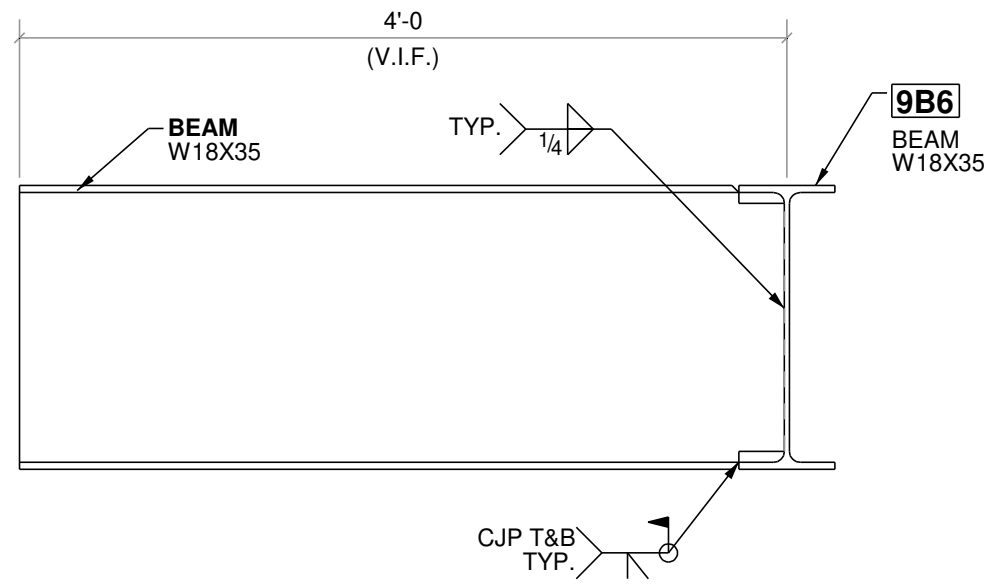


15 SECTION

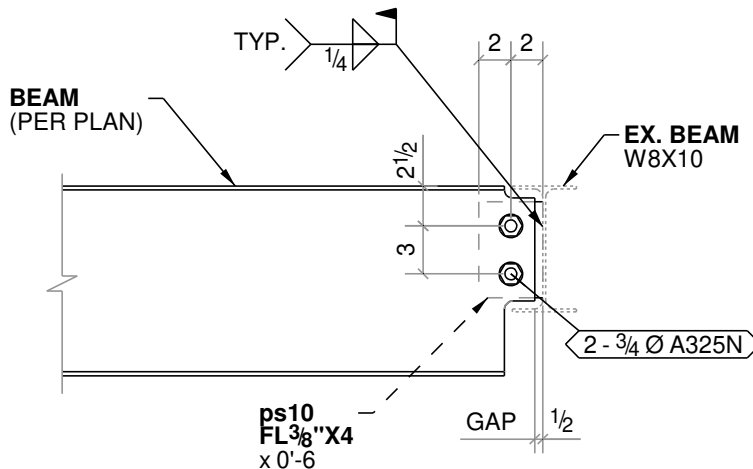

16 BEAM CONN. TO EX BEAM

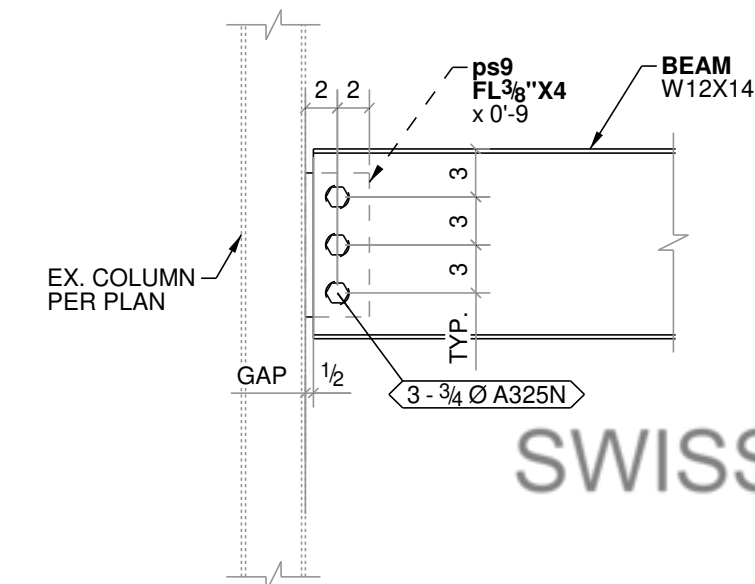

17 BEAM CONN. TO EX COLUMN

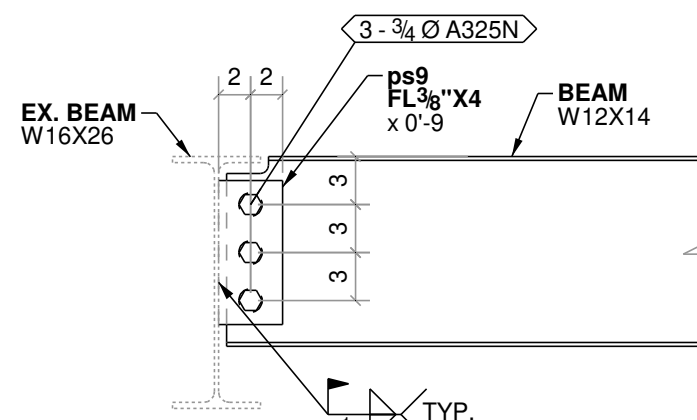

18 BEAM CONN. TO EX BEAM



19 SECTION
REF.: N/A

18 BEAM CONN. TO EX BEAM



19 SECTION
REF.: N/A

