


TEKS Structures

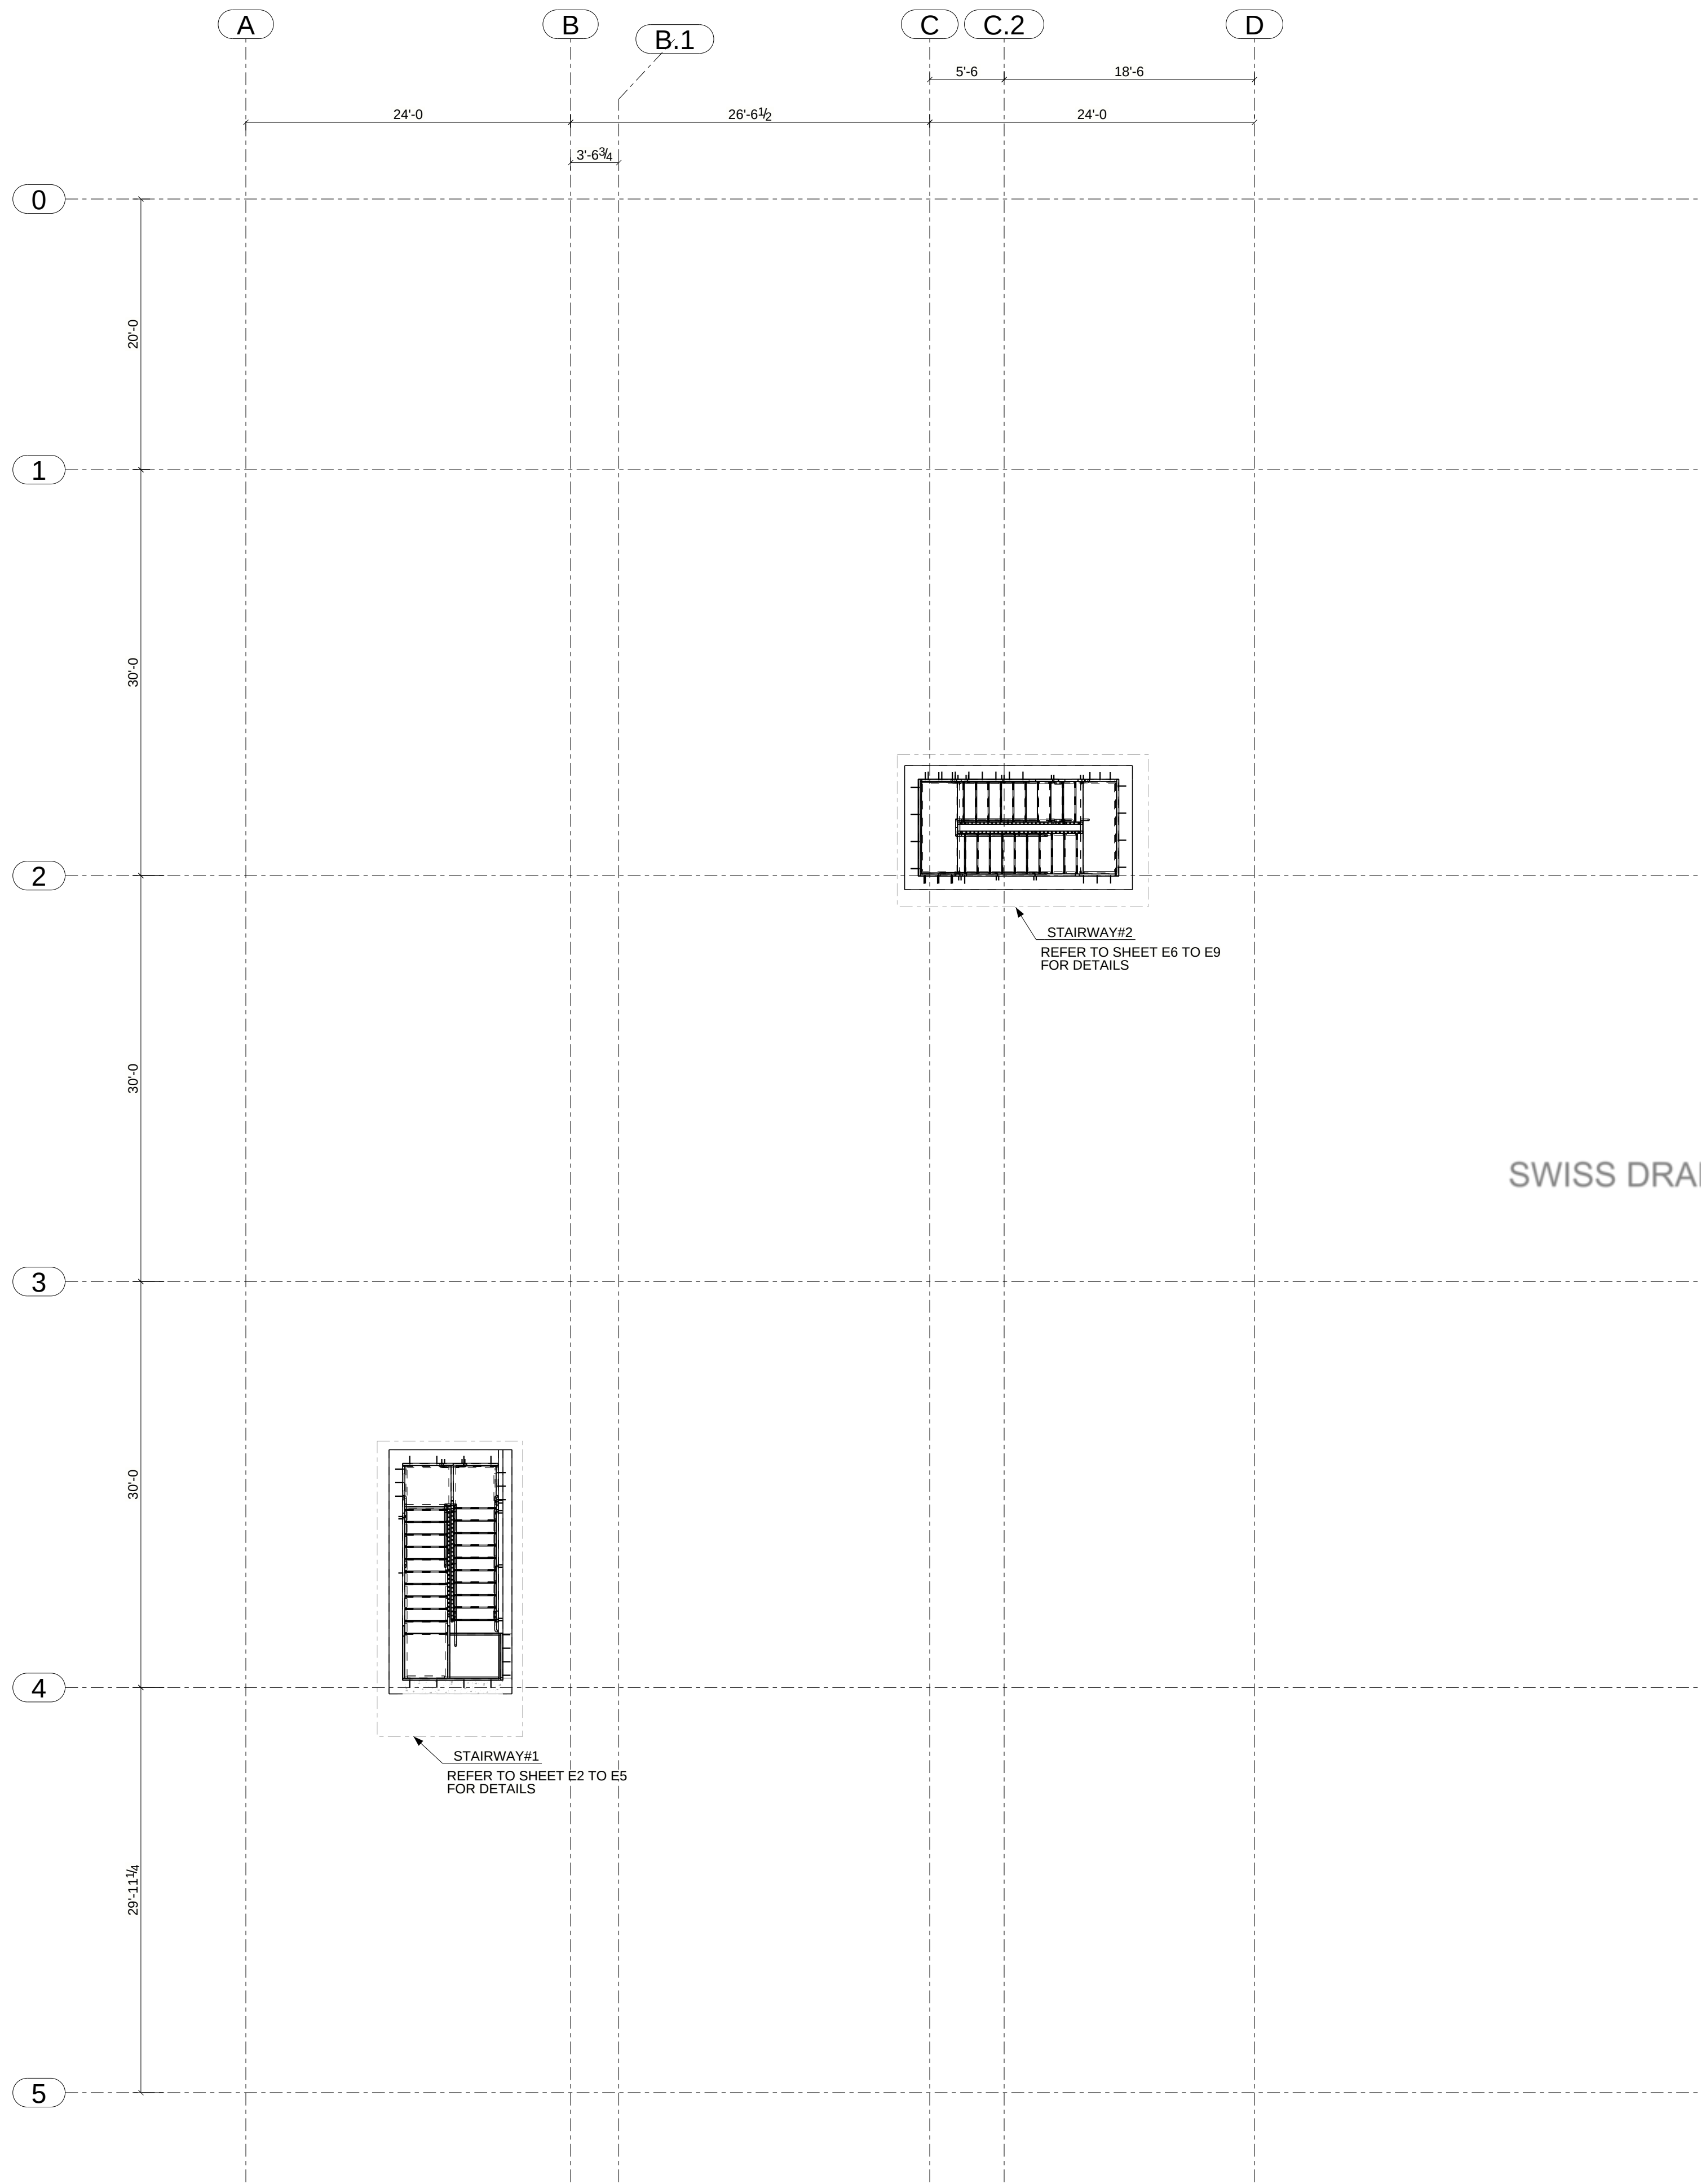

SECOND FLOOR OVERALL PLAN
(REF.: 1/A-2.0)


SWISS DRAFTING,CA (323)-286-0872

APPROVER NOTE:


1. THESE DWGs ARE OUR INTERPRETATION OF CONTRACT DWGs & WILL BE ASSUMED TO BE CORRECT AS SHOWN UNLESS MARKED OTHERWISE ON THE APPROVAL DWGs.

2. ALL CLOUDED AREAS ARE VERIFIES AND WILL BE ASSUMED TO BE CORRECT AS SHOWN UNLESS MARKED OTHERWISE ON THE APPROVAL DWGs.

E	FOR RE-APPROVAL	04/28/2025
D	FOR RE-APPROVAL	04/23/2025
C	FOR RE-APPROVAL	04/10/2025
B	FOR RE-APPROVAL	03/10/2025
A	PROGRESS SET	02/19/2025
REV	DESCRIPTION	DATE
DESCRIPTION	OVERALL FRAMING LAYOUT PLAN	
PROJECT NAME	310 GREAT ROAD	
DRAWN BY		JOB No.
DATE DRAWN	02/17/2025	DRG No. E1

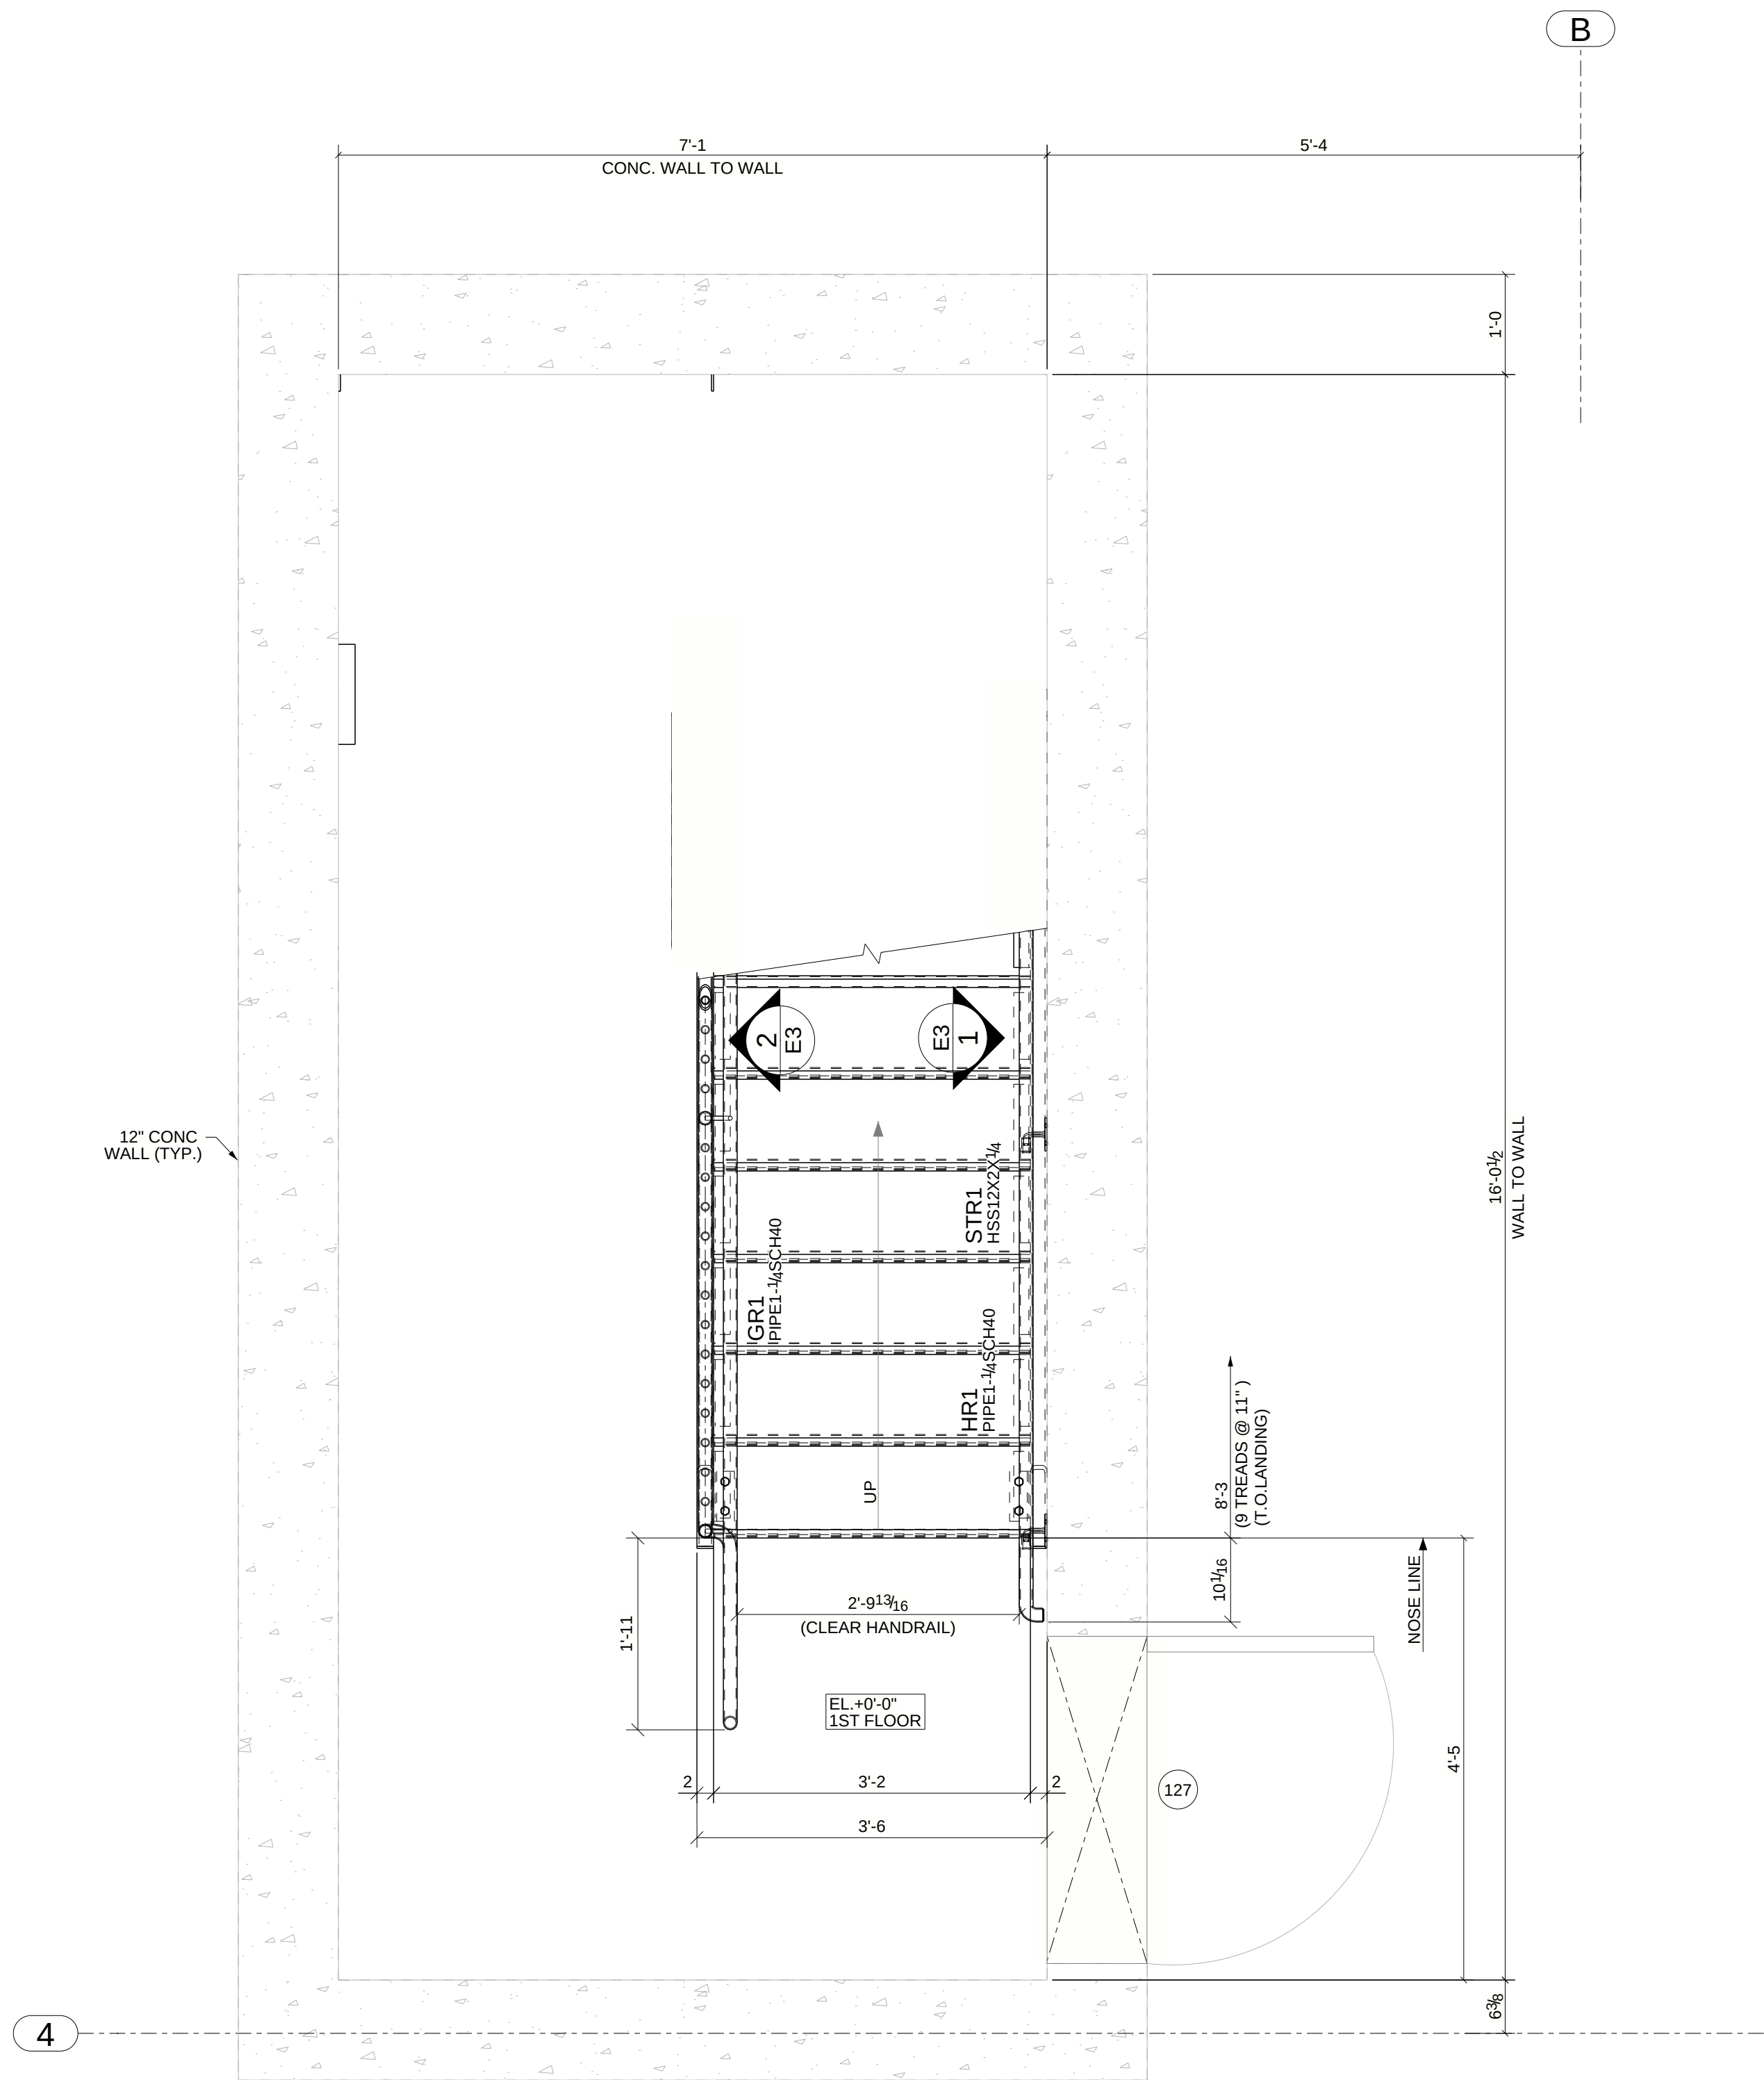

A 1ST FLOOR STAIR 1 ENLARGED PLAN
E2 (REF:- 3/A-8.0)

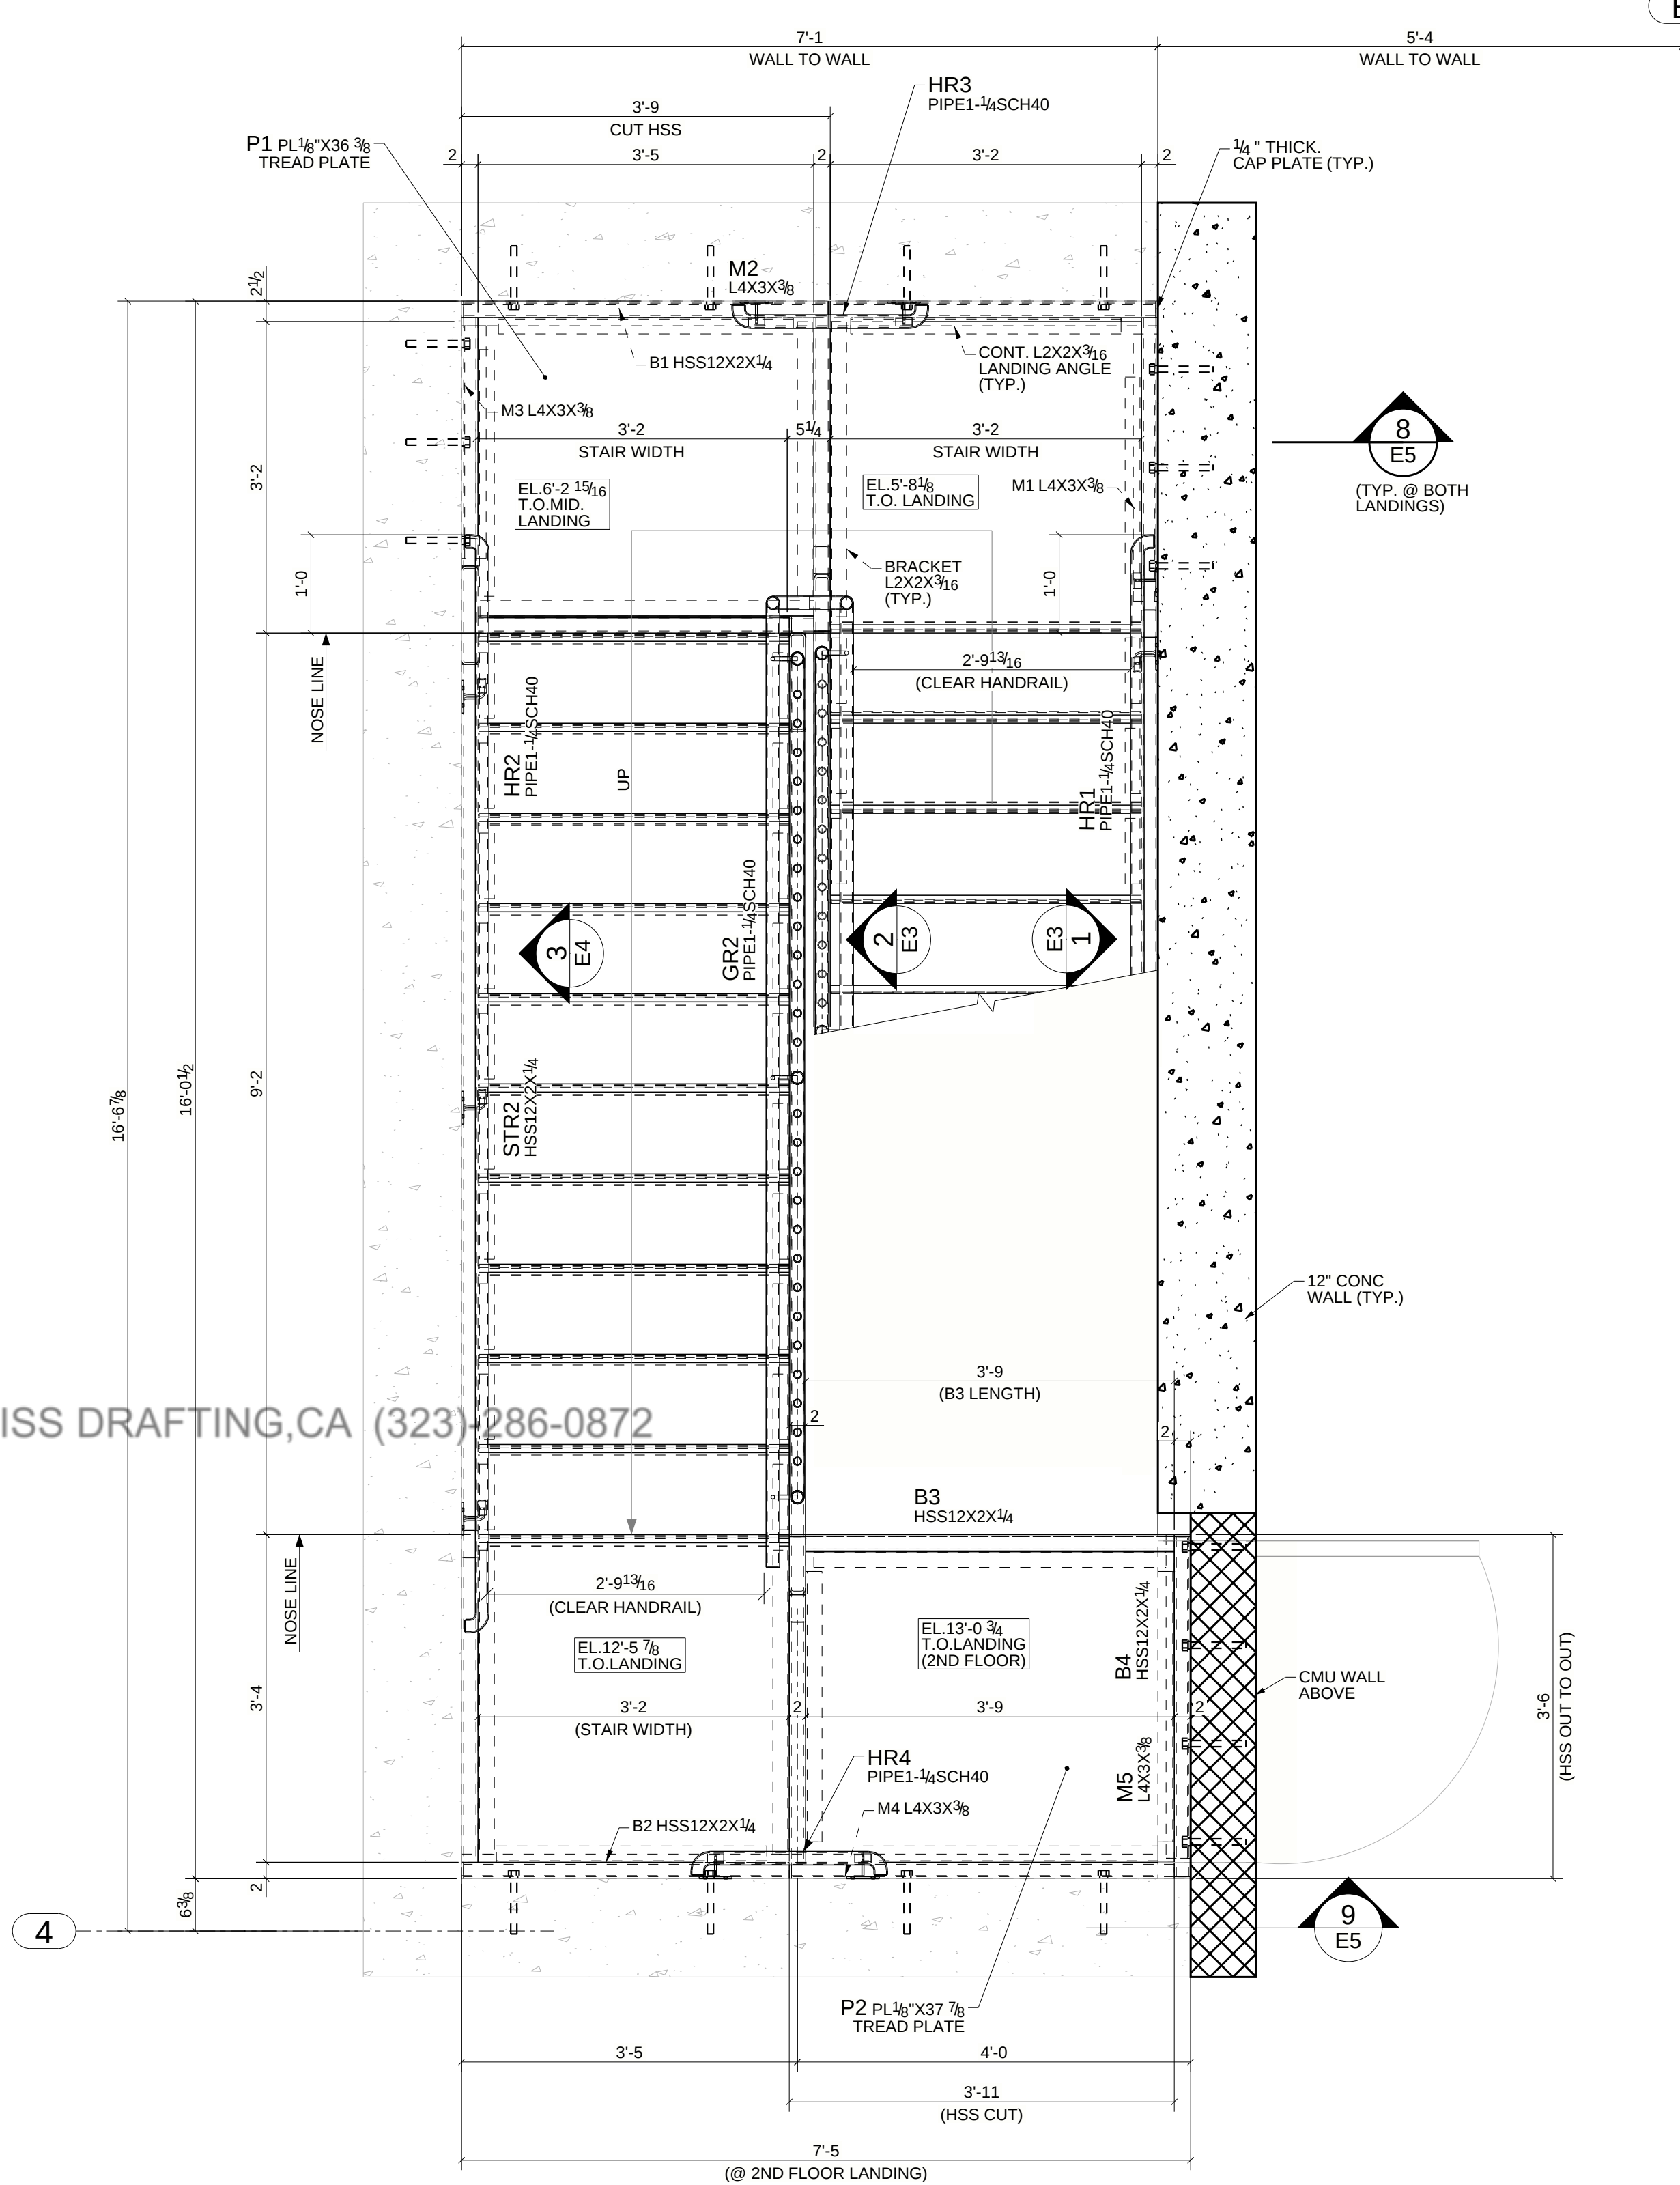

B 2ND FLOOR STAIR 1 ENLARGED PLAN
E2 (REF:- 2/A-8.0)

NOTE TO ARCHITECT:
ARCH. PLEASE VERIFY ALL
DIMENSIONS AND ELEVATIONS

APPROVER NOTE:

1. THESE DWGS ARE OUR INTERPRETATION OF CONTRACT DWGS & WILL BE ASSUMED TO BE CORRECT AS SHOWN UNLESS MARKED OTHERWISE ON THE APPROVAL DWGS.
2. ALL CLOUDED AREAS ARE VERIFIES AND WILL BE ASSUMED TO BE CORRECT AS SHOWN UNLESS MARKED OTHERWISE ON THE APPROVAL DWGS.



ARCHITECT/ G.C. PLEASE CONFIRM STAIR FRAMING DIMENSIONS AS CLOUDED ACCEPTABLE AS DETAILED PER ARCH'L DWGs. ANY FURTHER CHANGES REQUIRED MUST BE MARKED CLEARLY ON APPROVAL RETURN.



- GENERAL NOTES:**
1. DATUM ELEVATION=0'-0"
 2. ALL ELEVATION ARE GIVEN FROM DATUM ELEVATION.
 3. REFER SHEET E3 & E4 STAIR ELEVATION.

E	FOR RE-APPROVAL	04/28/2025
D	FOR RE-APPROVAL	04/23/2025
C	FOR RE-APPROVAL	04/10/2025
B	FOR RE-APPROVAL	03/10/2025
A	FOR APPROVAL	02/19/2025
REV	DESCRIPTION	DATE
DESCRIPTION	1ST FLOOR STAIR 1 ENLARGED PLAN	
PROJECT NAME	310 GREAT ROAD	
DRAWN BY		JOB No.
DATE DRAWN	02/17/2025	DRG No. E2

ARCHITECT/ G.C. PLEASE CONFIRM STAIR FRAMING
DIMENSIONS AS CLOUDED ACCEPTABLE AS DETAILED
PER ARCH'L DWGS. ANY FURTHER CHANGES REQUIRED
MUST BE MARKED CLEARLY ON APPROVAL RETURN.

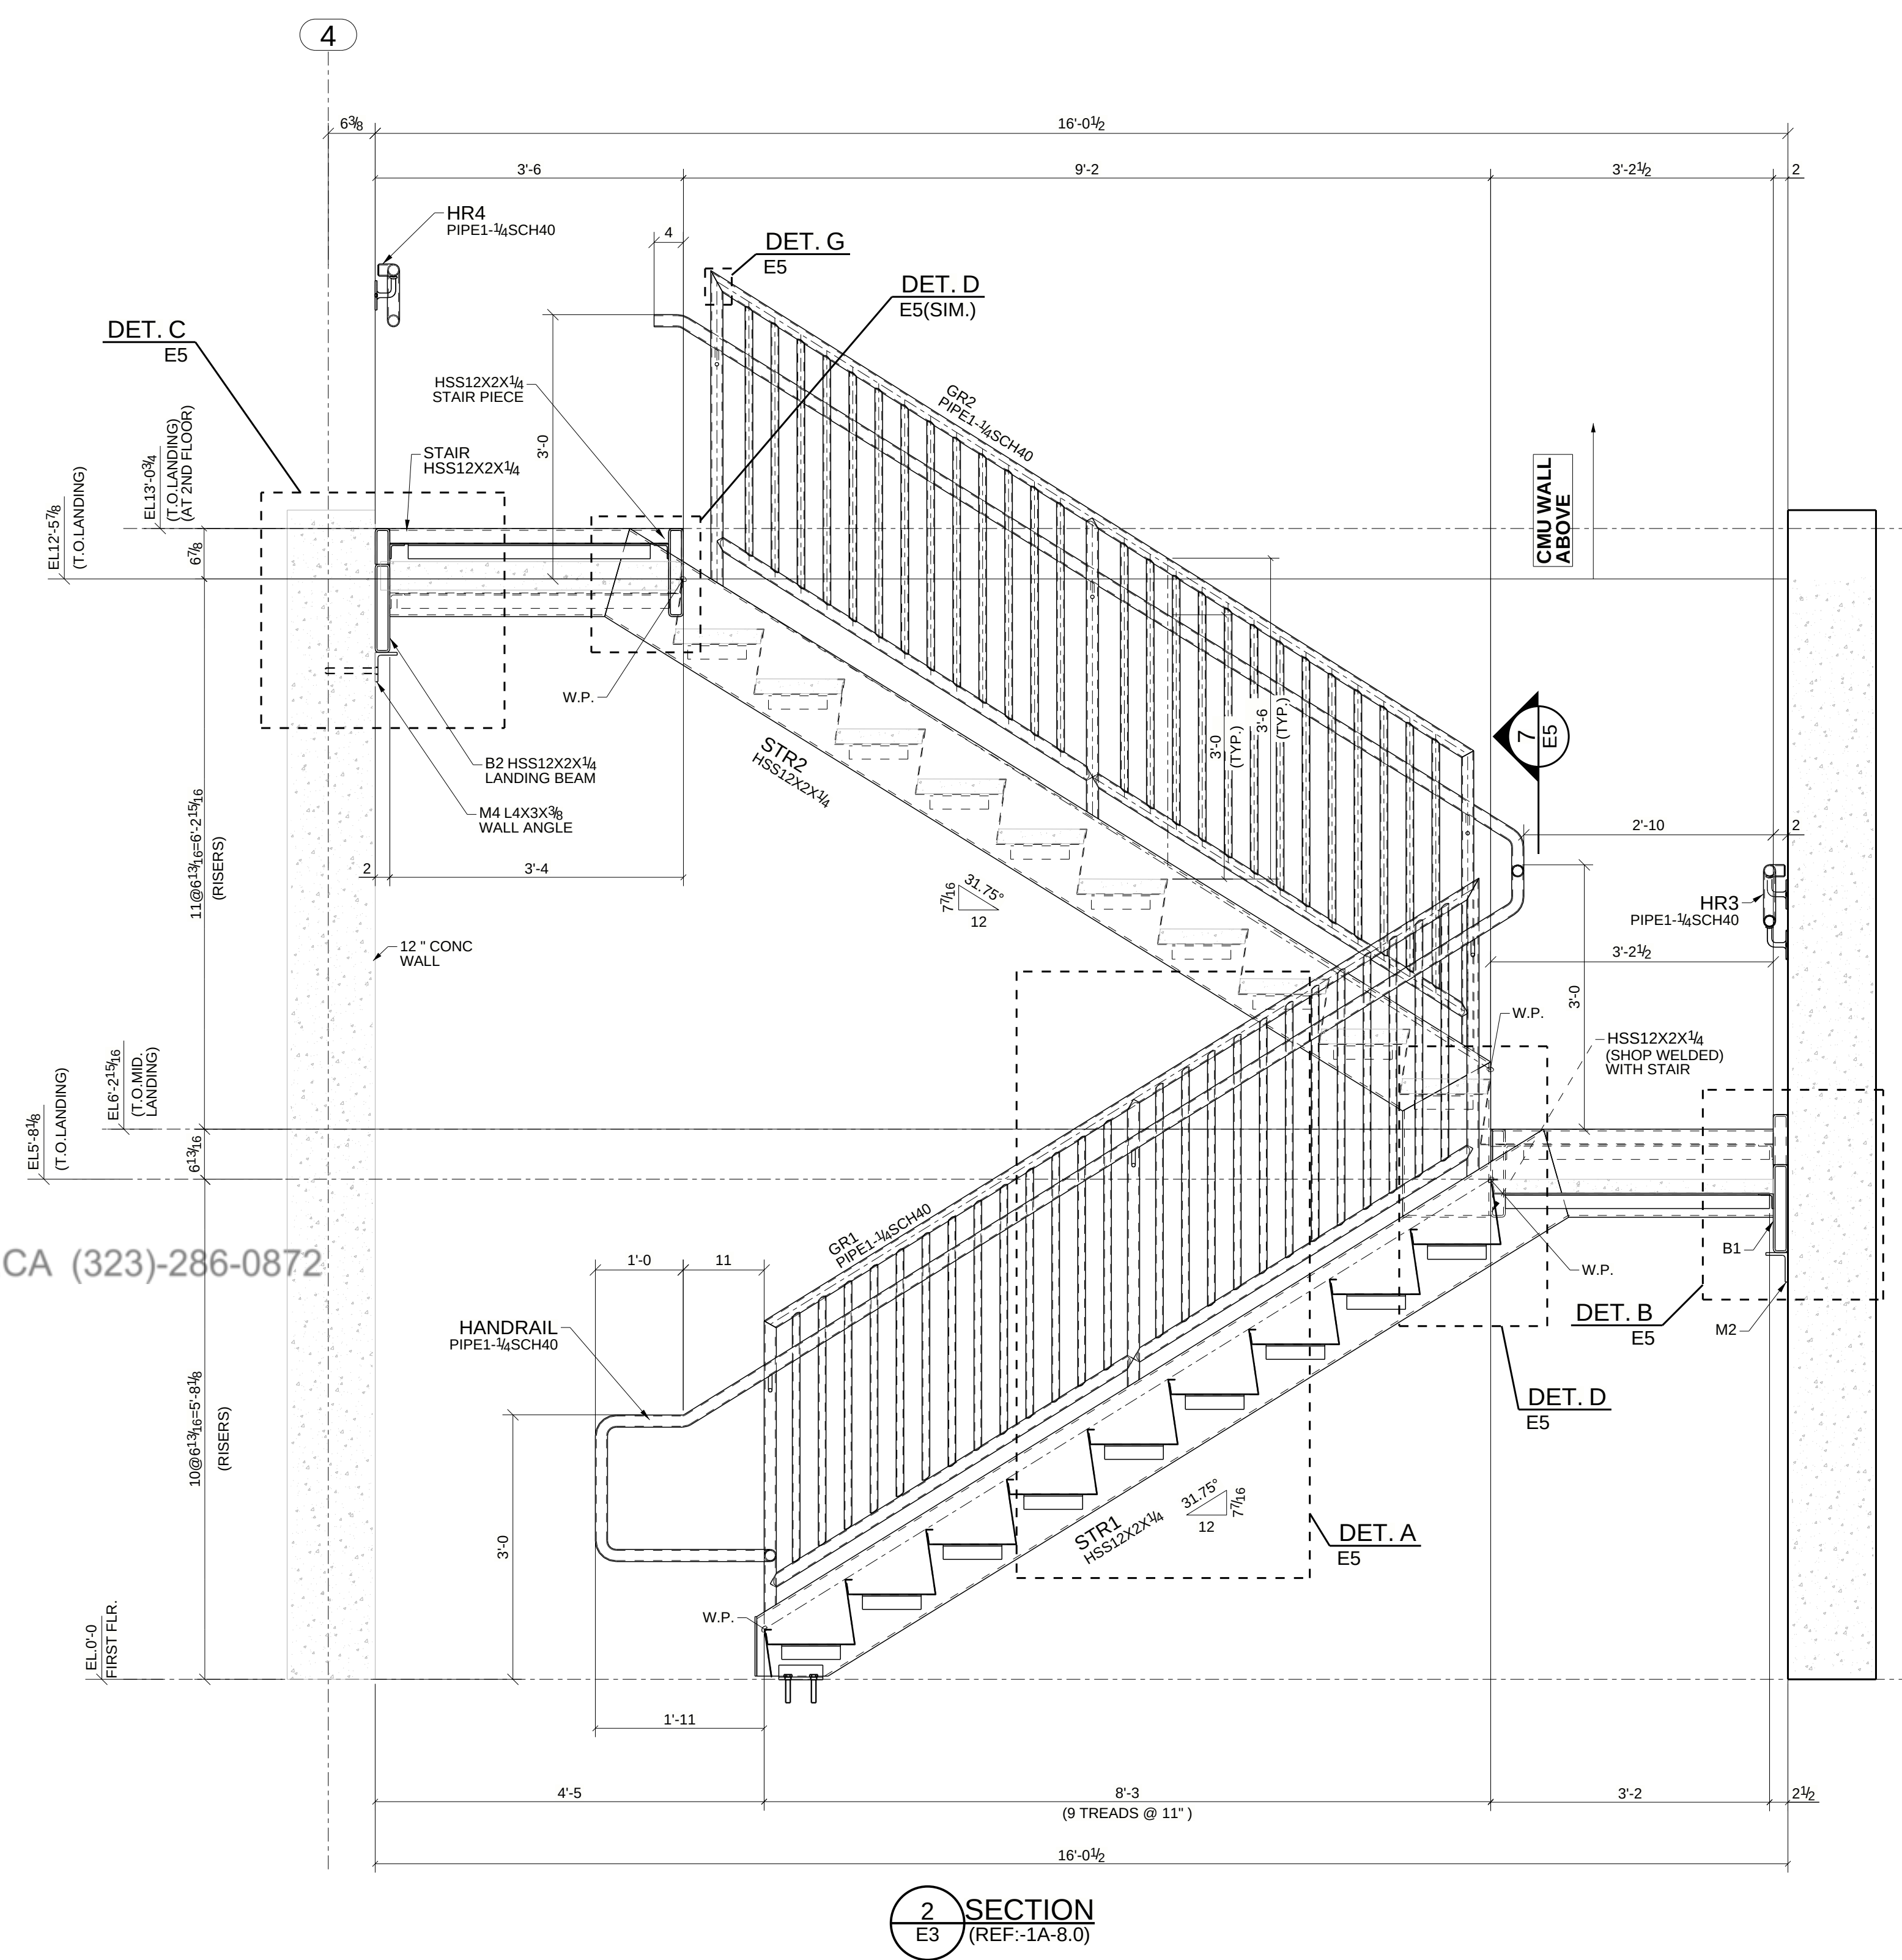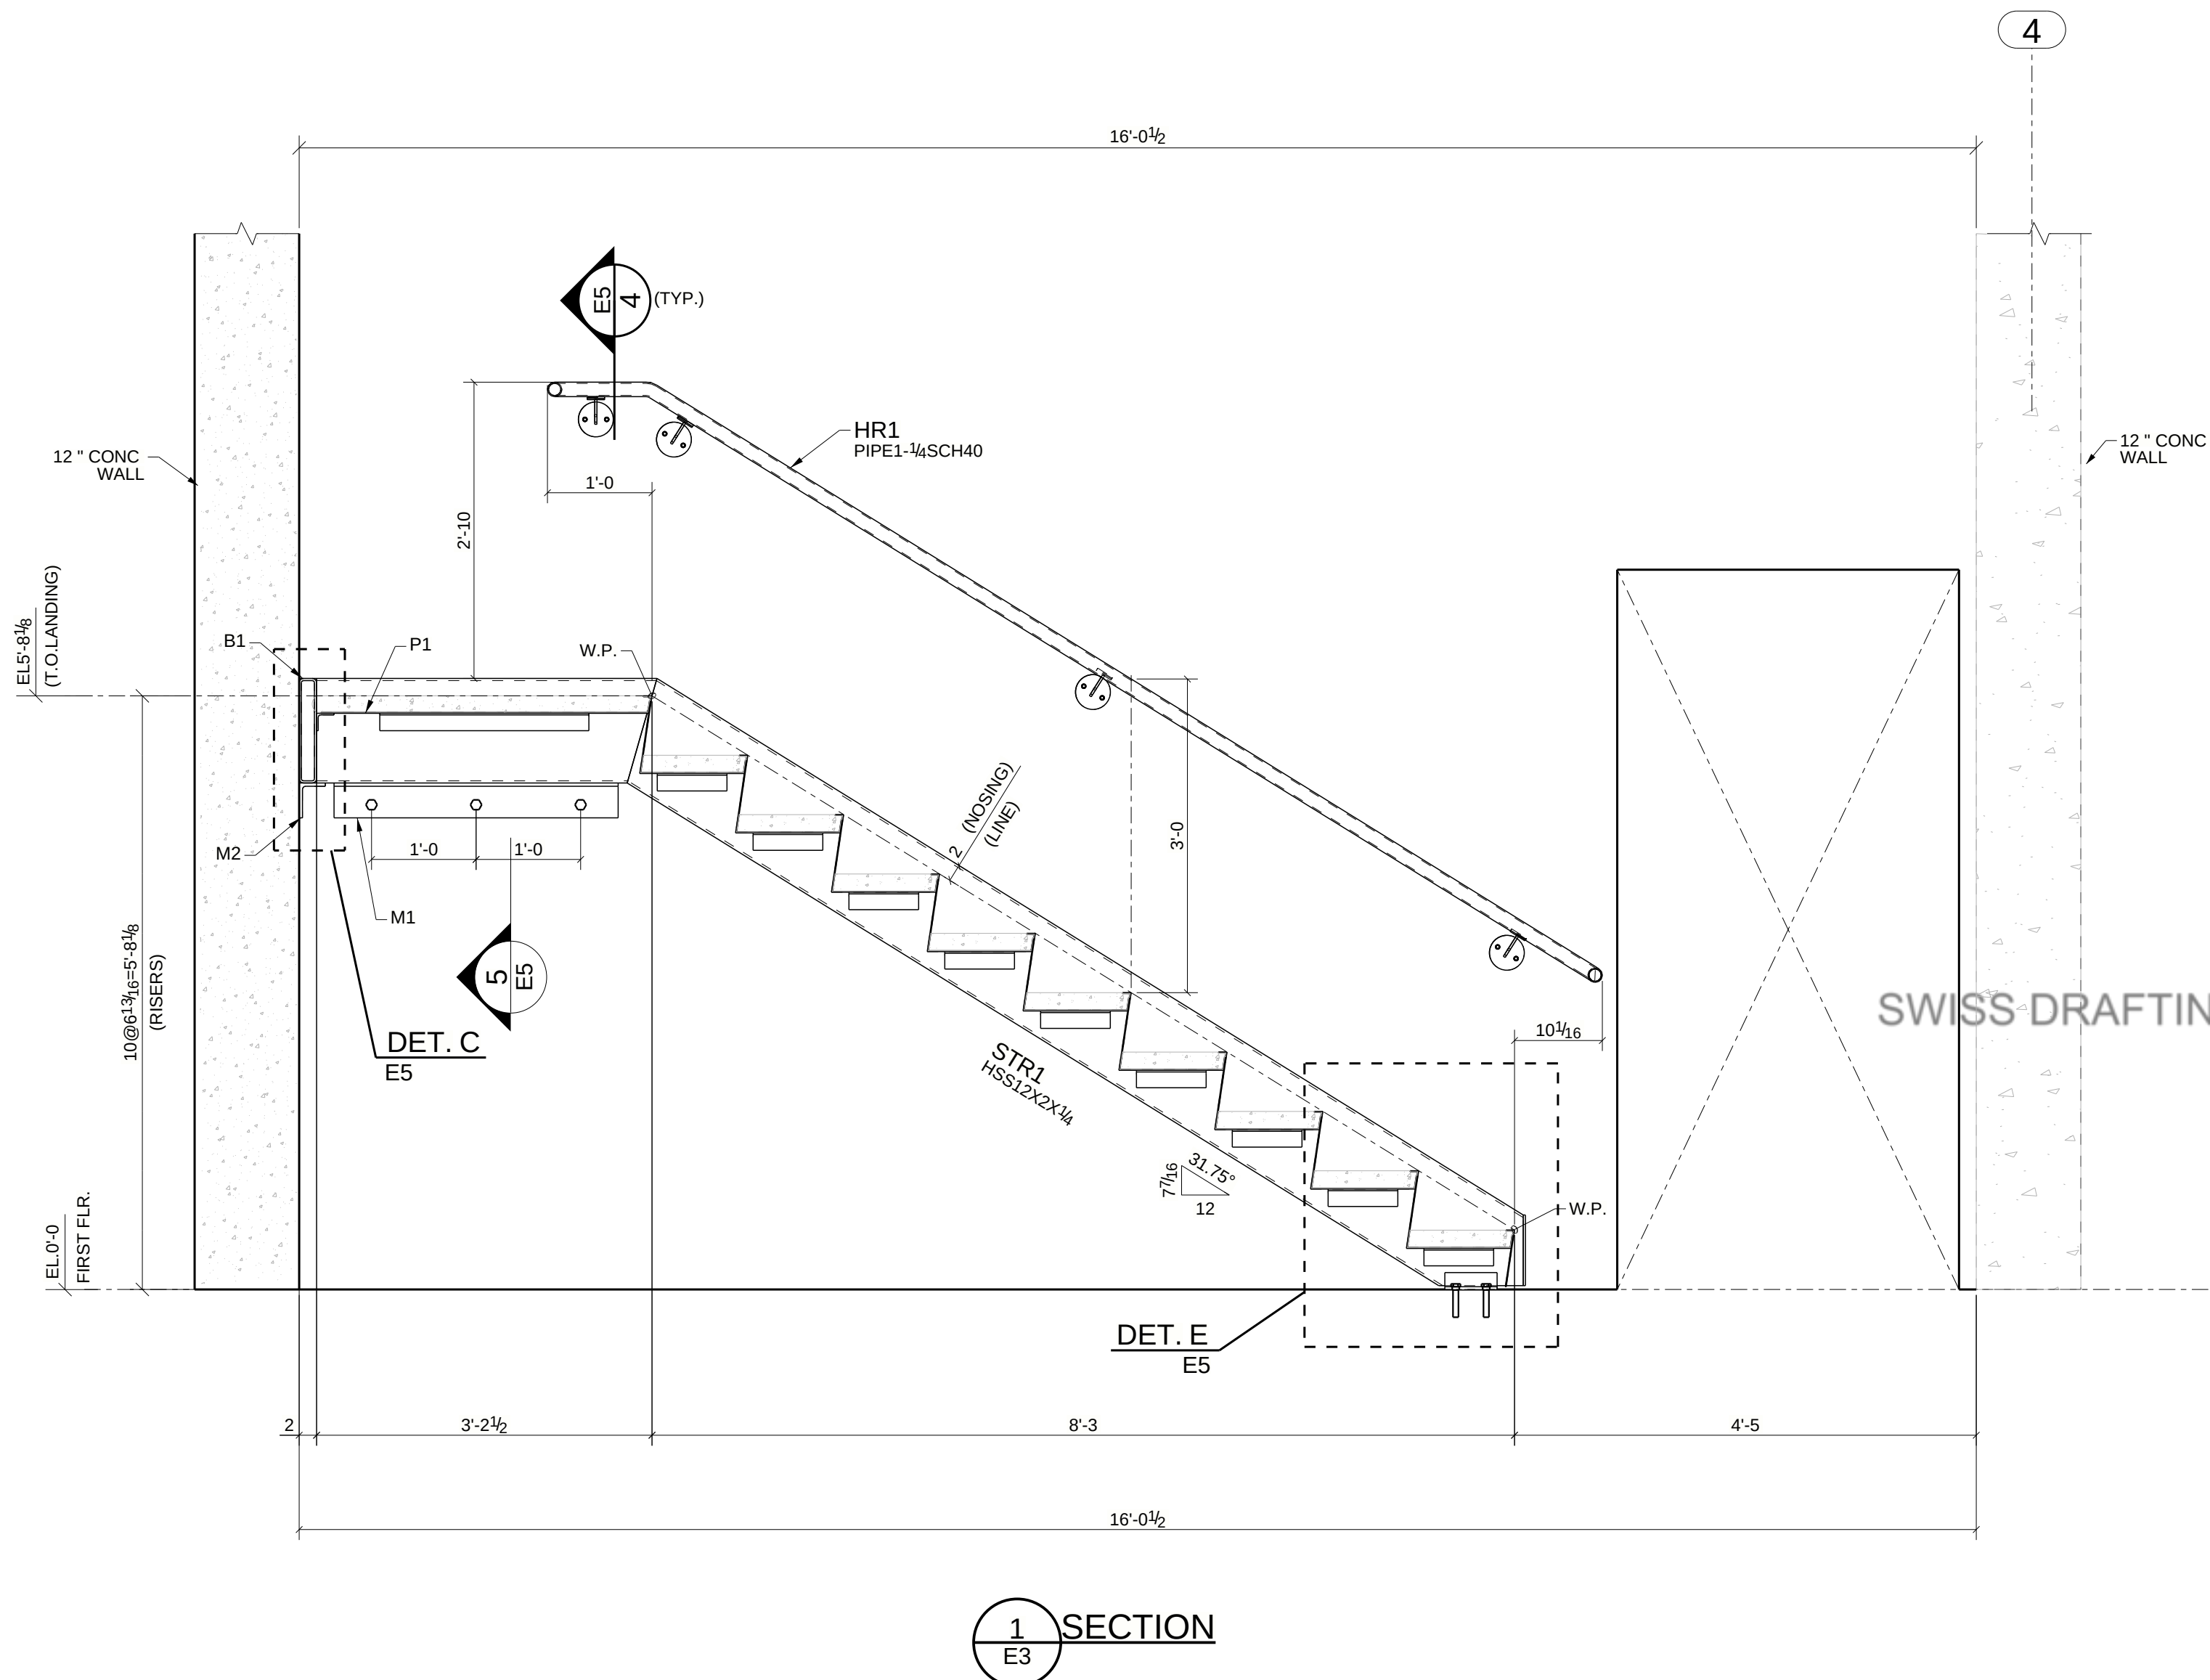


NOTE TO ARCHITECT:
ARCH. PLEASE VERIFY ALL
DIMENSIONS AND ELEVATIONS

APPROVER NOTE:

1. THESE DWGS ARE OUR INTERPRETATION
OF CONTRACT DWGS & WILL BE ASSUMED
TO BE CORRECT AS SHOWN UNLESS
MARKED OTHERWISE ON THE APPROVAL DWGS.

2. ALL CLOUDED AREAS ARE VERIFIES AND WILL
BE ASSUMED TO BE CORRECT AS SHOWN UNLESS
MARKED OTHERWISE ON THE APPROVAL DWGS.

E	FOR RE-APPROVAL	04/28/2025
D	FOR RE-APPROVAL	04/23/2025
C	FOR RE-APPROVAL	04/10/2025
B	FOR RE-APPROVAL	03/10/2025
A	FOR APPROVAL	02/19/2025
REV	DESCRIPTION	DATE
DESCRIPTION	STAIR 1 ELEVATIONS	
PROJECT NAME	310 GREAT ROAD	
DRAWN BY		JOB No.
DATE DRAWN	02/17/2025	DRG No. E3

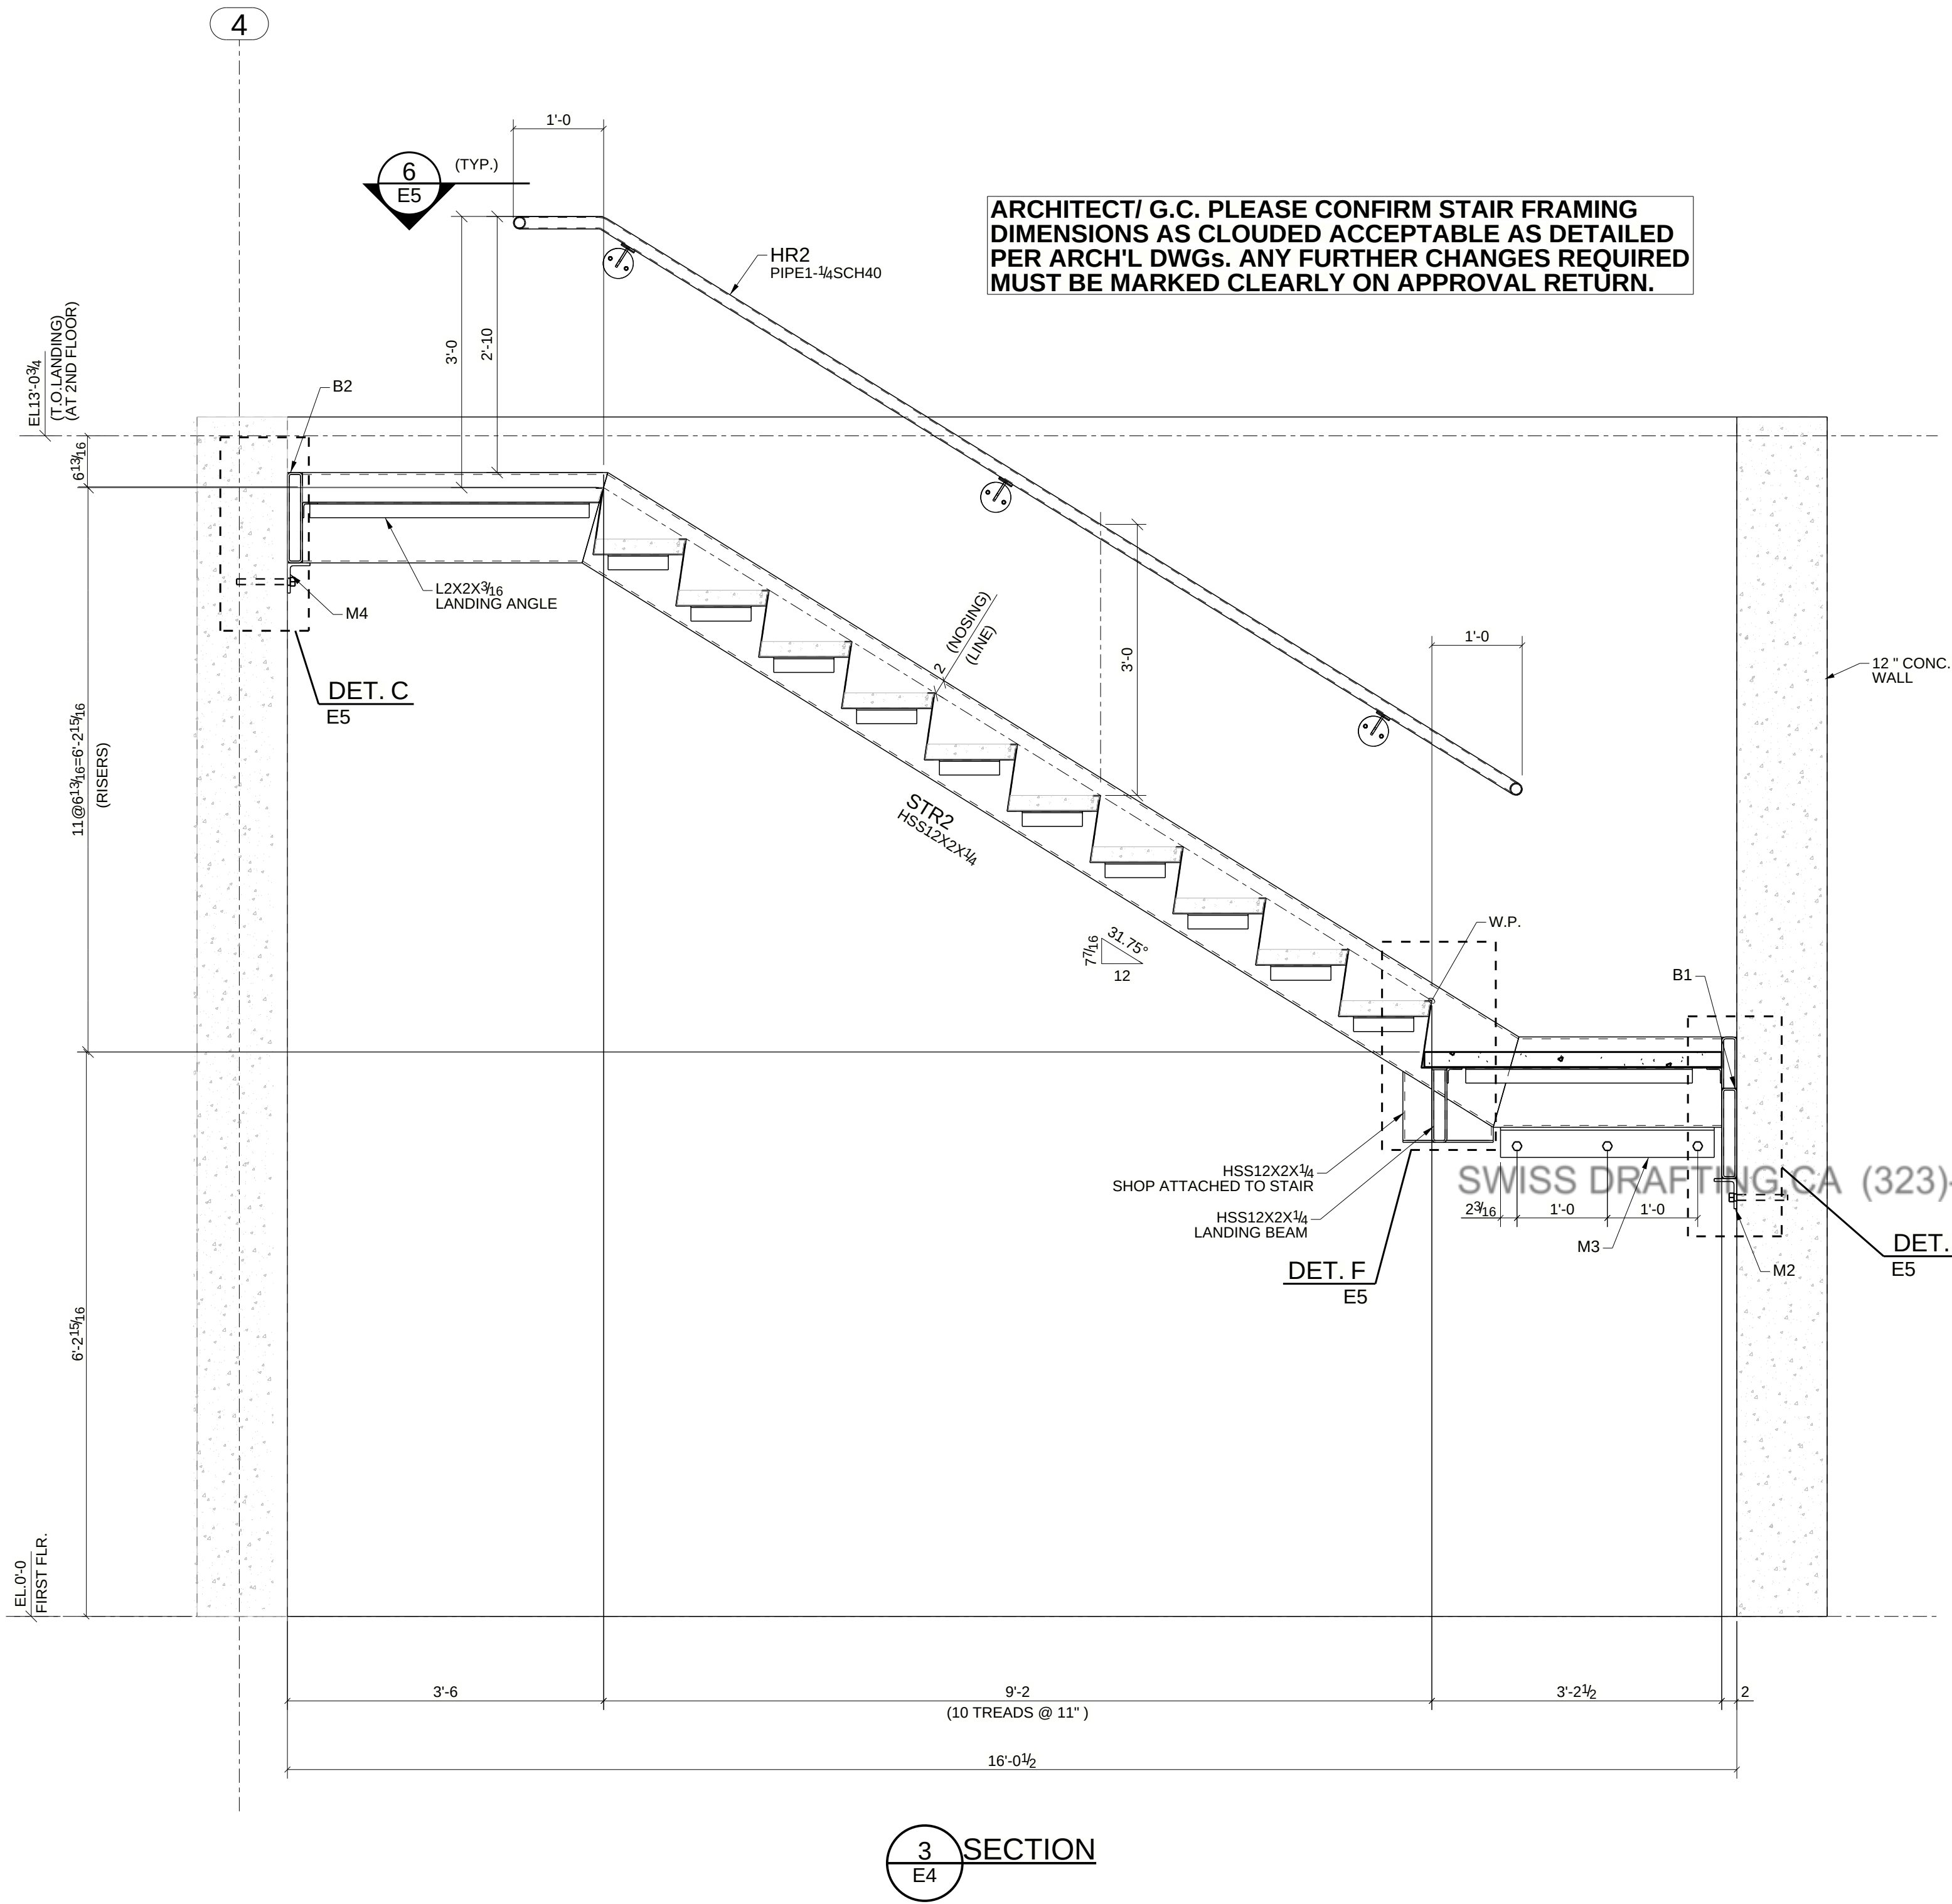

ARCHITECT/ G.C. PLEASE CONFIRM STAIR FRAMING DIMENSIONS AS CLOUDED ACCEPTABLE AS DETAILED PER ARCH'L DWGS. ANY FURTHER CHANGES REQUIRED MUST BE MARKED CLEARLY ON APPROVAL RETURN.


NOTE TO ARCHITECT:
ARCH. PLEASE VERIFY ALL DIMENSIONS AND ELEVATIONS

APPROVER NOTE:

1. THESE DWGs ARE OUR INTERPRETATION OF CONTRACT DWGs & WILL BE ASSUMED TO BE CORRECT AS SHOWN UNLESS MARKED OTHERWISE ON THE APPROVAL DWGs.













2. ALL CLOUDED AREAS ARE VERIFIES AND WILL BE ASSUMED TO BE CORRECT AS SHOWN UNLESS MARKED OTHERWISE ON THE APPROVAL DWGs.

E	FOR RE-APPROVAL	04/28/2025
D	FOR RE-APPROVAL	04/23/2025
C	FOR RE-APPROVAL	04/10/2025
B	FOR RE-APPROVAL	03/10/2025
A	FOR APPROVAL	02/19/2025
REV	DESCRIPTION	DATE
DESCRIPTION	STAIR 1 ELEVATIONS	
PROJECT NAME	310 GREAT ROAD	
DRAWN BY		JOB No.
DATE DRAWN	02/17/2025	DRG No. E4

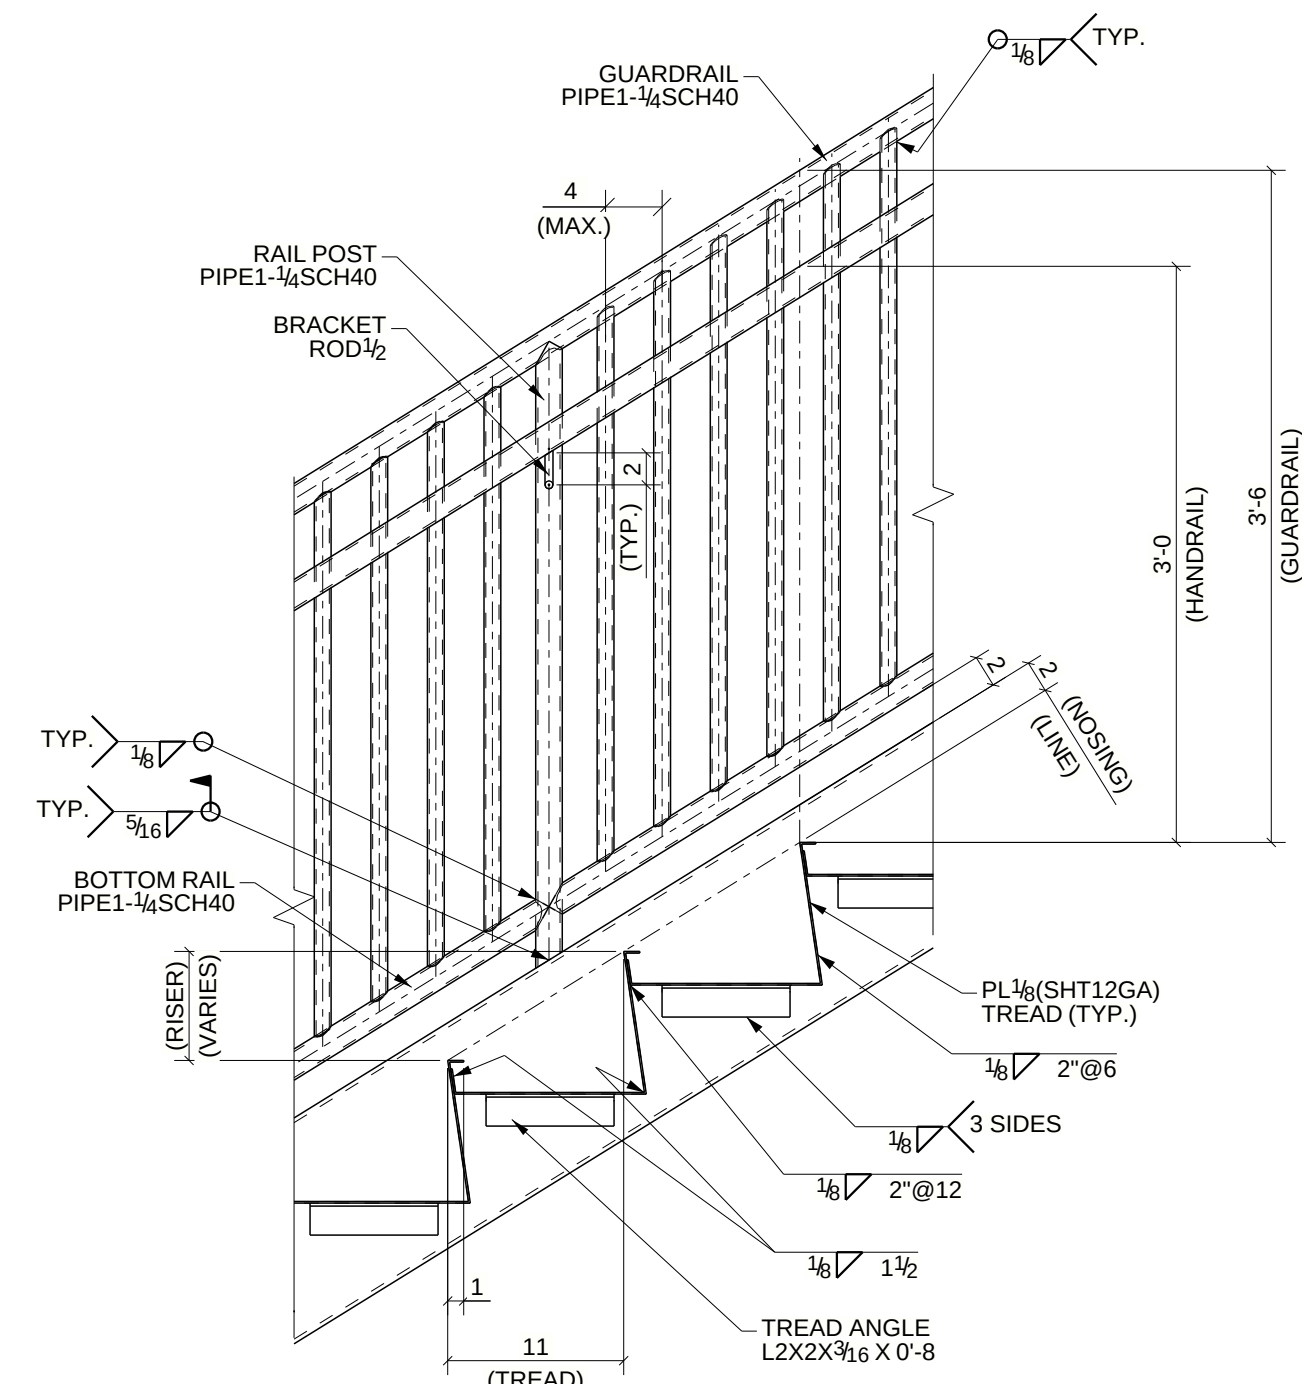


NOTE TO EOR:


PLEASE REFER SECTION DETAIL SHEET E9 FOR STAIR#2 WITH THIS SHEET FOR ANY SIMILAR INFO NOT SHOWN.

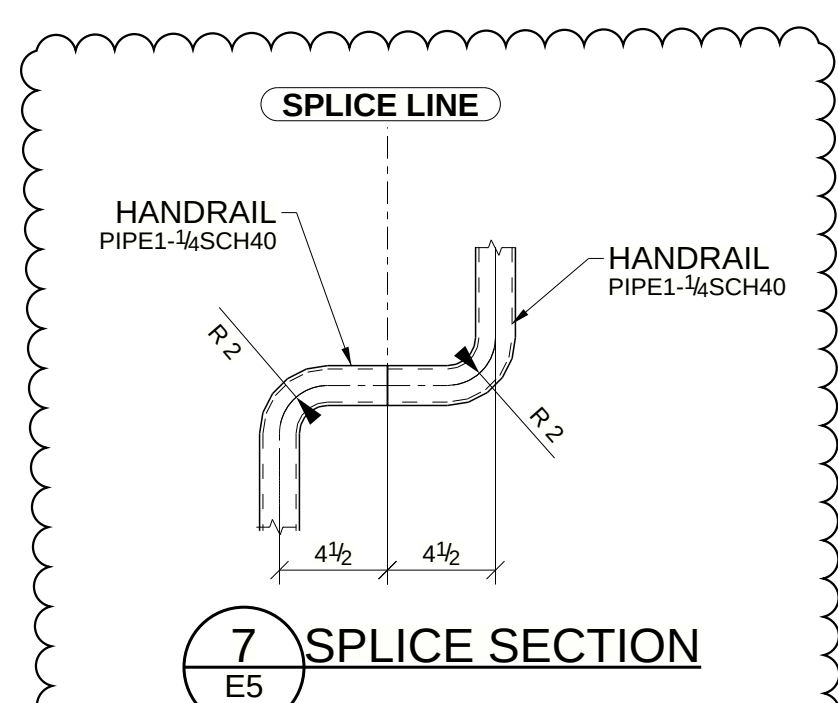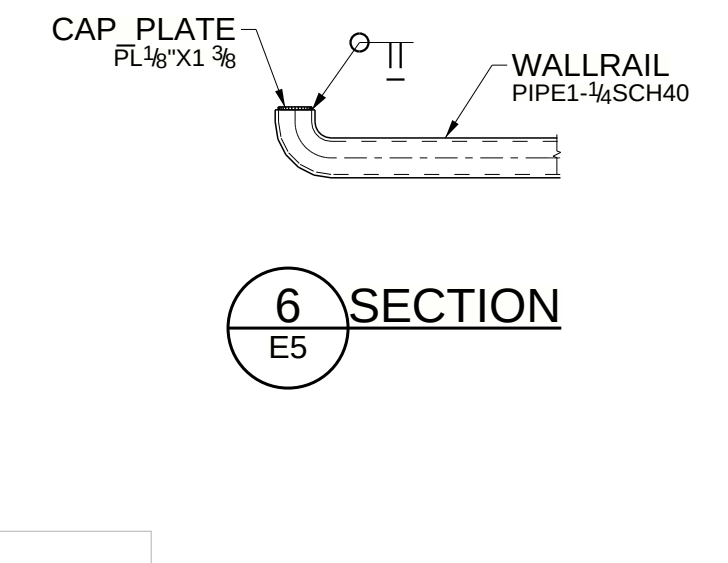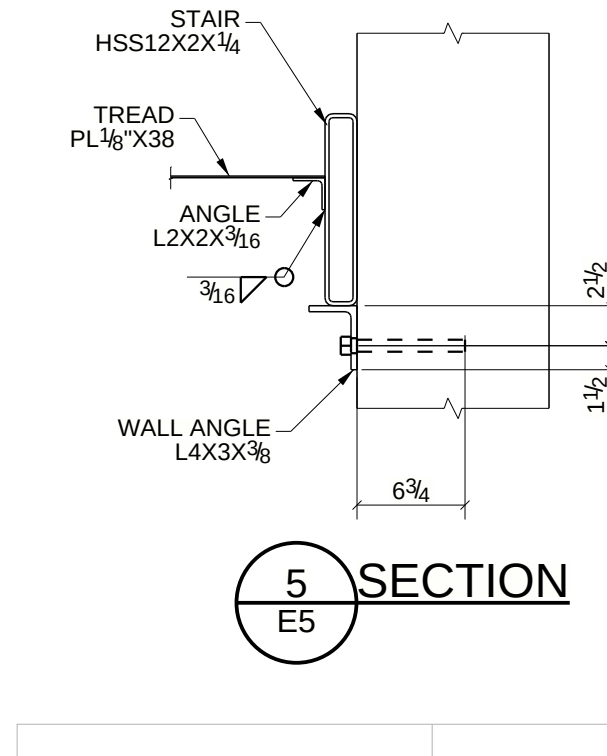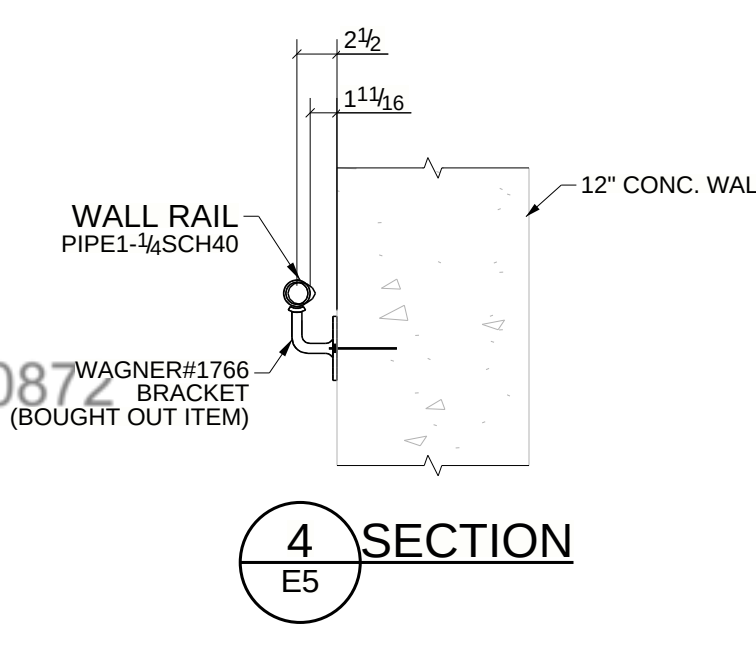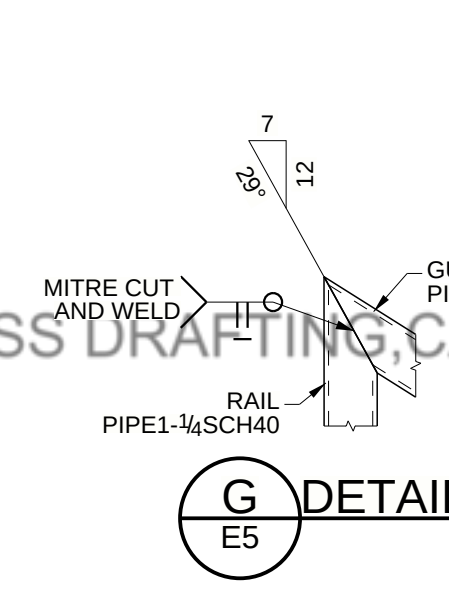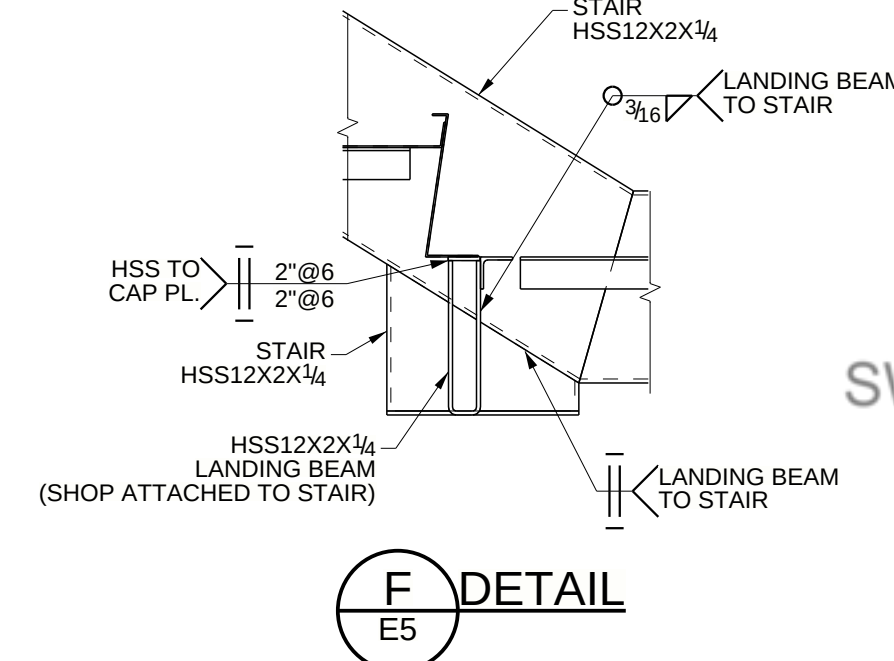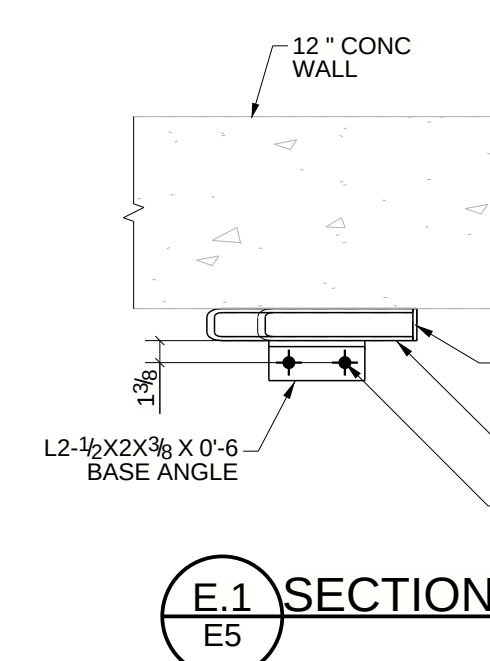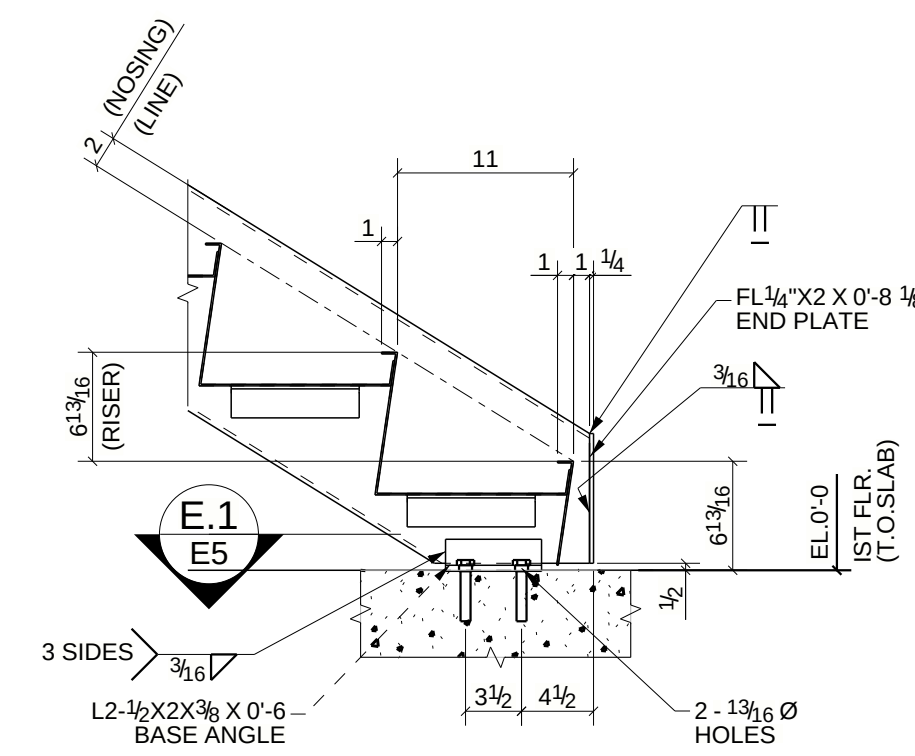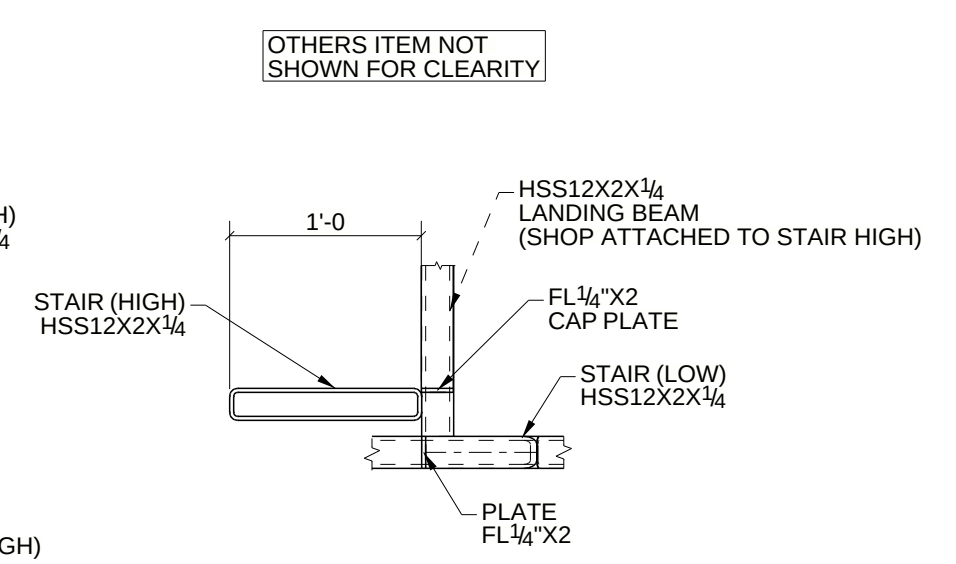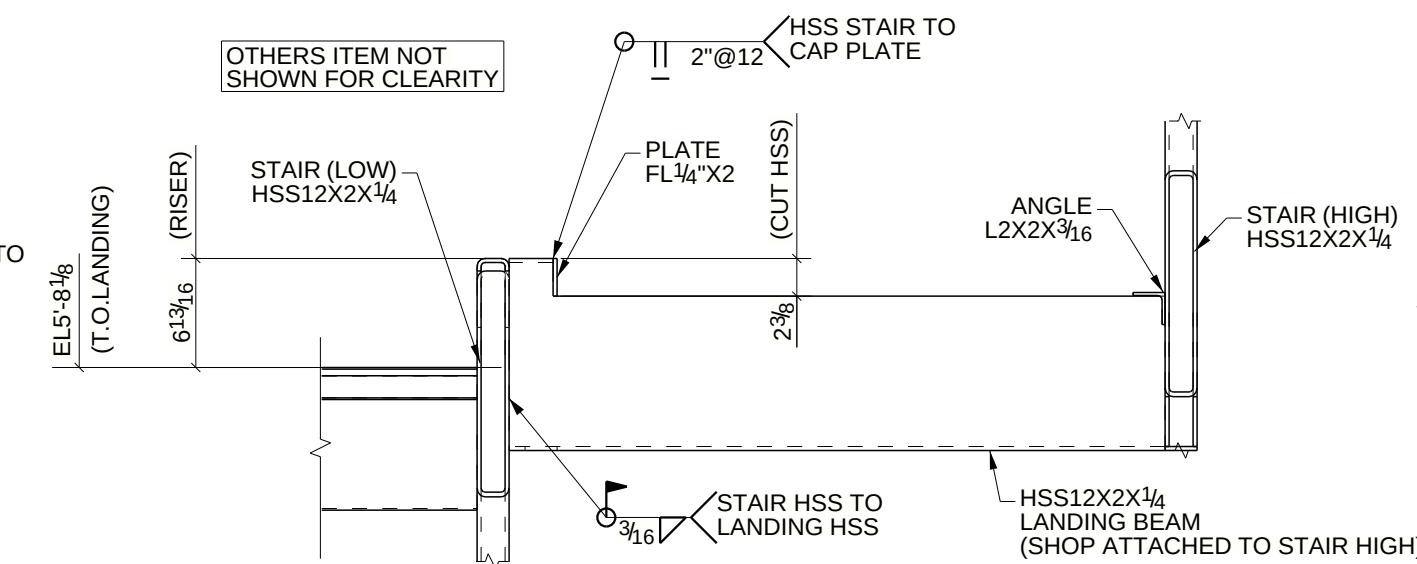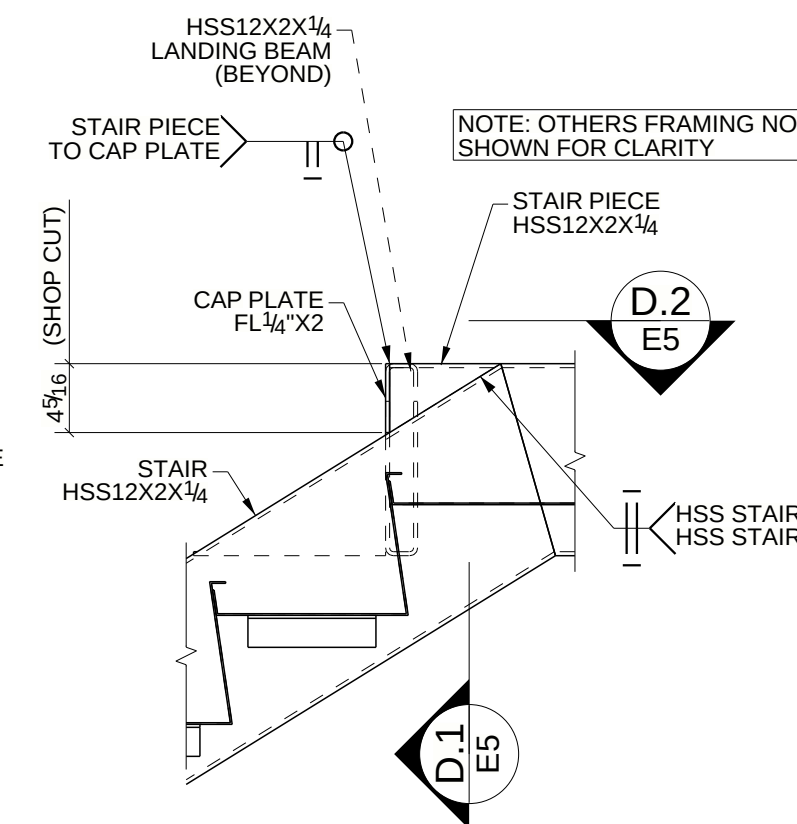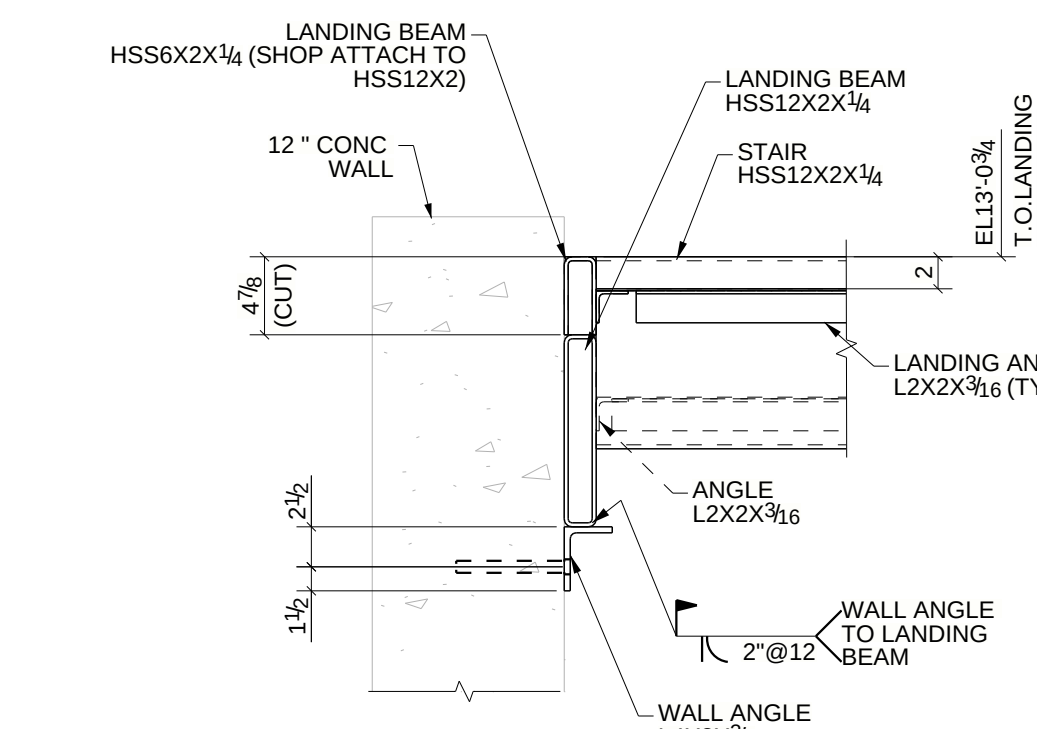

ARCH. PLEASE VERIFY THE SPLICE
SECTION FOR RAIL AT
LANDING

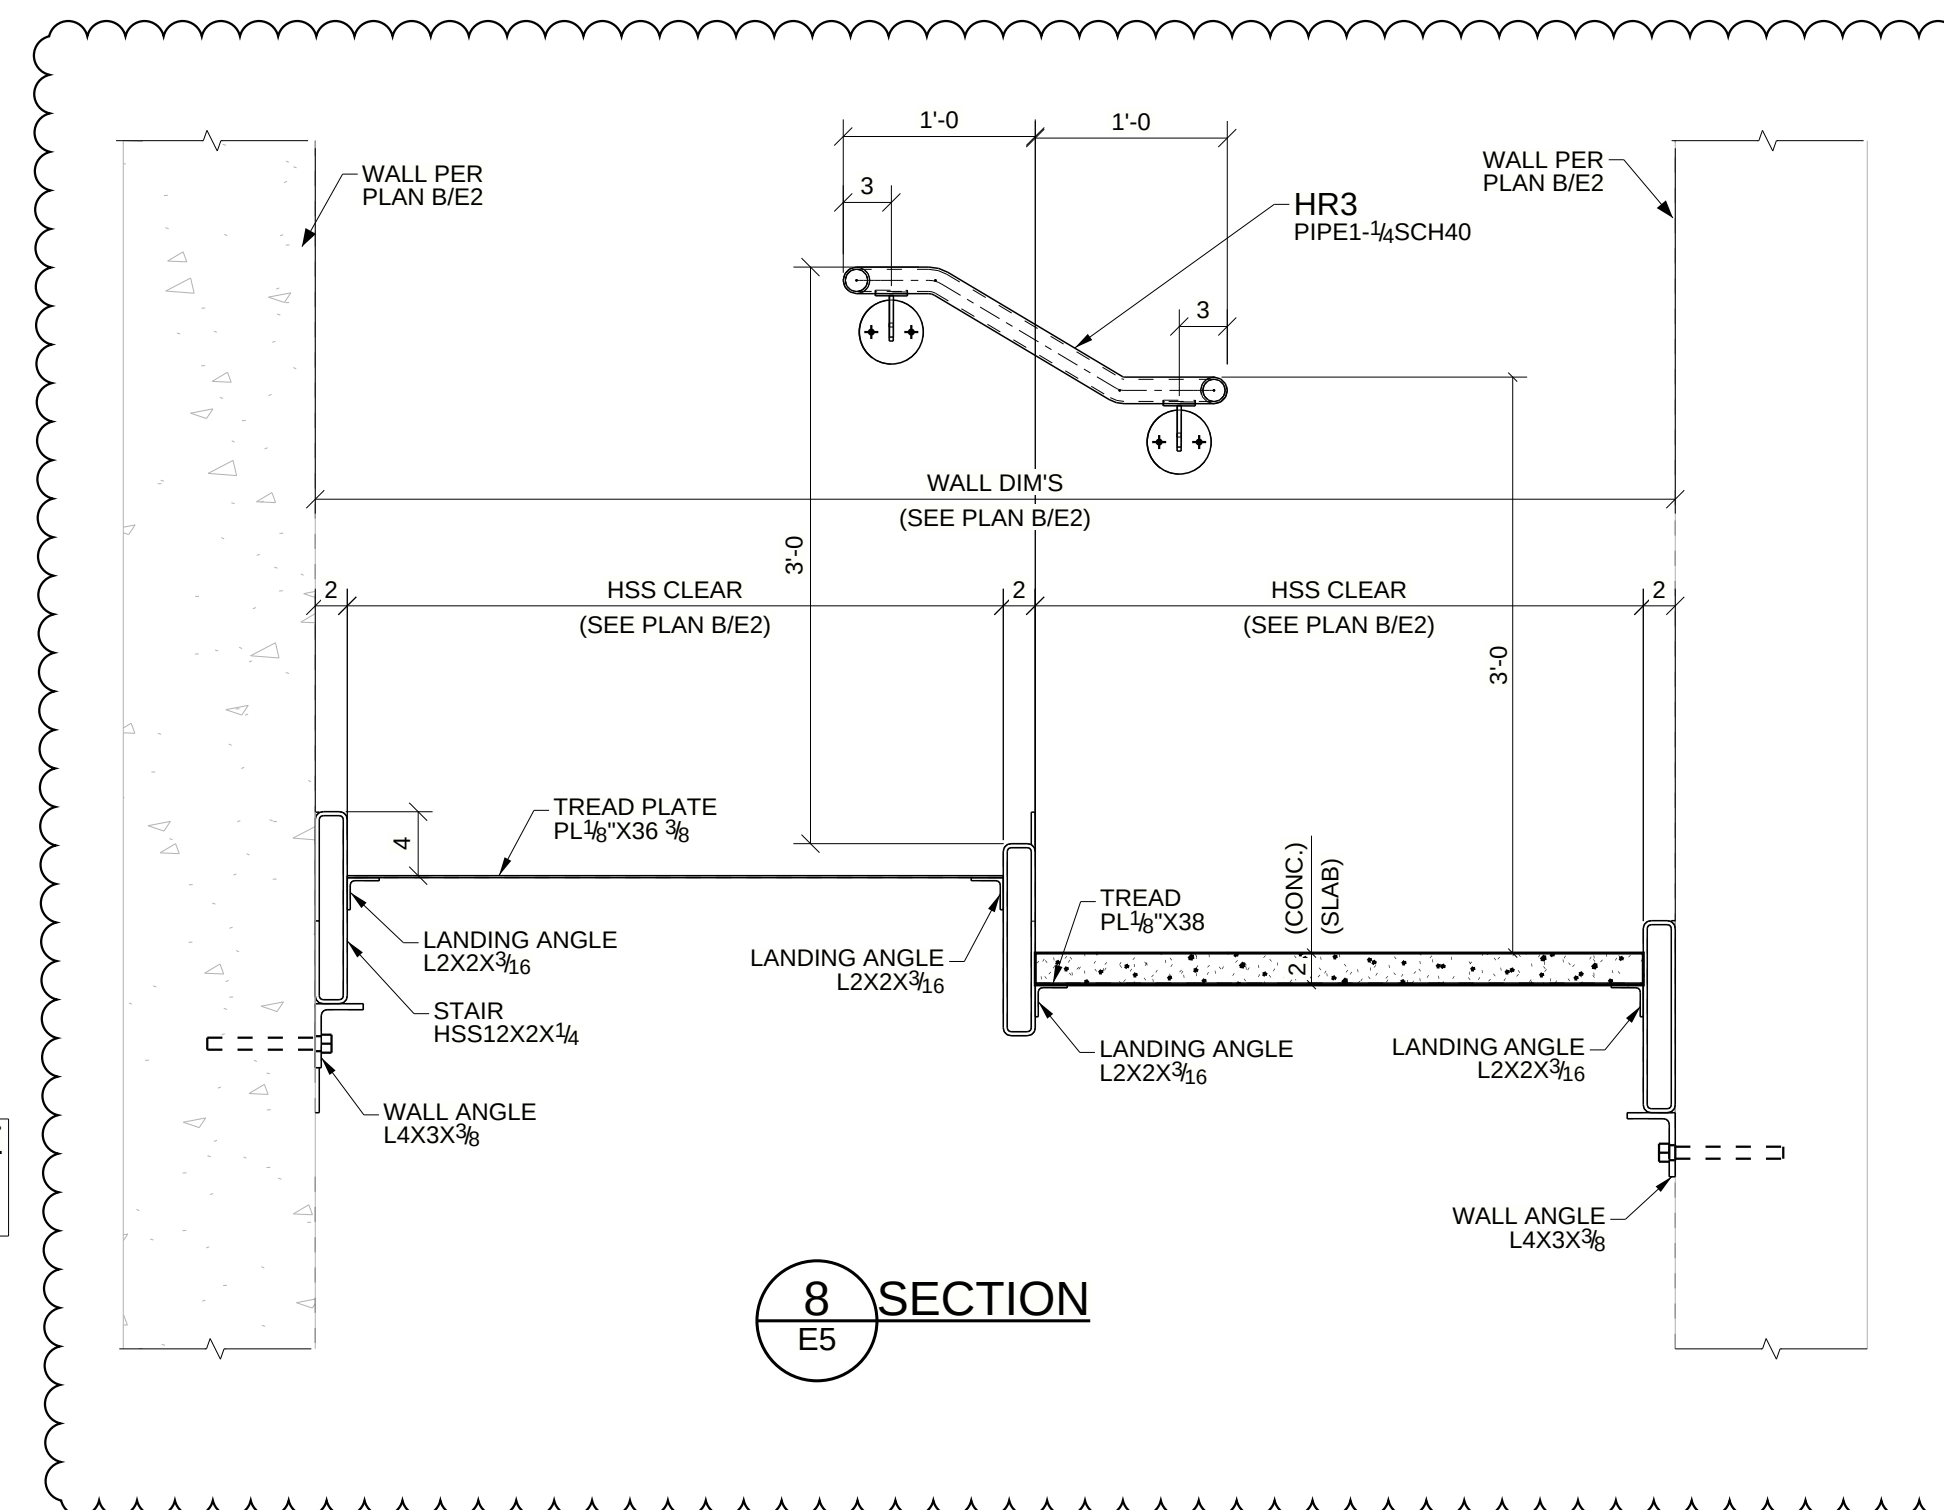

ARCHITECT PLEASE VERIFY THIS LANDING
ARRANGEMENT WITH SMALL
STEP WALL RAIL AS DRAWN

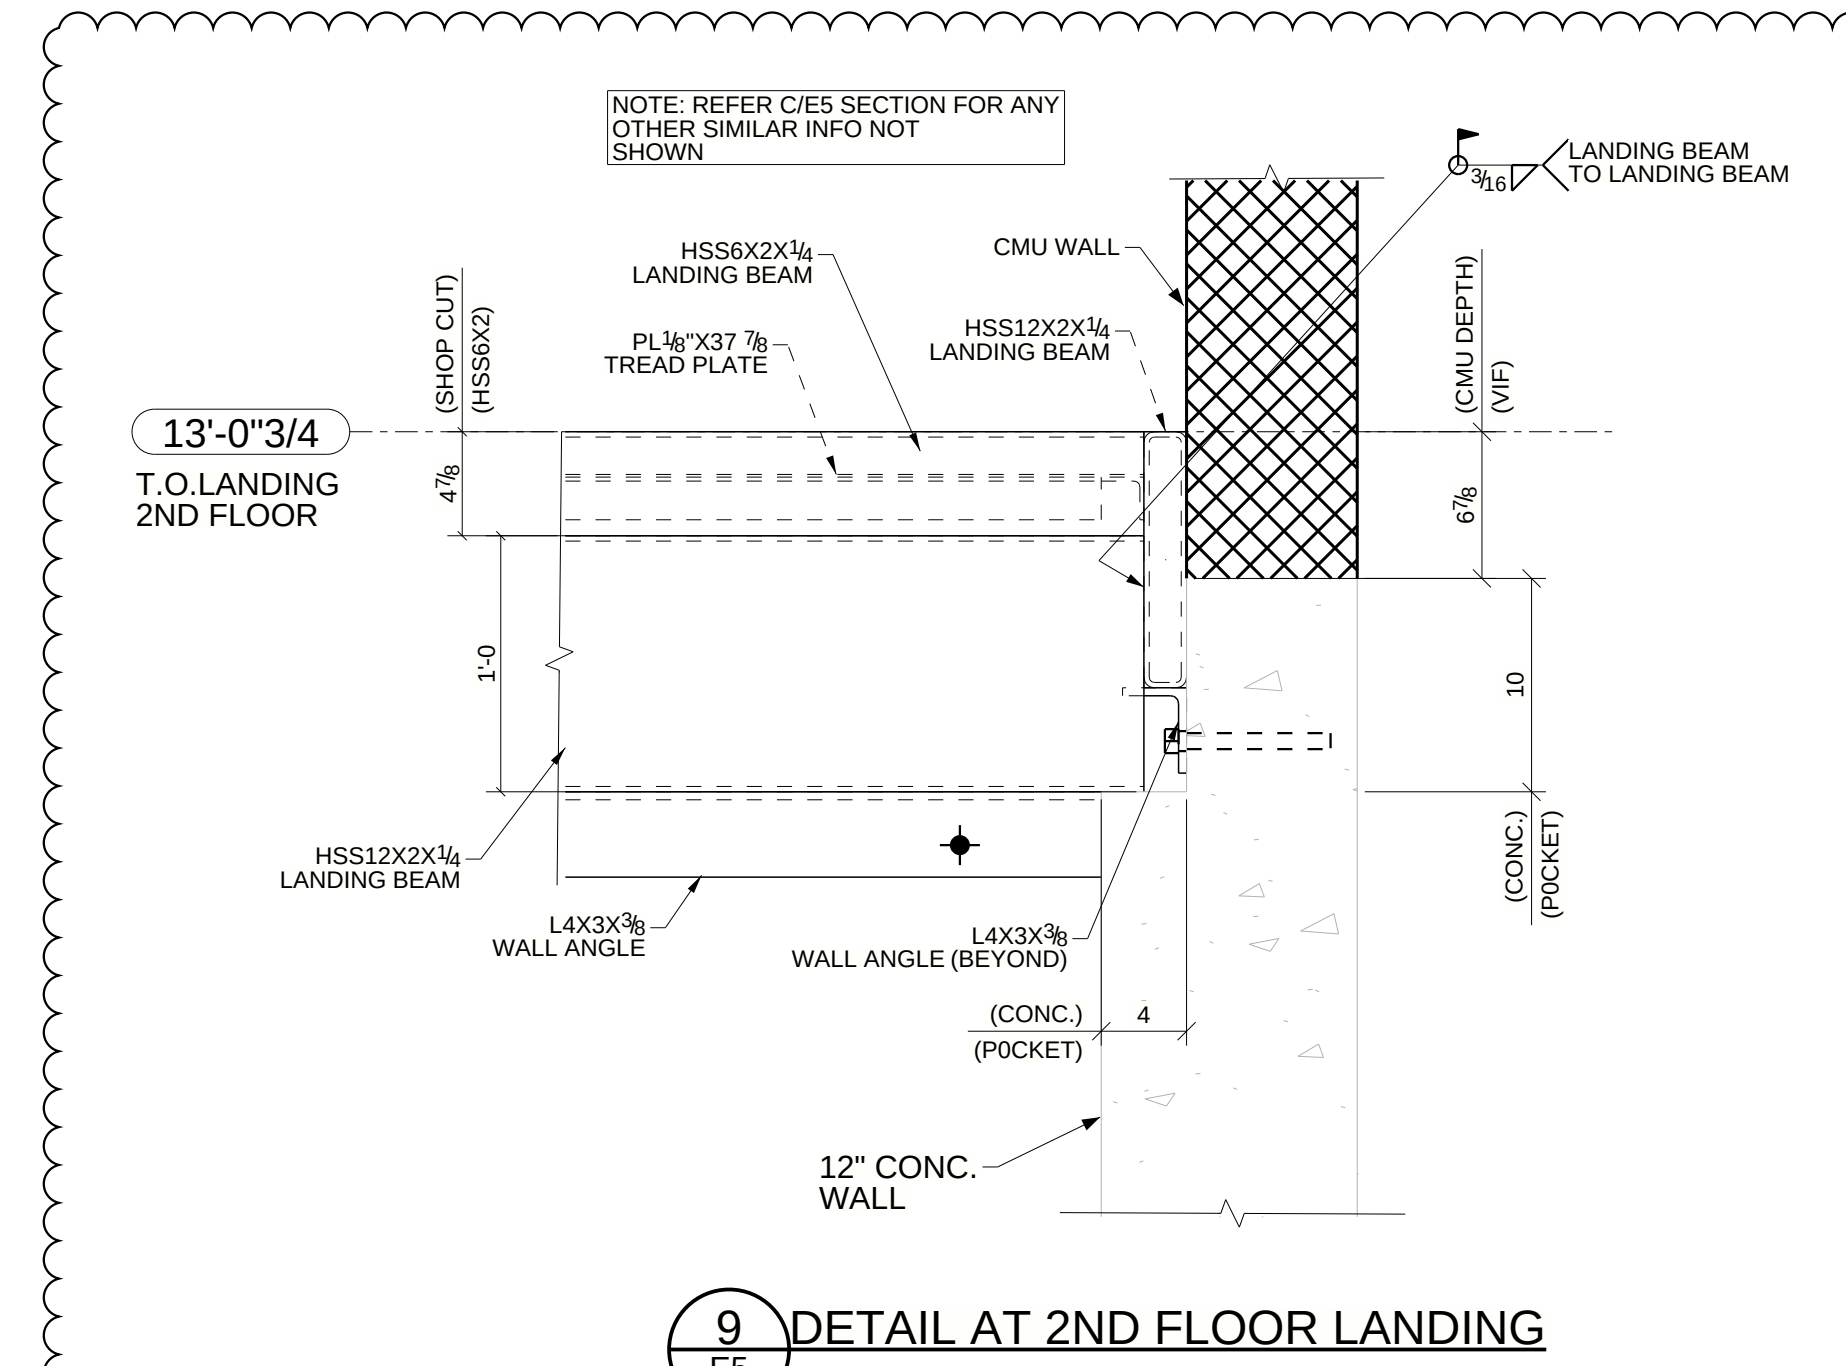

ARCHITECT PLEASE VERIFY THIS FRAMING
ARRANGEMENT AT 2ND FLOOR LANDING

WAGNER BRACKET
CONNECTION
WITH CONC. WALL

3/8 Ø HAS-V-36(F1554 GR.36)
USING HITI HIT-RE 500 V3
3" EMBED

3/8 Ø HAS-V-36(F1554 GR.36)
USING HITI HIT-RE 500 V3
3" EMBED

WALL ANGLE CONNECTION WITH CONC. WALL



15/16 "Ø HOLES FOR
3/4Ø HAS-V-36(F1554 GR.36)
@ 63/4 EMBED
USING HITI HIT-RE 500 V3

APPROVER NOTE:


1. THESE DWGs ARE OUR INTERPRETATION OF CONTRACT DWGS & WILL BE ASSUMED TO BE CORRECT AS SHOWN UNLESS MARKED OTHERWISE ON THE APPROVAL DWGS.
2. ALL CLOUDED AREAS ARE VERIFIES AND WILL BE ASSUMED TO BE CORRECT AS SHOWN UNLESS MARKED OTHERWISE ON THE APPROVAL DWGS.

E	FOR RE-APPROVAL	04/28/2025
D	FOR RE-APPROVAL	04/23/2025
C	FOR RE-APPROVAL	04/10/2025
B	FOR RE-APPROVAL	03/10/2025
A	FOR APPROVAL	02/19/2025
REV	DESCRIPTION	DATE

DESCRIPTION	STAIR SECTIONS & DETAILS		
PROJECT NAME	310 GREAT ROAD		
DRAWN BY		JOB No.	DRG No. E5
DATE DRAWN	02/18/2025		

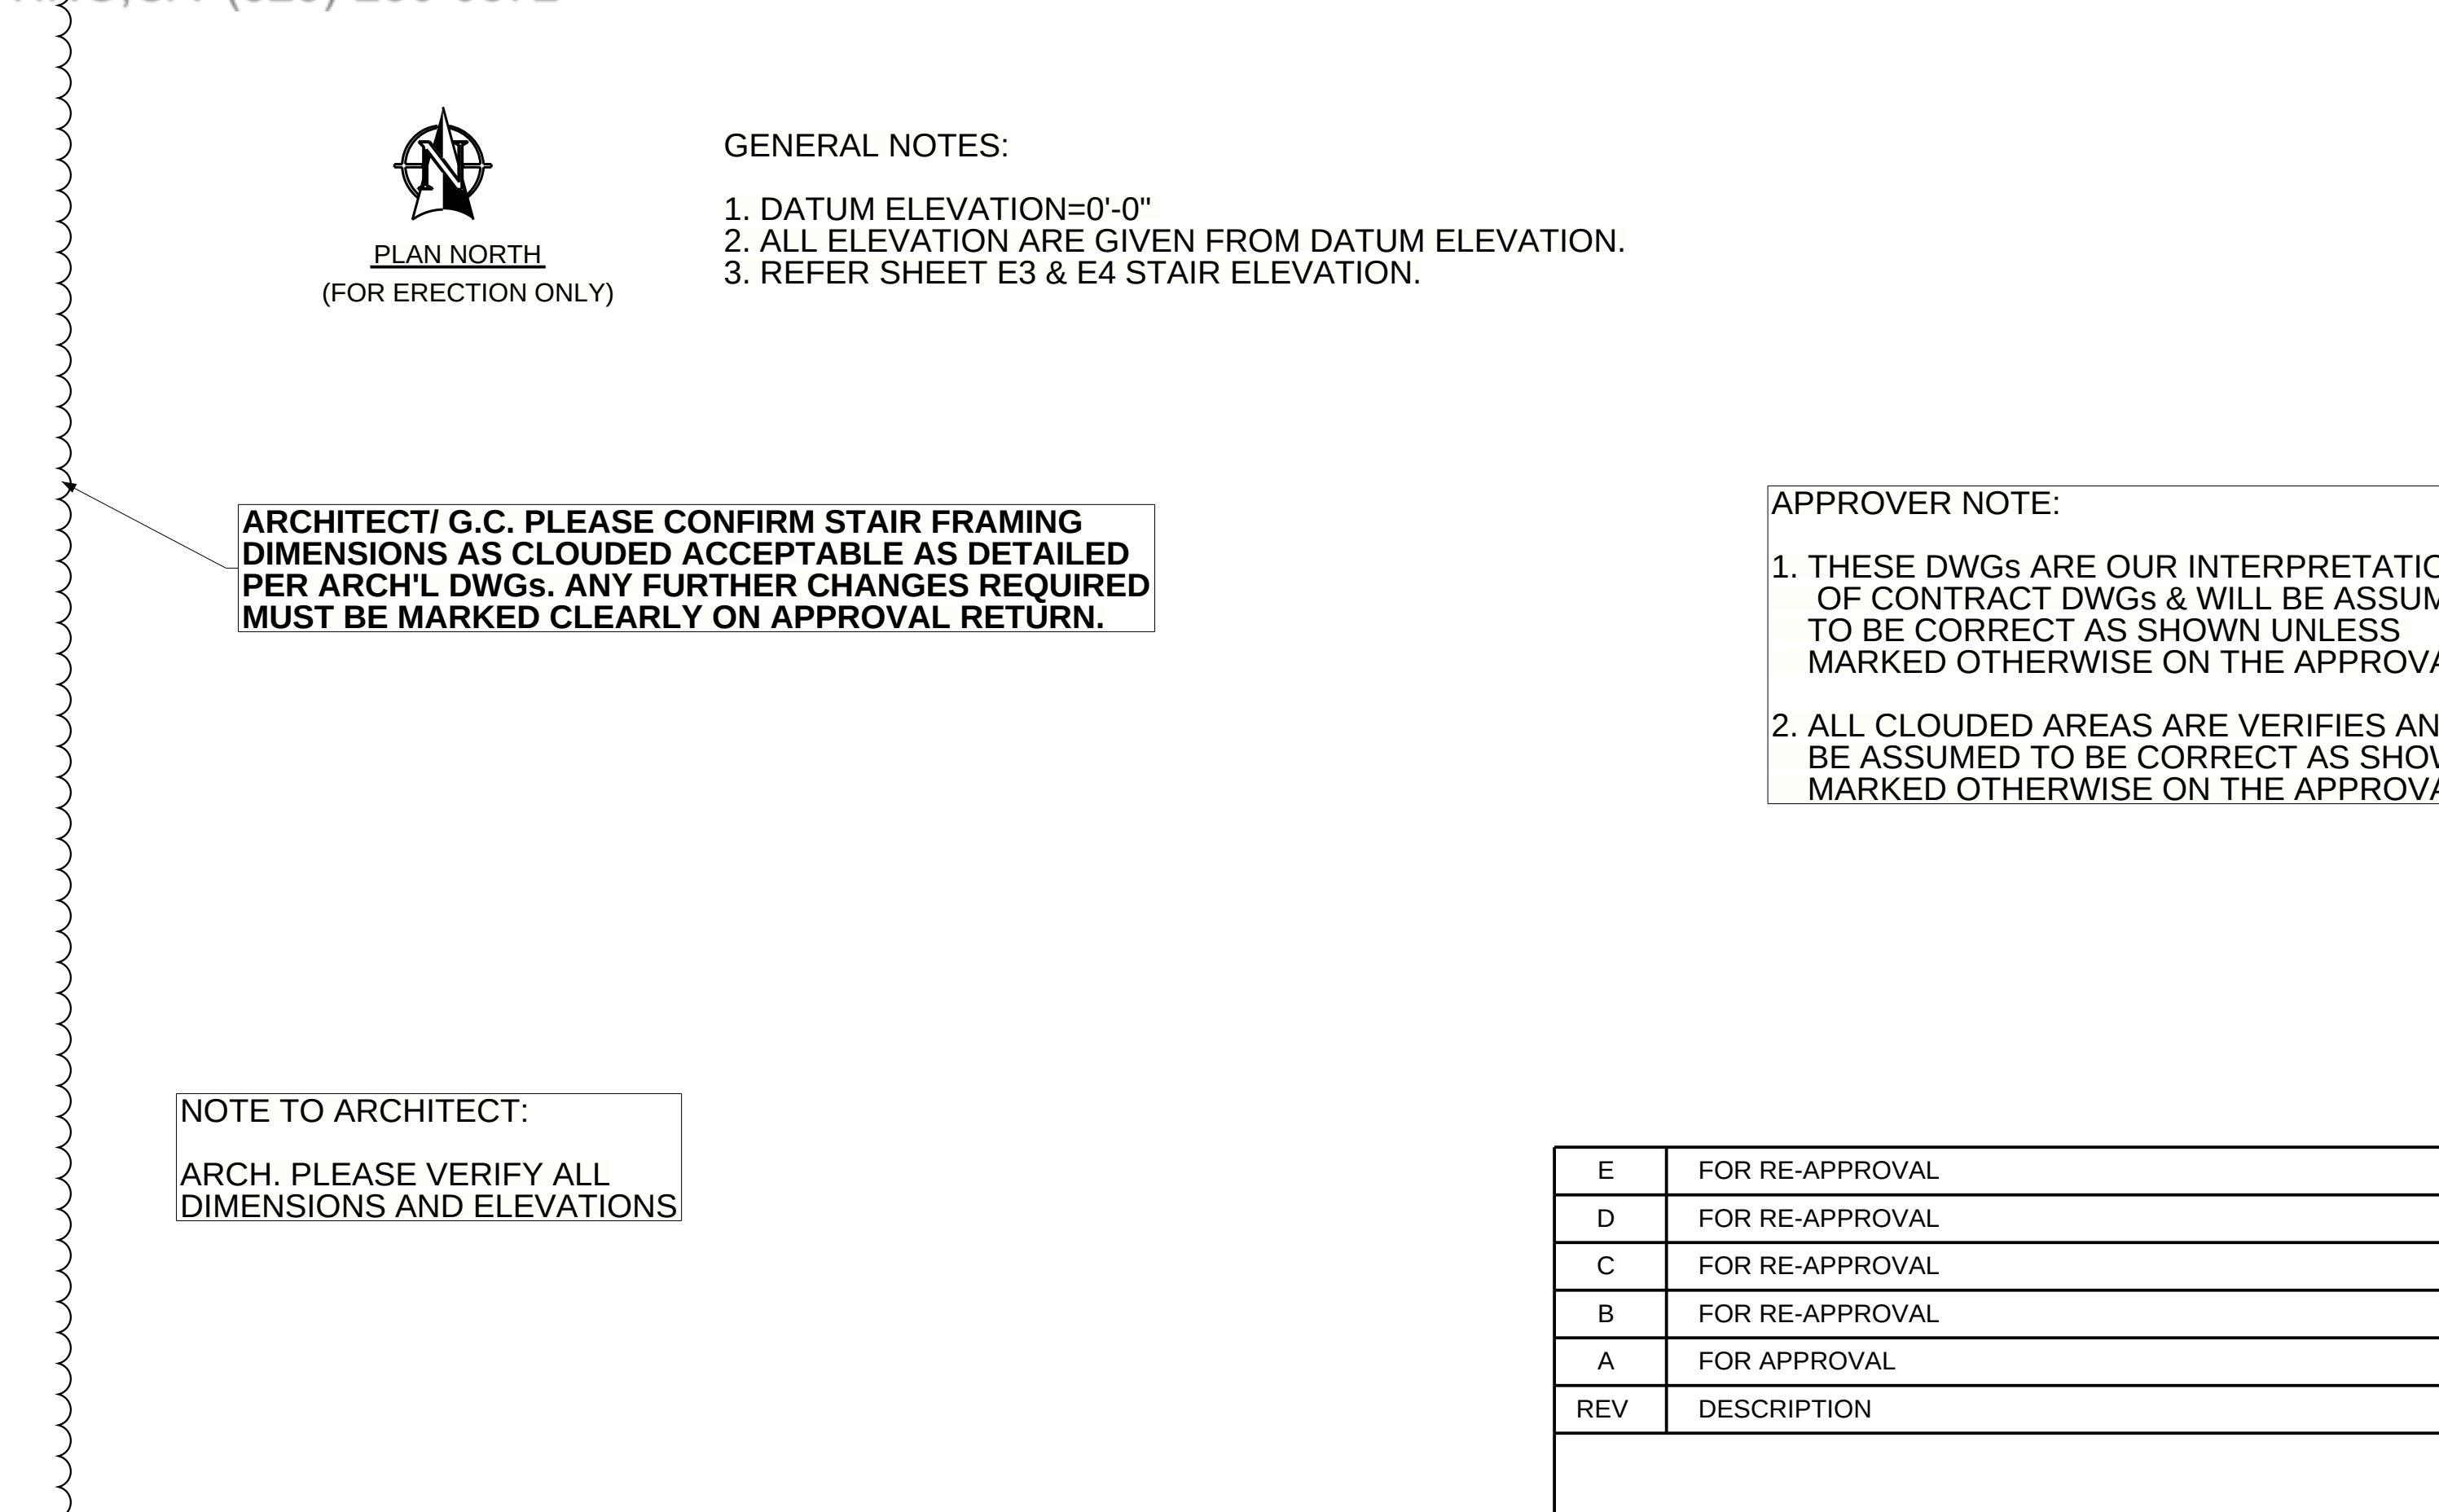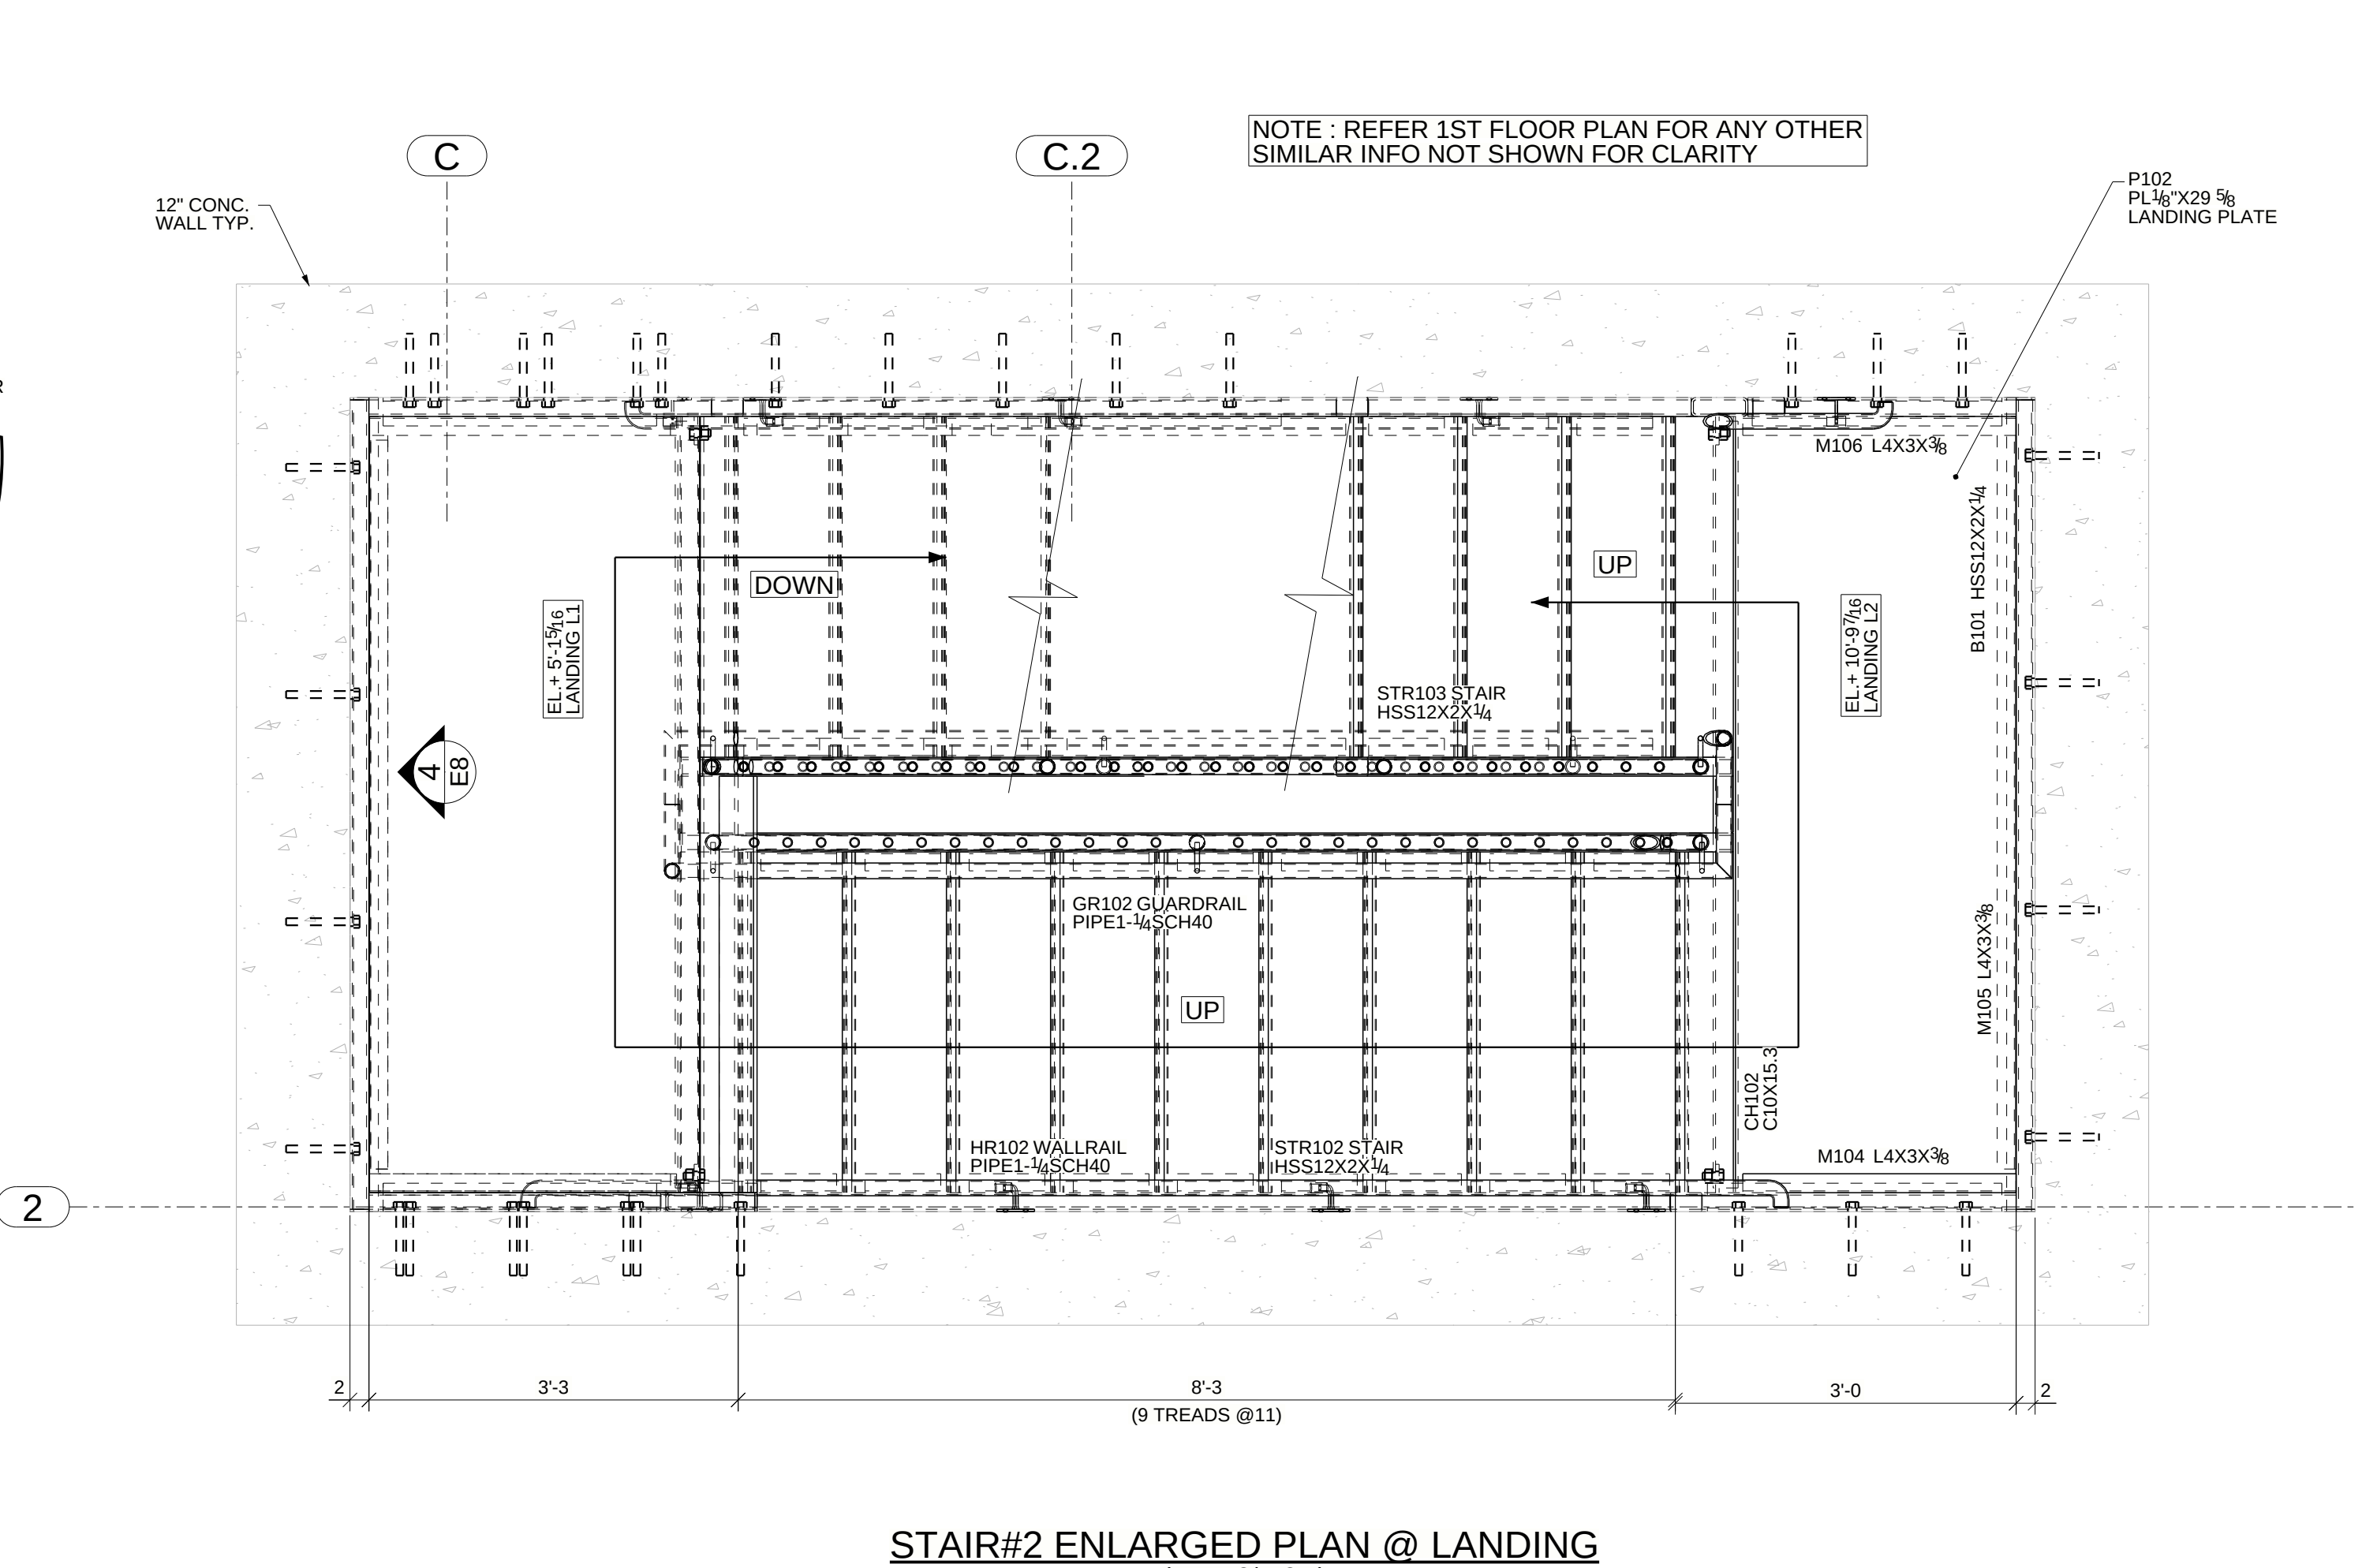

E	FOR RE-APPROVAL	04/28/2025
D	FOR RE-APPROVAL	04/23/2025
C	FOR RE-APPROVAL	04/10/2025
B	FOR RE-APPROVAL	03/10/2025
A	FOR APPROVAL	02/19/2025
REV	DESCRIPTION	DATE
DESCRIPTION	STAIR 2 ENLARGED PLANS	
PROJECT NAME	310 GREAT ROAD	
DRAWN BY	JOB No.	DRG No.
DATE DRAWN		E6

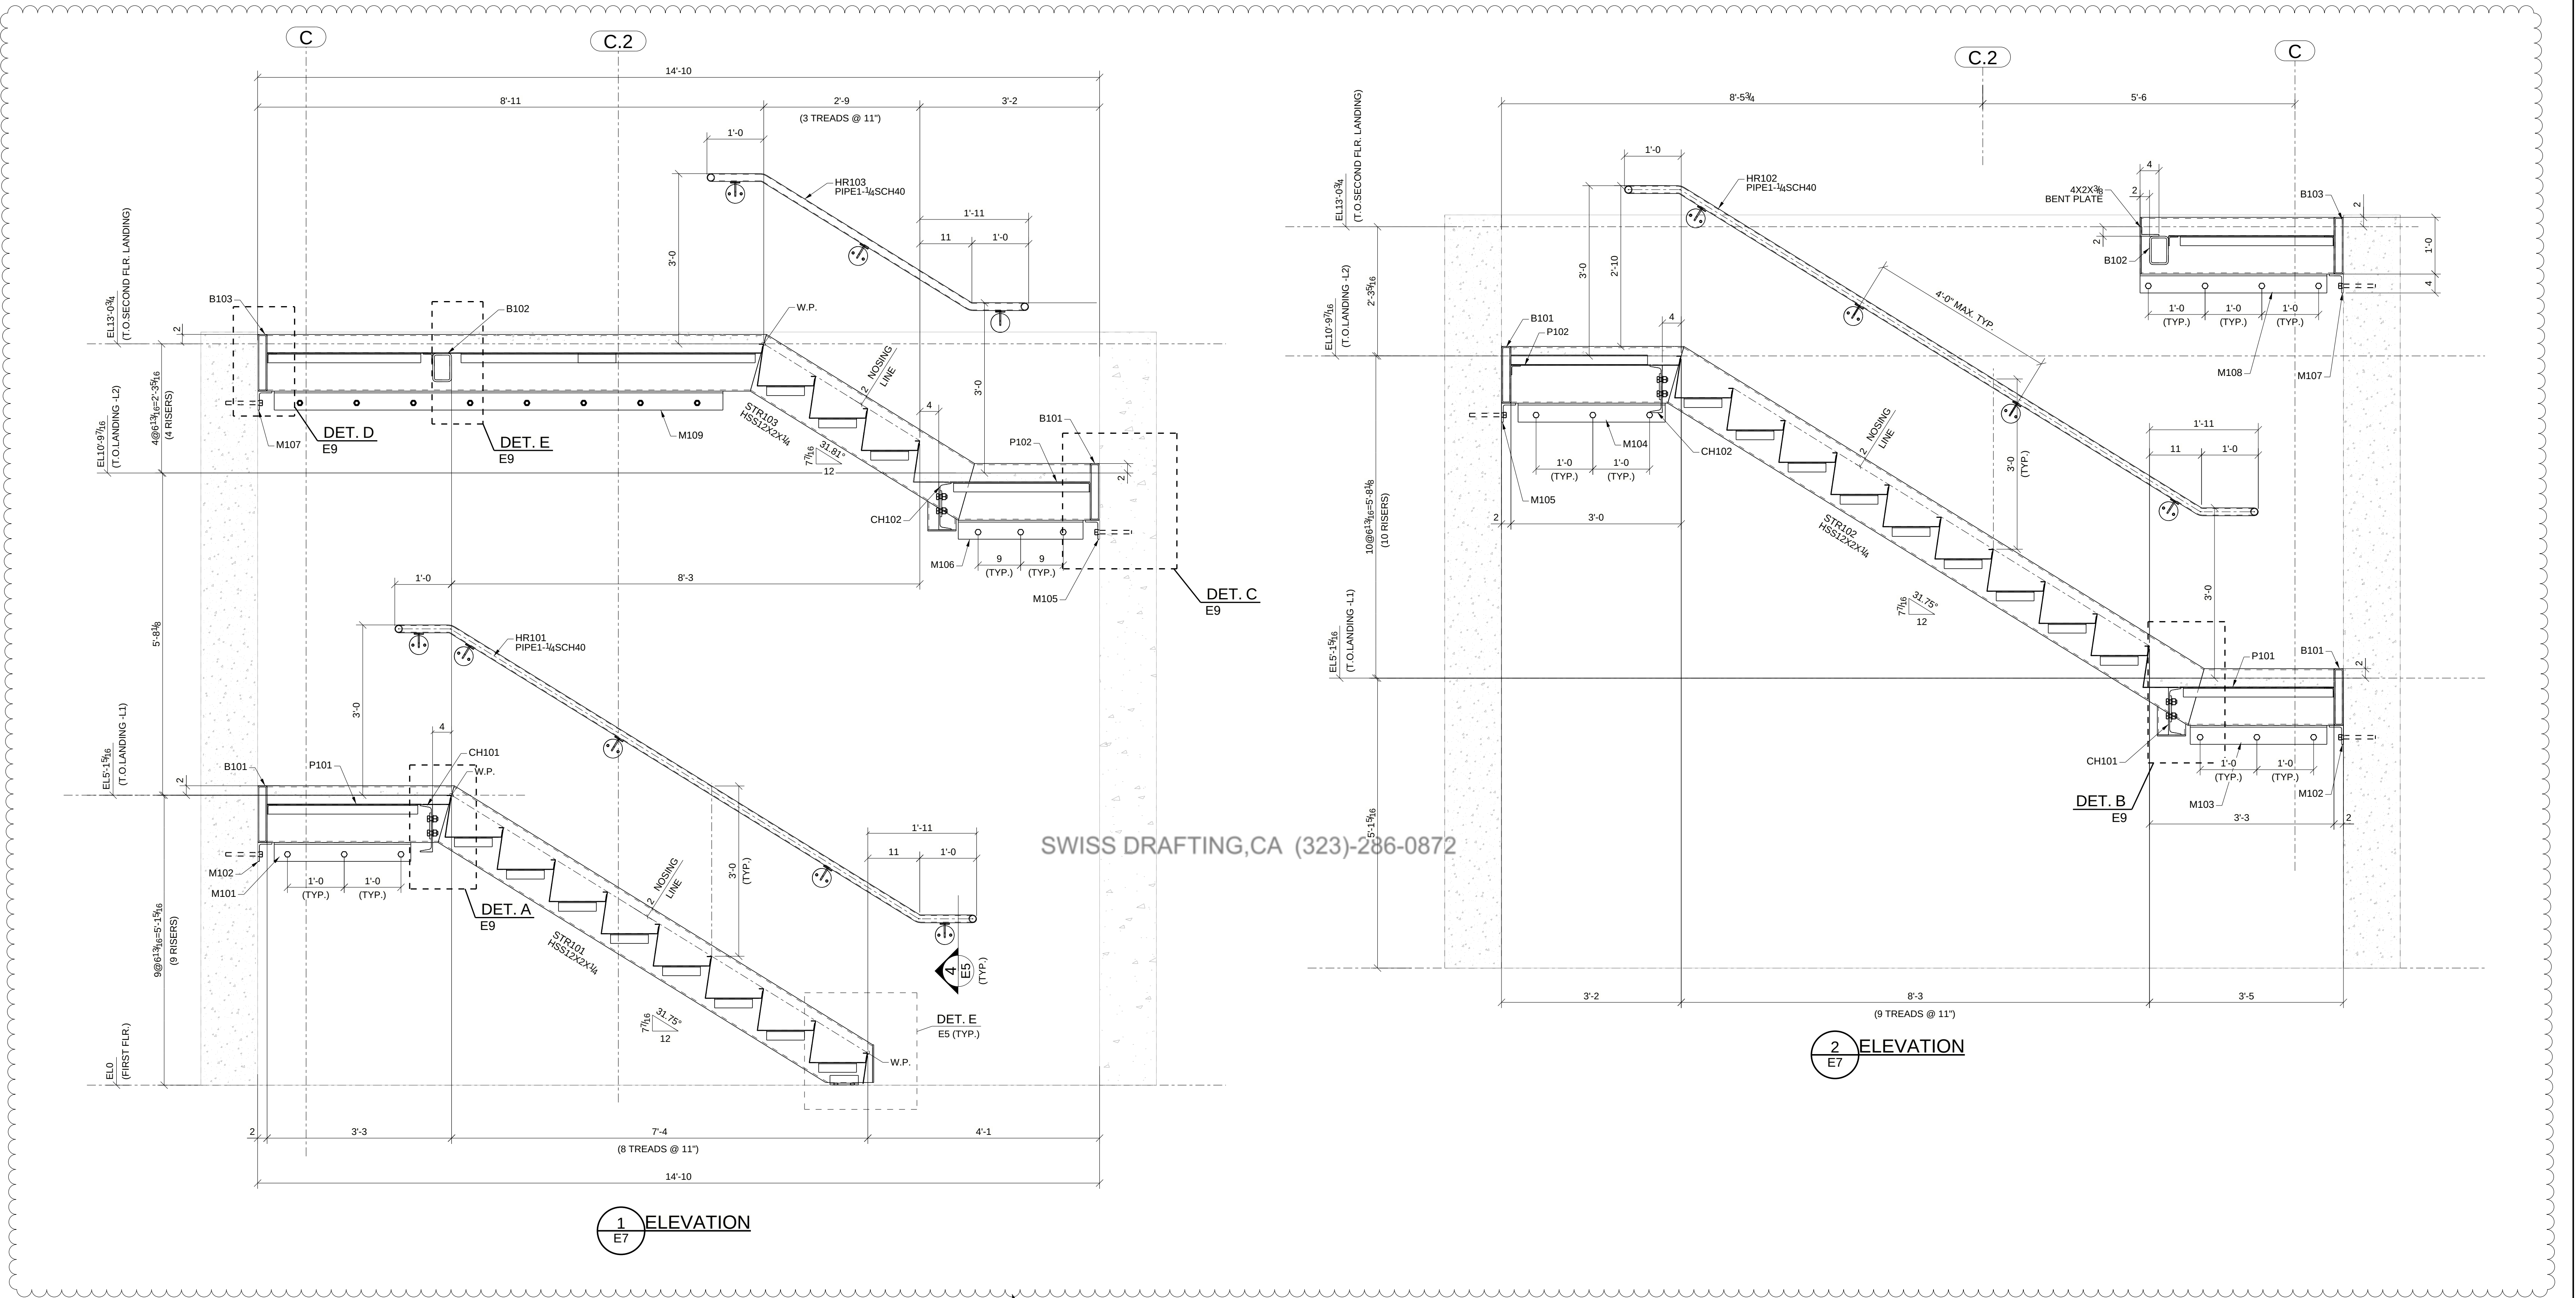


NOTE TO ARCHITECT:
ARCH. PLEASE VERIFY ALL
DIMENSIONS AND ELEVATIONS

ARCHITECT/ G.C. PLEASE CONFIRM STAIR FRAMING
DIMENSIONS AS CLOUDED ACCEPTABLE AS DETAILED
PER ARCH'L DWGs. ANY FURTHER CHANGES REQUIRED
MUST BE MARKED CLEARLY ON APPROVAL RETURN.

APPROVER NOTE:
1. THESE DWGs ARE OUR INTERPRETATION
OF CONTRACT DWGs & WILL BE ASSUMED
TO BE CORRECT AS SHOWN UNLESS
MARKED OTHERWISE ON THE APPROVAL DWGs.
2. ALL CLOUDED AREAS ARE VERIFIES AND WILL
BE ASSUMED TO BE CORRECT AS SHOWN UNLESS
MARKED OTHERWISE ON THE APPROVAL DWGs.

E	FOR RE-APPROVAL	04/28/2025
D	FOR RE-APPROVAL	04/23/2025
C	FOR RE-APPROVAL	04/10/2025
B	FOR RE-APPROVAL	03/10/2025
A	FOR APPROVAL	02/19/2025
REV	DESCRIPTION	DATE
DESCRIPTION	STAIR 2 ELEVATIONS	
PROJECT NAME	310 GREAT ROAD	
DRAWN BY	JOB No.	DRG No.
DATE DRAWN		
02/19/2025		E7

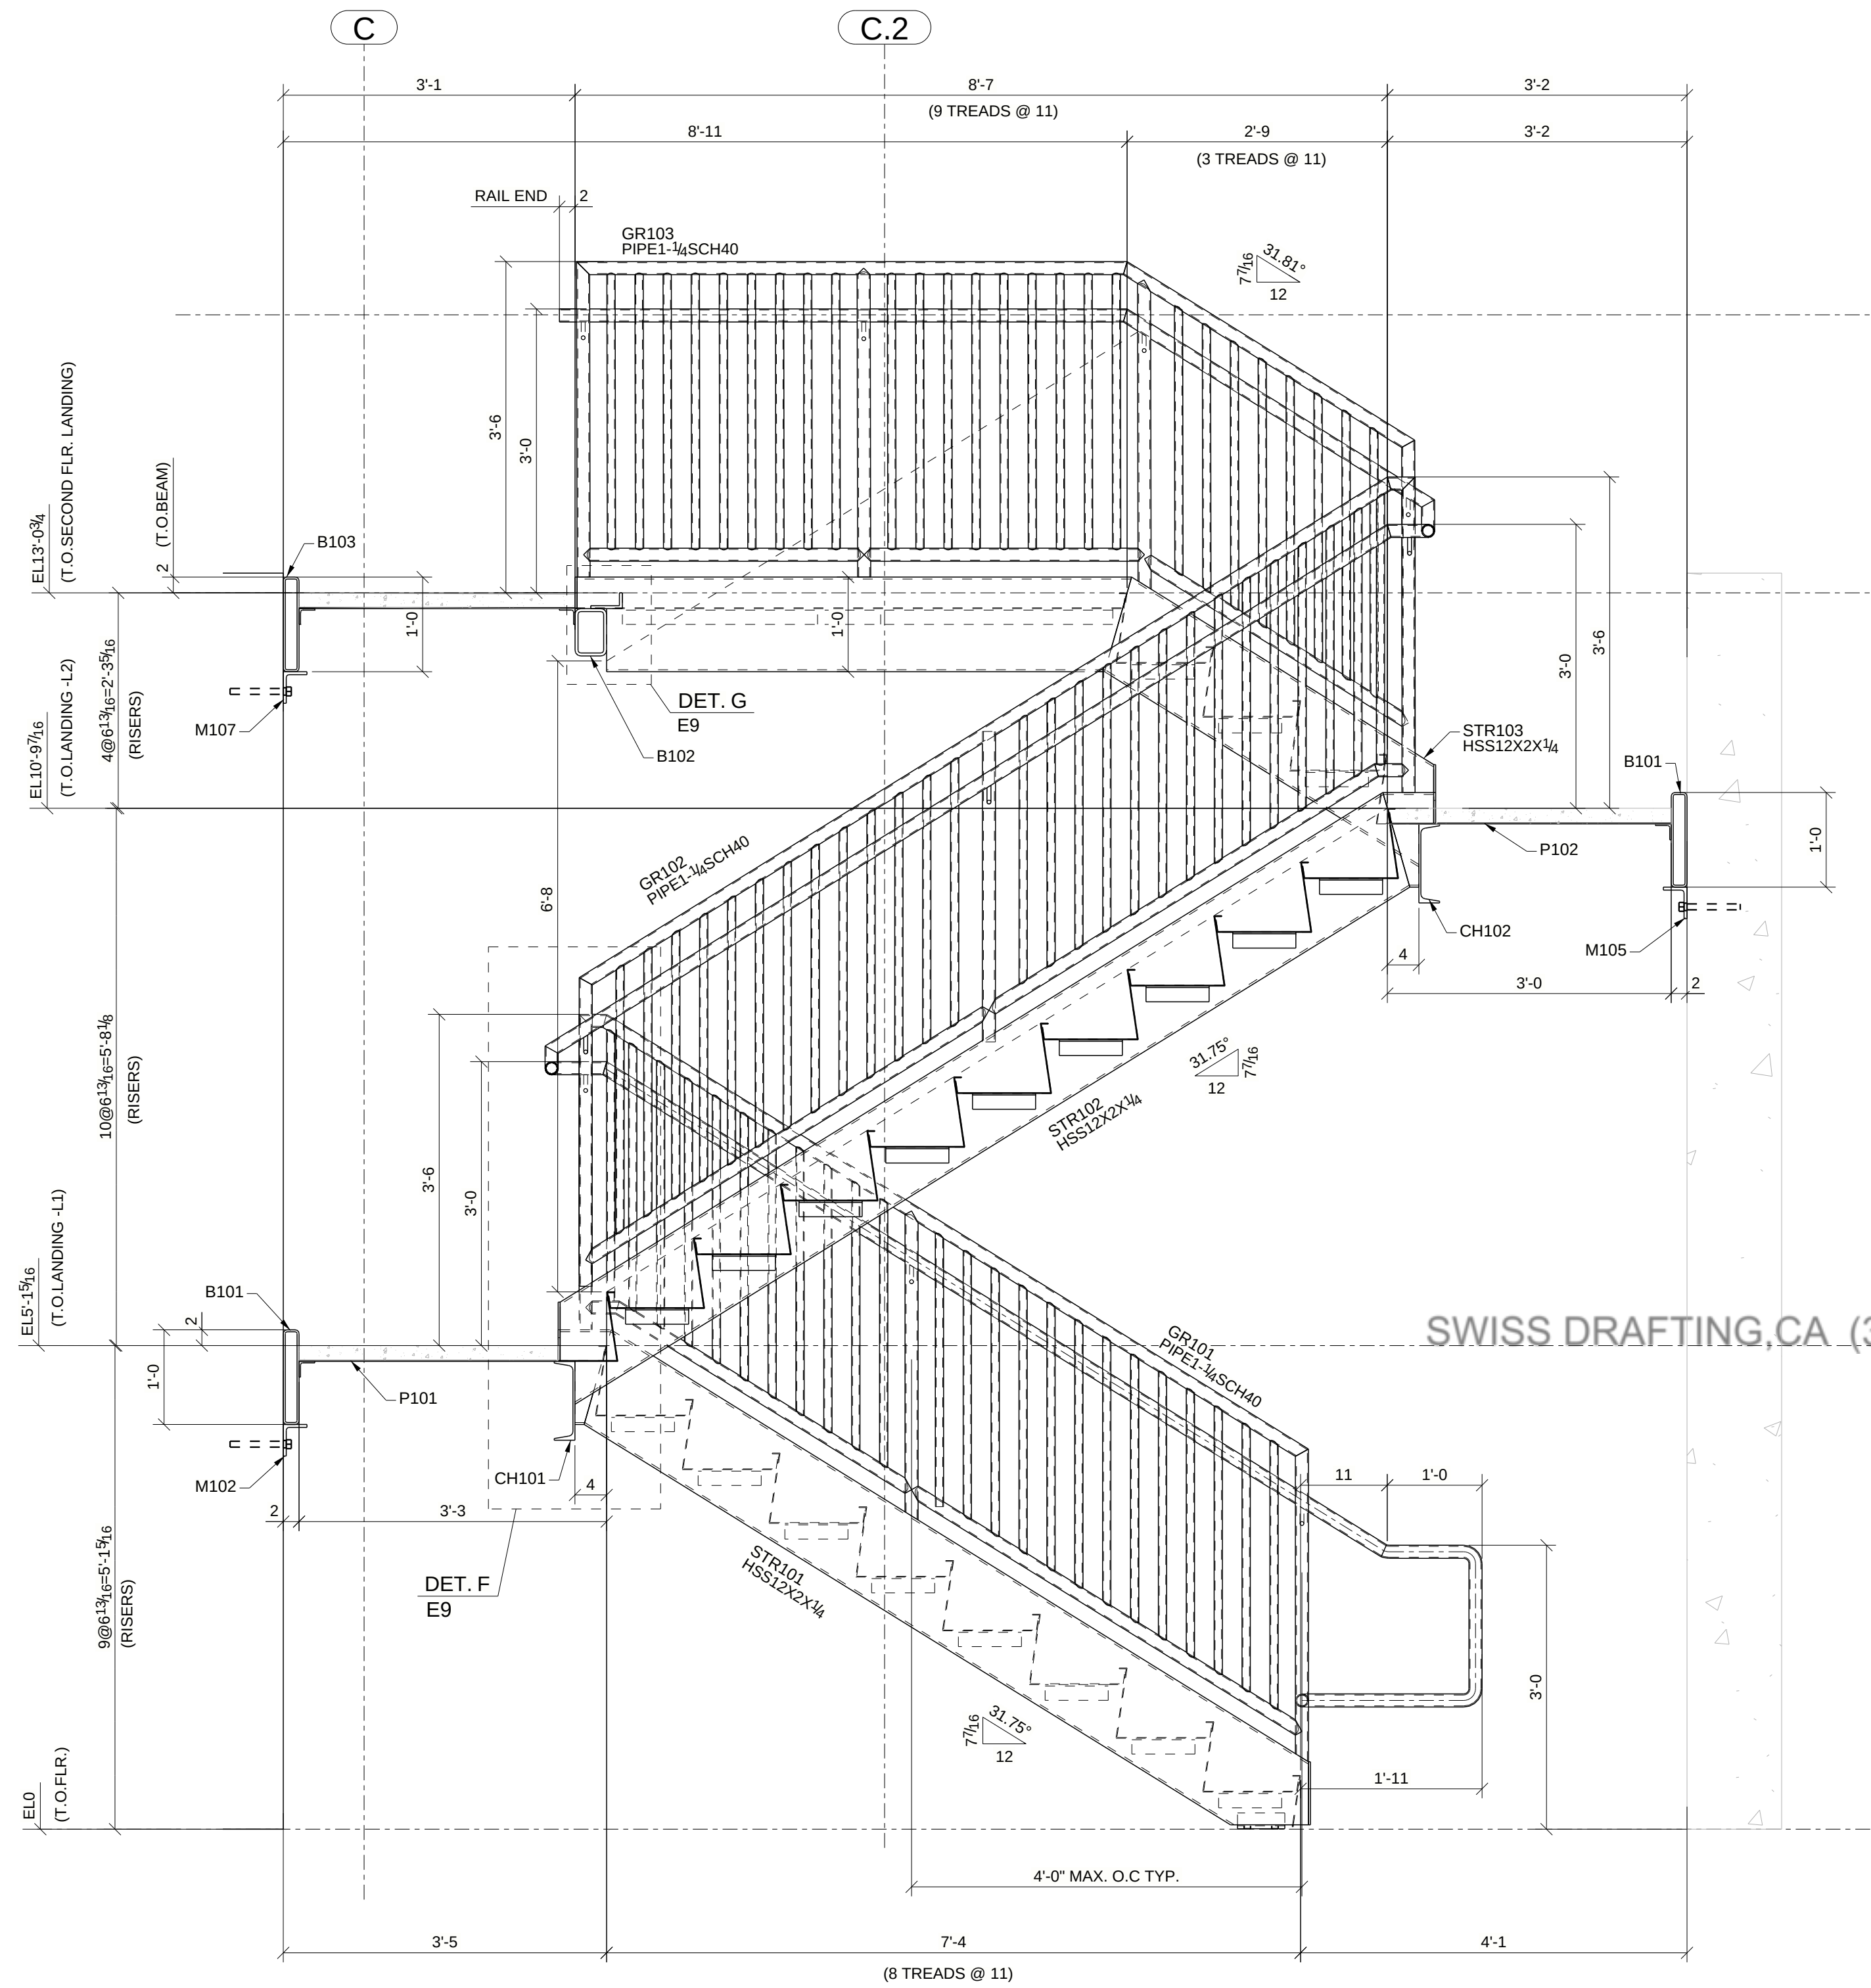


3 ELEVATION
E8 (REF: 1/A8.1)

NOTE TO ARCHITECT:
ARCH. PLEASE VERIFY ALL
DIMENSIONS AND ELEVATIONS


ARCHITECT/ G.C. PLEASE CONFIRM STAIR FRAMING
DIMENSIONS AS CLOUDED ACCEPTABLE AS DETAILED
PER ARCH'L DWGS. ANY FURTHER CHANGES REQUIRED
MUST BE MARKED CLEARLY ON APPROVAL RETURN.

APPROVER NOTE:


1. THESE DWGS ARE OUR INTERPRETATION OF CONTRACT DWGS & WILL BE ASSUMED TO BE CORRECT AS SHOWN UNLESS MARKED OTHERWISE ON THE APPROVAL DWGS.
2. ALL CLOUDED AREAS ARE VERIFIES AND WILL BE ASSUMED TO BE CORRECT AS SHOWN UNLESS MARKED OTHERWISE ON THE APPROVAL DWGS.

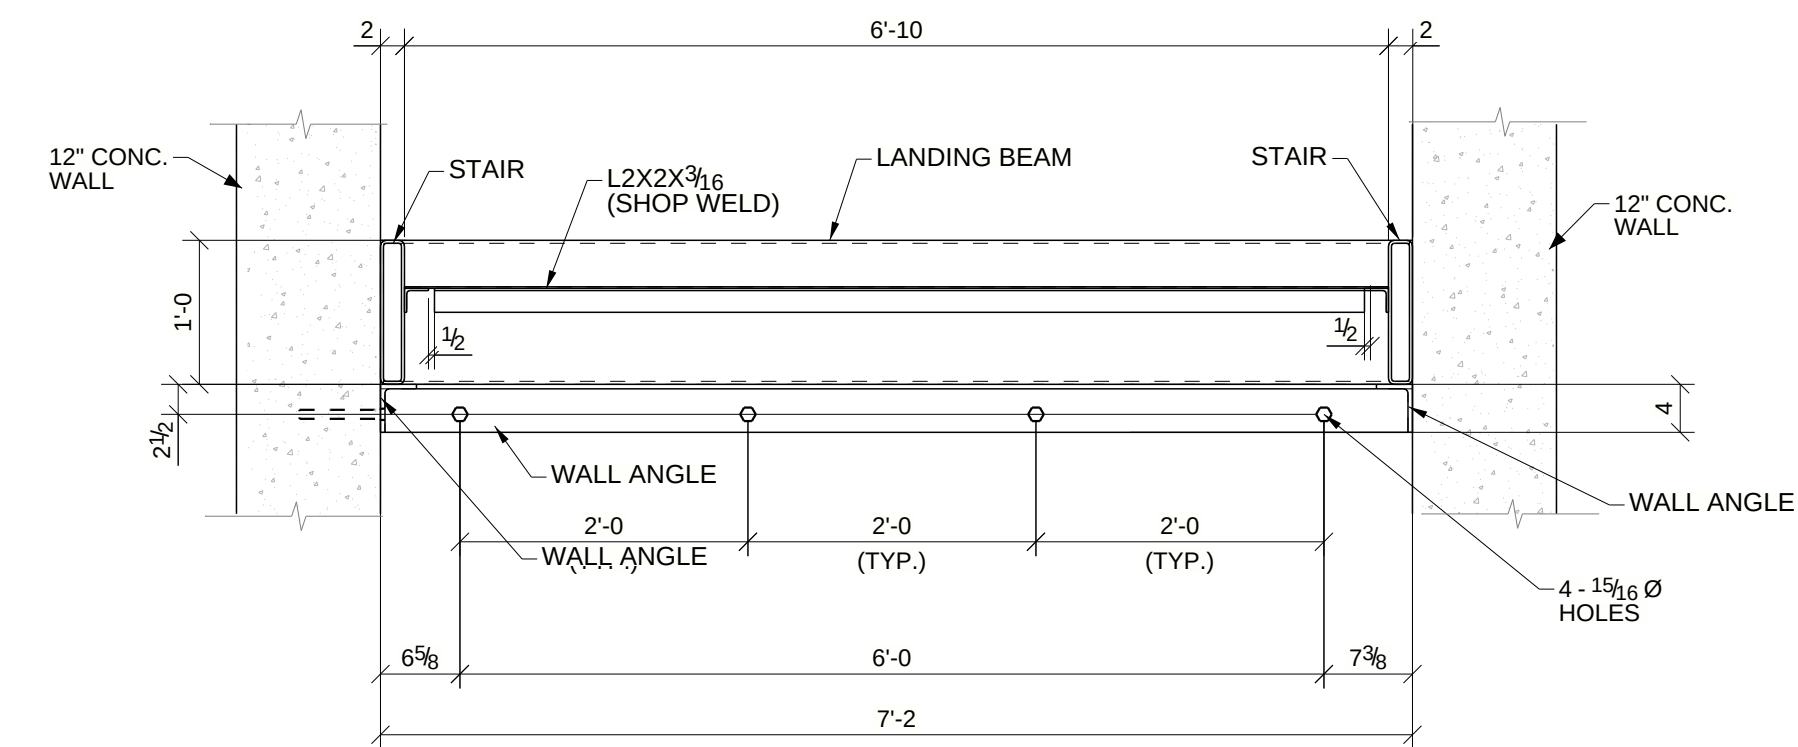

4 TYP BEAM SECTION @ BOTH LANDINGS
E8

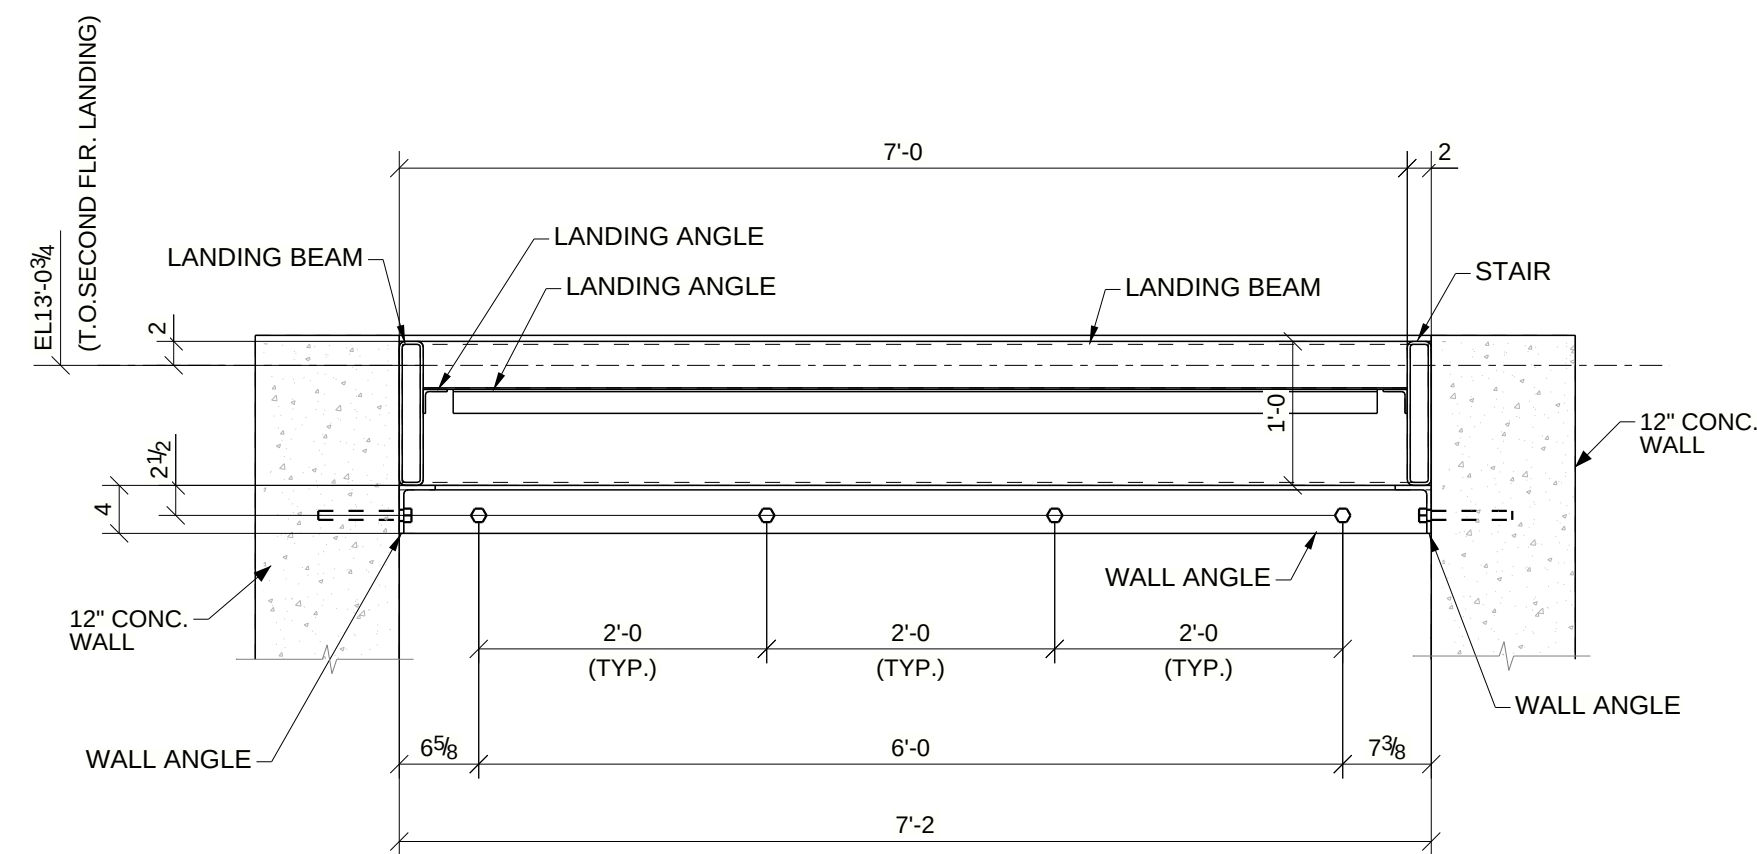

5 LANDING BEAM SECTION @ 2ND FLOOR
E8

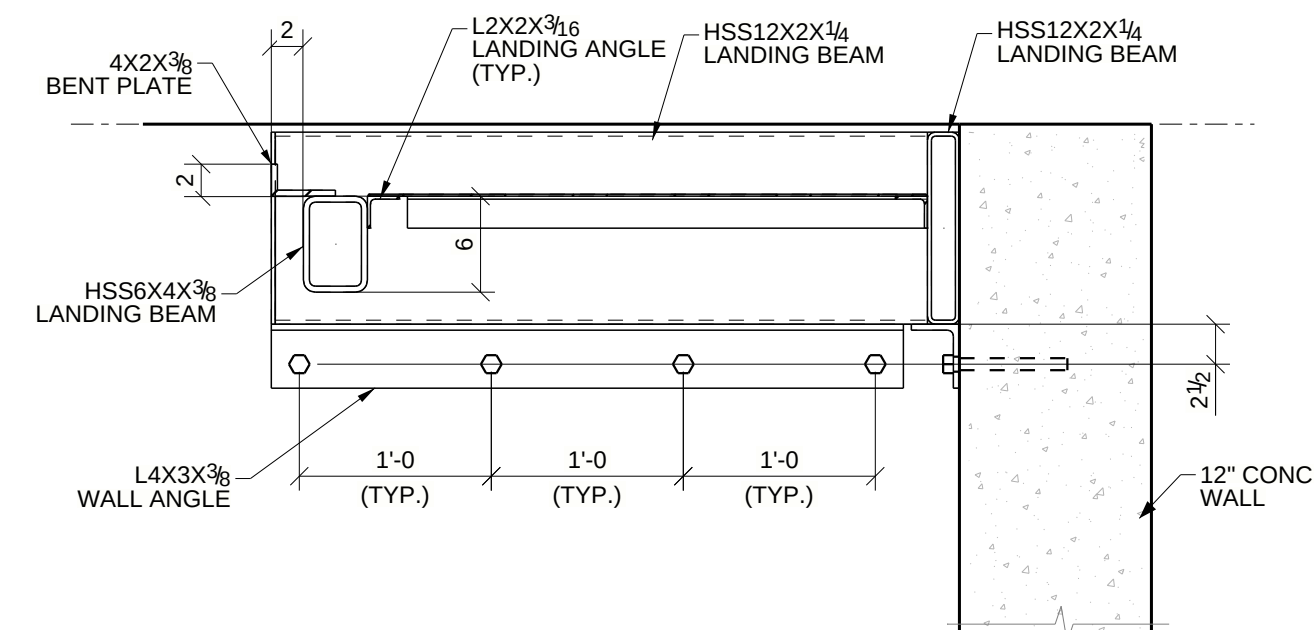

6 LANDING BEAM SECTION @ 2ND FLOOR
E8

E	FOR RE-APPROVAL	04/28/2025
D	FOR RE-APPROVAL	04/23/2025
C	FOR RE-APPROVAL	04/10/2025
B	FOR RE-APPROVAL	03/10/2025
A	FOR APPROVAL	02/19/2025
REV	DESCRIPTION	DATE
DESCRIPTION	STAIR 2 ELEVATIONS	
PROJECT NAME	310 GREAT ROAD	
DRAWN BY		JOB No.
DATE DRAWN	02/19/2025	DRG No. E8



WALL ANGLE
CONNECTION
WITH CONC. WALL



C DETAIL AT LANDINGS
E9



ARCH TO VERIFY ALL SECTIONS
AND DETAILS AS DRAWN

NOTE TO ARCHITECT:
ARCH. PLEASE VERIFY ALL
DIMENSIONS AND ELEVATIONS

APPROVER NOTE:
1. THESE DWGs ARE OUR INTERPRETATION OF CONTRACT DWGS & WILL BE ASSUMED TO BE CORRECT AS SHOWN UNLESS MARKED OTHERWISE ON THE APPROVAL DWGS. 2. ALL CLOUDED AREAS ARE VERIFIES AND WILL BE ASSUMED TO BE CORRECT AS SHOWN UNLESS MARKED OTHERWISE ON THE APPROVAL DWGS.

E	FOR RE-APPROVAL	04/28/2025
D	FOR RE-APPROVAL	04/23/2025
C	FOR RE-APPROVAL	04/10/2025
B	FOR RE-APPROVAL	03/10/2025
A	FOR APPROVAL	02/19/2025
REV	DESCRIPTION	DATE

DESCRIPTION	STAIR 2 SECTIONS & DETAILS		
PROJECT NAME	310 GREAT ROAD		
DRAWN BY		JOB No.	DRG No. E9
DATE DRAWN	02/19/2025		