



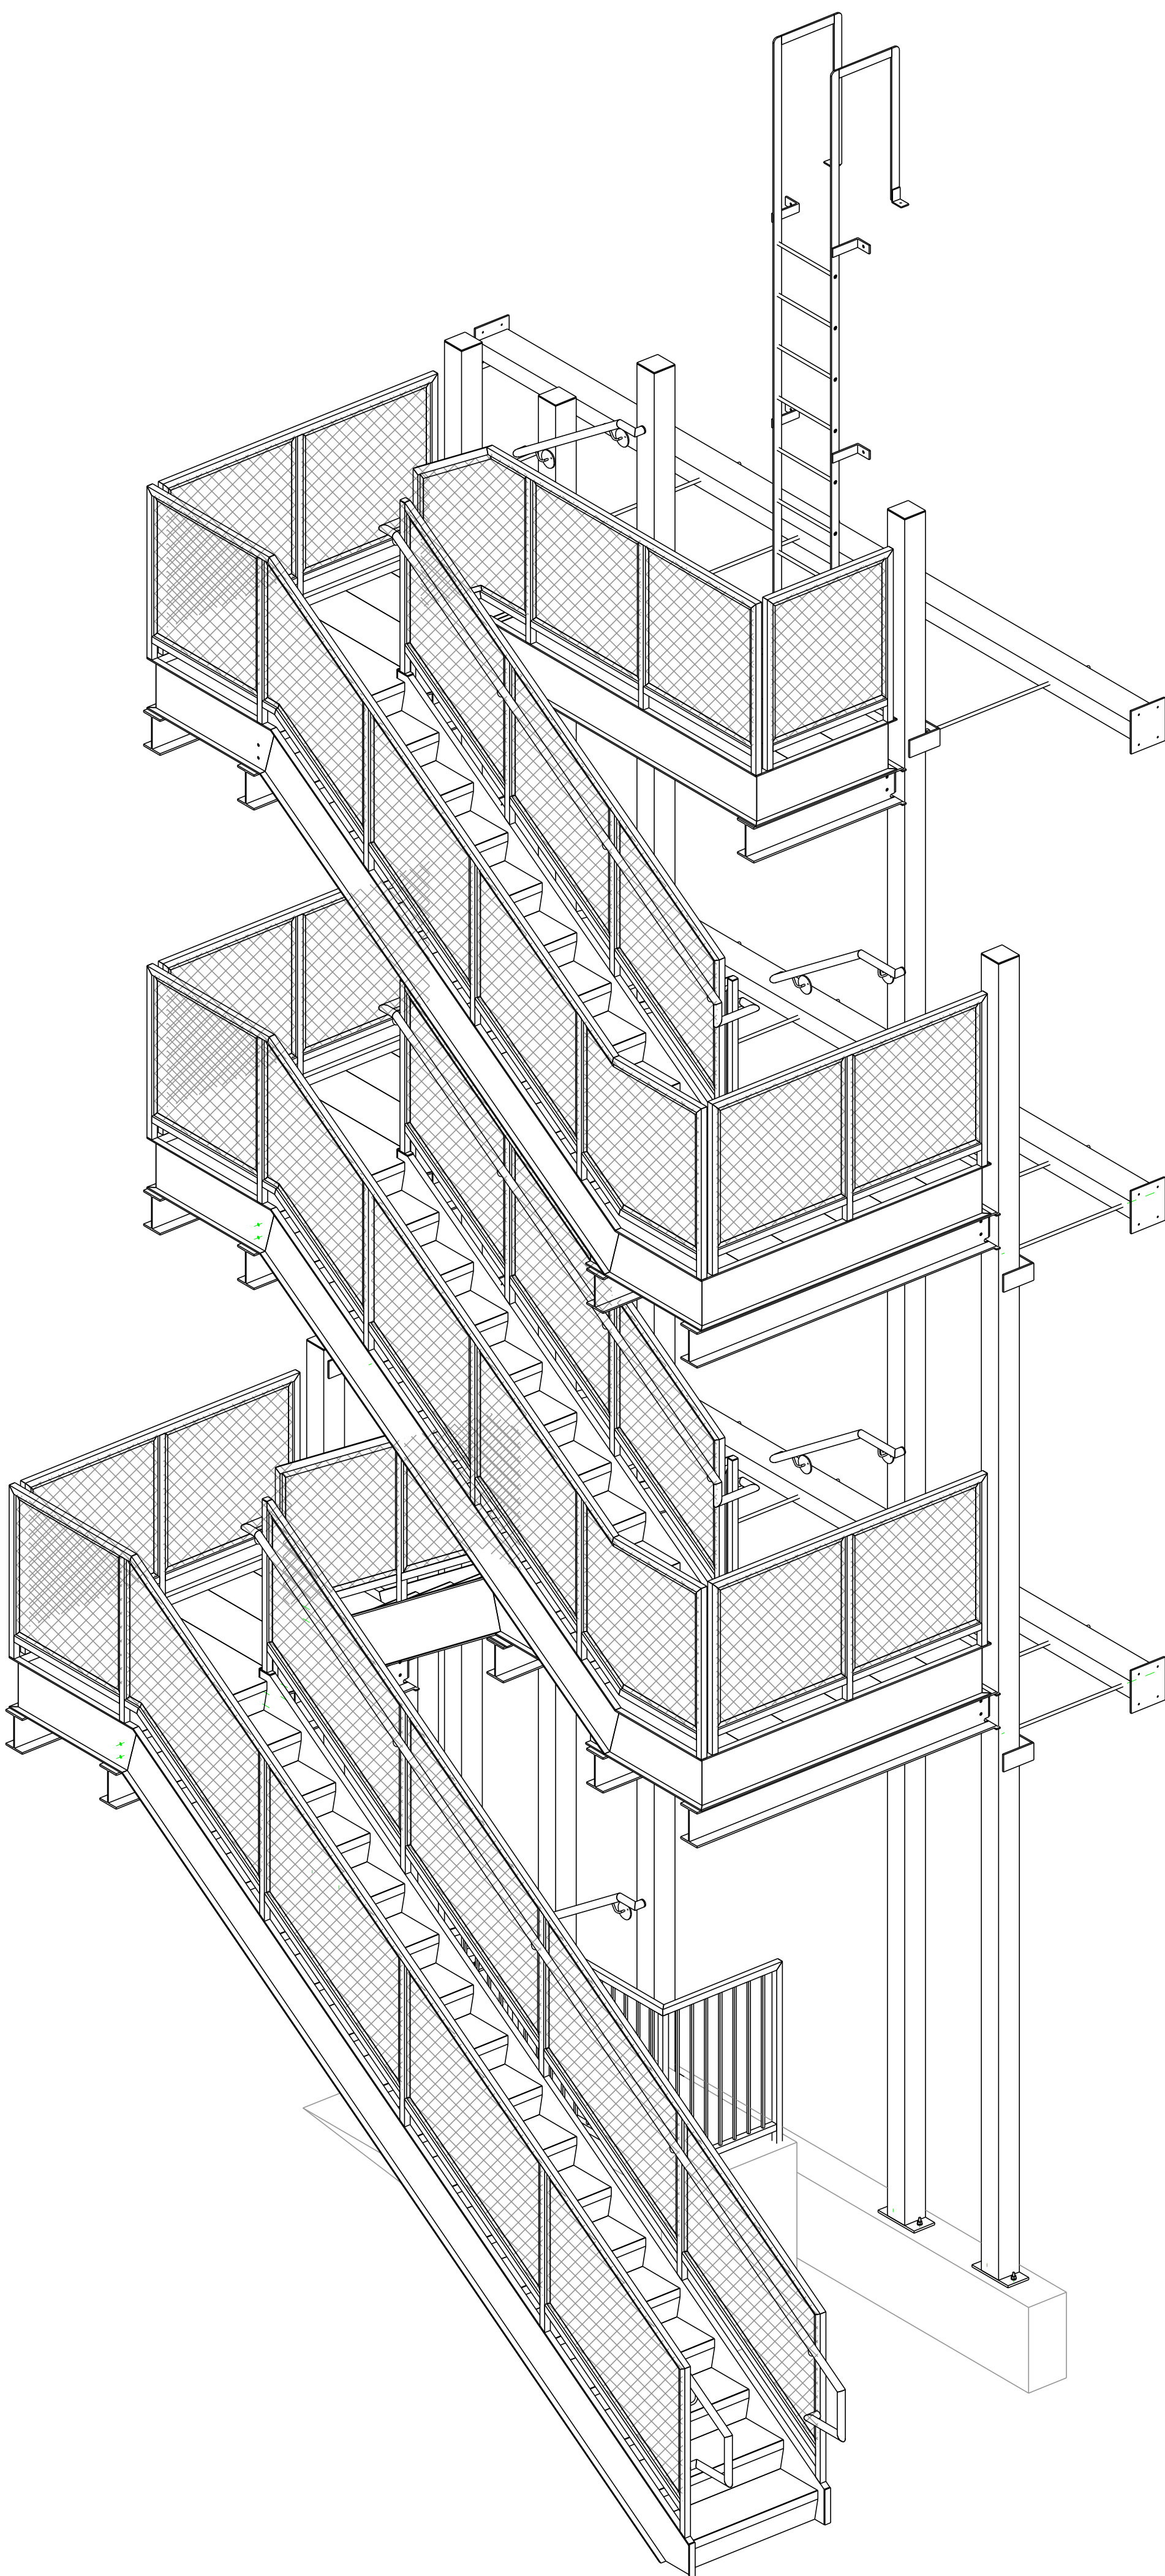


STAIR ISOMETRIC VIEW - 1

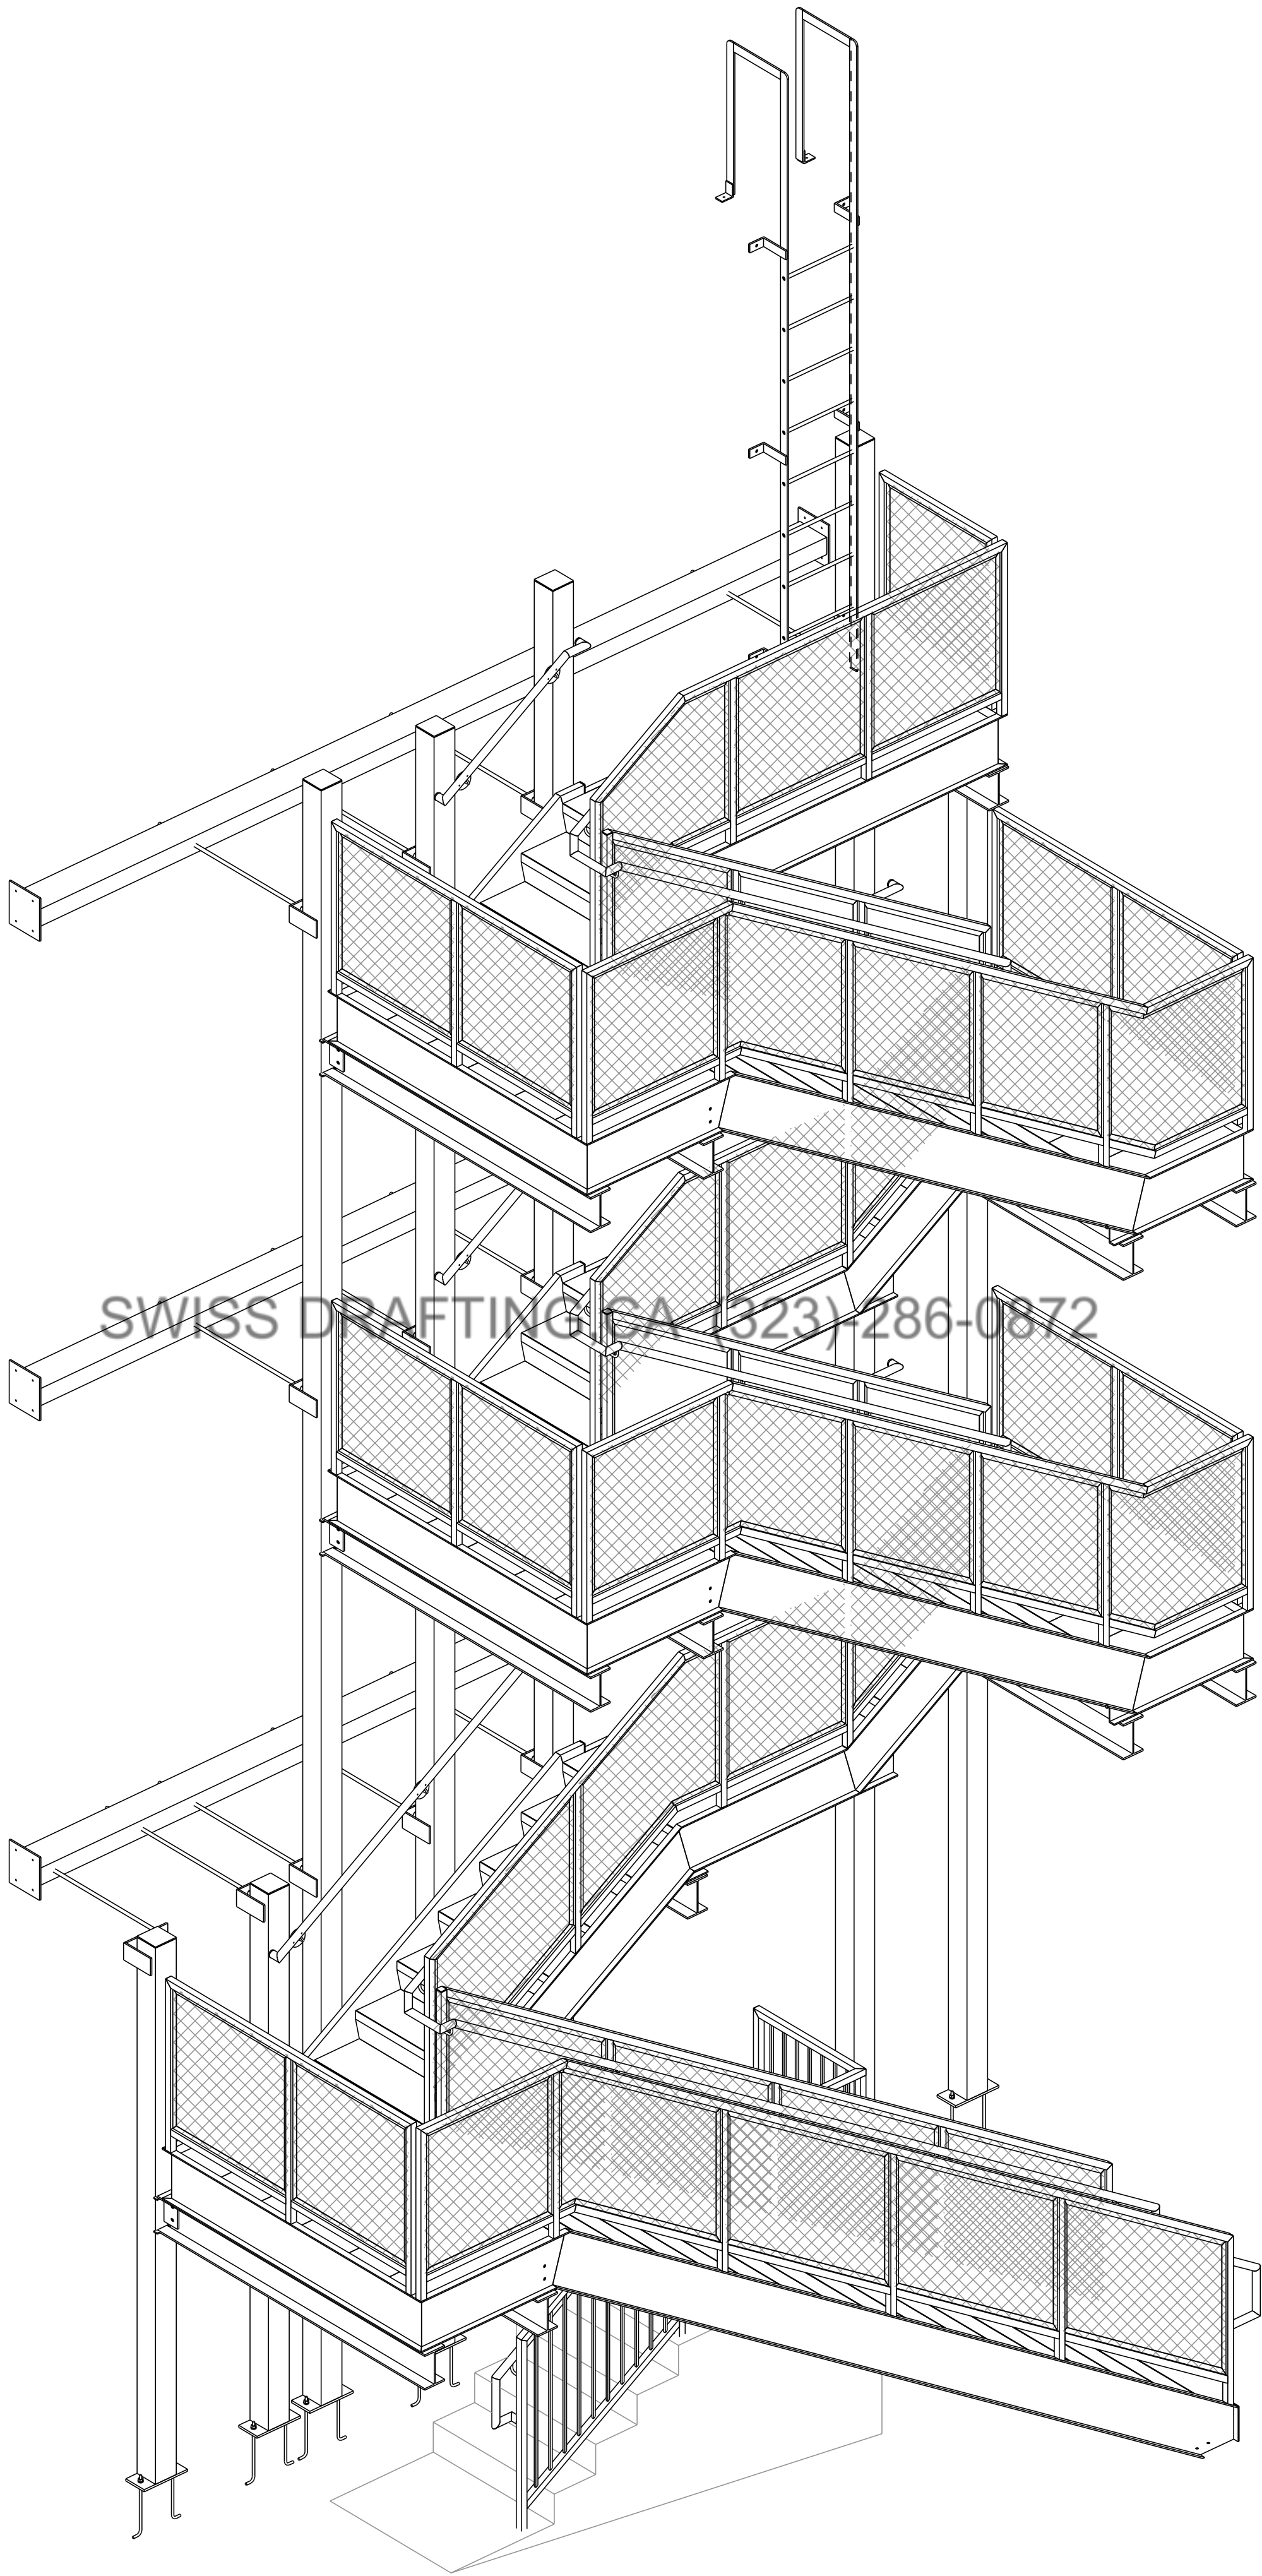


STAIR ISOMETRIC VIEW - 2

DRAWINGS INDEX			
DWG. NO.	DESCRIPTION	STATUS	REVISION
SE1	ISOMETRIC VIEW	20-SEP-2023	0
SE2	STAIR PLAN - 1	20-SEP-2023	0
SE3	STAIR PLAN - 2	20-SEP-2023	0
SE4	STAIR ELEVATION	20-SEP-2023	0
SE5	STAIR ELEVATION	20-SEP-2023	0
SE6	STAIR DETAILS	20-SEP-2023	0
SE7	LADDER DETAILS	20-SEP-2023	0


0	09/20/2023	ISSUED FOR FABRICATION		
A	07/25/2023	ISSUED FOR APPROVAL		
PROJECT NAME & LOCATION				
59 GOVE STREET East Boston, MA				
DWG. TITLE: STAIR ISOMETRIC VIEW				
CUSTOMER:				
MATERIAL: W SHAPES: A992 PIPS: A53, Gr. B HSS SHAPES: A500, Gr. B PLATES/CHANNELS: A36	HOLE SIZE:	13/16 DIA. U/N	DRAWN BY: RH	DATE: 07/17/2023
	ELECTRODES:	E70XX	CHK'D BY: AS	DATE: 07/24/2023
	FINISH:	AS PER SPEC.	DWG. NO. SE1	REVISION 0
	BOLT:	A325N		
JOB NO. ---				

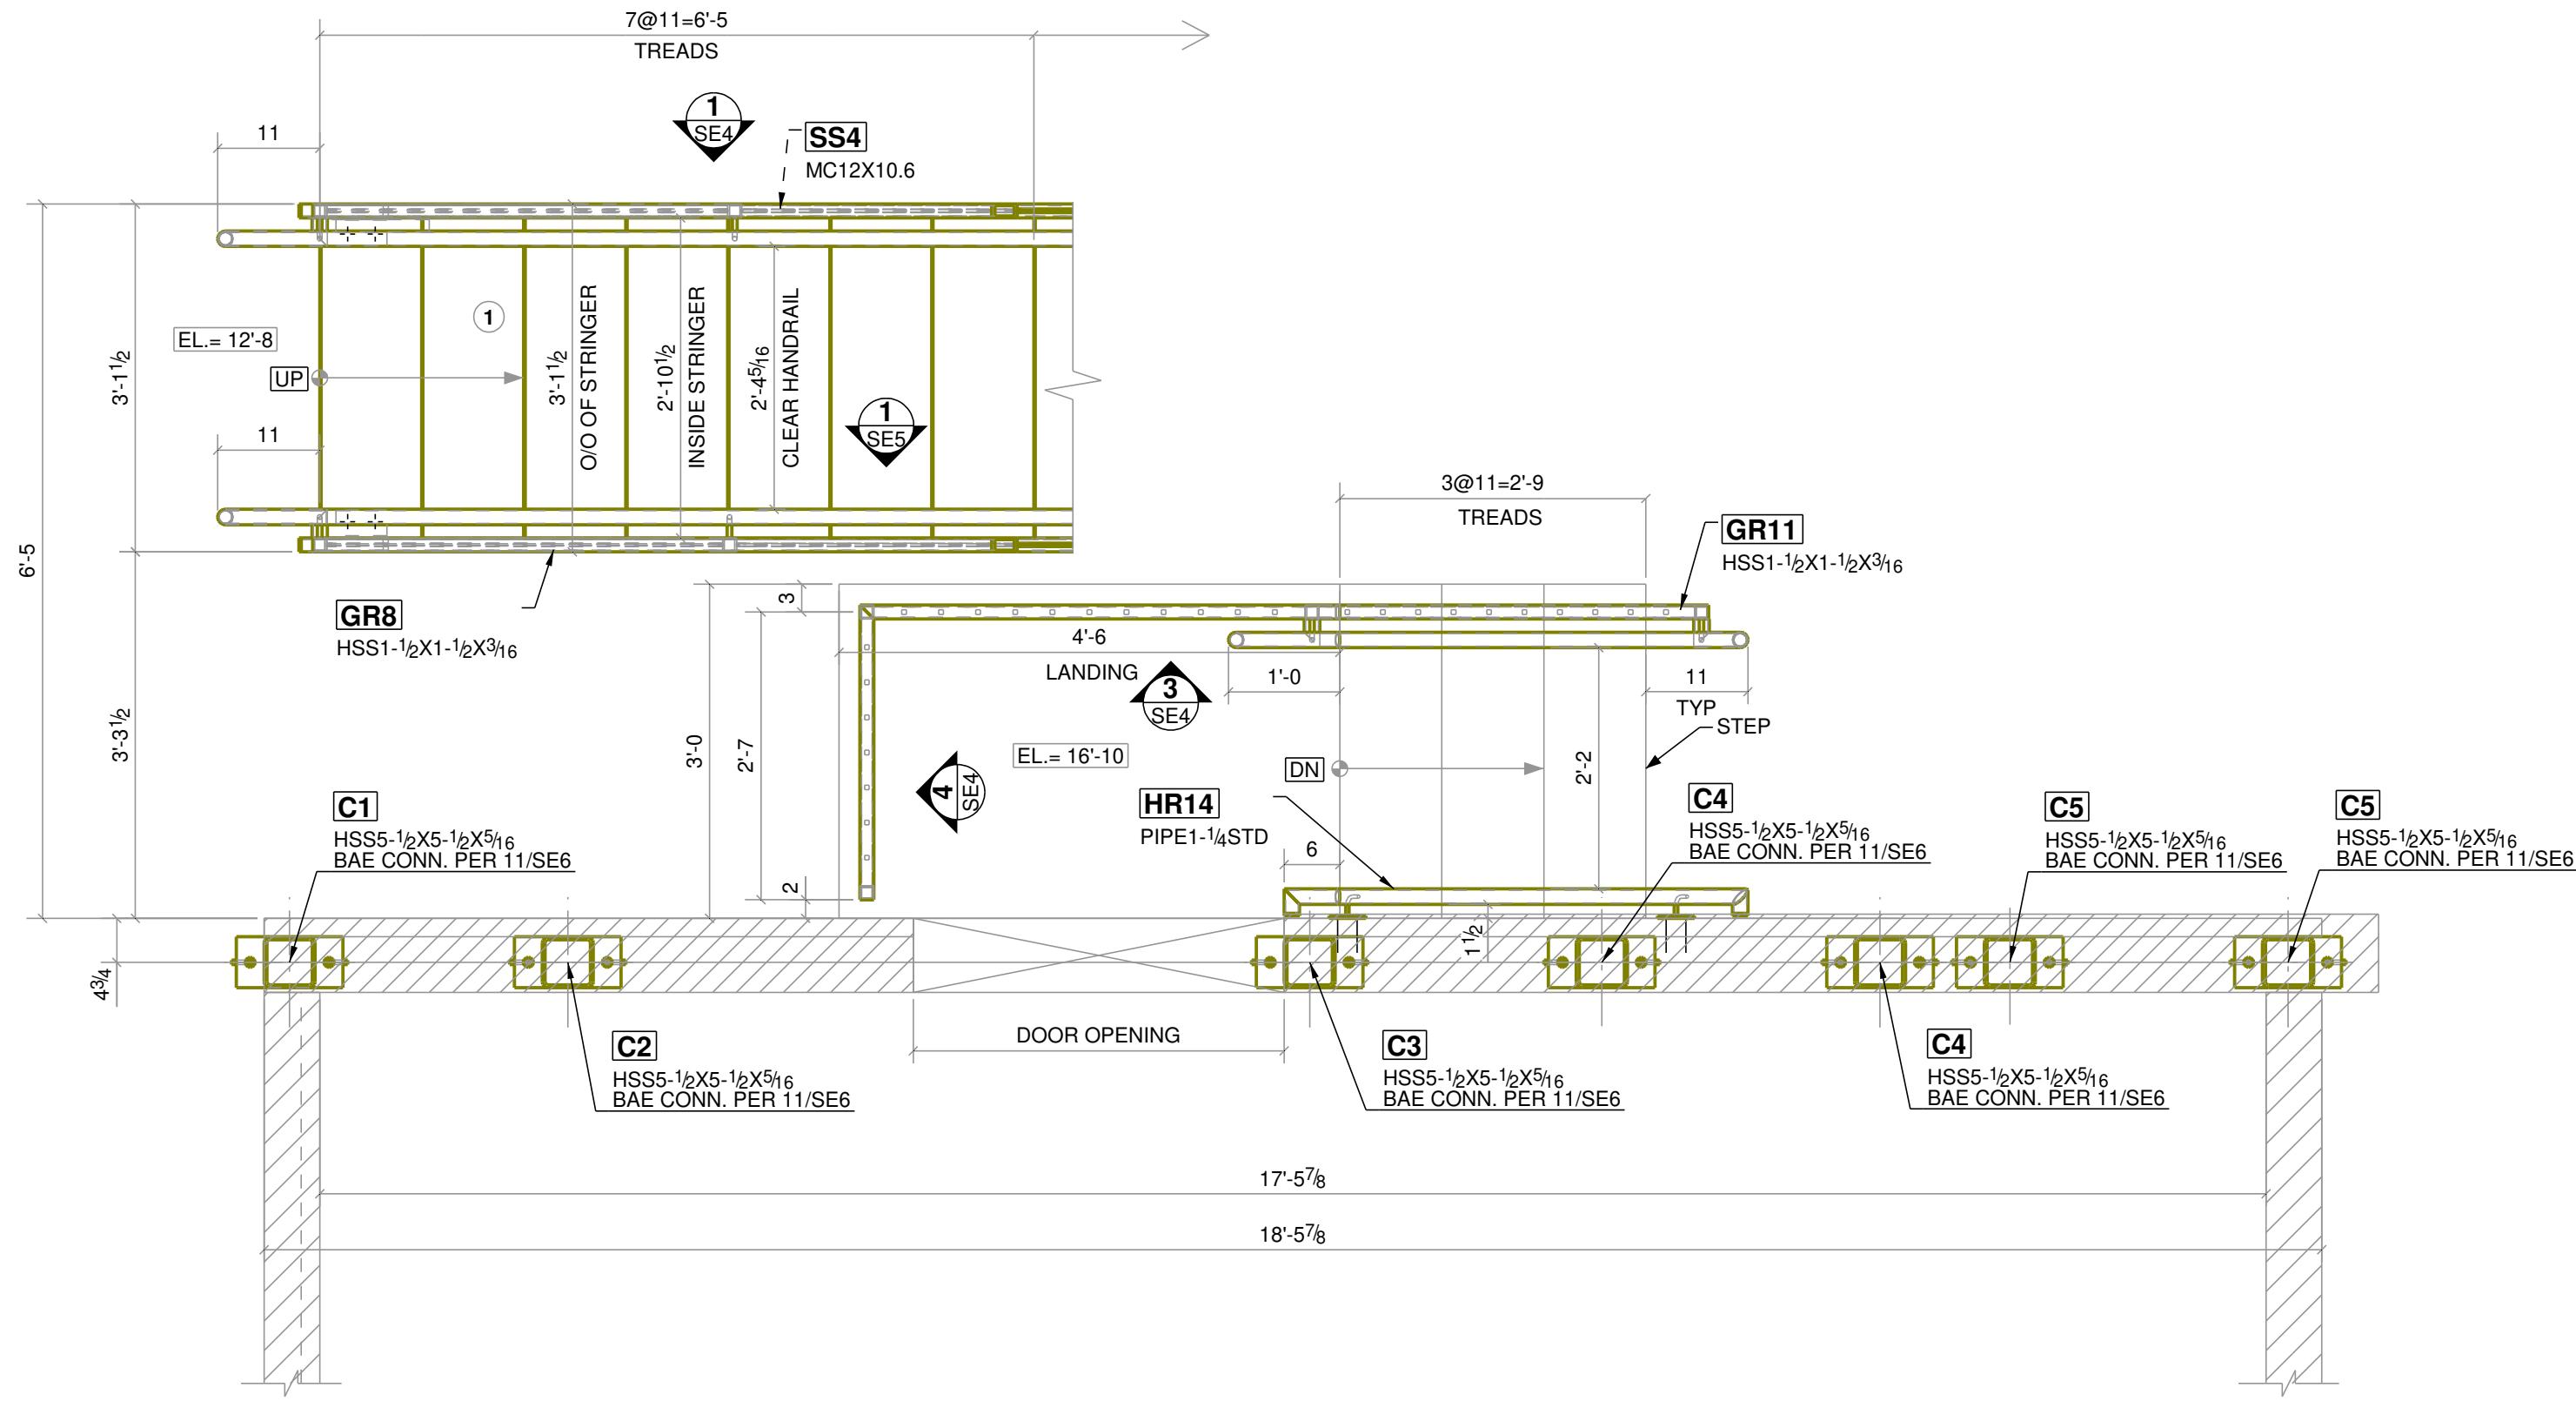

1 STAIR PLAN -1 BTWN. 1ST FLOOR & PATIO LEVEL
REF.

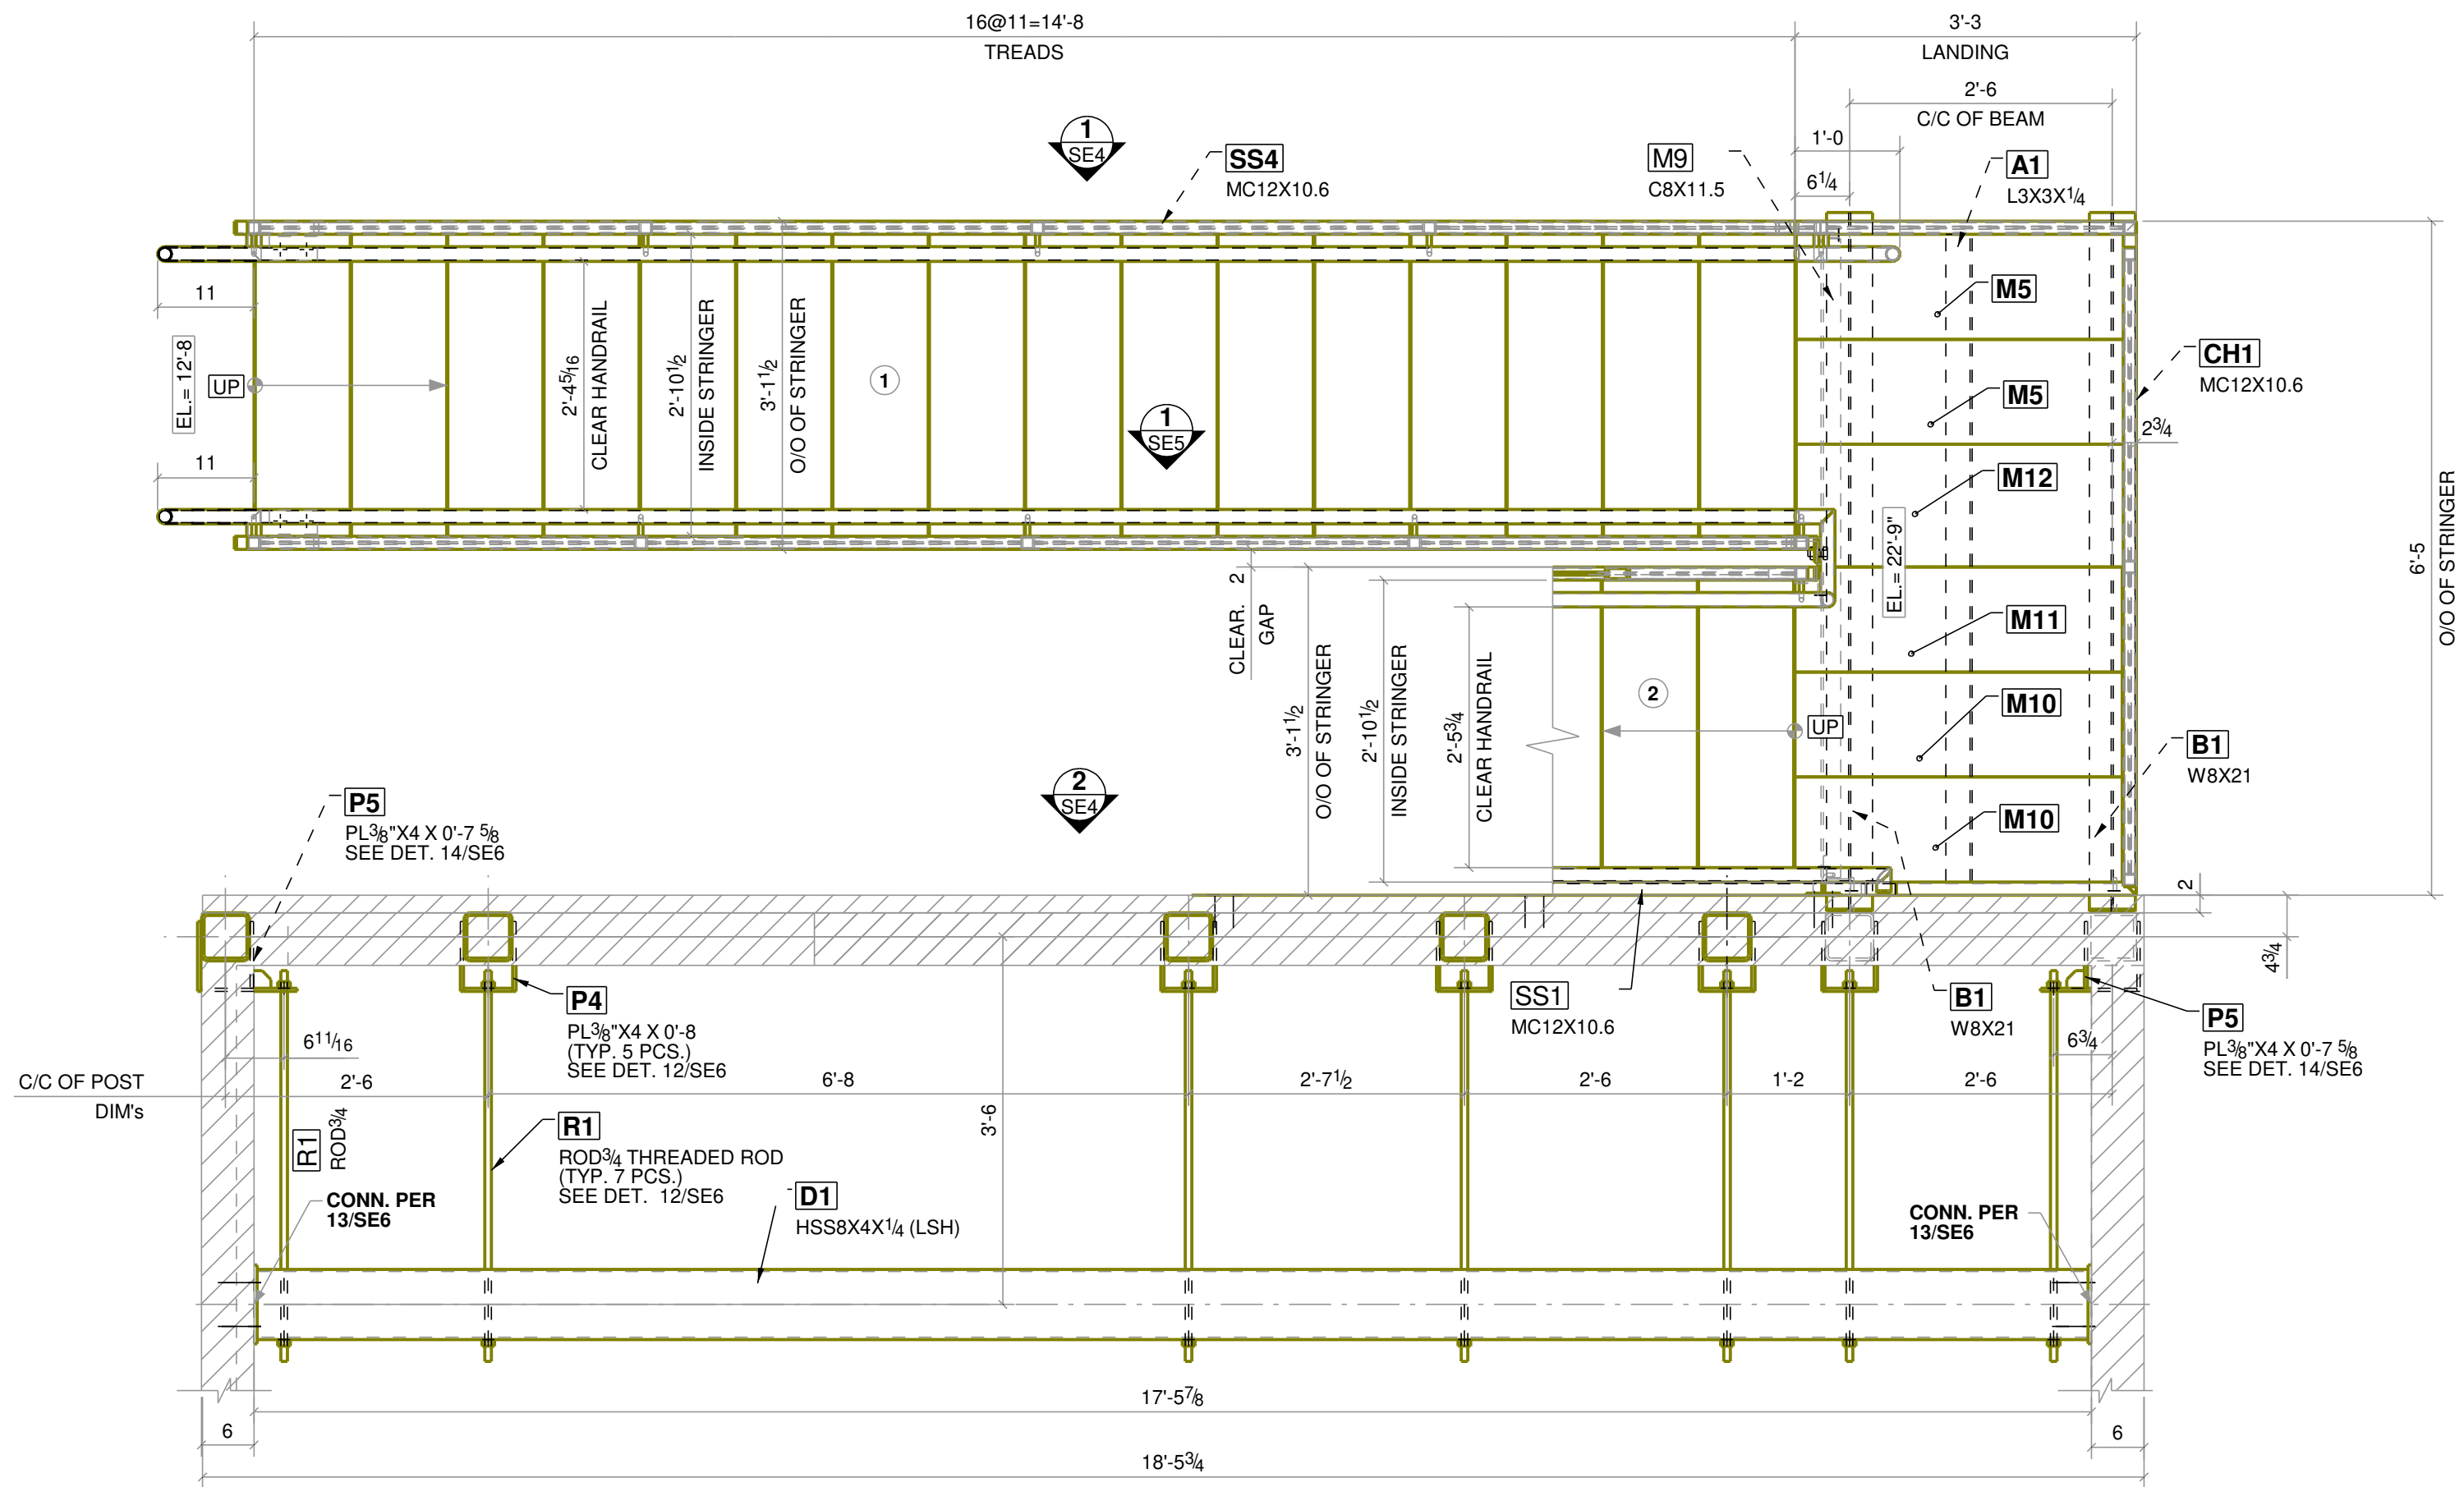

2 STAIR PLAN -2 BTWN. 1ST LANDING & PATIO LEVEL
REF.

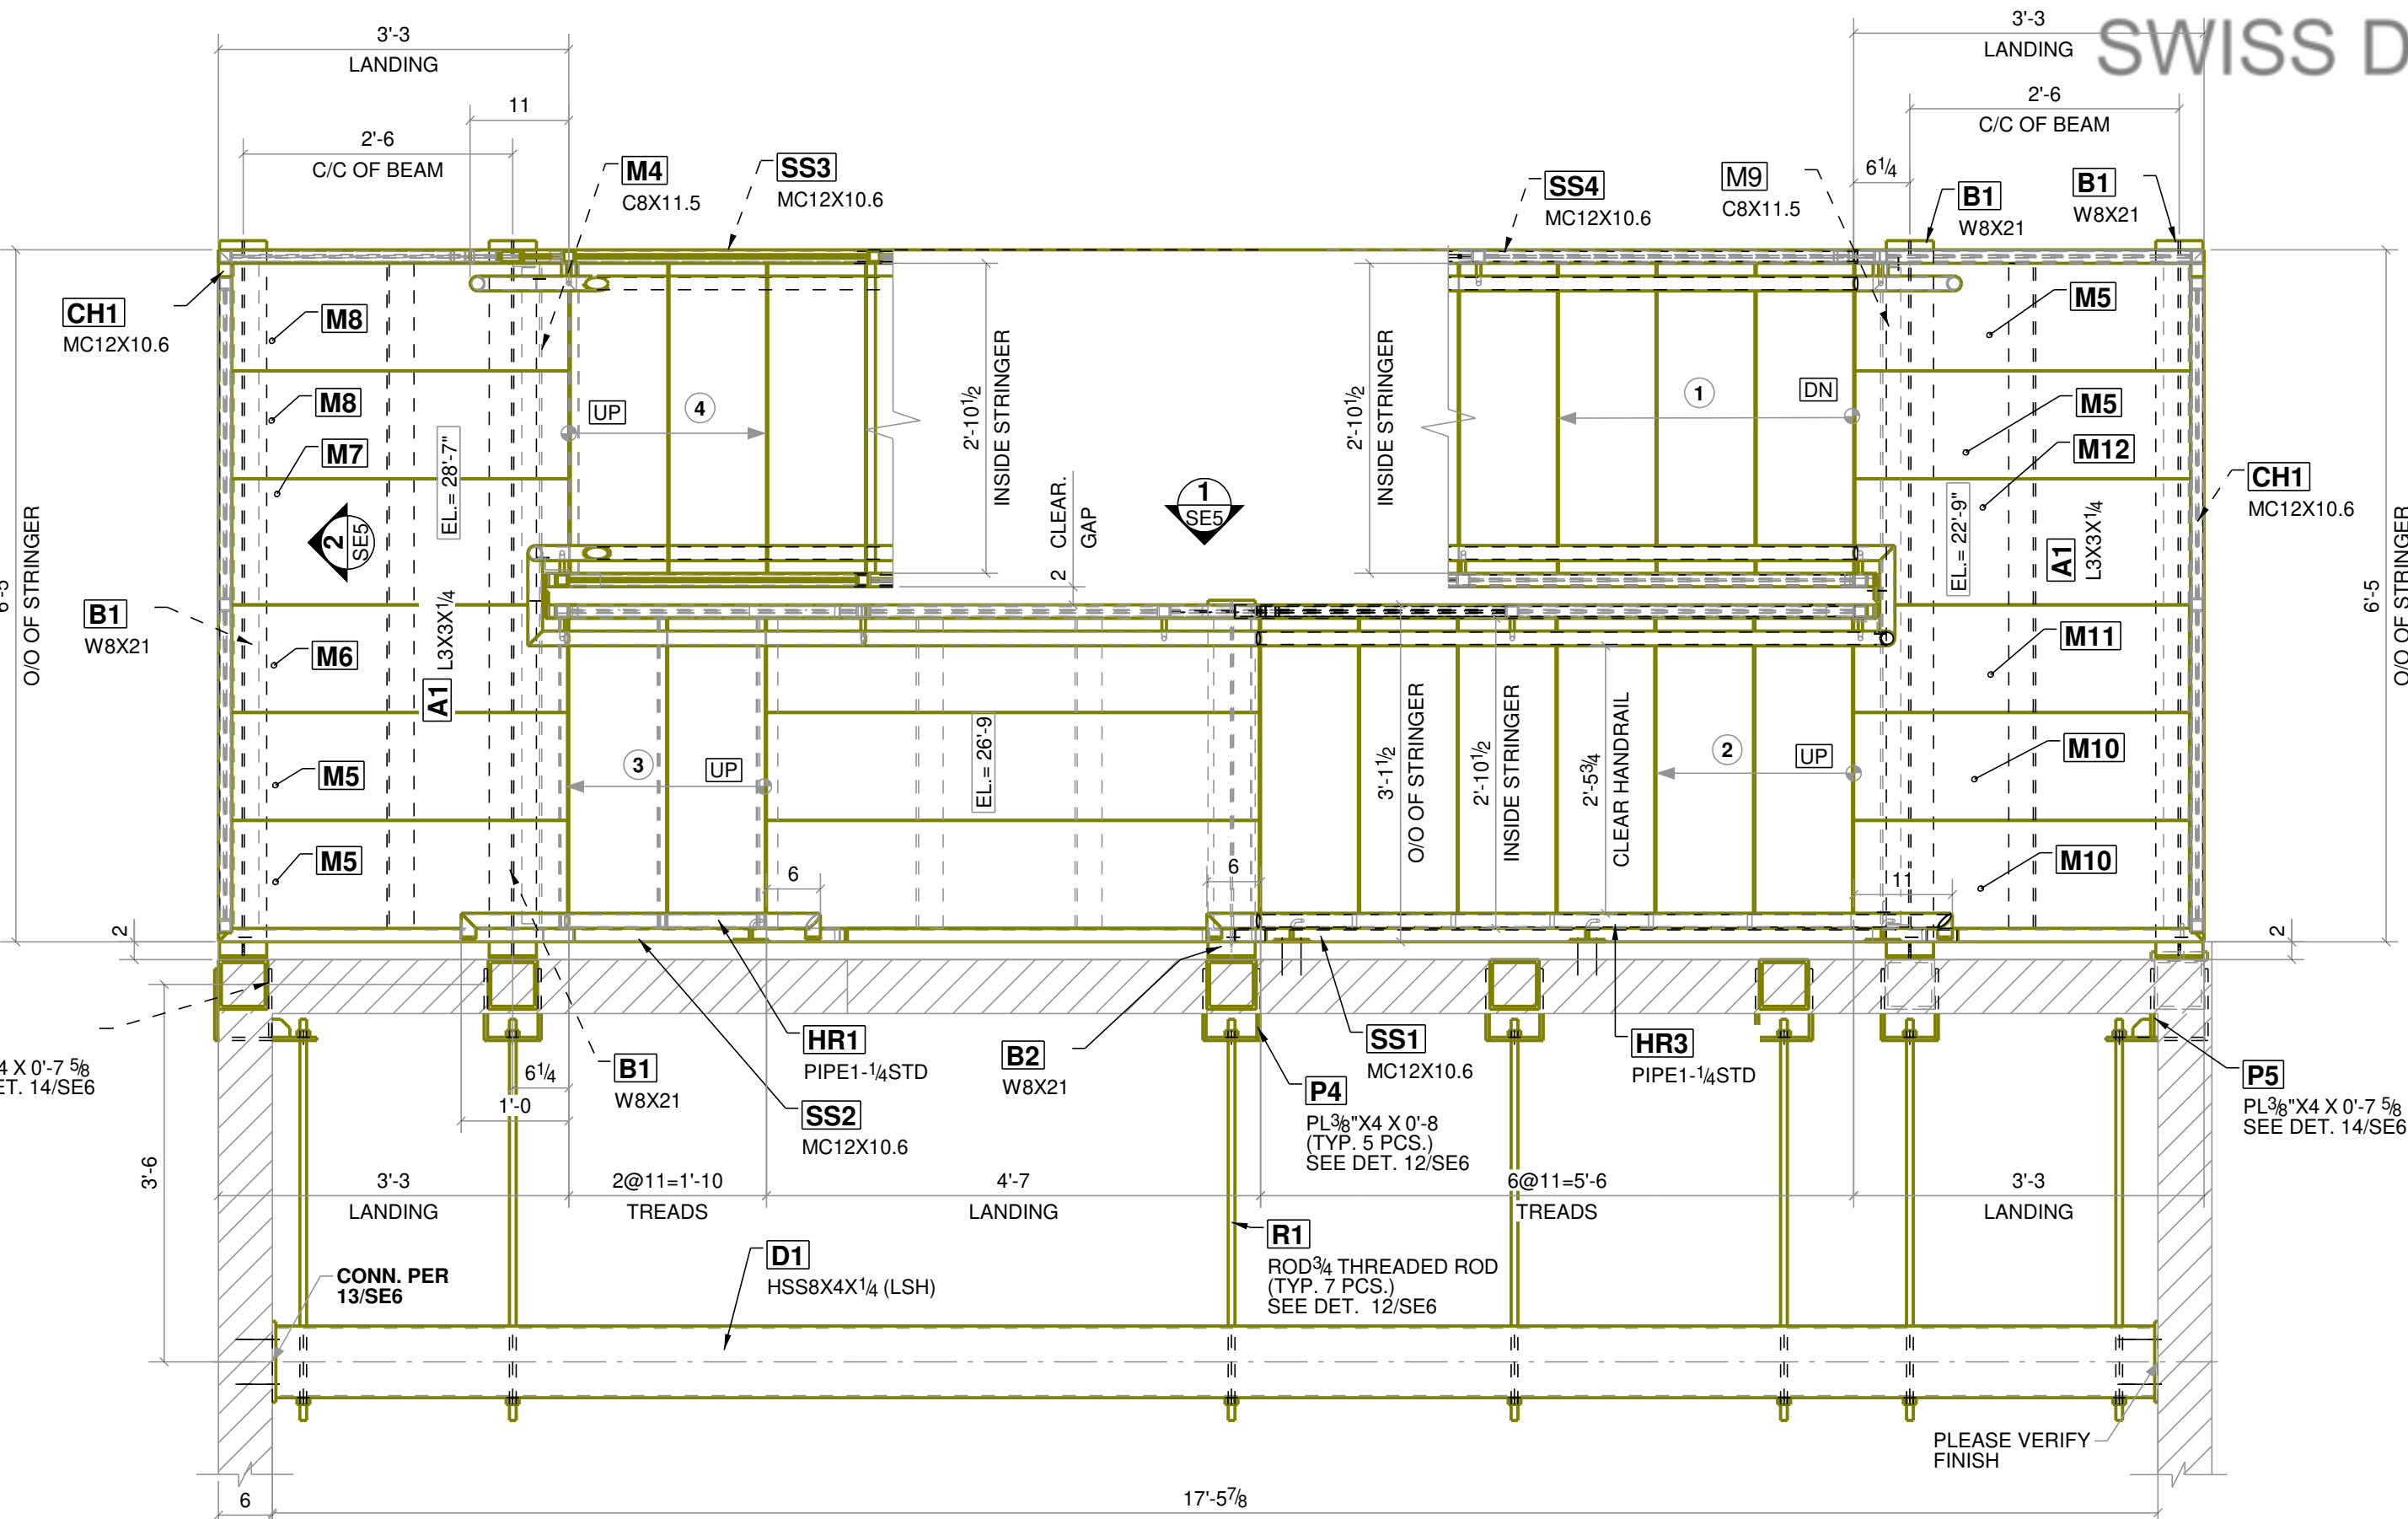

3 STAIR PLAN -3 @ 2ND FLOOR
REF.


SWISS DRAFTING,CA (323)-286-0872

ALL STAIR COMPONENTS TO BE
PRIME AND PAINTED BLACK.


NOTE TO GC/FABRICATOR:
FIELD VERIFY ALL DIMENSIONS AND
ELEVATIONS PRIOR TO FABRICATION.

0	09/20/2023	ISSUED FOR FABRICATION
A	07/25/2023	ISSUED FOR APPROVAL

PROJECT NAME & LOCATION 59 GOVE STREET East Boston, MA				
DWG. TITLE: STAIR PLAN - 1				
CUSTOMER:				
MATERIAL: W SHAPES: A992 PIFES: A53, Gr. B HSS SHAPES: A500, Gr. B PLATES/CHANNELS: A36	HOLE SIZE:	13/16 DIA. U/N	DRAWN BY: RH	DATE: 07/17/2023
	ELECTRODES:	E70XX	CHKD BY: AS	DATE: 07/24/2023
JOB NO. ---	FINISH:	AS PER SPEC.	DWG. NO. SE2	REVISION 0
	BOLT:	A325N		

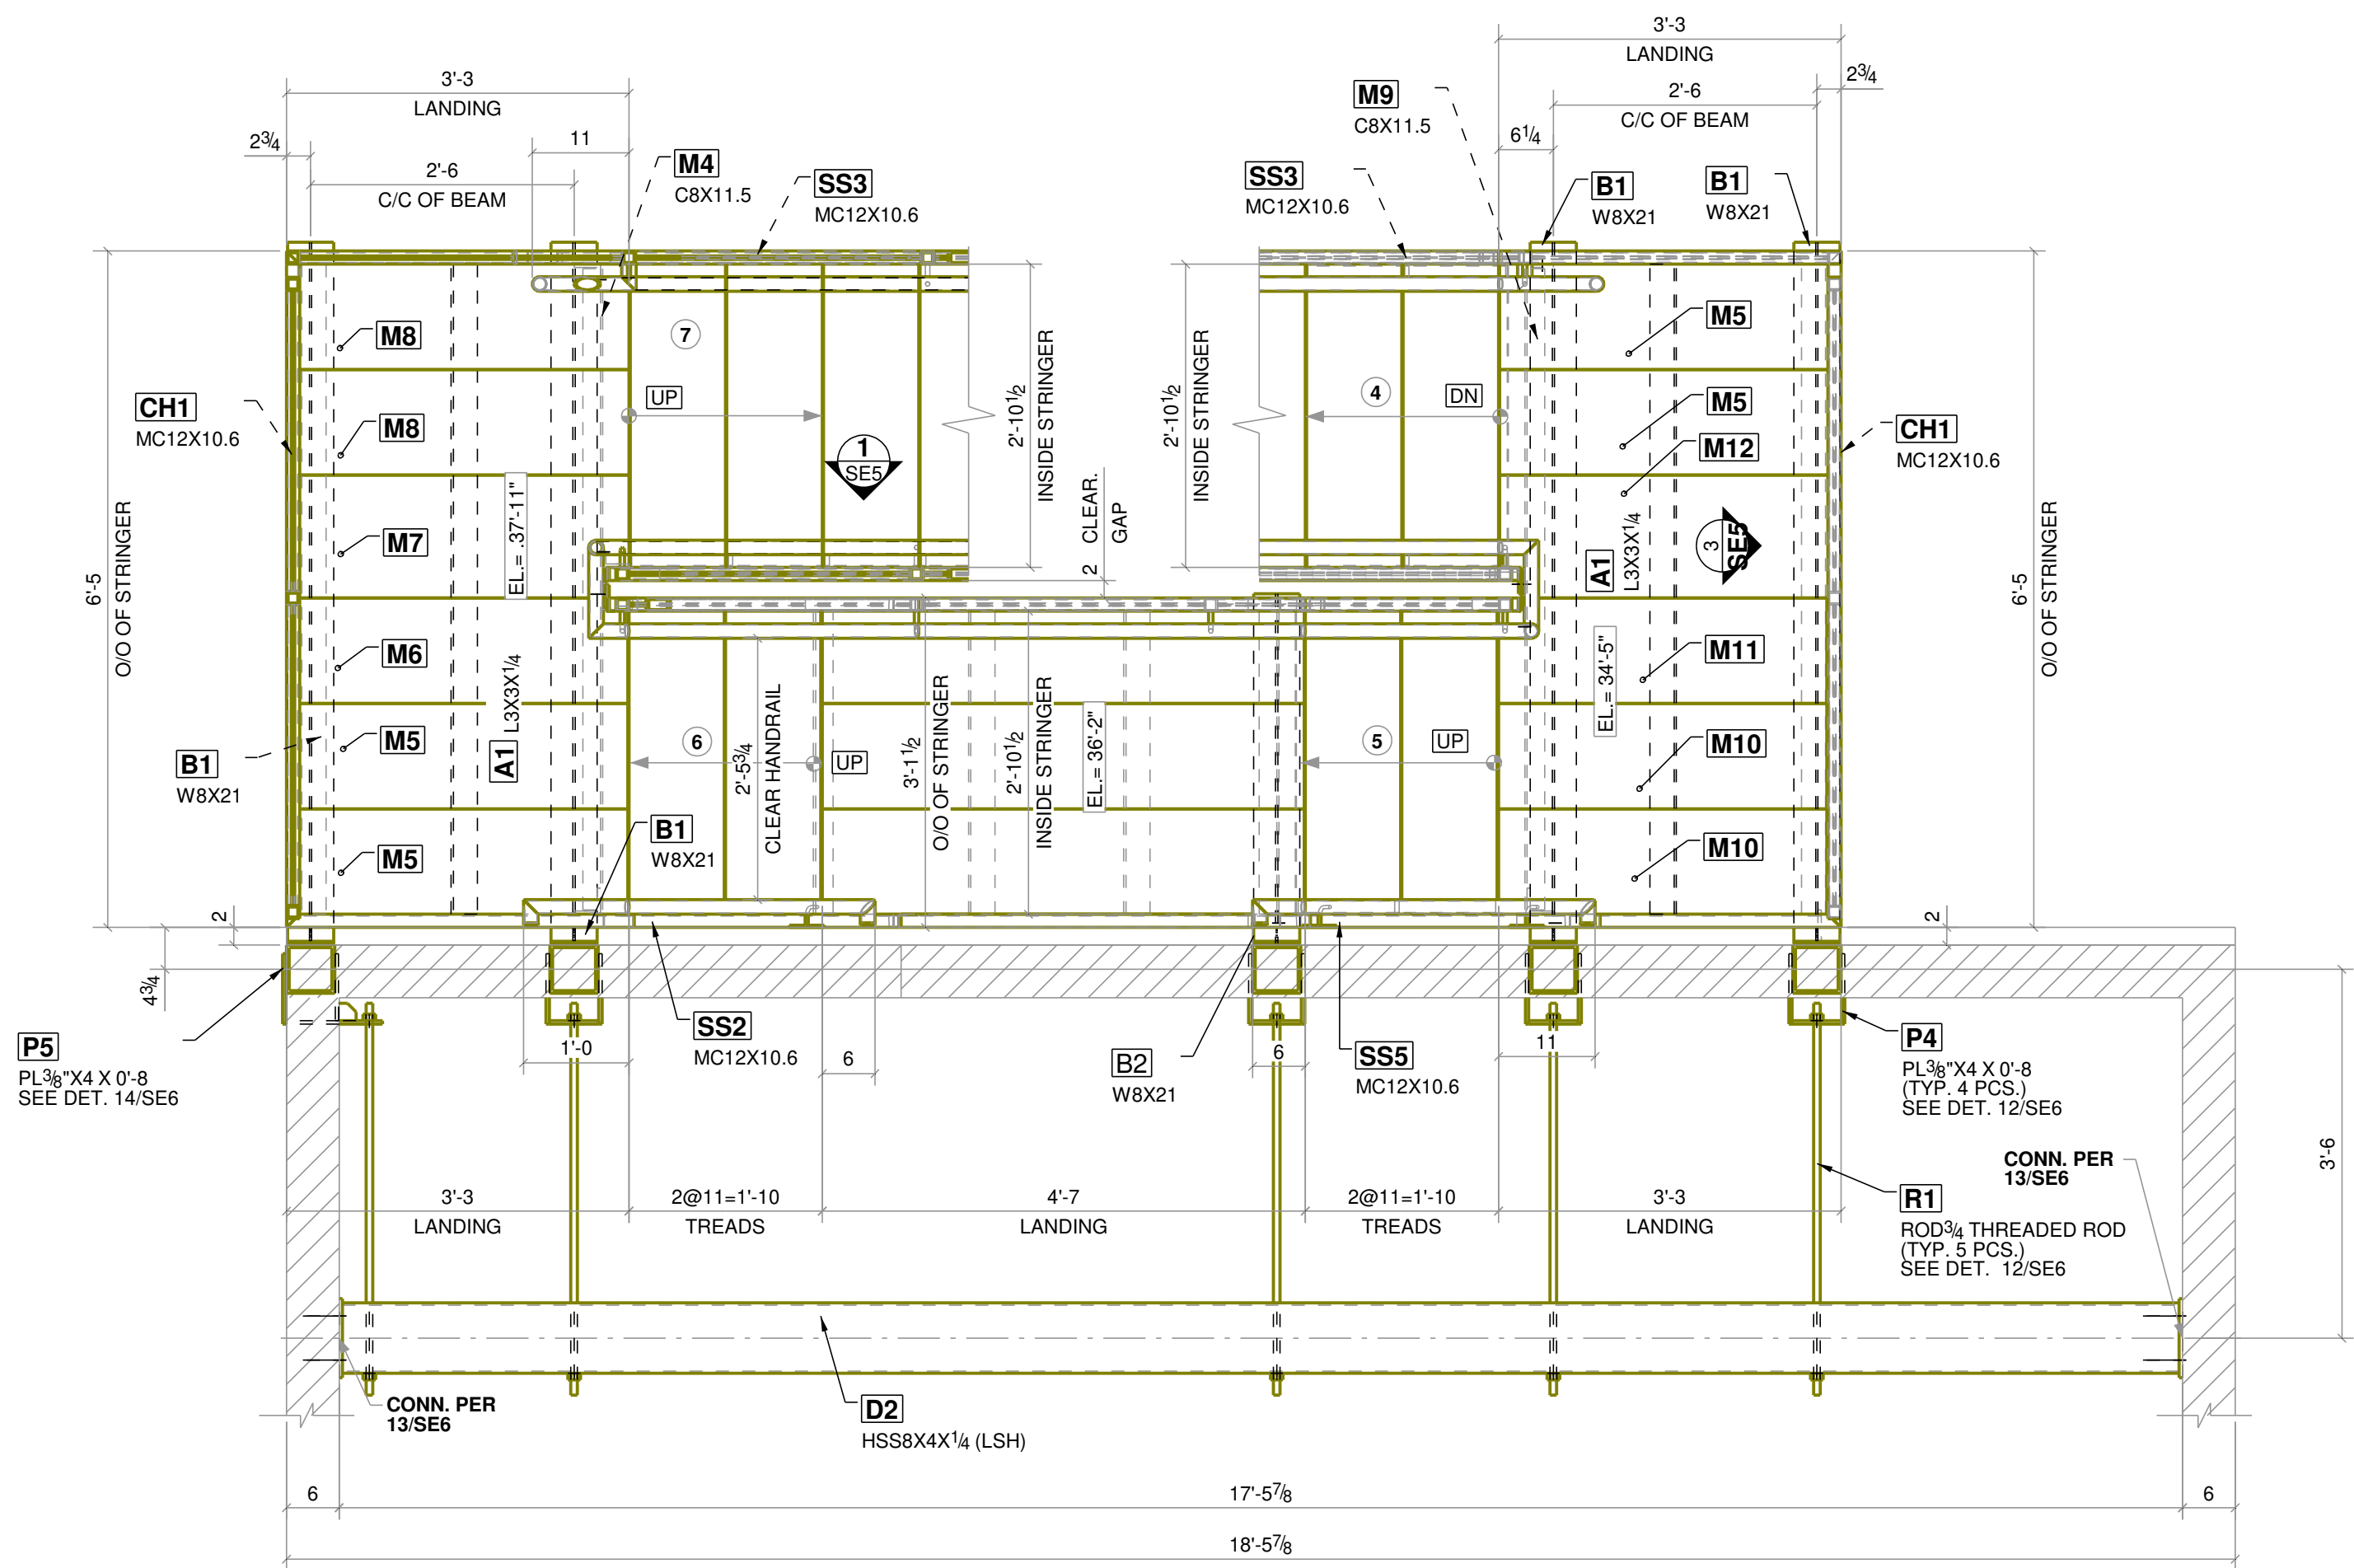

1 STAIR PLAN -4 @ THIRD FLOOR
REF.

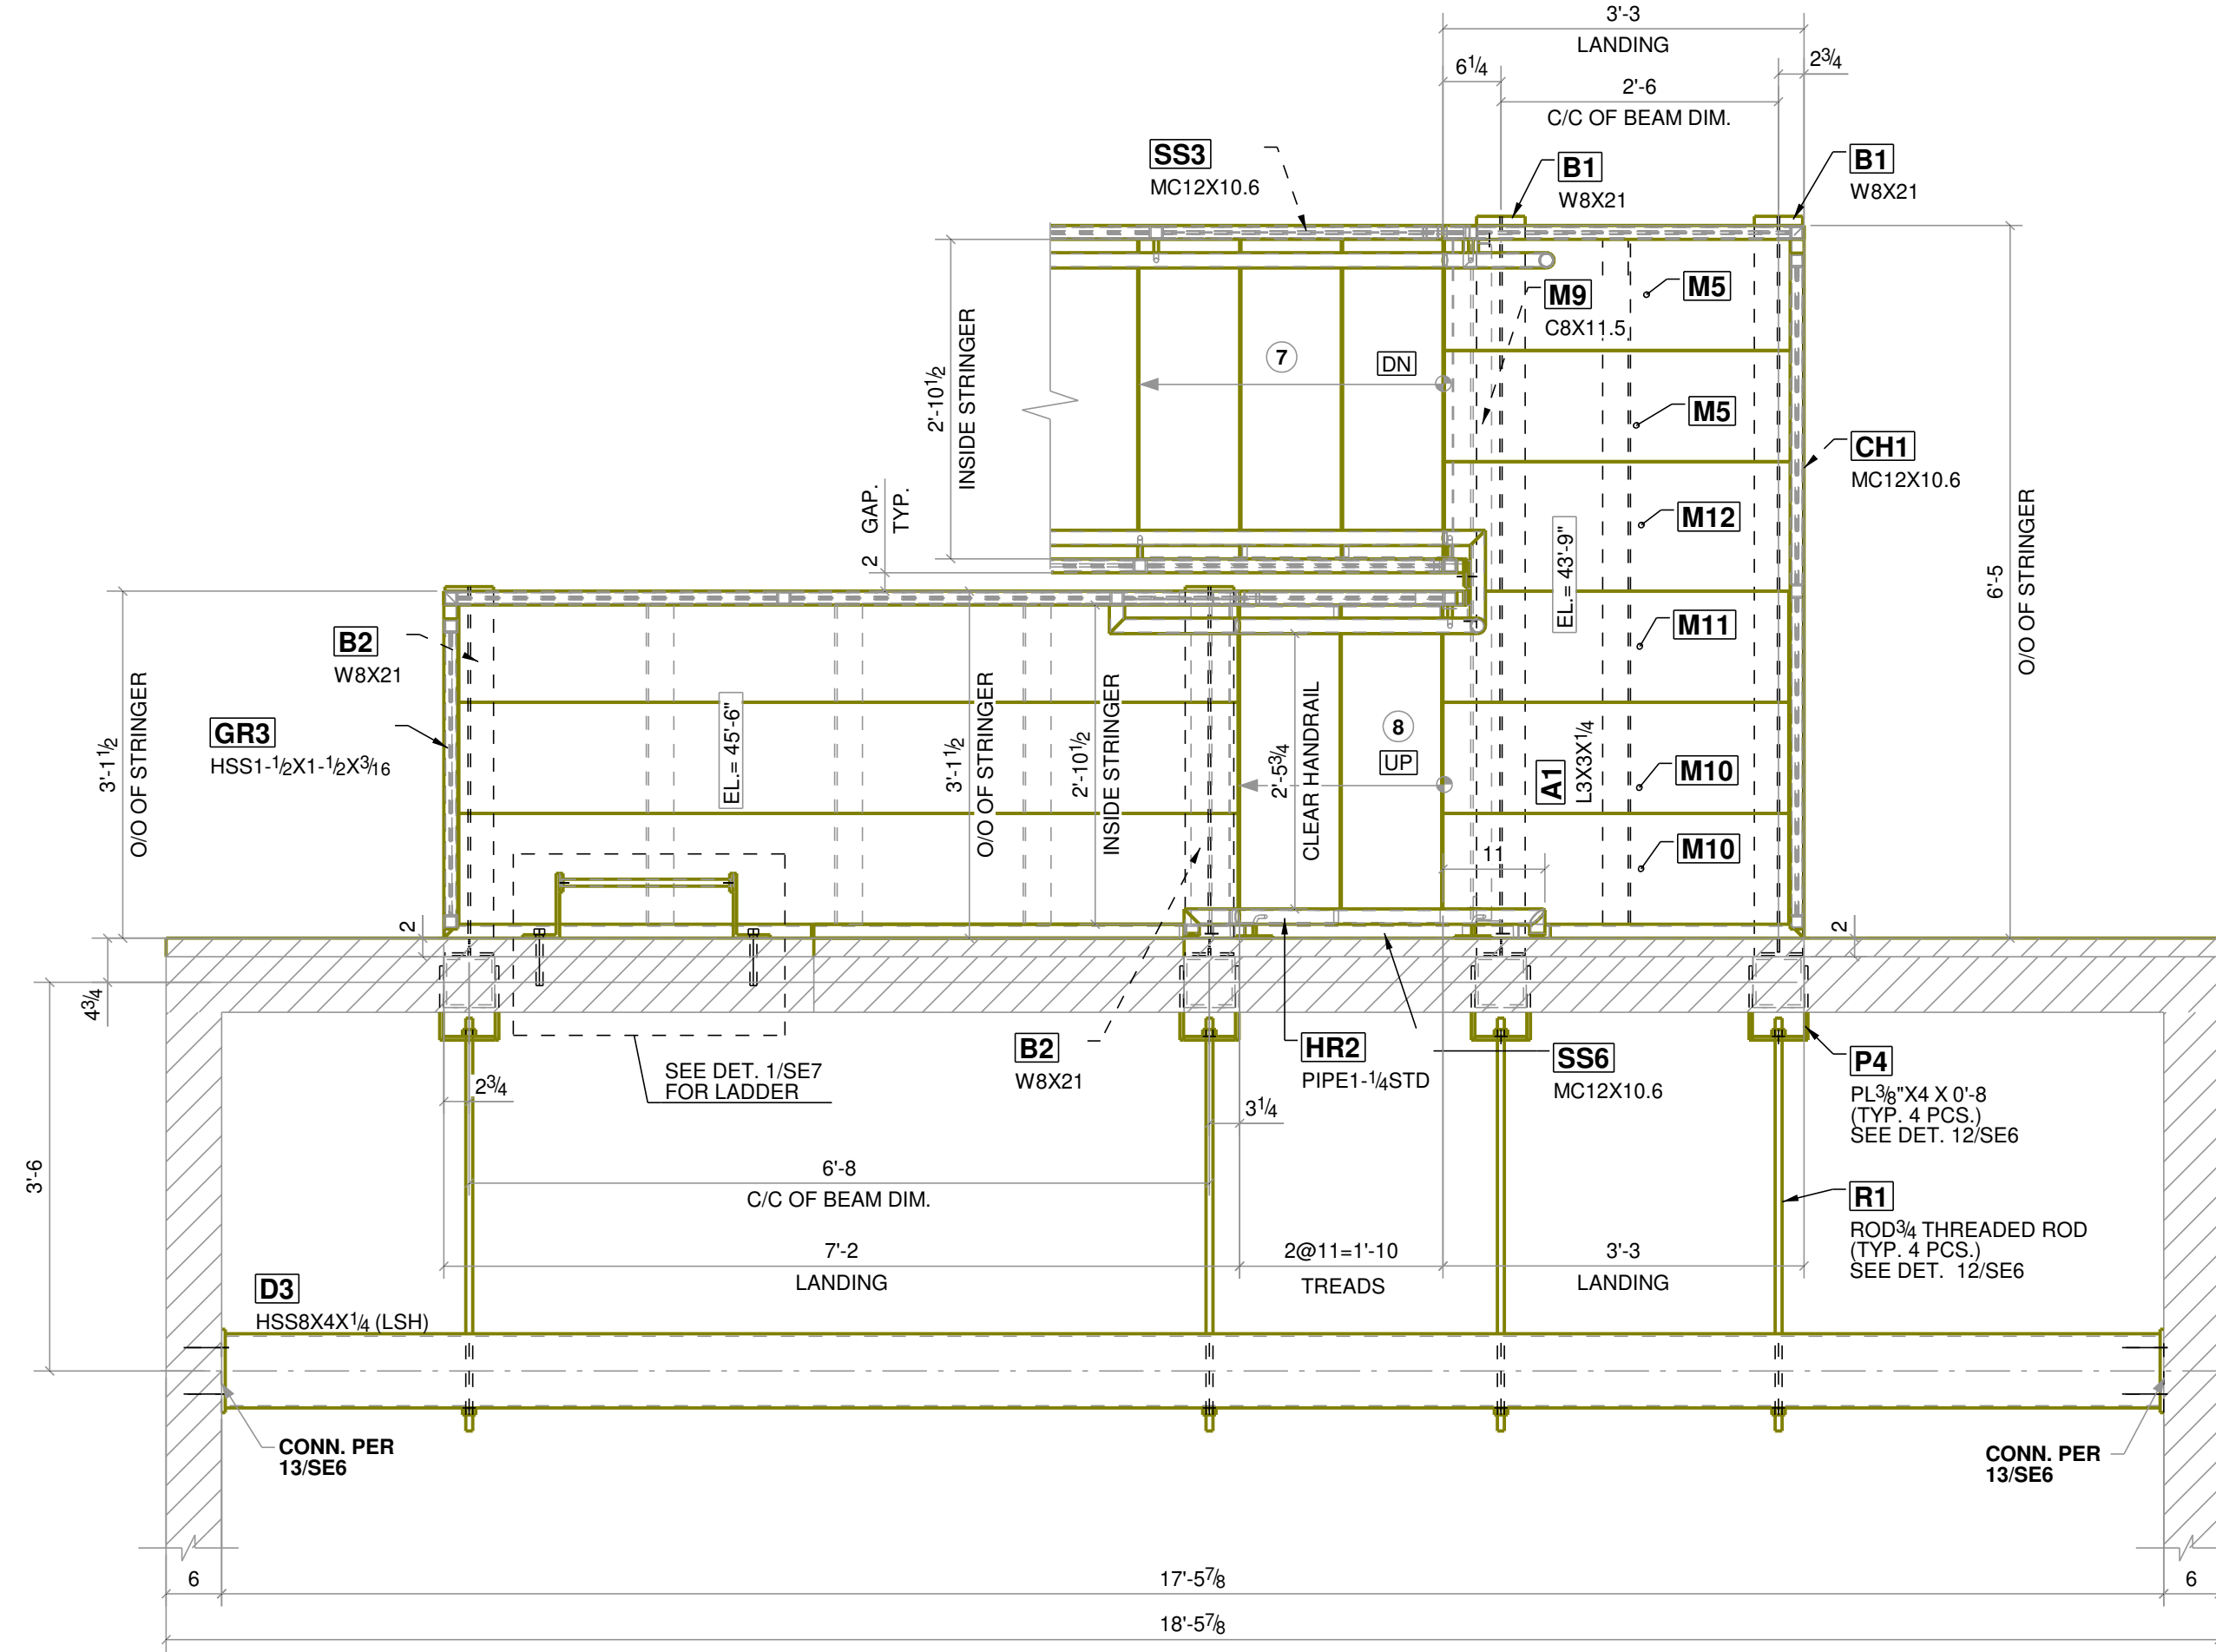


2 STAIR PLAN -5 @ FOURTH FLOOR
REF.

ALL STAIR COMPONENTS TO BE
PRIME AND PAINTED BLACK.


NOTE TO GC/FABRICATOR:
FIELD VERIFY ALL DIMENSIONS AND
ELEVATIONS PRIOR TO FABRICATION.

0	09/20/2023	ISSUED FOR FABRICATION
A	07/25/2023	ISSUED FOR APPROVAL


PROJECT NAME & LOCATION				
59 GOVE STREET East Boston, MA				
DWG. TITLE: STAIR PLAN - 2				
CUSTOMER:				
MATERIAL: W SHAPES: PIPS: HSS SHAPES: PLATES/CHANNELS:	A992 A53, Gr. B A307, Gr. B A36	HOLE SIZE:	13/16 DIA. U/N	DRAWN BY: RH
		ELECTRODES:	E70XX	CHKD BY: AS
		FINISH:	AS PER SPEC.	DATE: 07/17/2023
JOB NO.	---	BOLT:	A325N	DATE: 07/24/2023
DWG. NO. SE3				REVISION 0

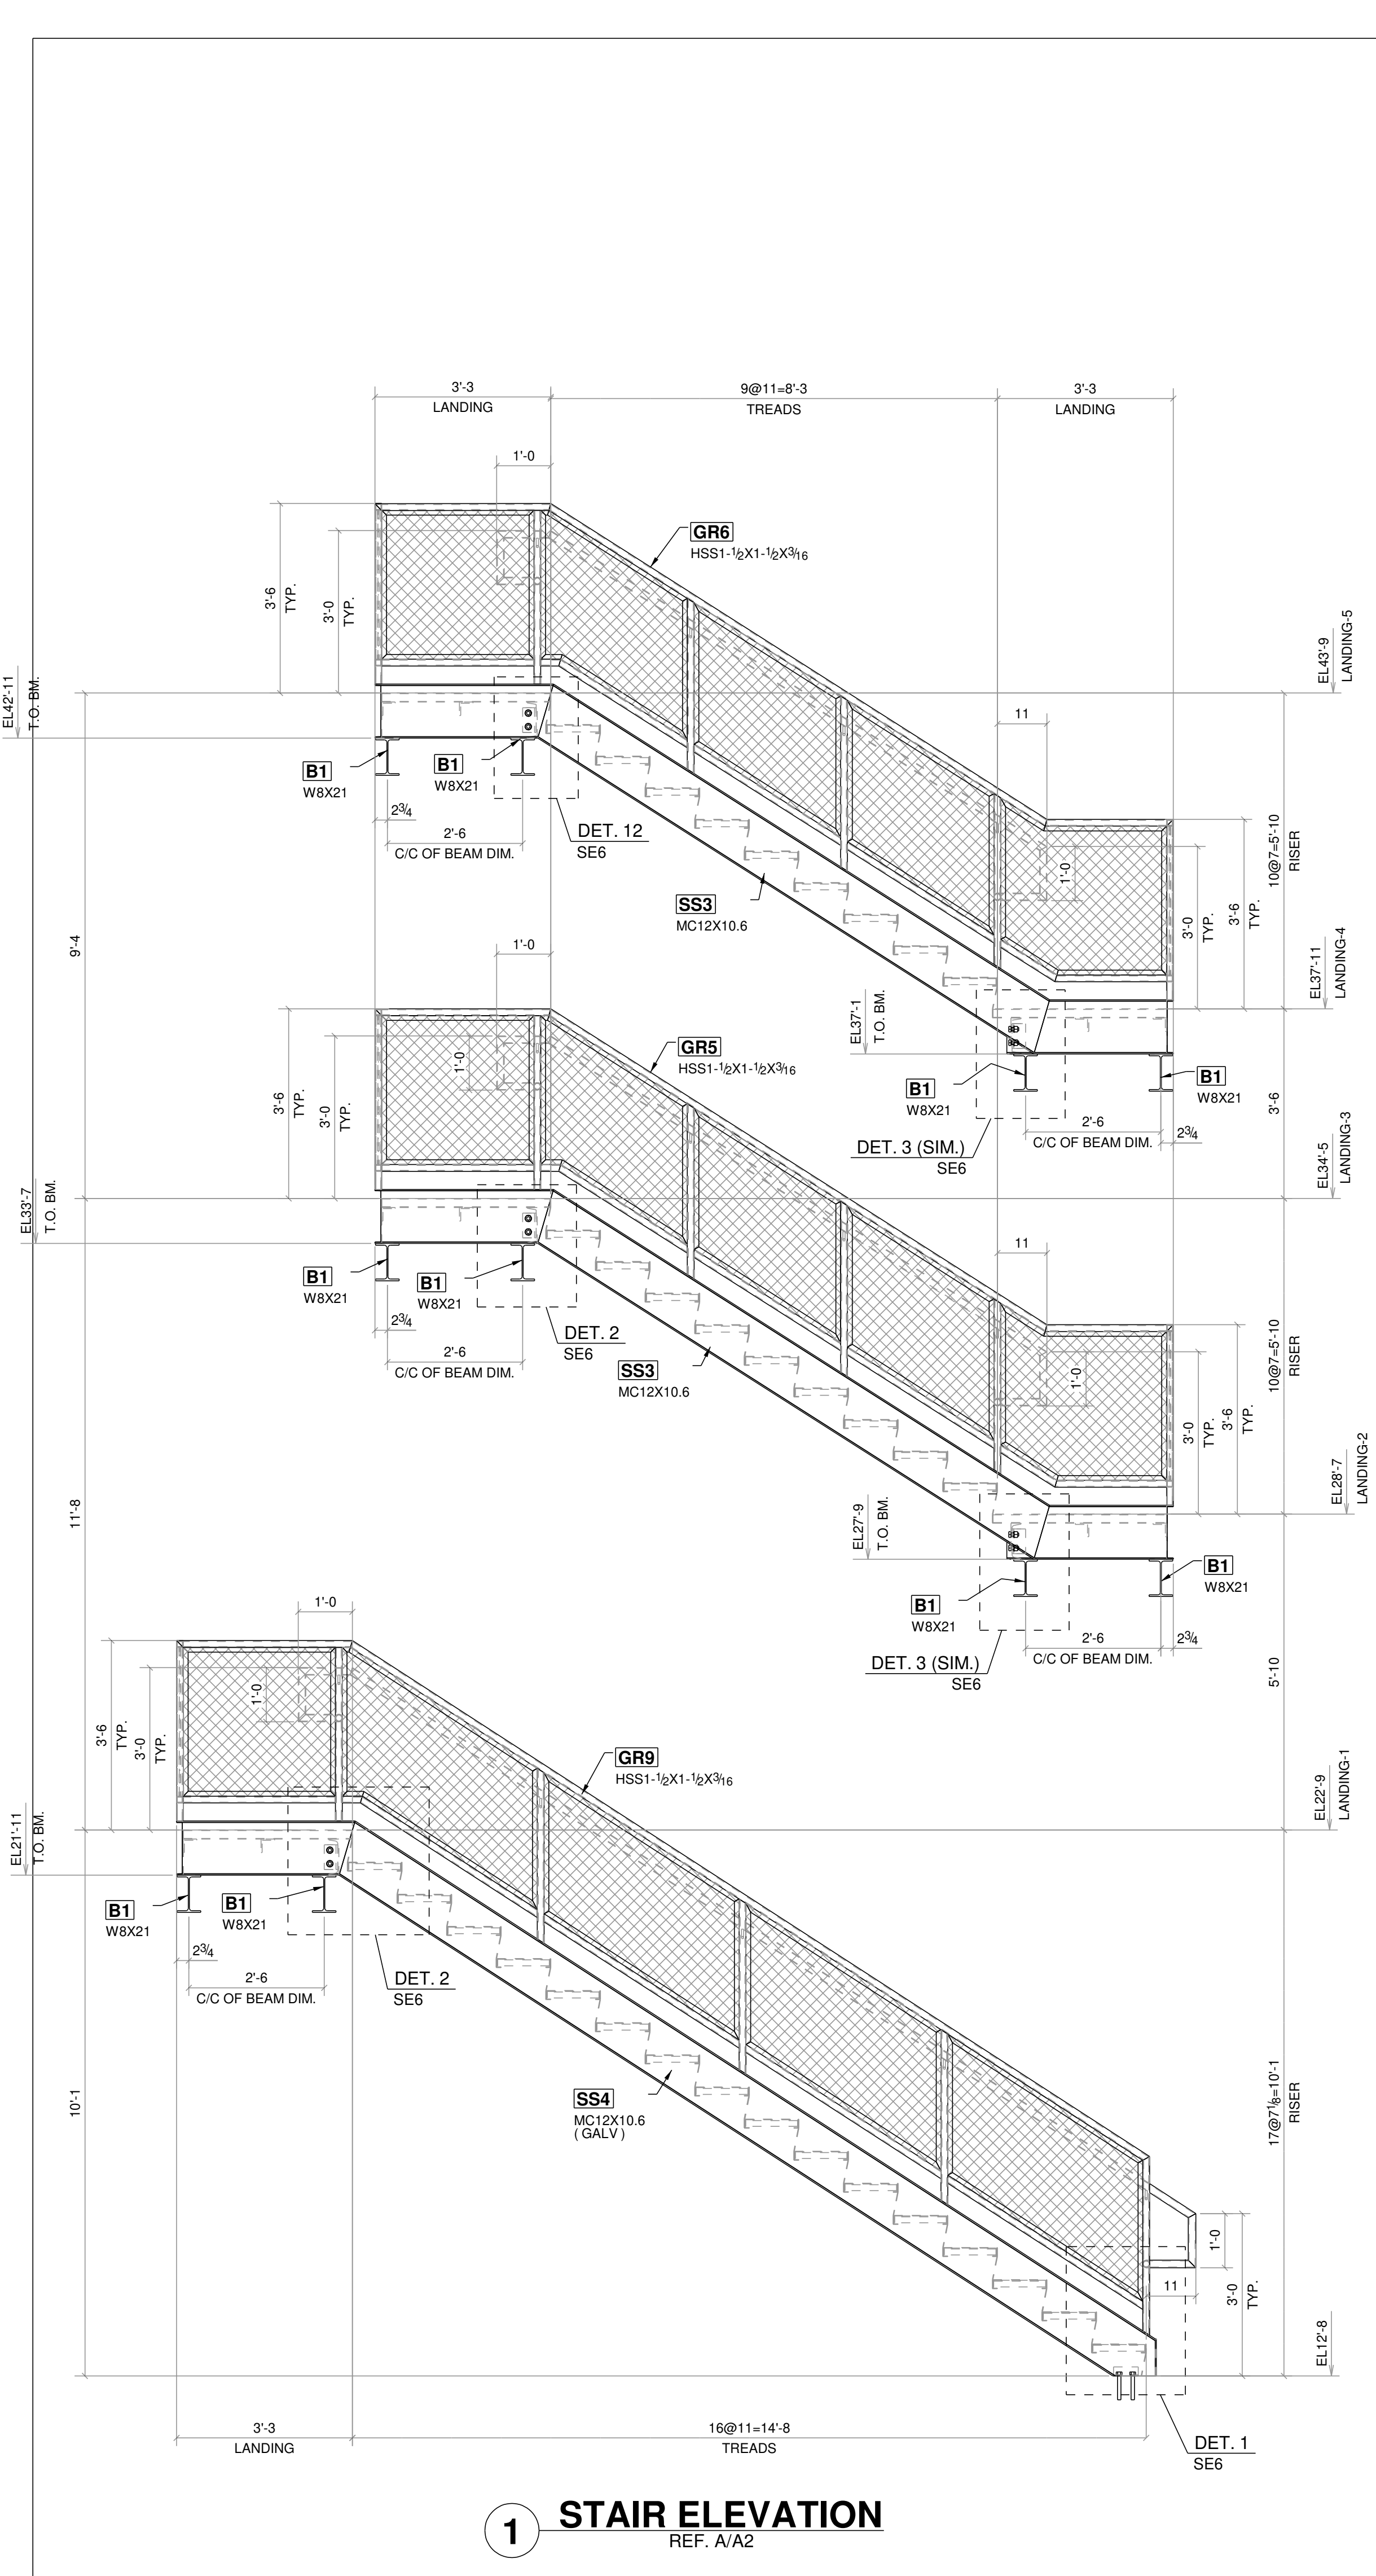


1 STAIR ELEVATION
REF. A/A2

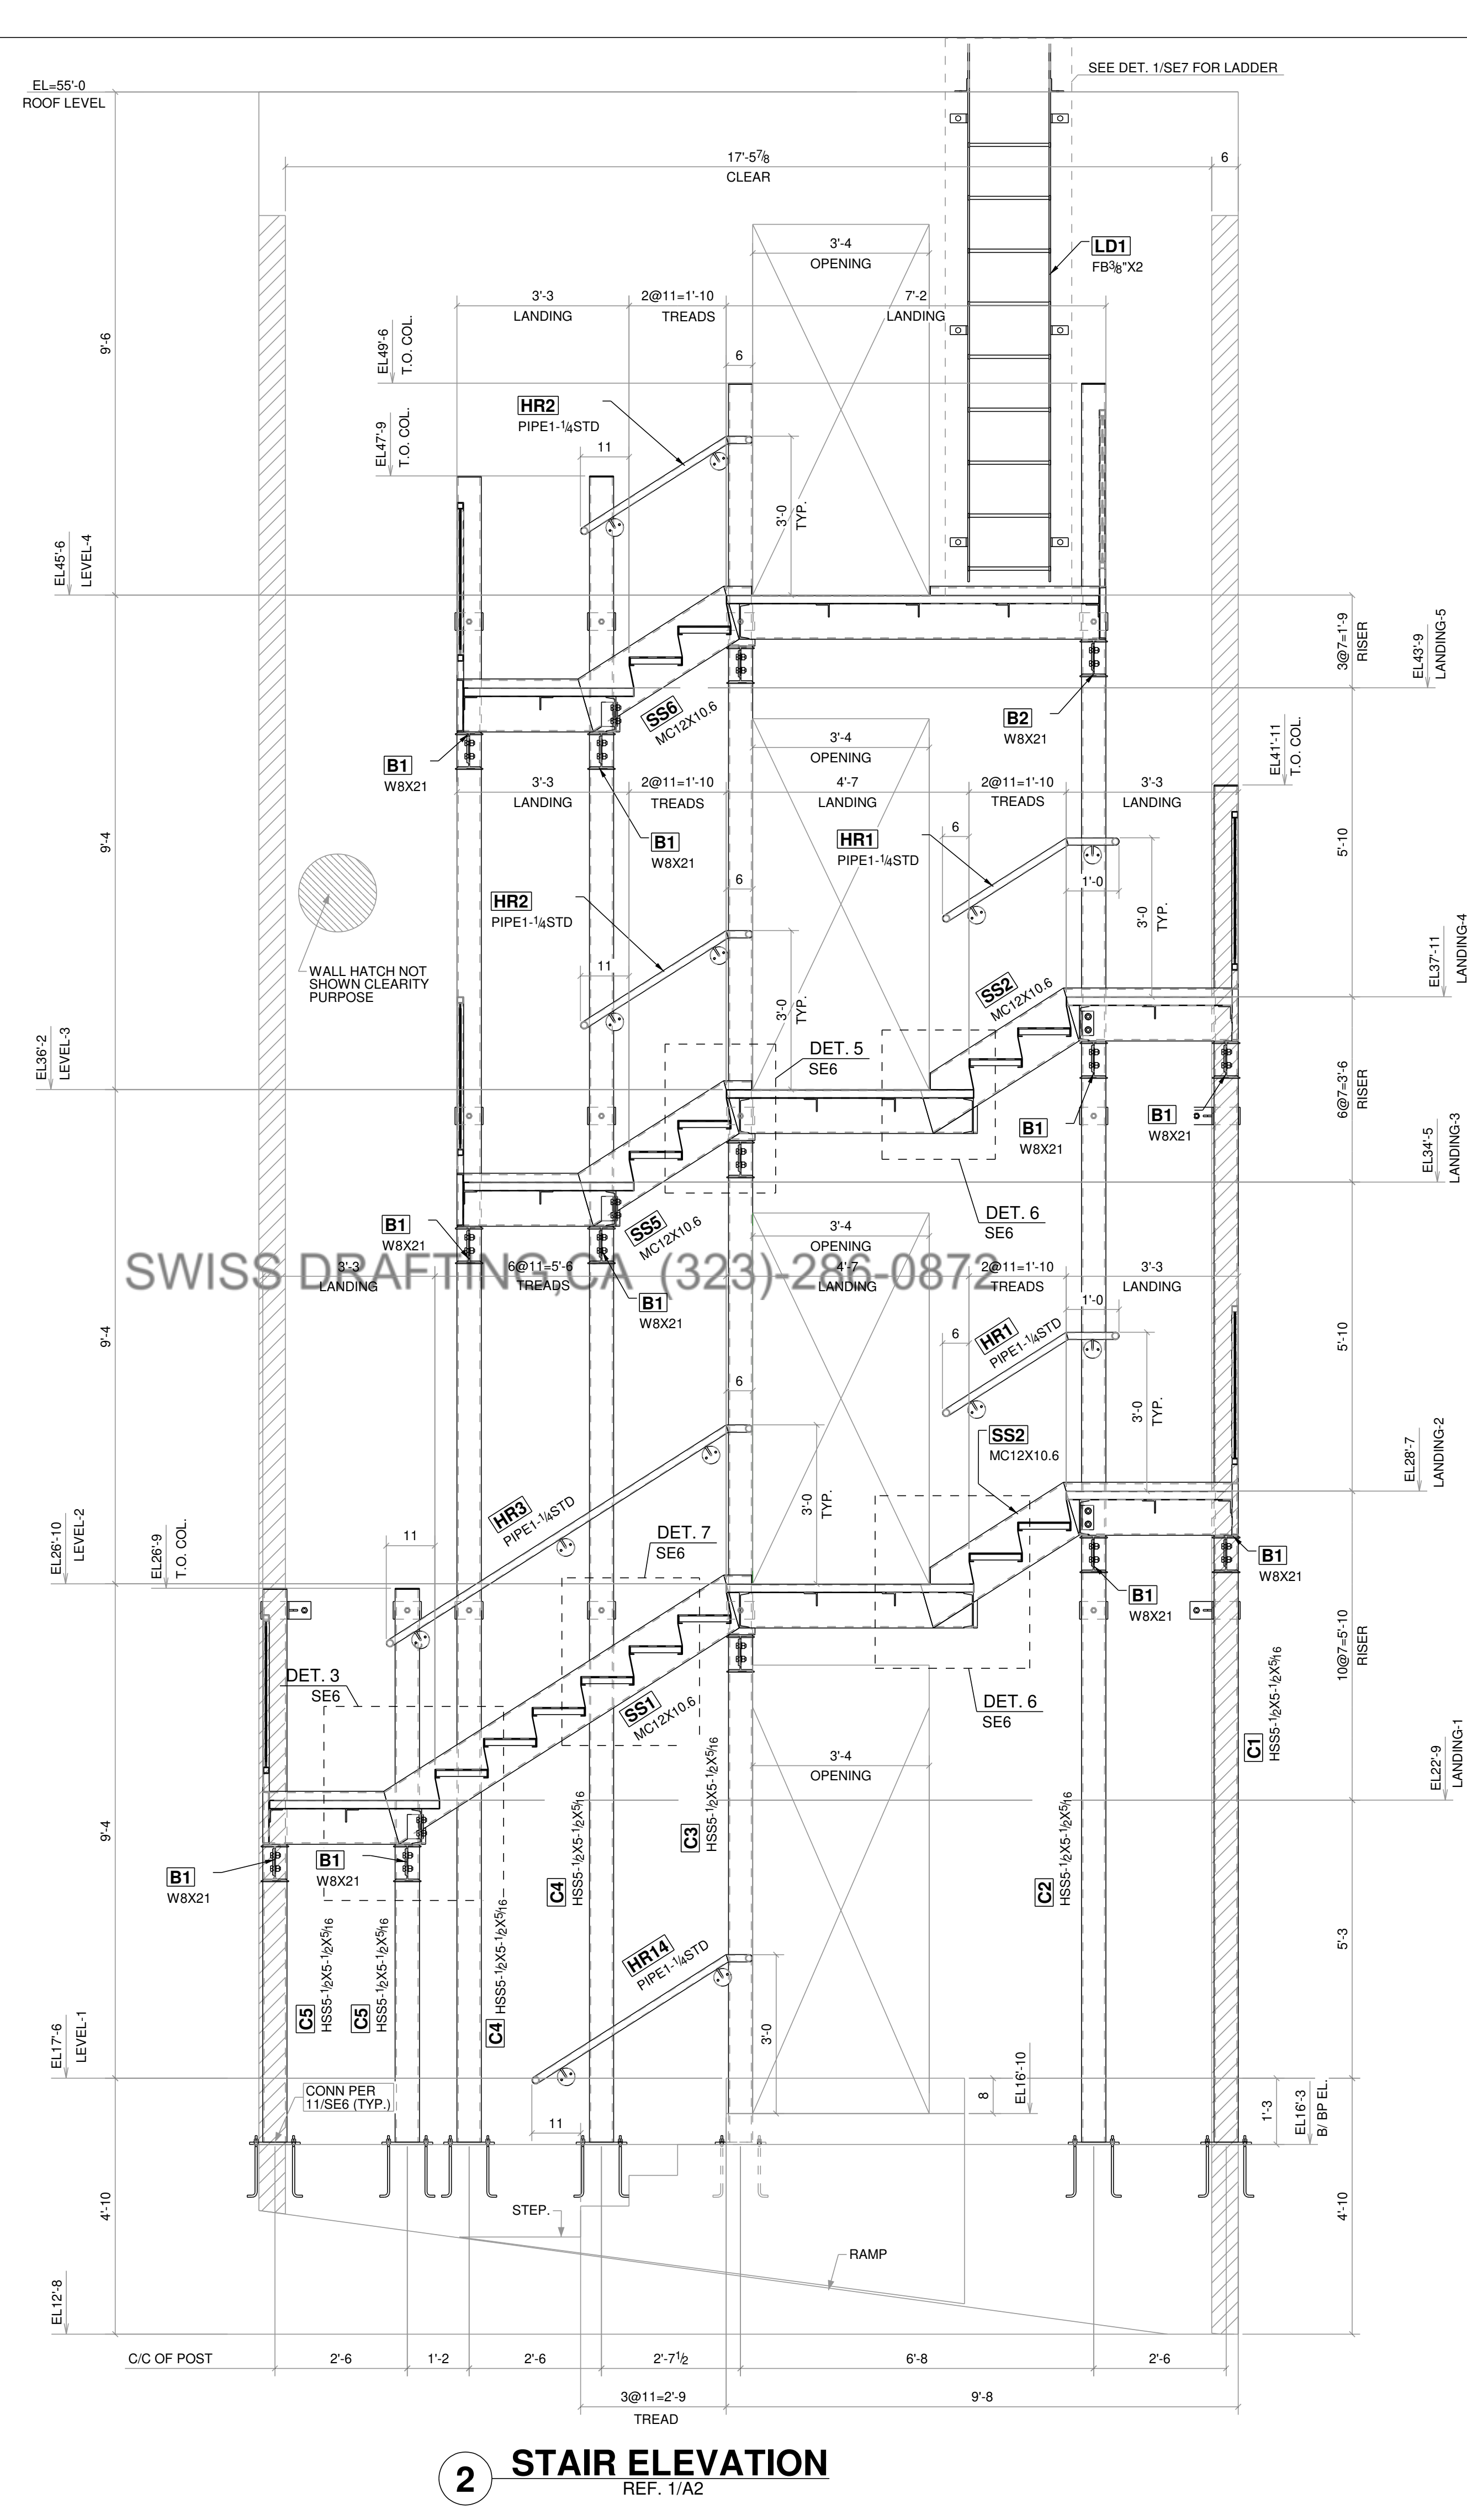

2 STAIR ELEVATION
REF. 1/A2

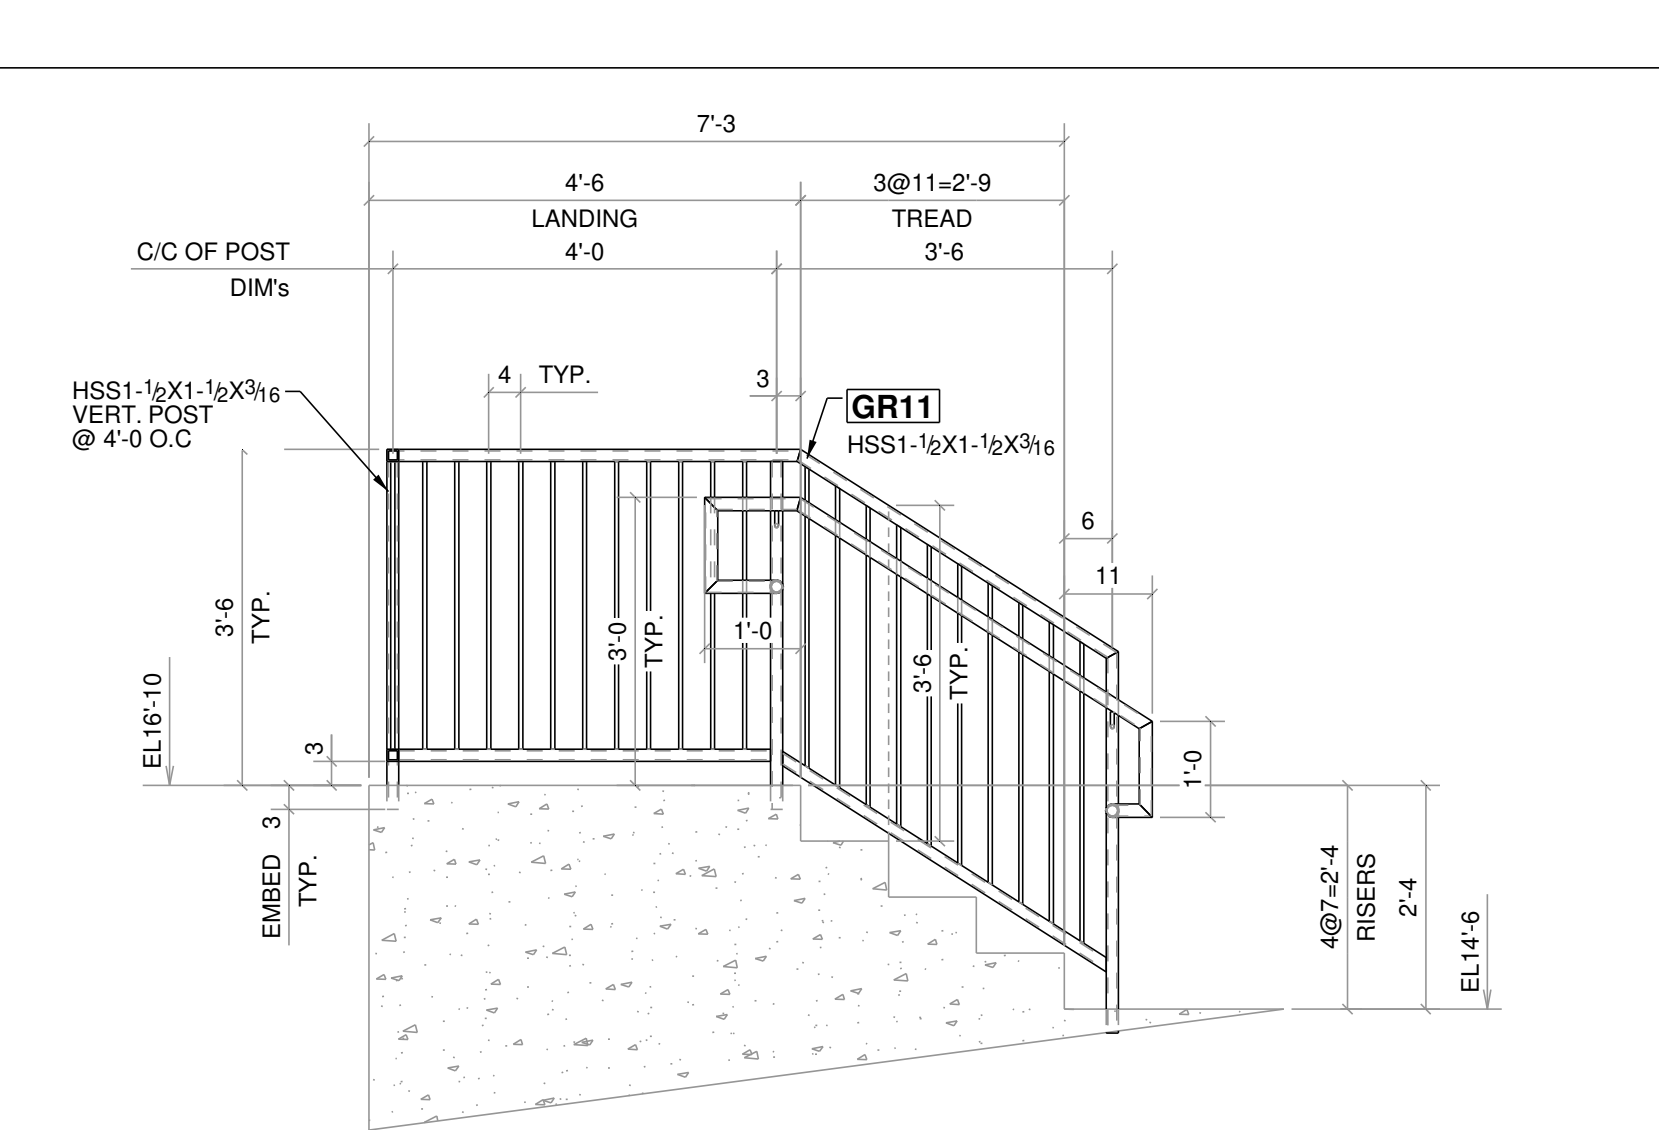

3 STAIR ELEVATION

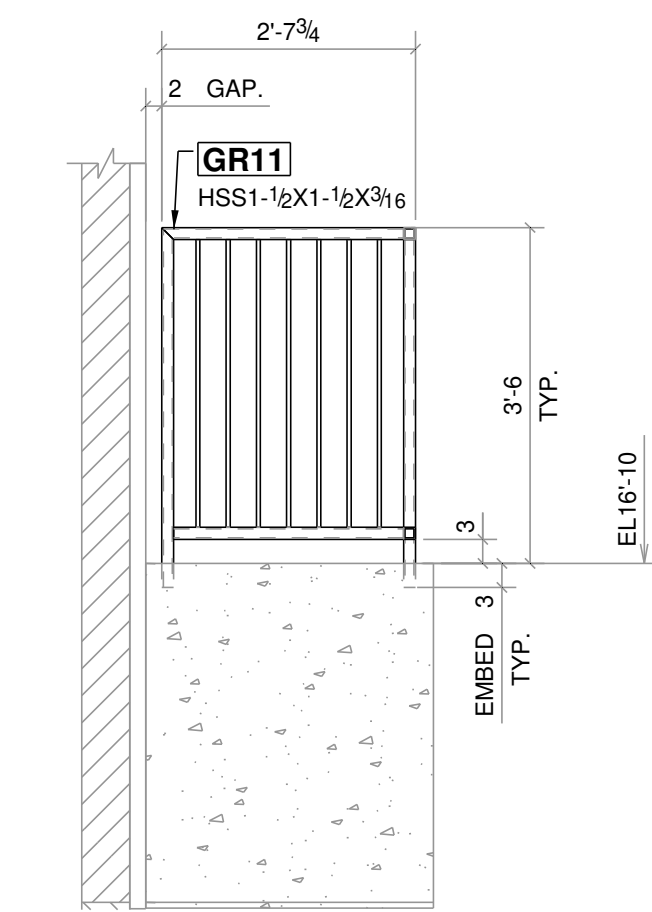


4 STAIR ELEVATION

ALL STAIR COMPONENTS TO BE
PRIME AND PAINTED BLACK.


NOTE TO GC/FABRICATOR:
FIELD VERIFY ALL DIMENSIONS AND
ELEVATIONS PRIOR TO FABRICATION.

0	09/20/2023	ISSUED FOR FABRICATION
A	07/25/2023	ISSUED FOR APPROVAL


PROJECT NAME & LOCATION				
59 GOVE STREET East Boston, MA				
DWG. TITLE: STAIR ELEVATIONS				
CUSTOMER:				
MATERIAL: W SHAPES: PIFES: HSS SHAPES: PLATES/CHANNELS:	A53, Gr. B A500, Gr. B A36	HOLE SIZE:	13/16 DIA. U/N	DRAWN BY: RH
		ELECTRODES:	E70XX	CHKD BY: AS
		FINISH:	AS PER SPEC.	DWG. NO.
JOB NO.		BOLT:	A325N	SE4
				REVISION
				0

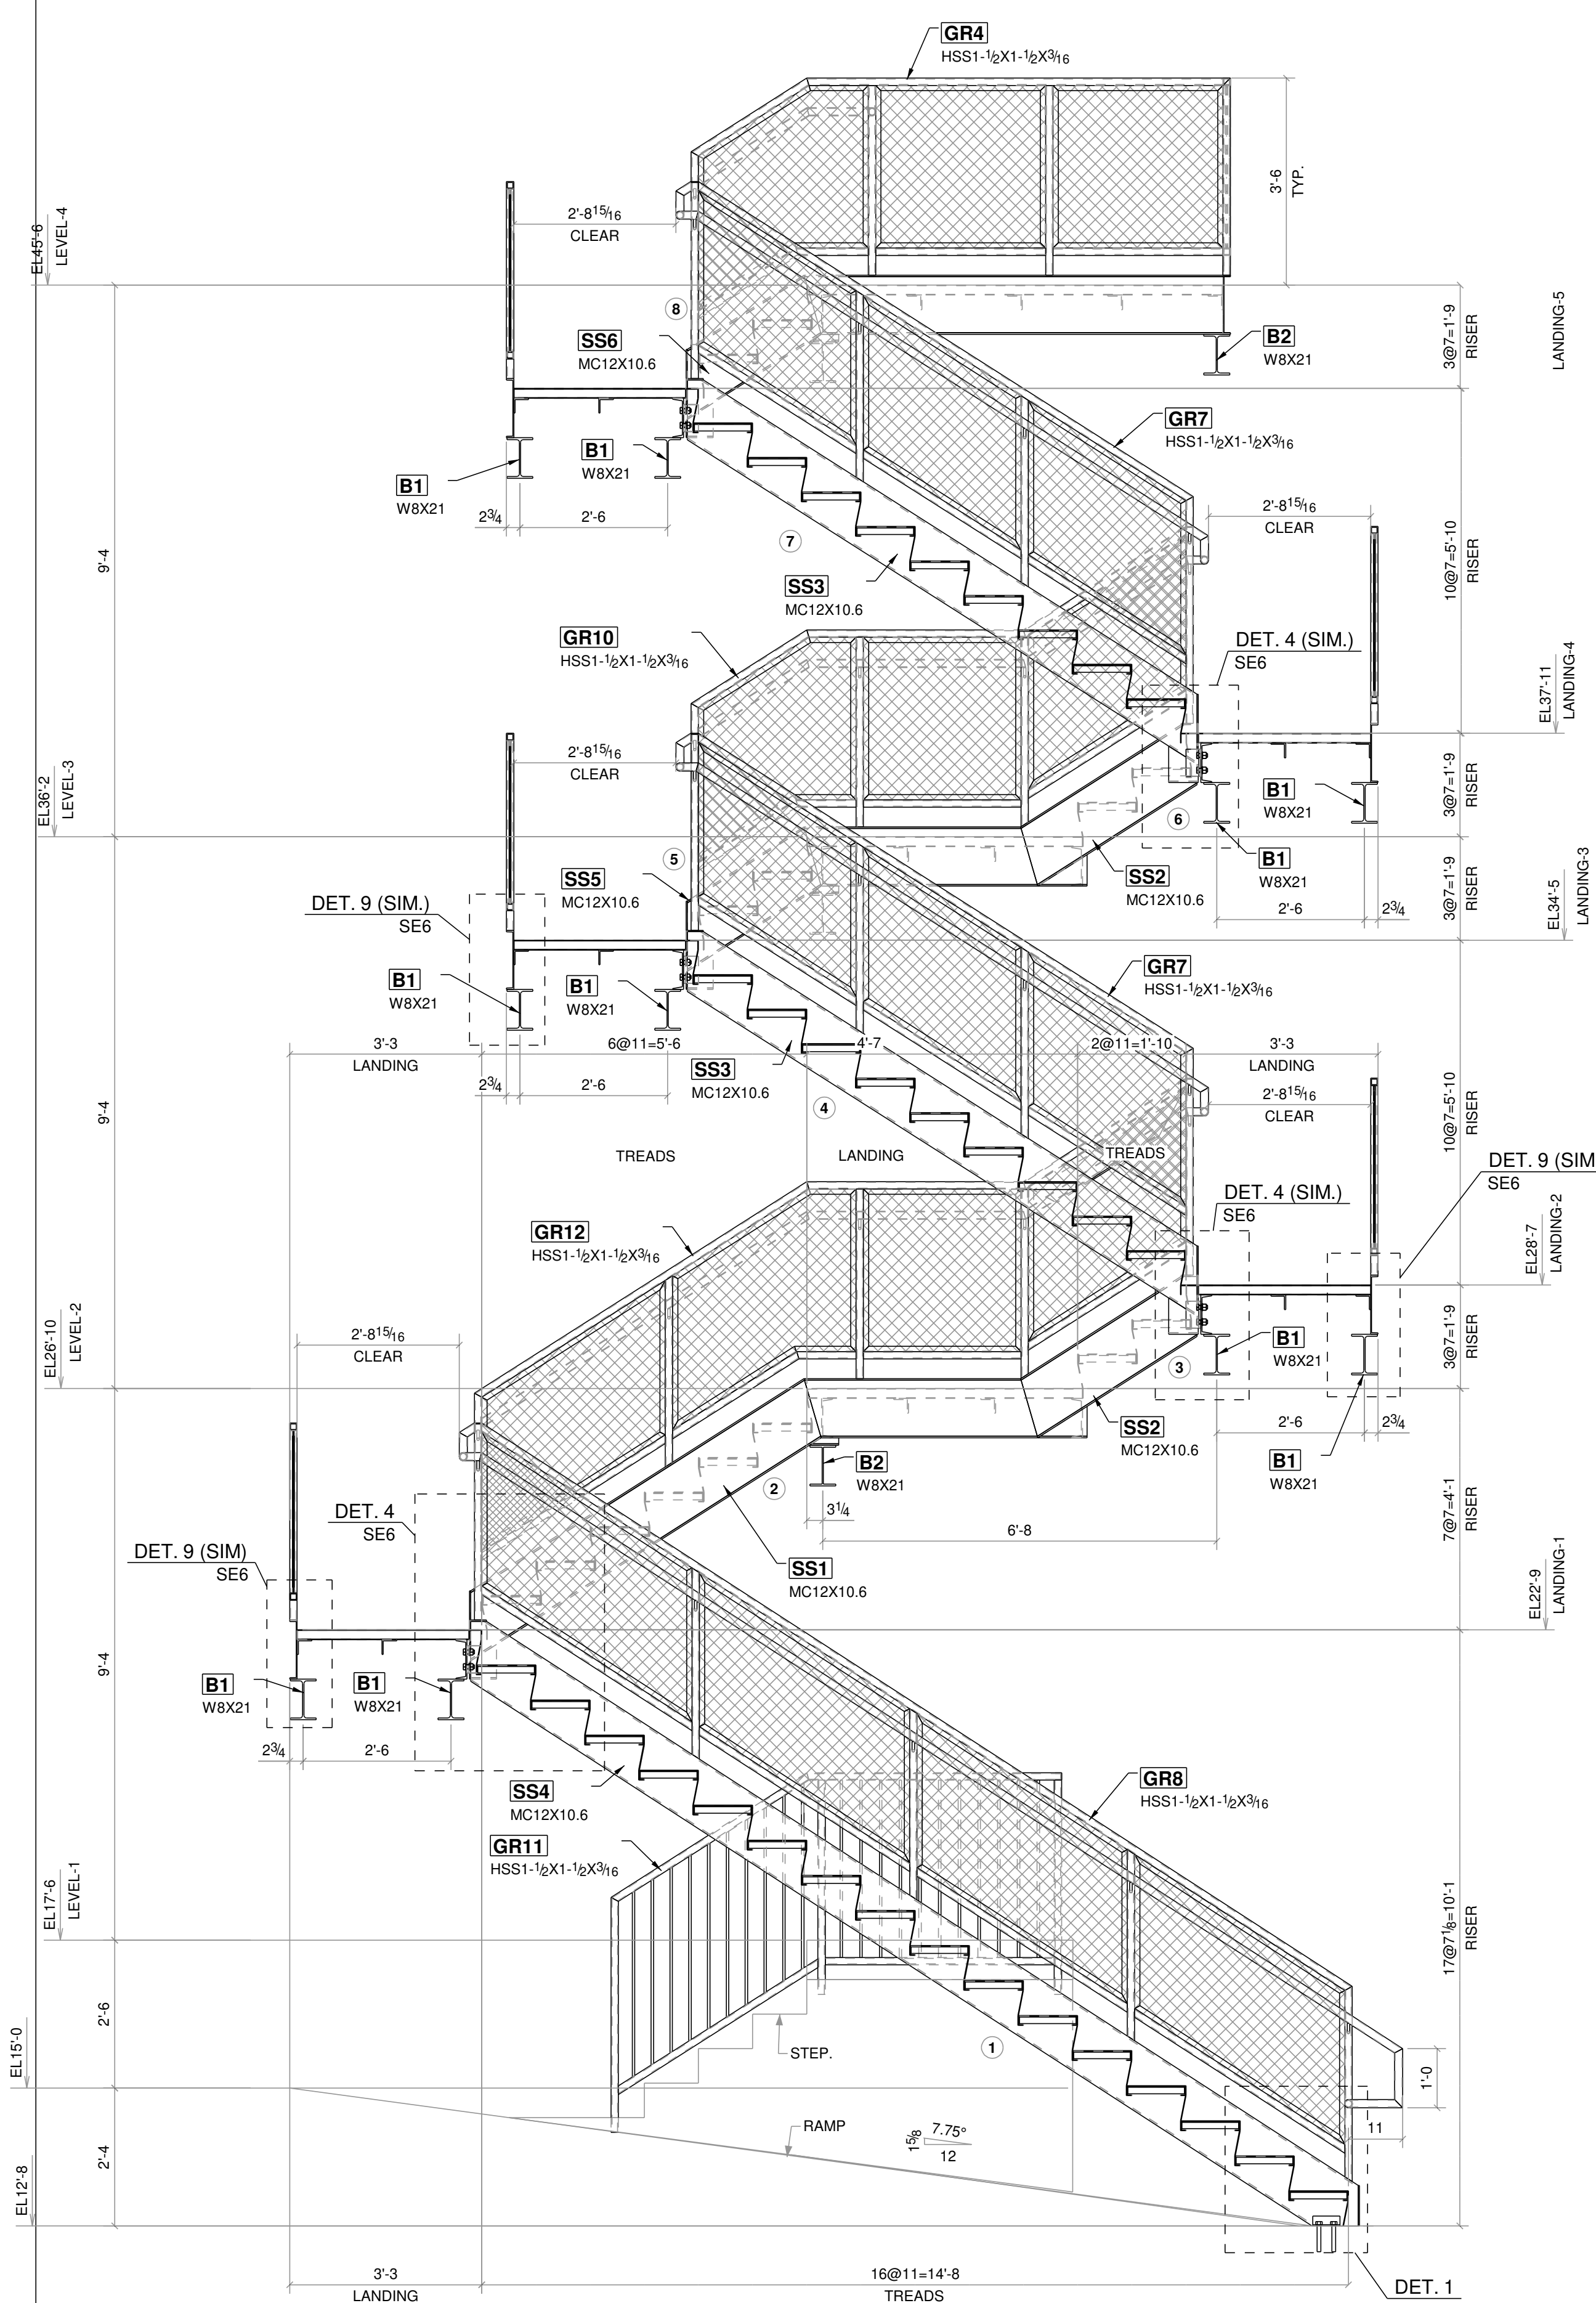

1 STAIR ELEVATION

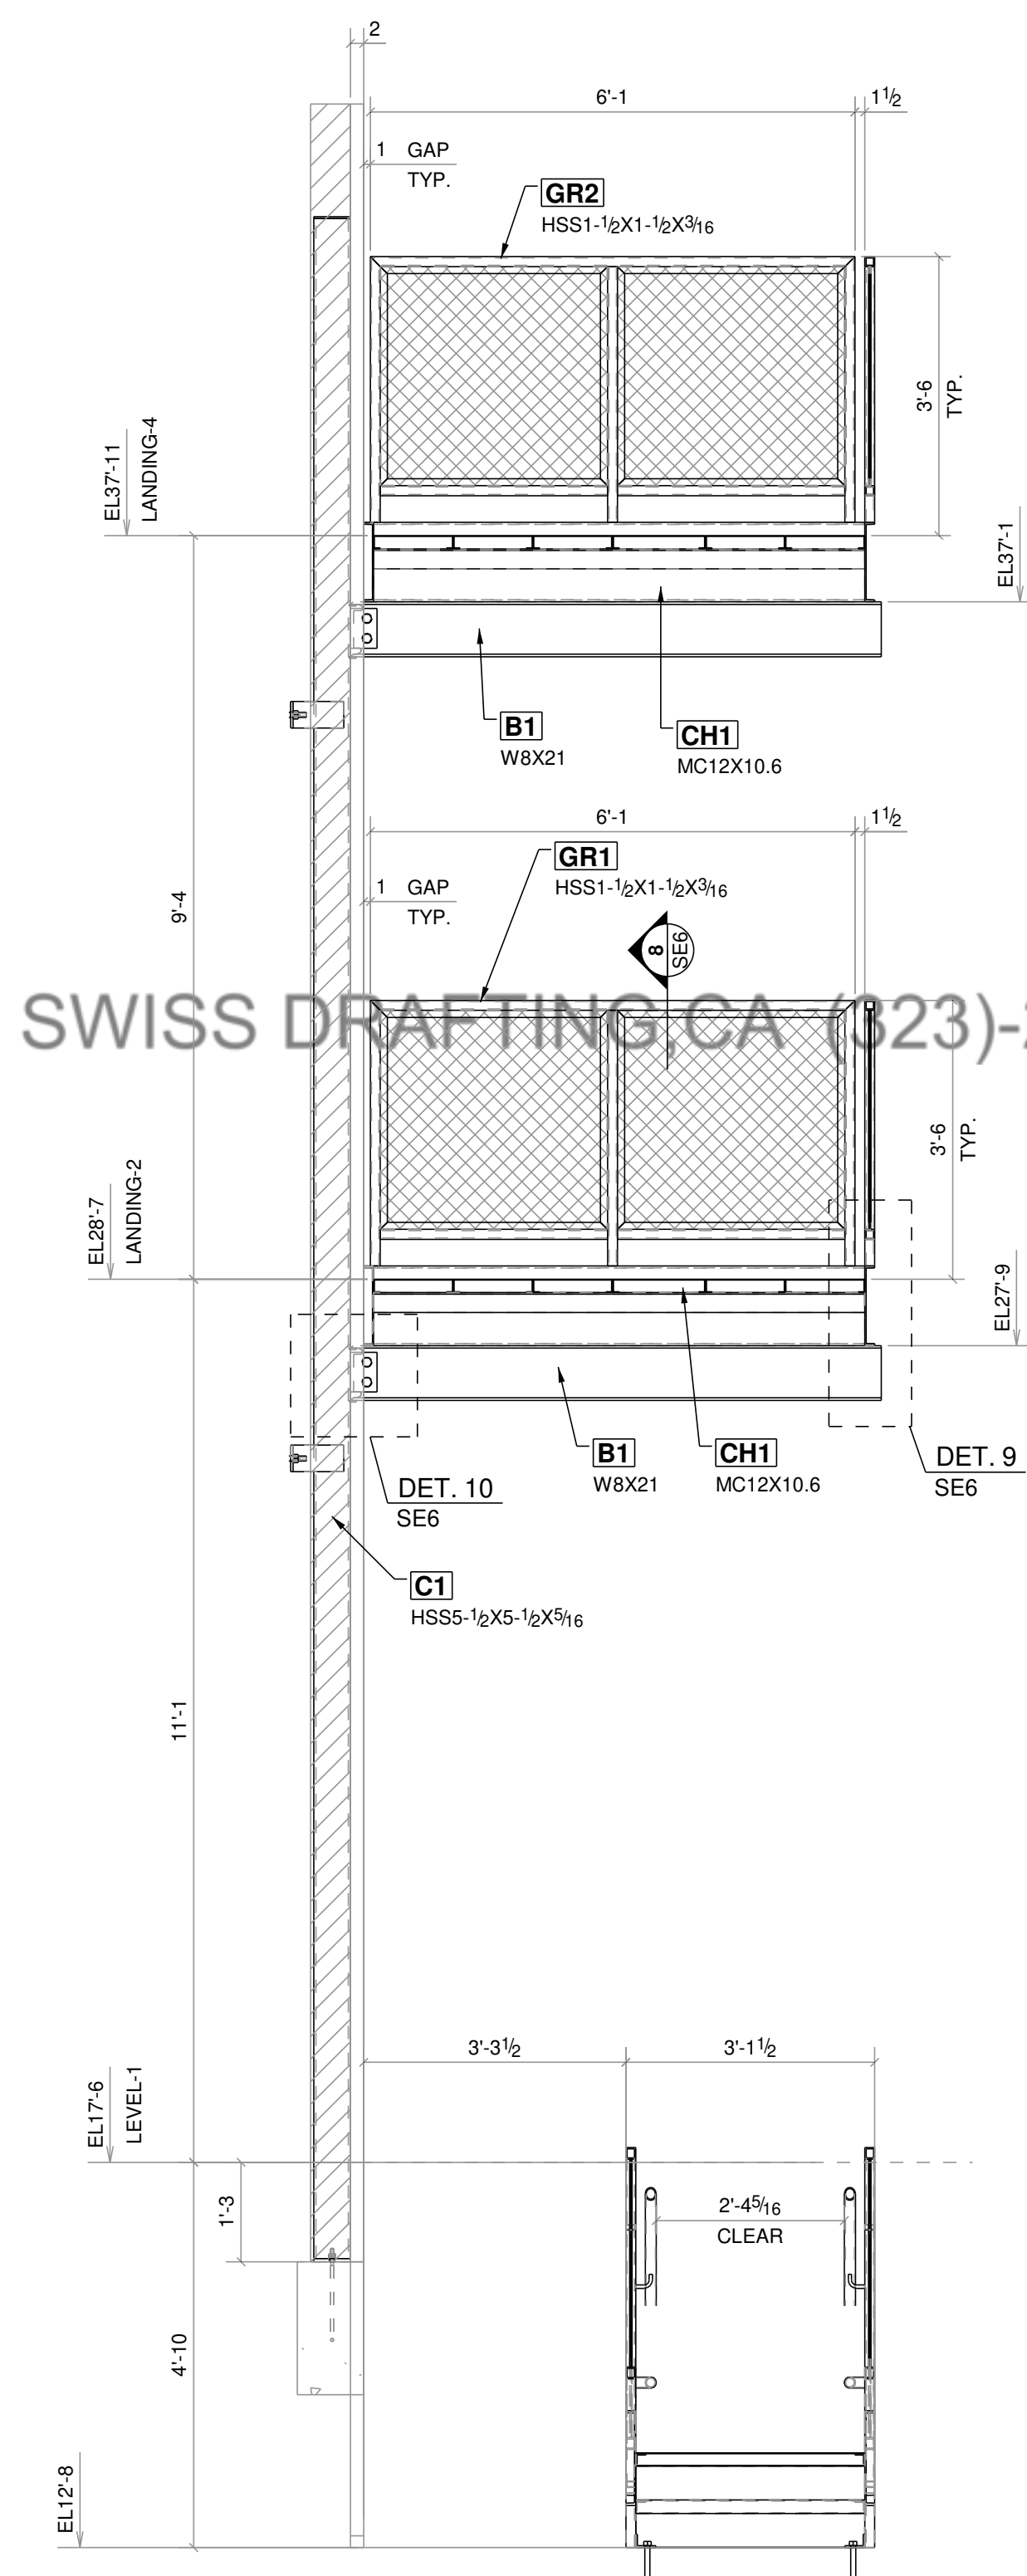

2 STAIR ELEVATION

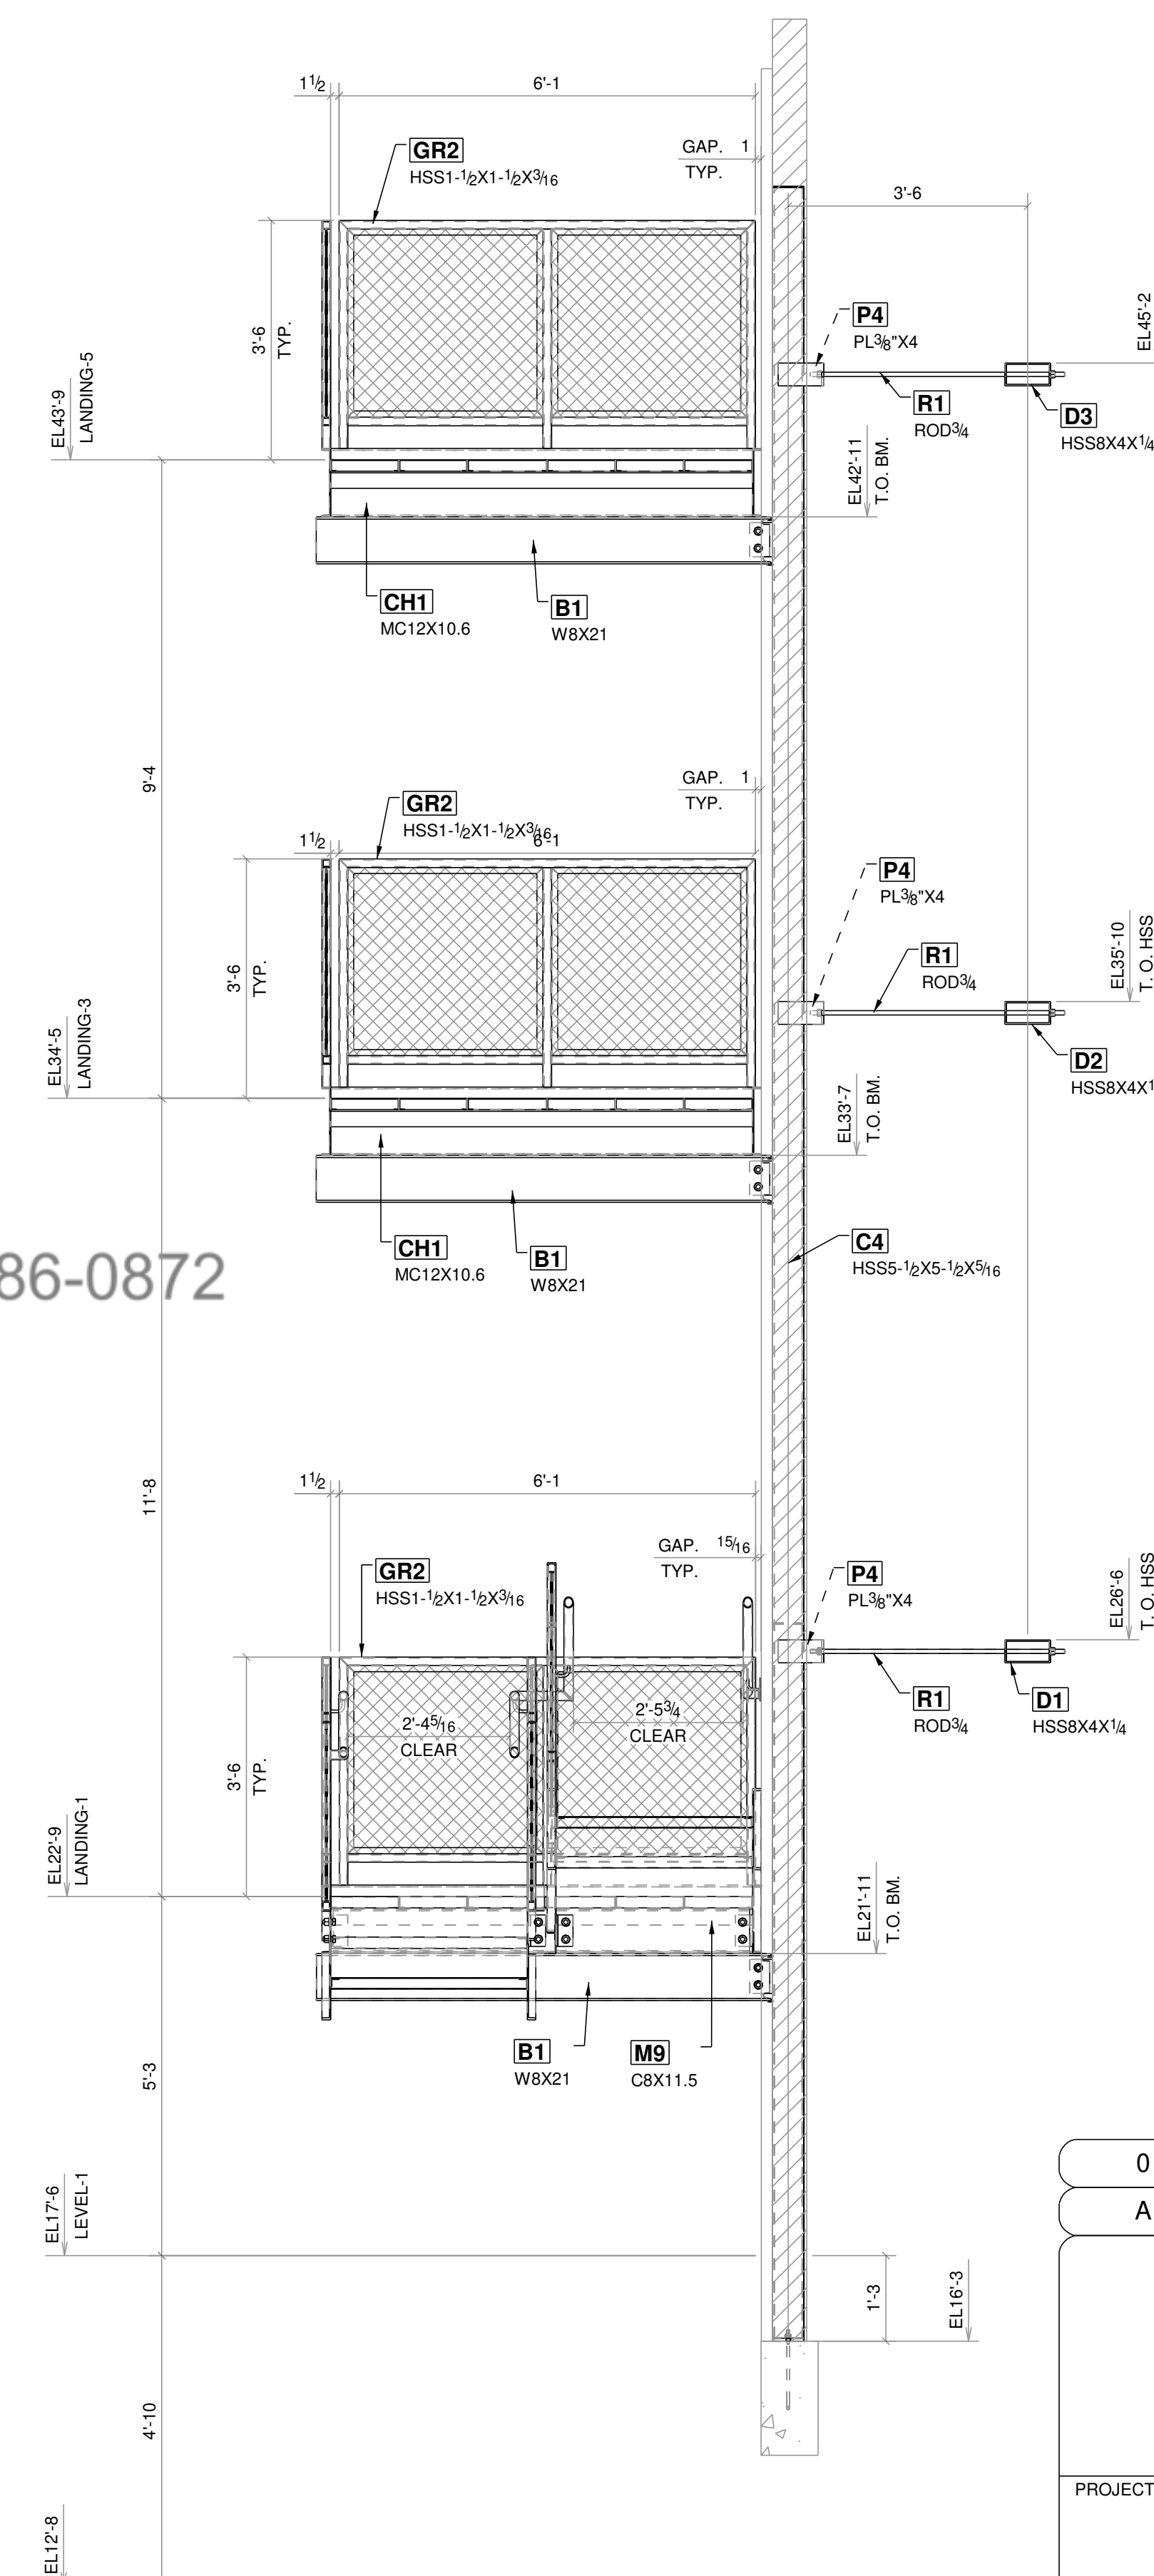

3 STAIR ELEVATION

ALL STAIR COMPONENTS TO BE
PRIME AND PAINTED BLACK.

NOTE TO GC/FABRICATOR:
FIELD VERIFY ALL DIMENSIONS AND ELEVATIONS PRIOR TO FABRICATION.


0	09/20/2023	ISSUED FOR FABRICATION
A	07/25/2023	ISSUED FOR APPROVAL

PROJECT NAME & LOCATION


59 GOVE STREET
East Boston, MA

DWG. TITLE: STAIR ELEVATIONS


CUSTOMER:				
MATERIAL: W SHAPES: A53, A992 PIPES: A53, Gr. B HSS SHAPES: A500, Gr. B PLATES/CHANNELS: A36		HOLE SIZE: 13/16 DIA. UN	DRAWN BY: RH	DATE: 07/17/2023
		ELECTRODES: E70XX	CHK'D BY: AS	DATE: 07/24/2023
		FINISH: AS PER SPEC.	DWG. NO. SE5	REVISION 0
JOB NO.		BOLT: A325N		

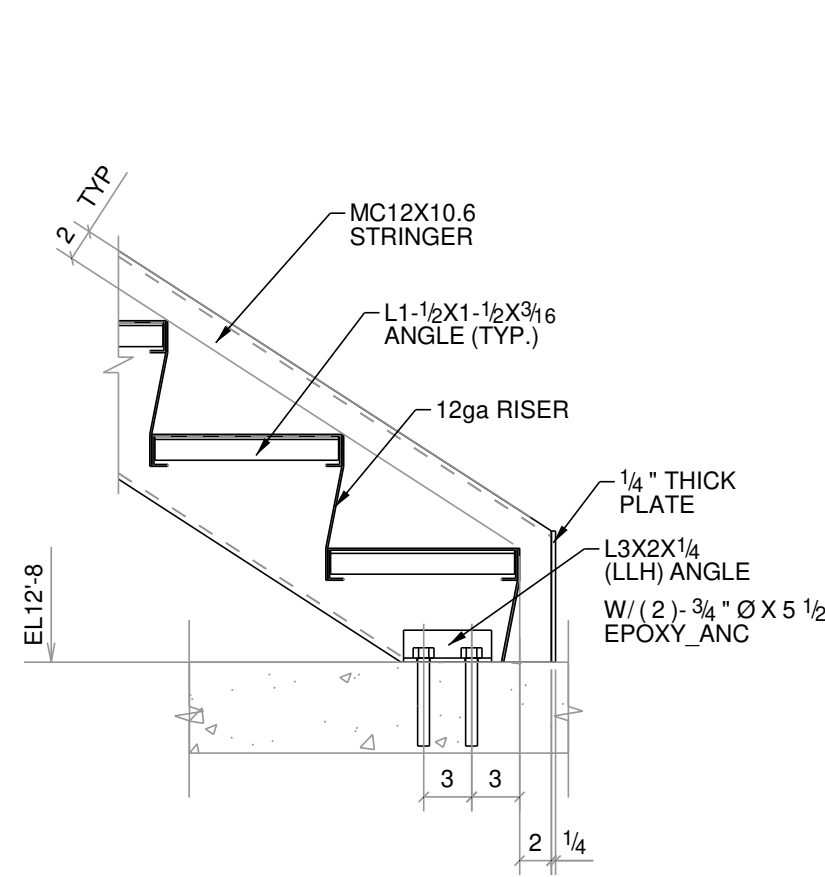


1 TYP. STAIR BASE DETAIL

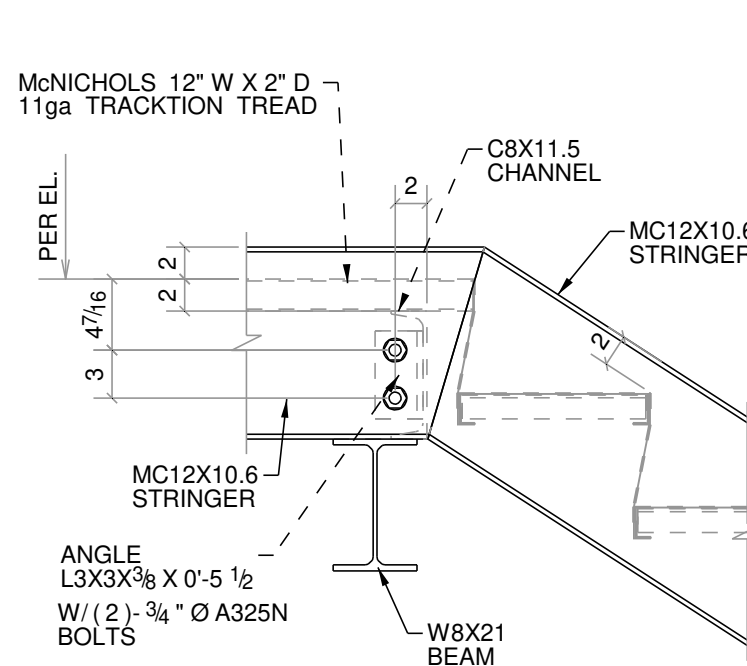


2 DETAIL

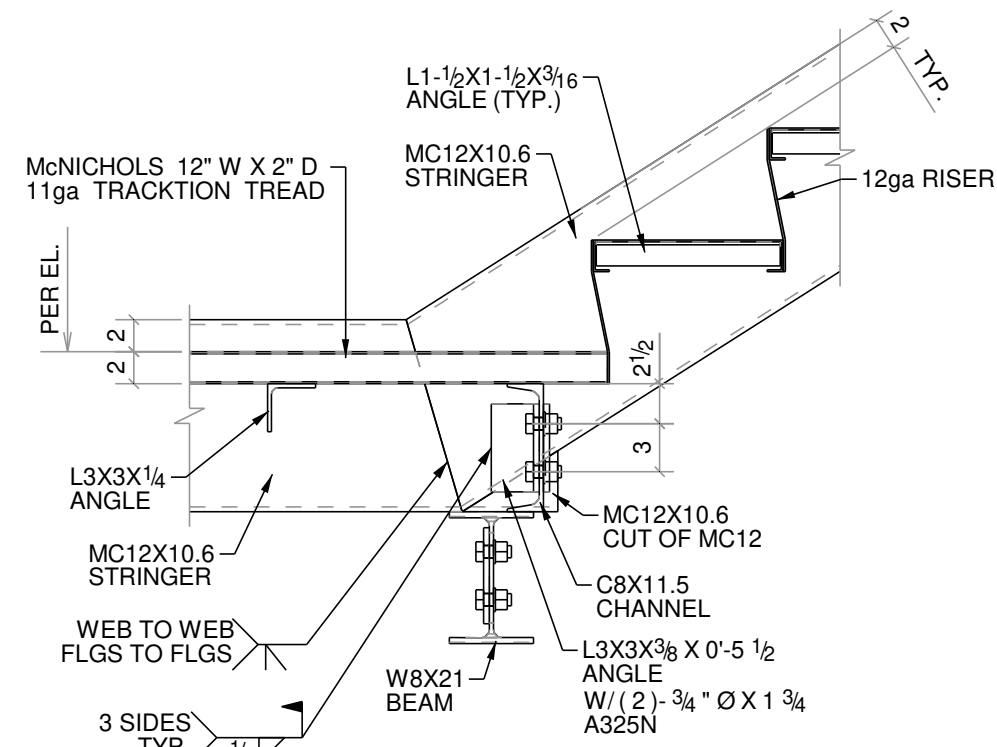


3 DETAIL

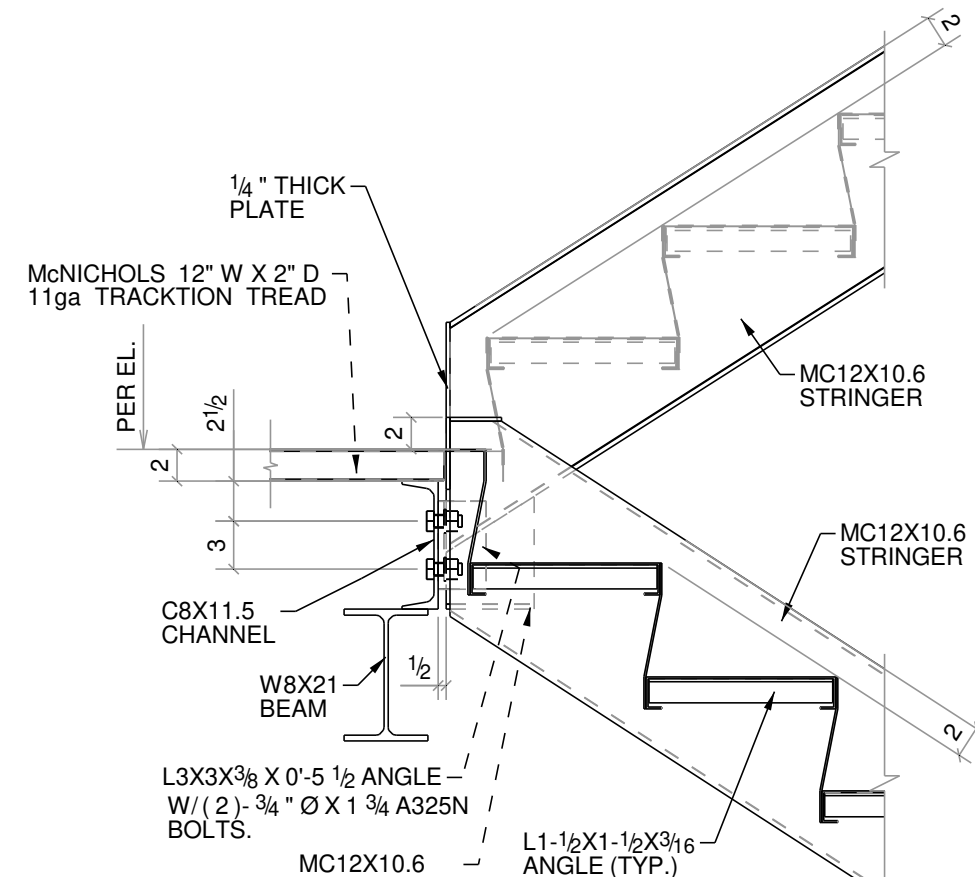


4 DETAIL

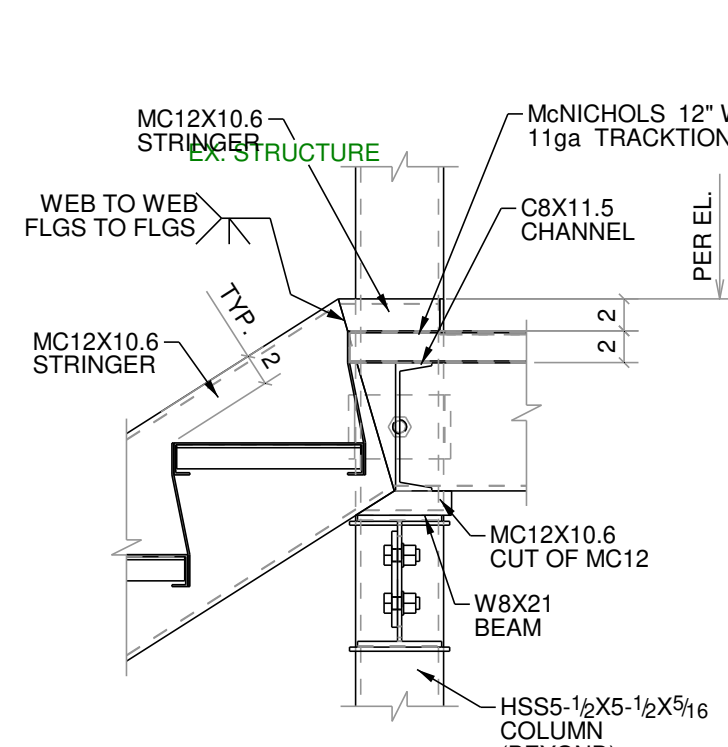


5 DETAIL

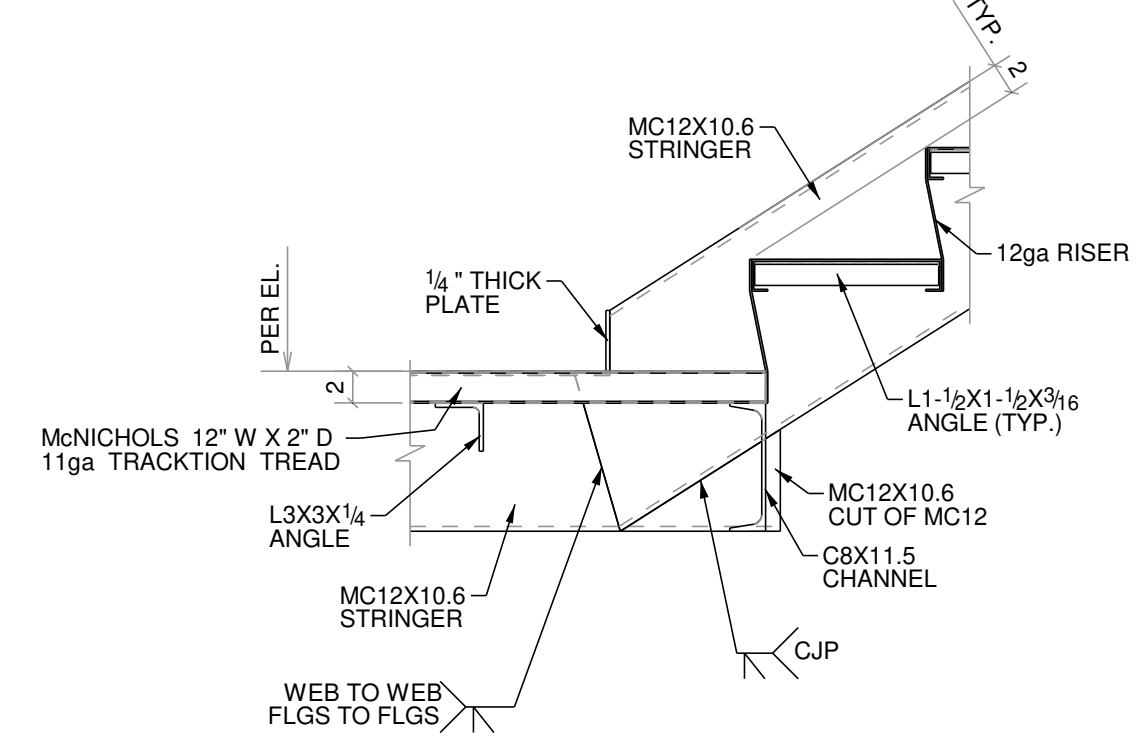


6 DETAIL

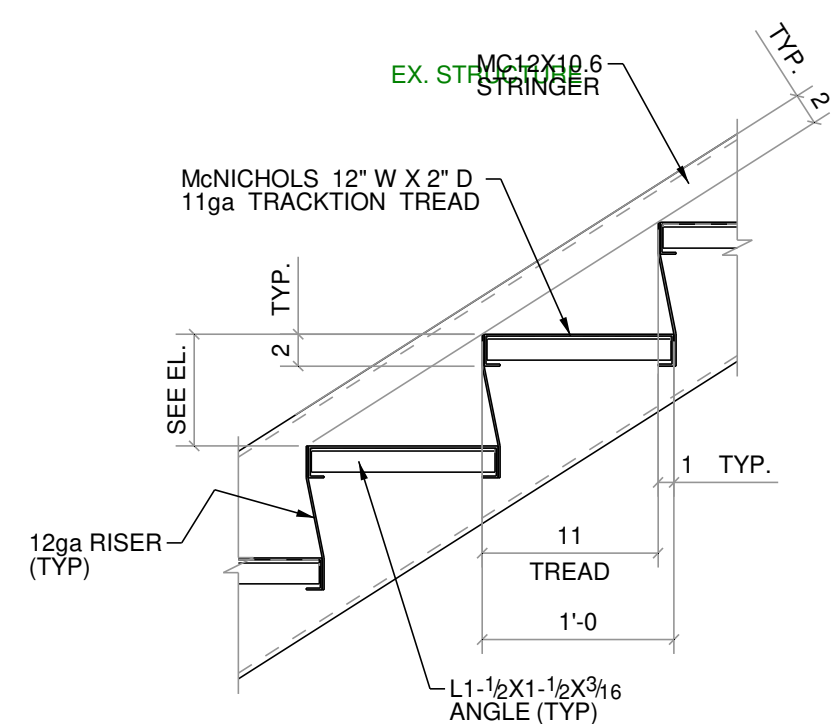


7 DETAIL

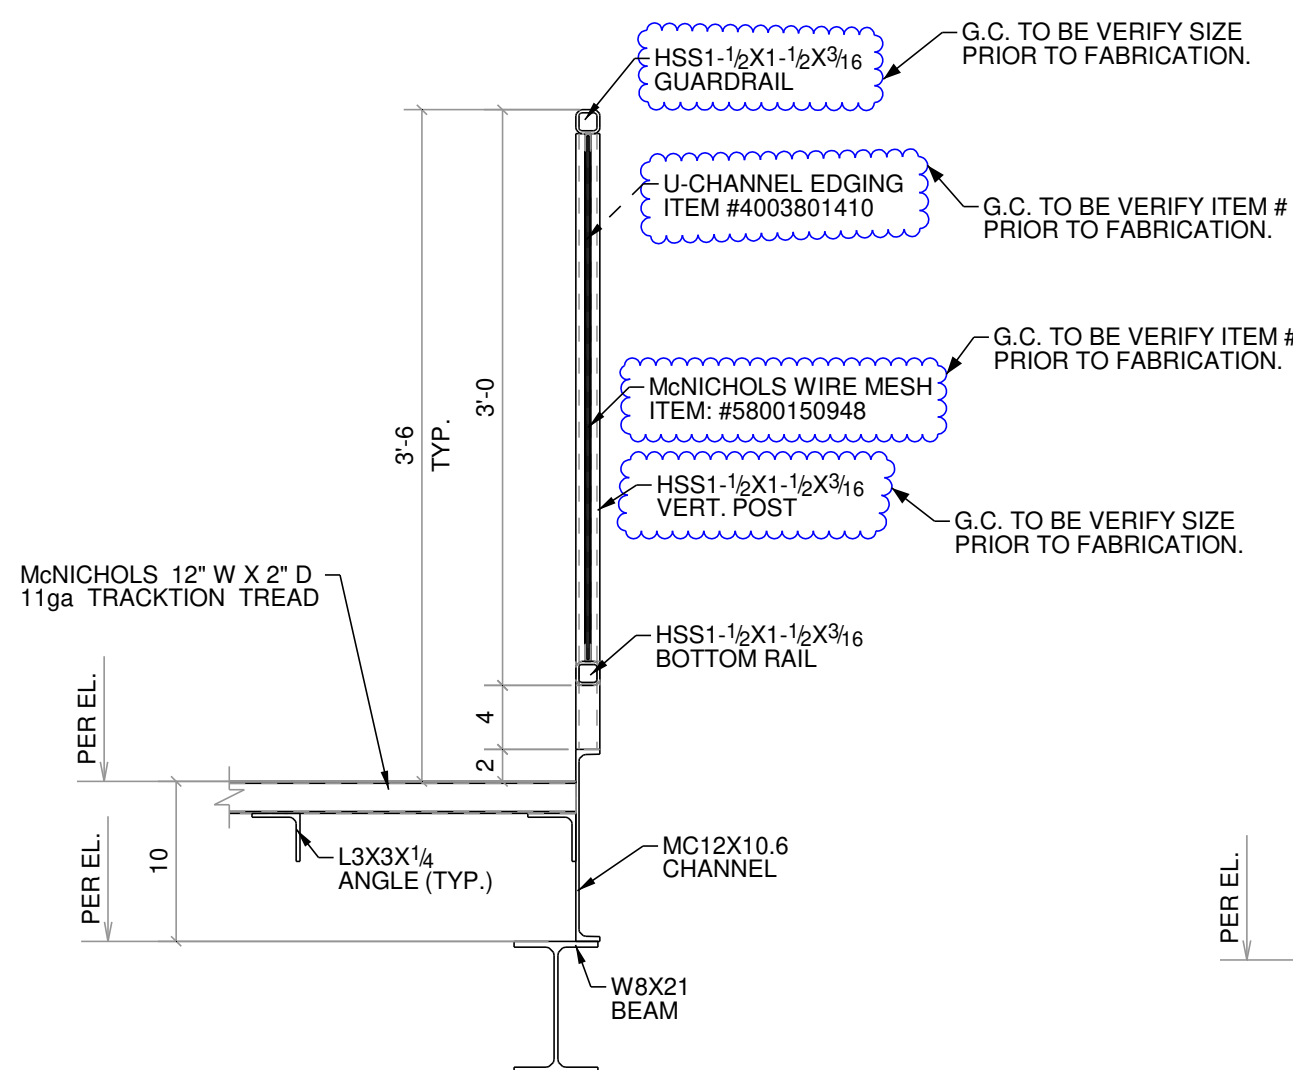


8 TYP. SECTION

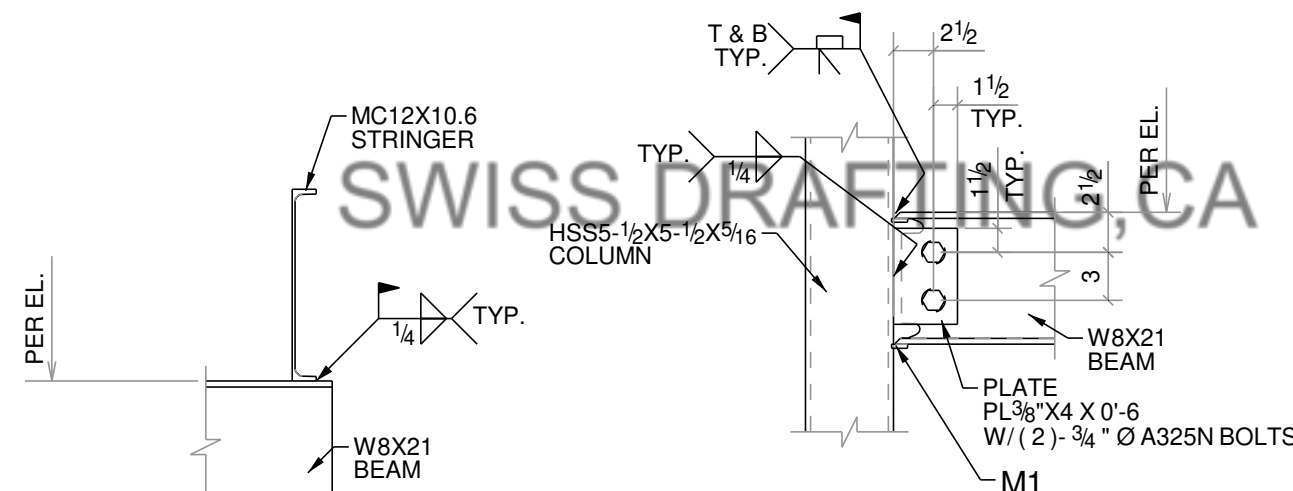


9 DETAIL

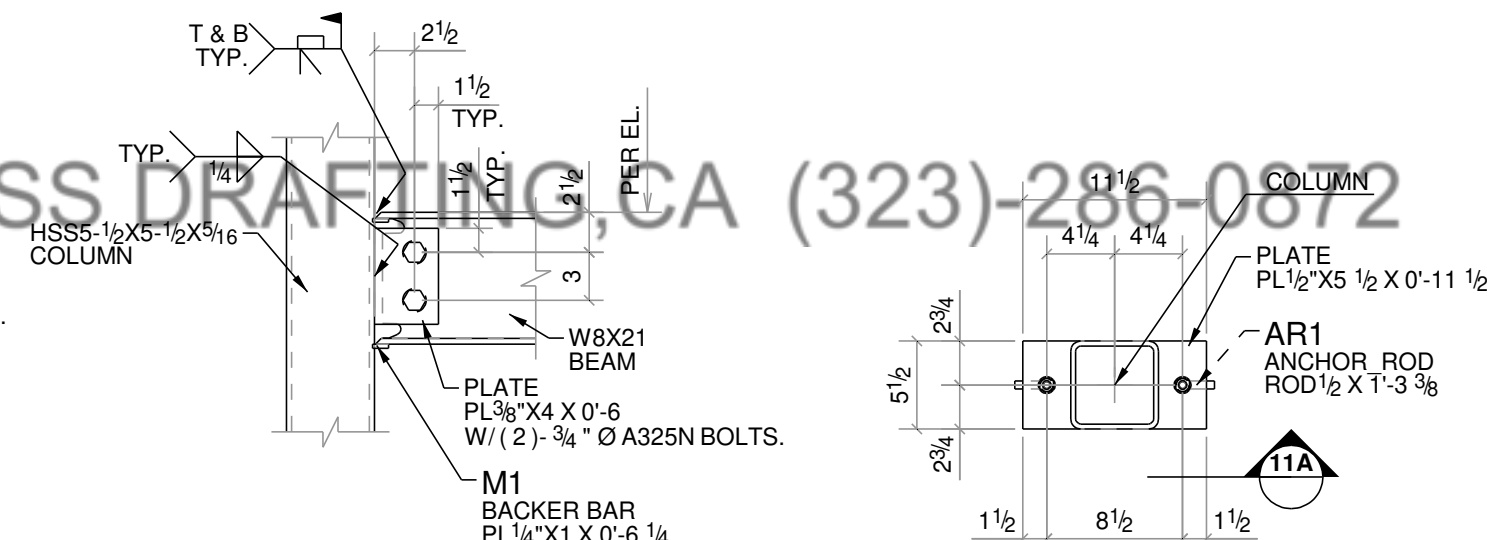


10 DETAIL

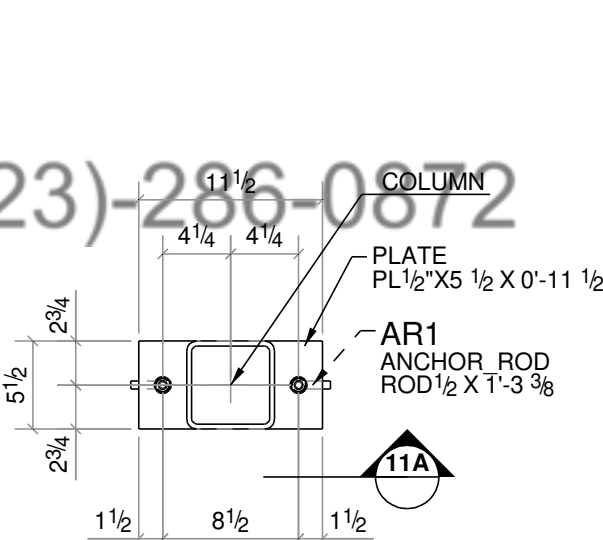


11 PLAN VIEW

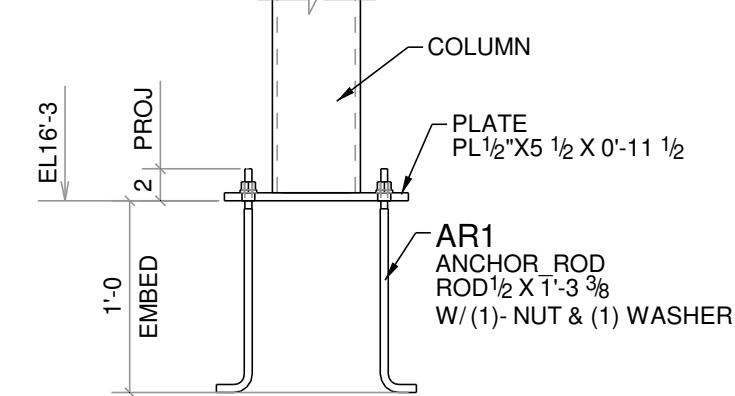


11A ELV. VIEW

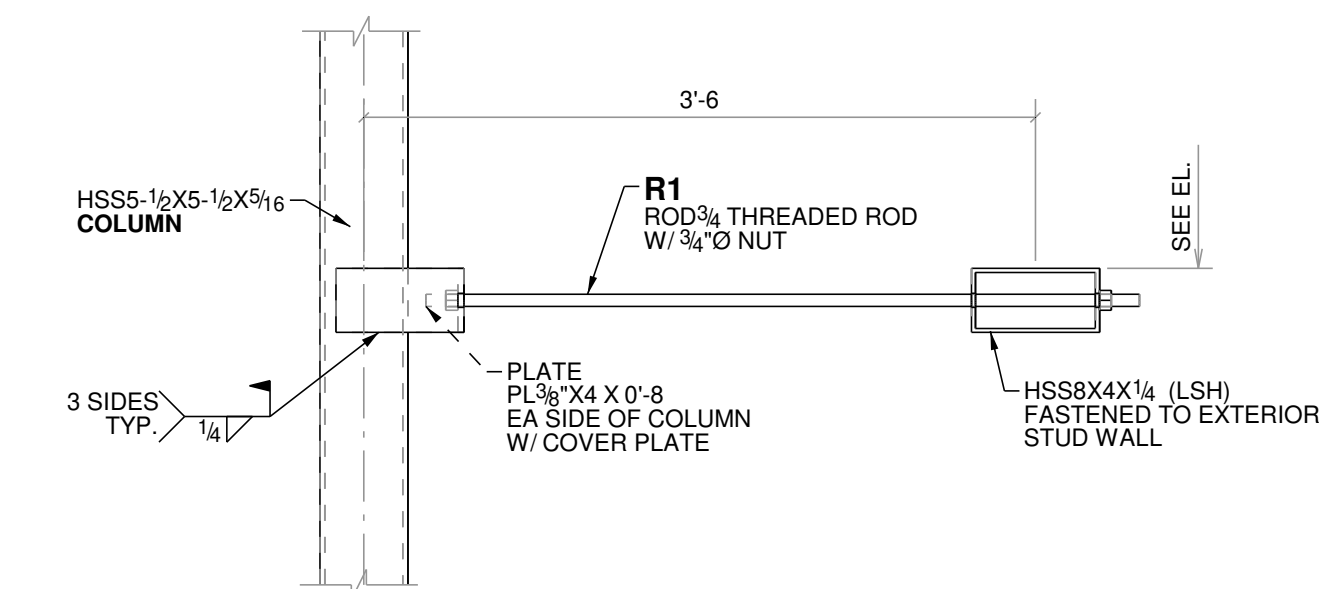

12 TYP. THREADED ROD DETAIL

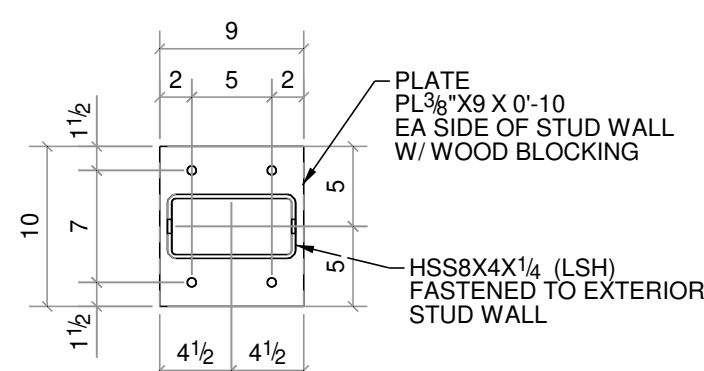

13 DETAIL

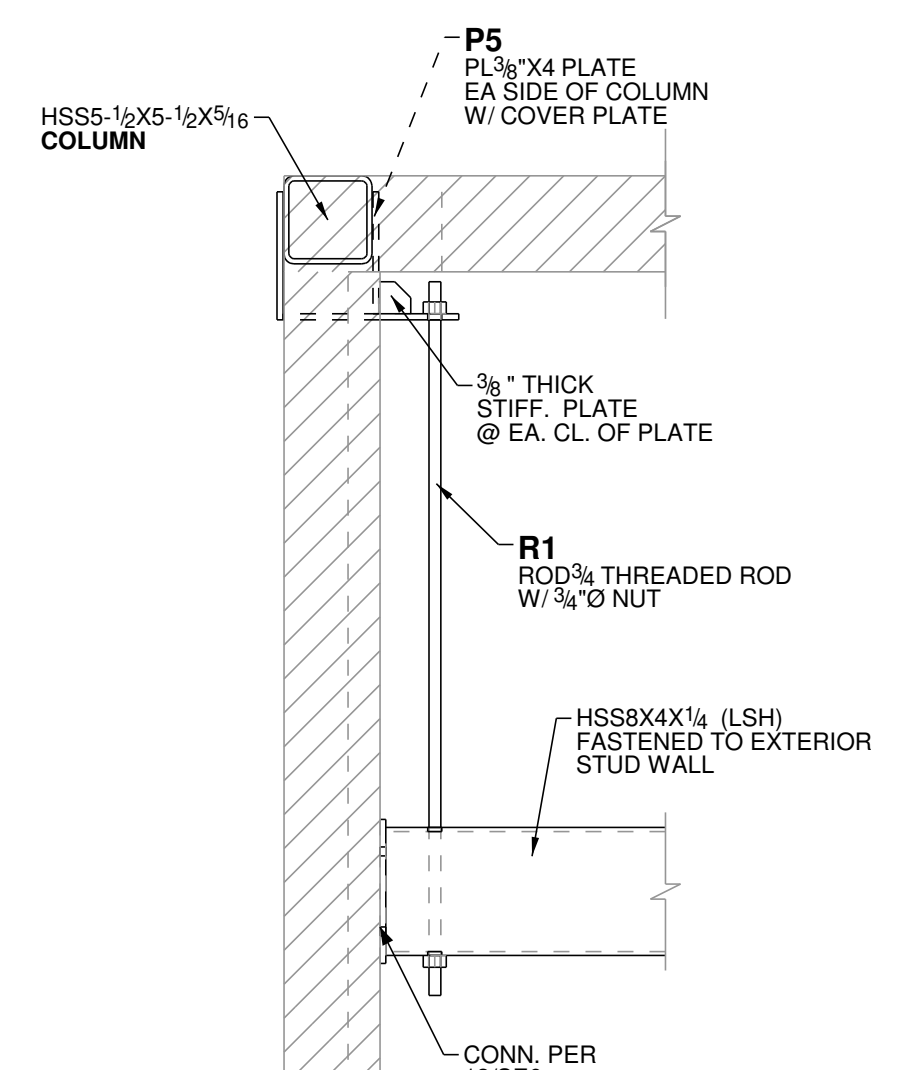


14 TYP. THREADED ROD @ CORNER

ALL STAIR COMPONENTS TO BE PRIME AND PAINTED BLACK.


NOTE TO GC/FABRICATOR:
FIELD VERIFY ALL DIMENSIONS AND ELEVATIONS PRIOR TO FABRICATION.

0	09/20/2023	ISSUED FOR FABRICATION
A	07/25/2023	ISSUED FOR APPROVAL


PROJECT NAME & LOCATION				
59 GOVE STREET East Boston, MA				
DWG. TITLE: STAIR DETAILS				
CUSTOMER:				
MATERIAL: W SHAPES: PIPES: HSS SHAPES: PLATES/CHANNELS:	A992 A53, Gr. B A500, Gr. B A36	HOLE SIZE:	13/16 DIA. U/N	DRAWN BY: RH
		ELECTRODES:	E70XX	CHKD BY: AS
		FINISH:	AS PER SPEC.	DATE: 07/17/2023
JOB NO. ---	BOLT:	A325N	DWG. NO. SE6	REVISION
				0

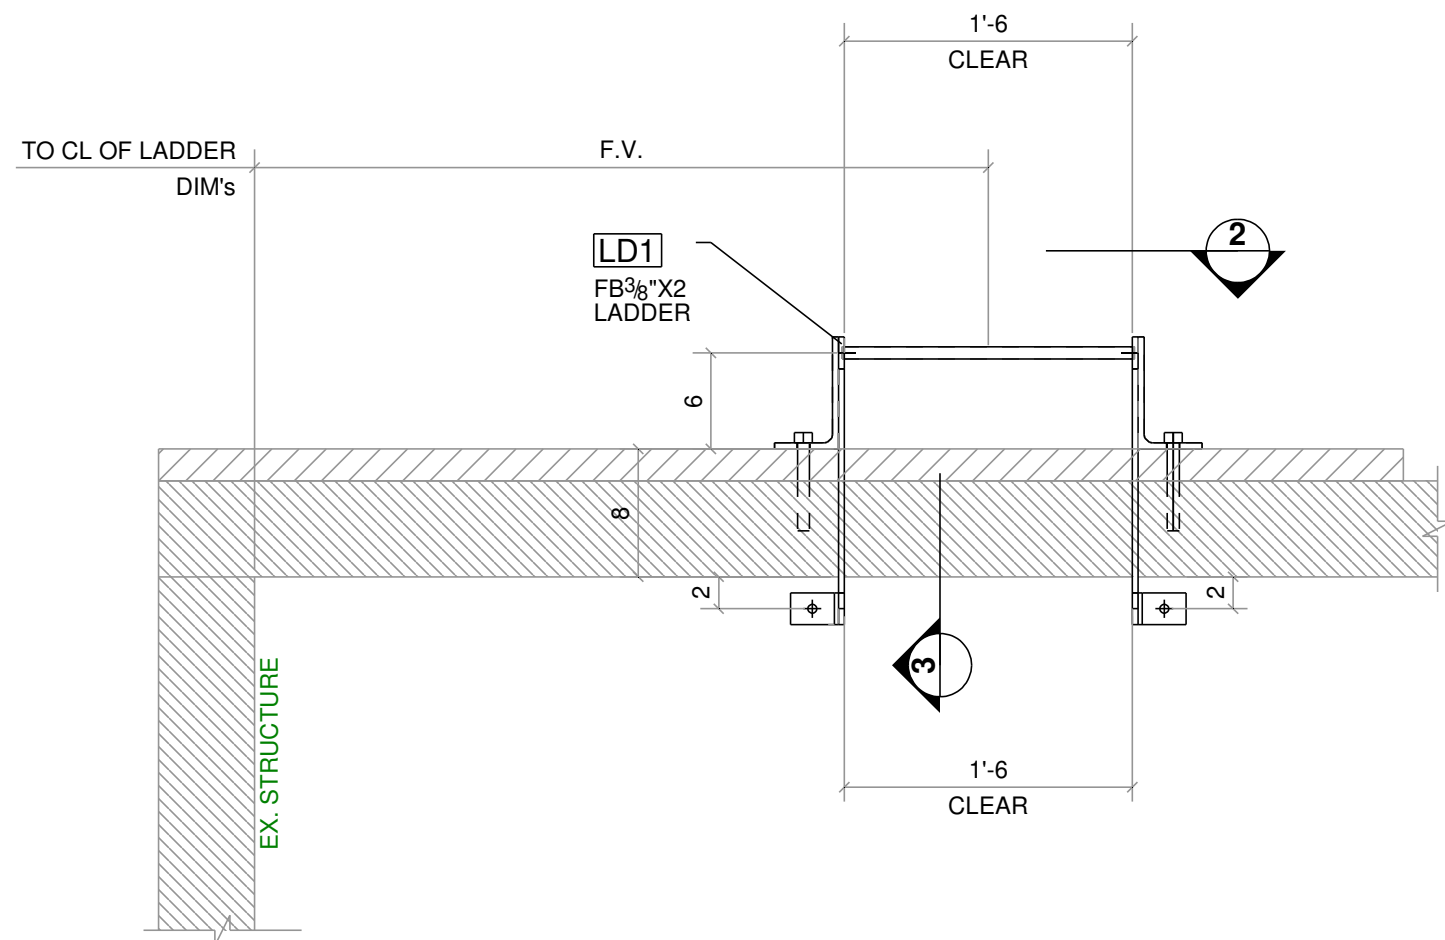

1 LADDER PLAN
REF. 5/A5

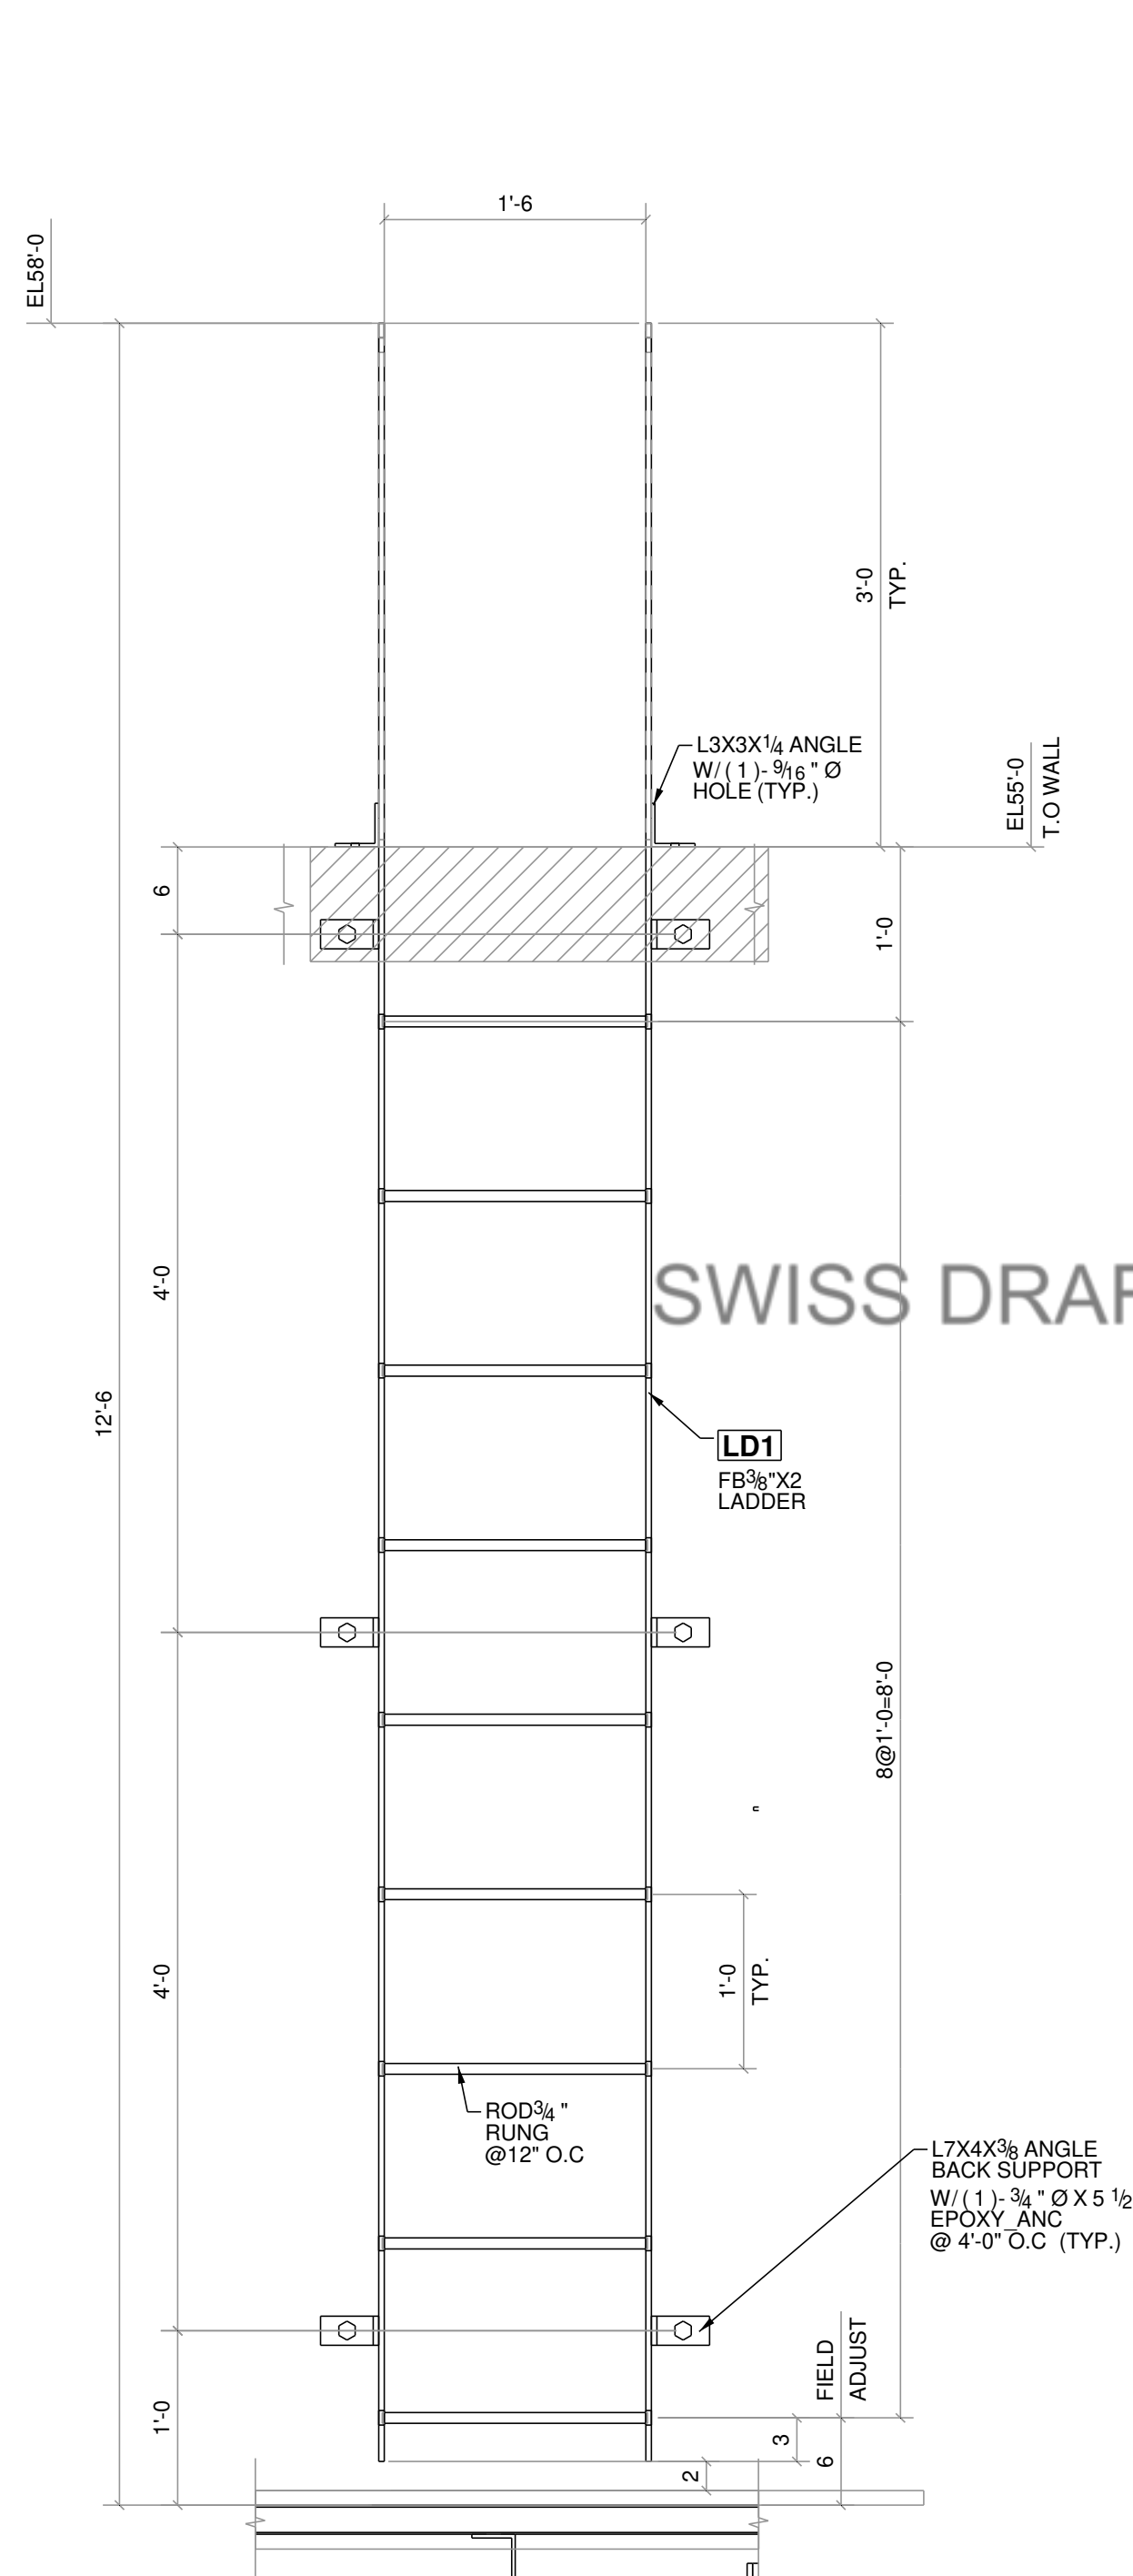

2 SECTION
REF. 5/A5

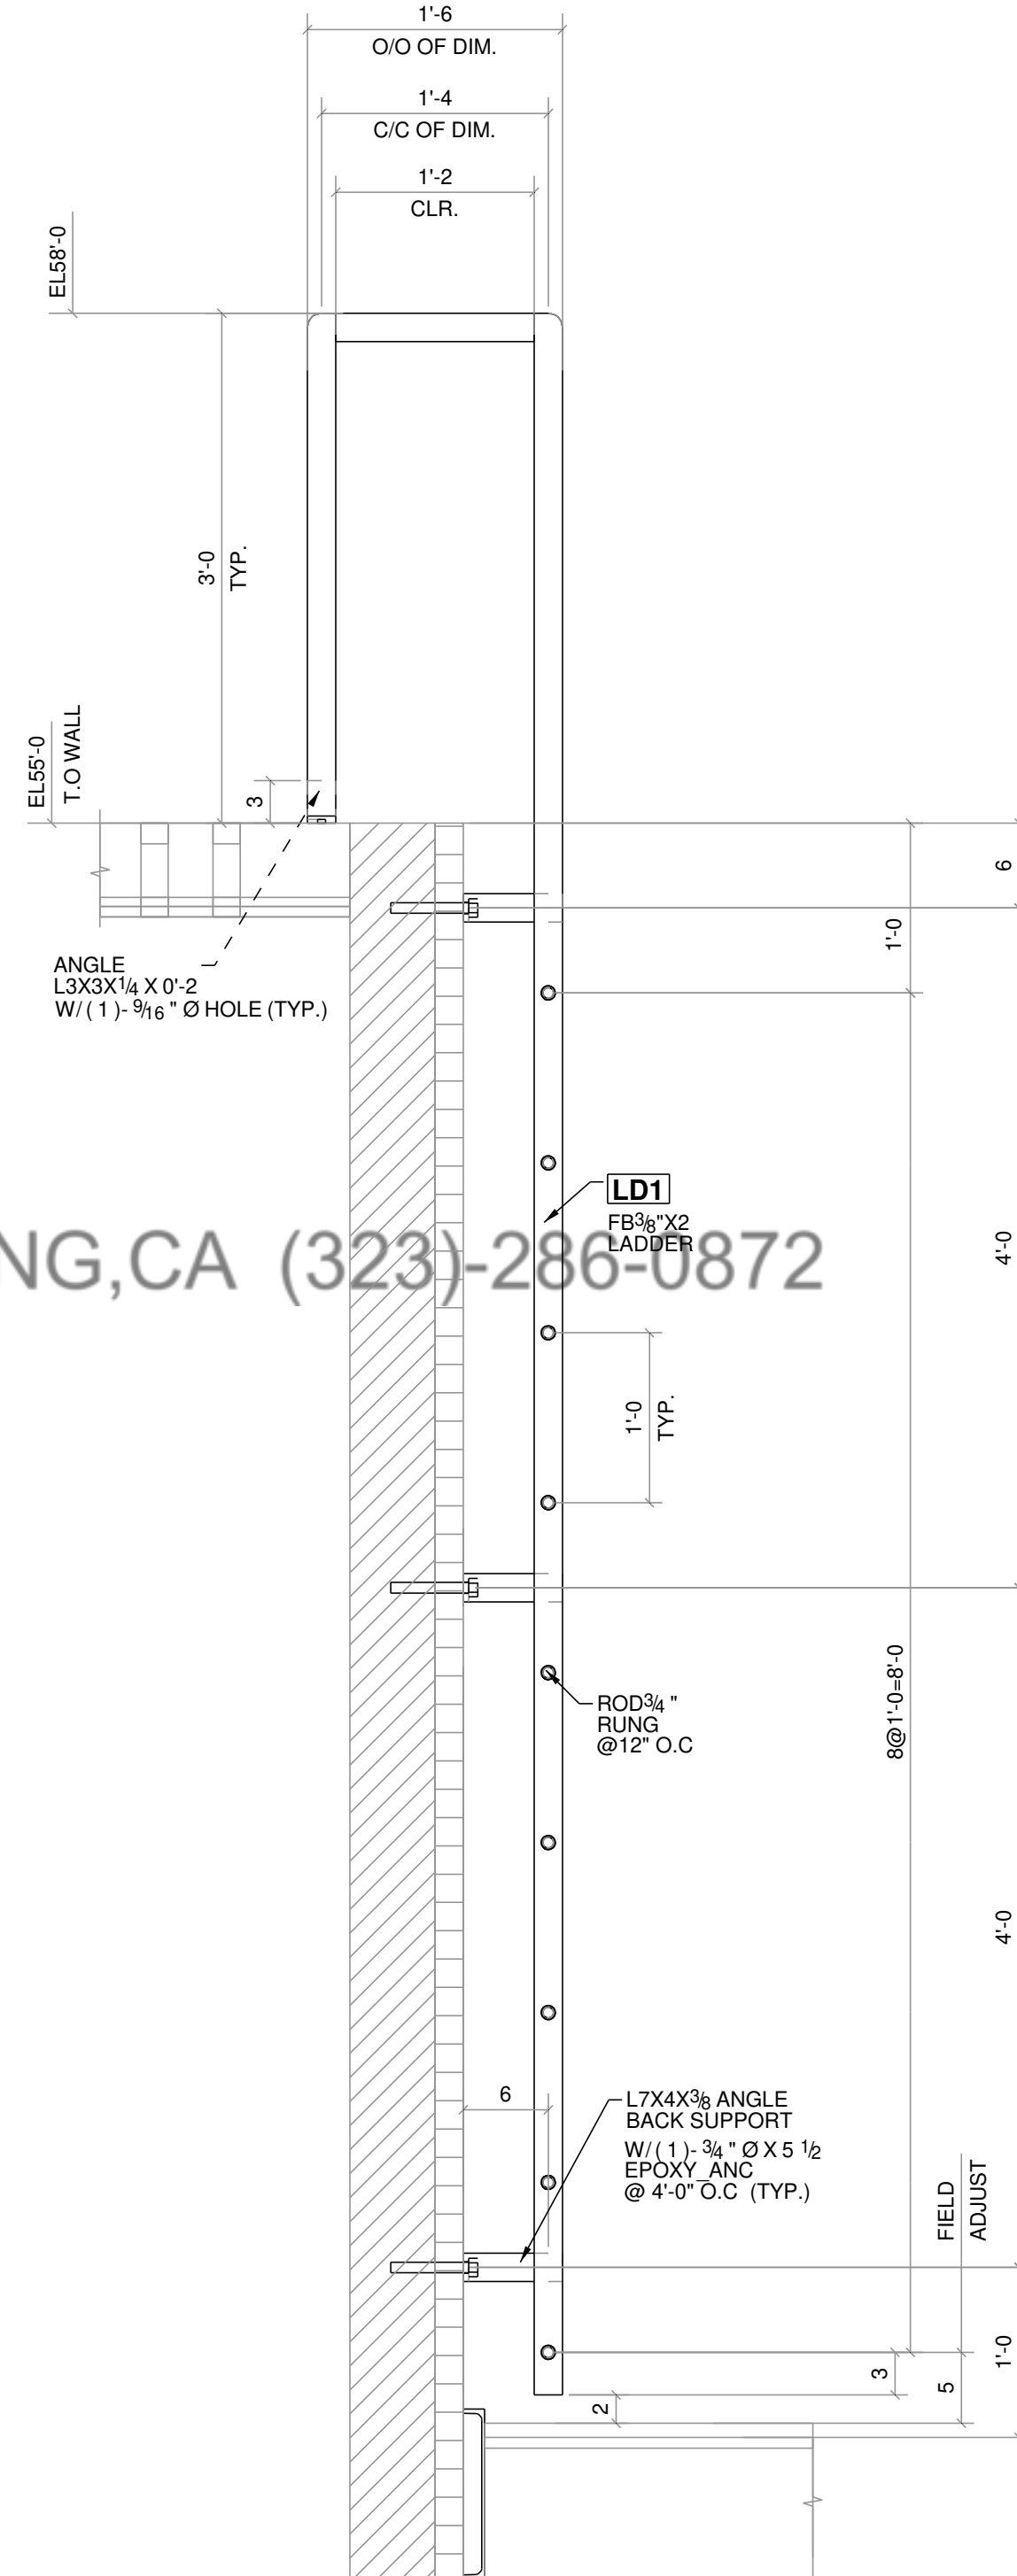

3 SECTION
REF. 5/A5

ALL STAIR COMPONENTS TO BE
PRIME AND PAINTED BLACK.

0	09/20/2023	ISSUED FOR FABRICATION
A	07/25/2023	ISSUED FOR APPROVAL

PROJECT NAME & LOCATION				
59 GOVE STREET East Boston, MA				
DWG. TITLE: LADDER DETAILS				
CUSTOMER:				
MATERIAL: W SHAPES: PIPS: RSS SHAPES: PLATES/CHANNELS:	A992 A53, Gr. B A500, Gr. B A36	HOLE SIZE:	13/16 DIA. U/N	DRAWN BY: RH
		ELECTRODES:	E70XX	CHK'D BY: AS
		FINISH:	AS PER SPEC.	DATE: 07/17/2023
JOB NO.	---	BOLT:	A325N	DATE: 07/24/2023
DWG. NO. SE7				REVISION 0