


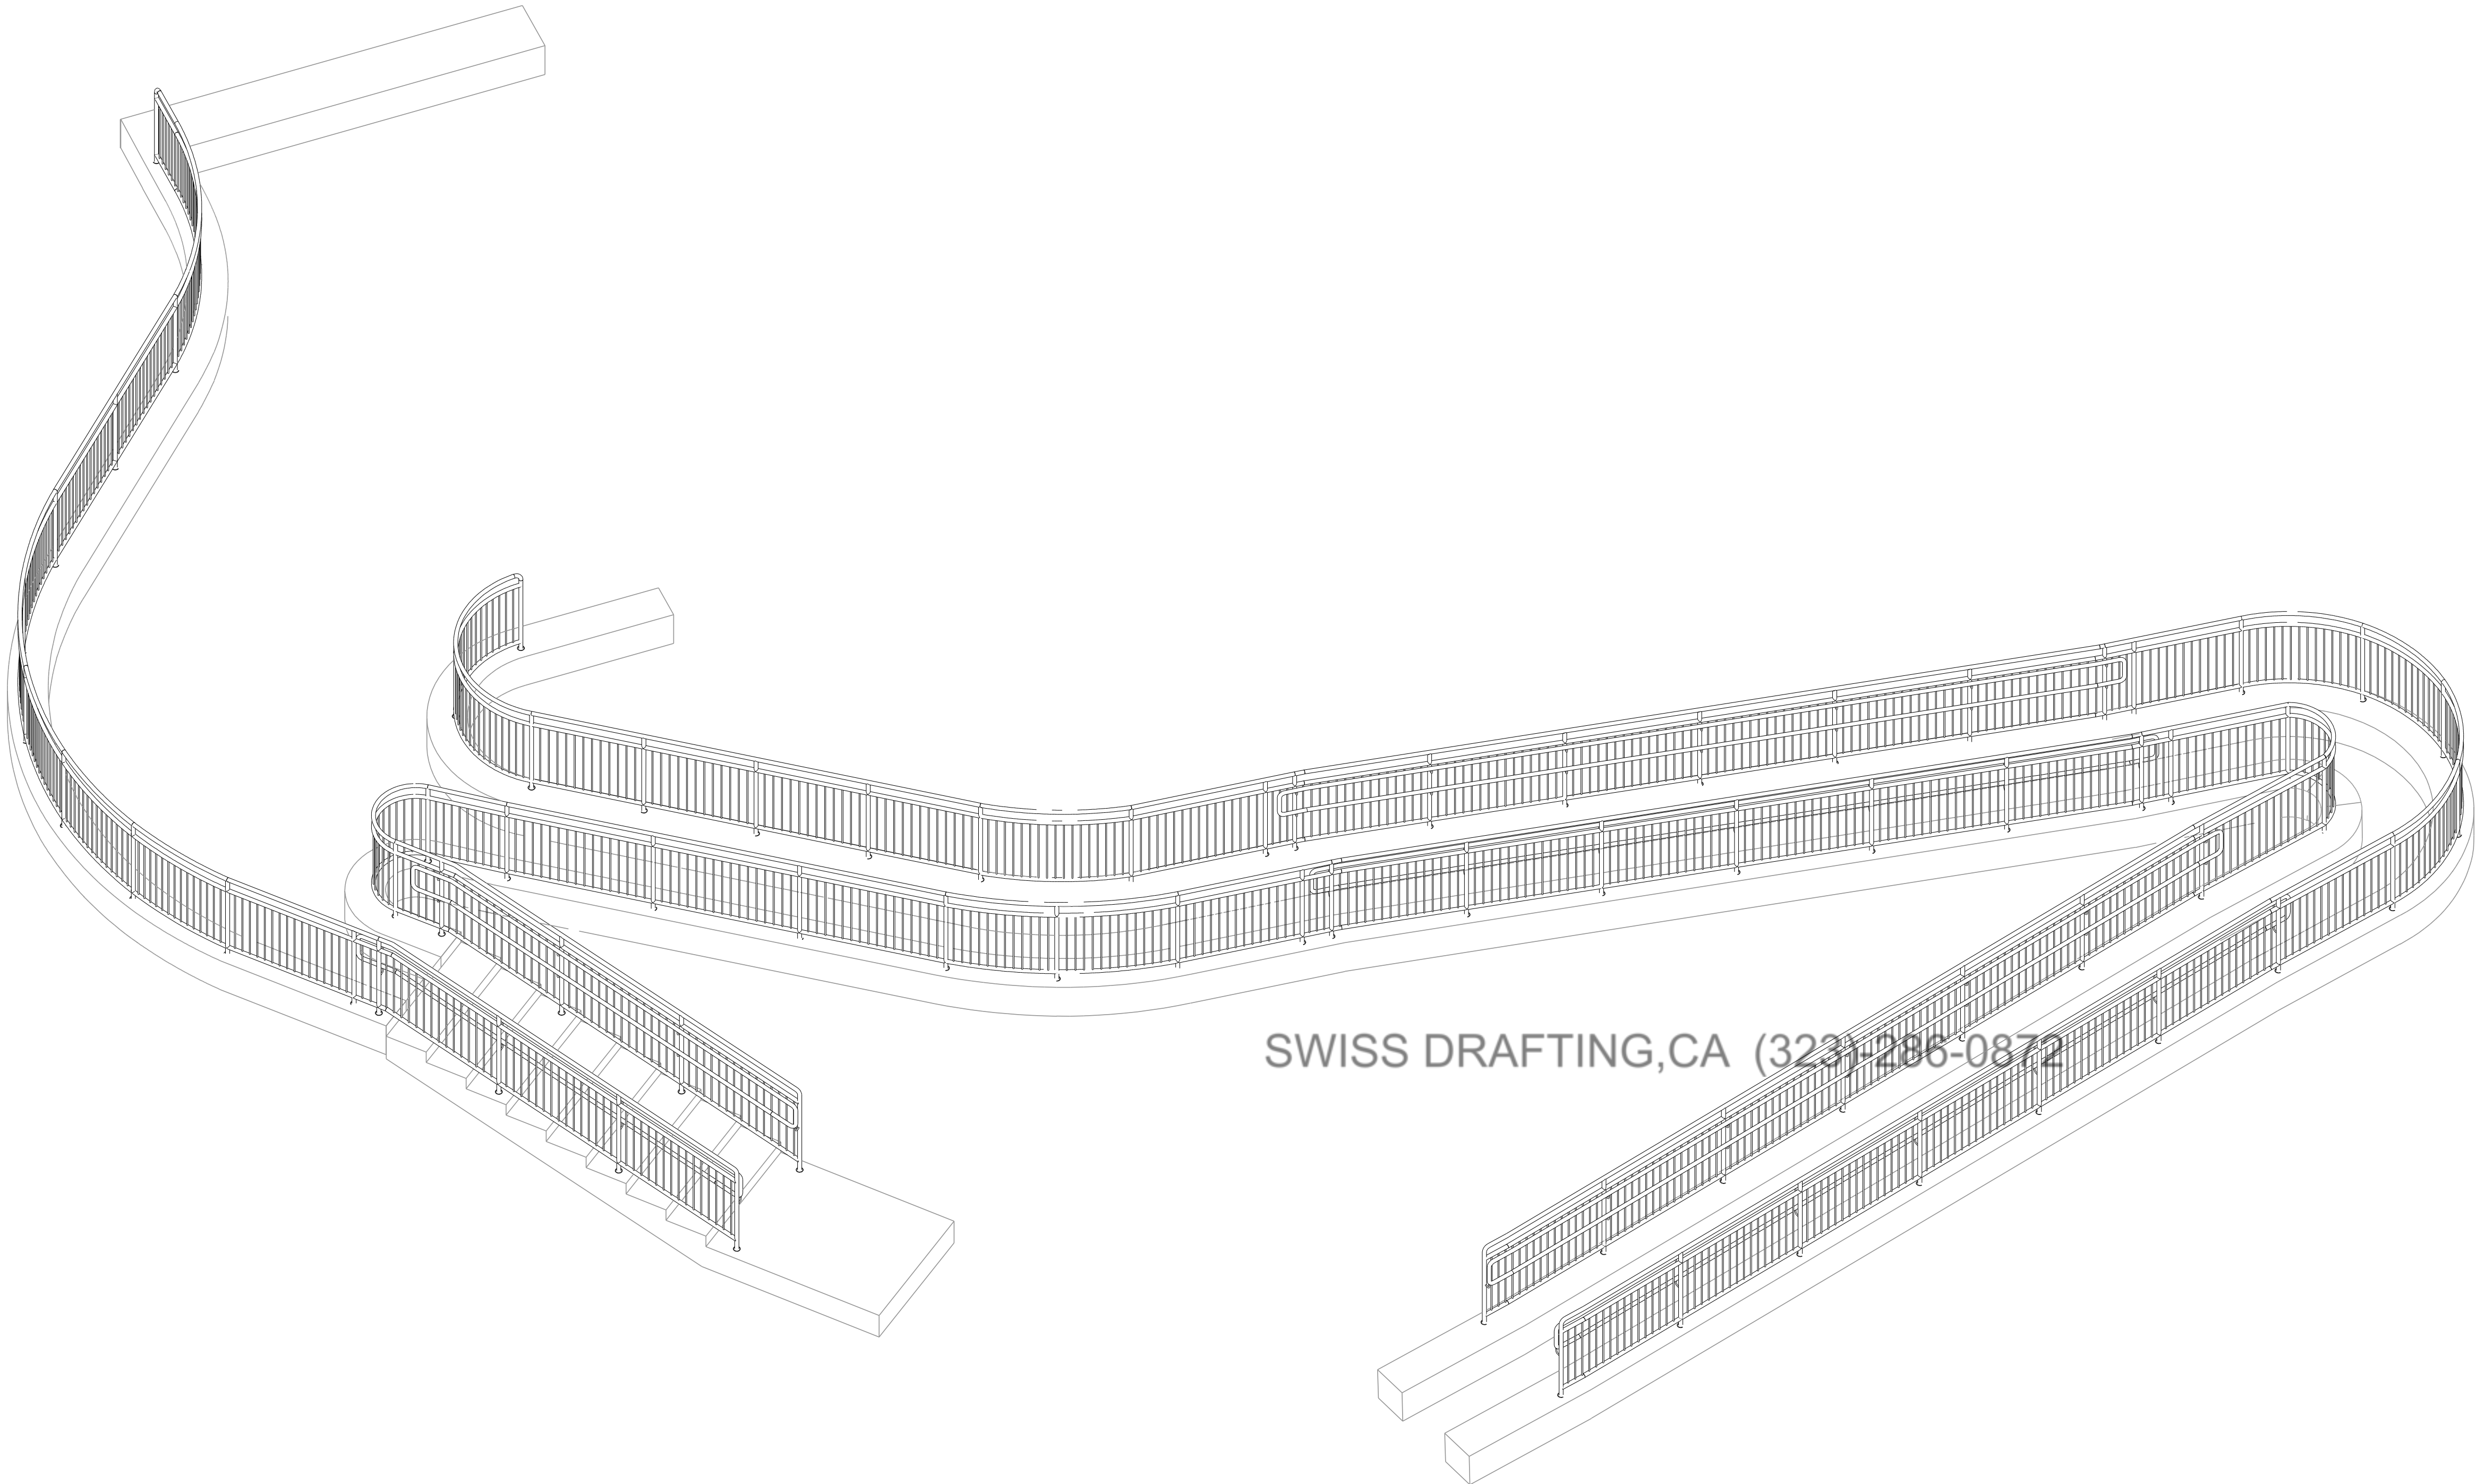


SWISS DRAFTING,CA (323) 286-0872

ISOMETRIC VIEW

GA DRAWING INDEX			
DWG. NO	DESCRIPTION	DATE	REVISION
E0	COVER PAGE	04-SEPTEMBER-2023	A
E1	SITE GUARDRAIL SLEEVE PLAN	04-SEPTEMBER-2023	A
E2	SITE GUARDRAIL PLAN	04-SEPTEMBER-2023	A
E2	RAIL SECTIONS	04-SEPTEMBER-2023	A

A	09/04/2023	ISSUED FOR APPROVAL			
PROJECT NAME & LOCATION					
DWG. TITLE: COVER PAGE					
CUSTOMER:					
MATERIAL:		HOLE SIZE:	13/16 DIA. U/N	DRAWN BY: RH	DATE: 09/01/2023
W SHAPES:		ELECTRODES:		CHK'D BY: EU	DATE: 09/04/2023
PIPES:		FINISH:		DWG. NO.	
HSS SHAPES:		AS PER SPEC.		REVISION	
PLATES/CHANNELS:		BOLT:	A325N	E0	
JOB NO. ---		A			

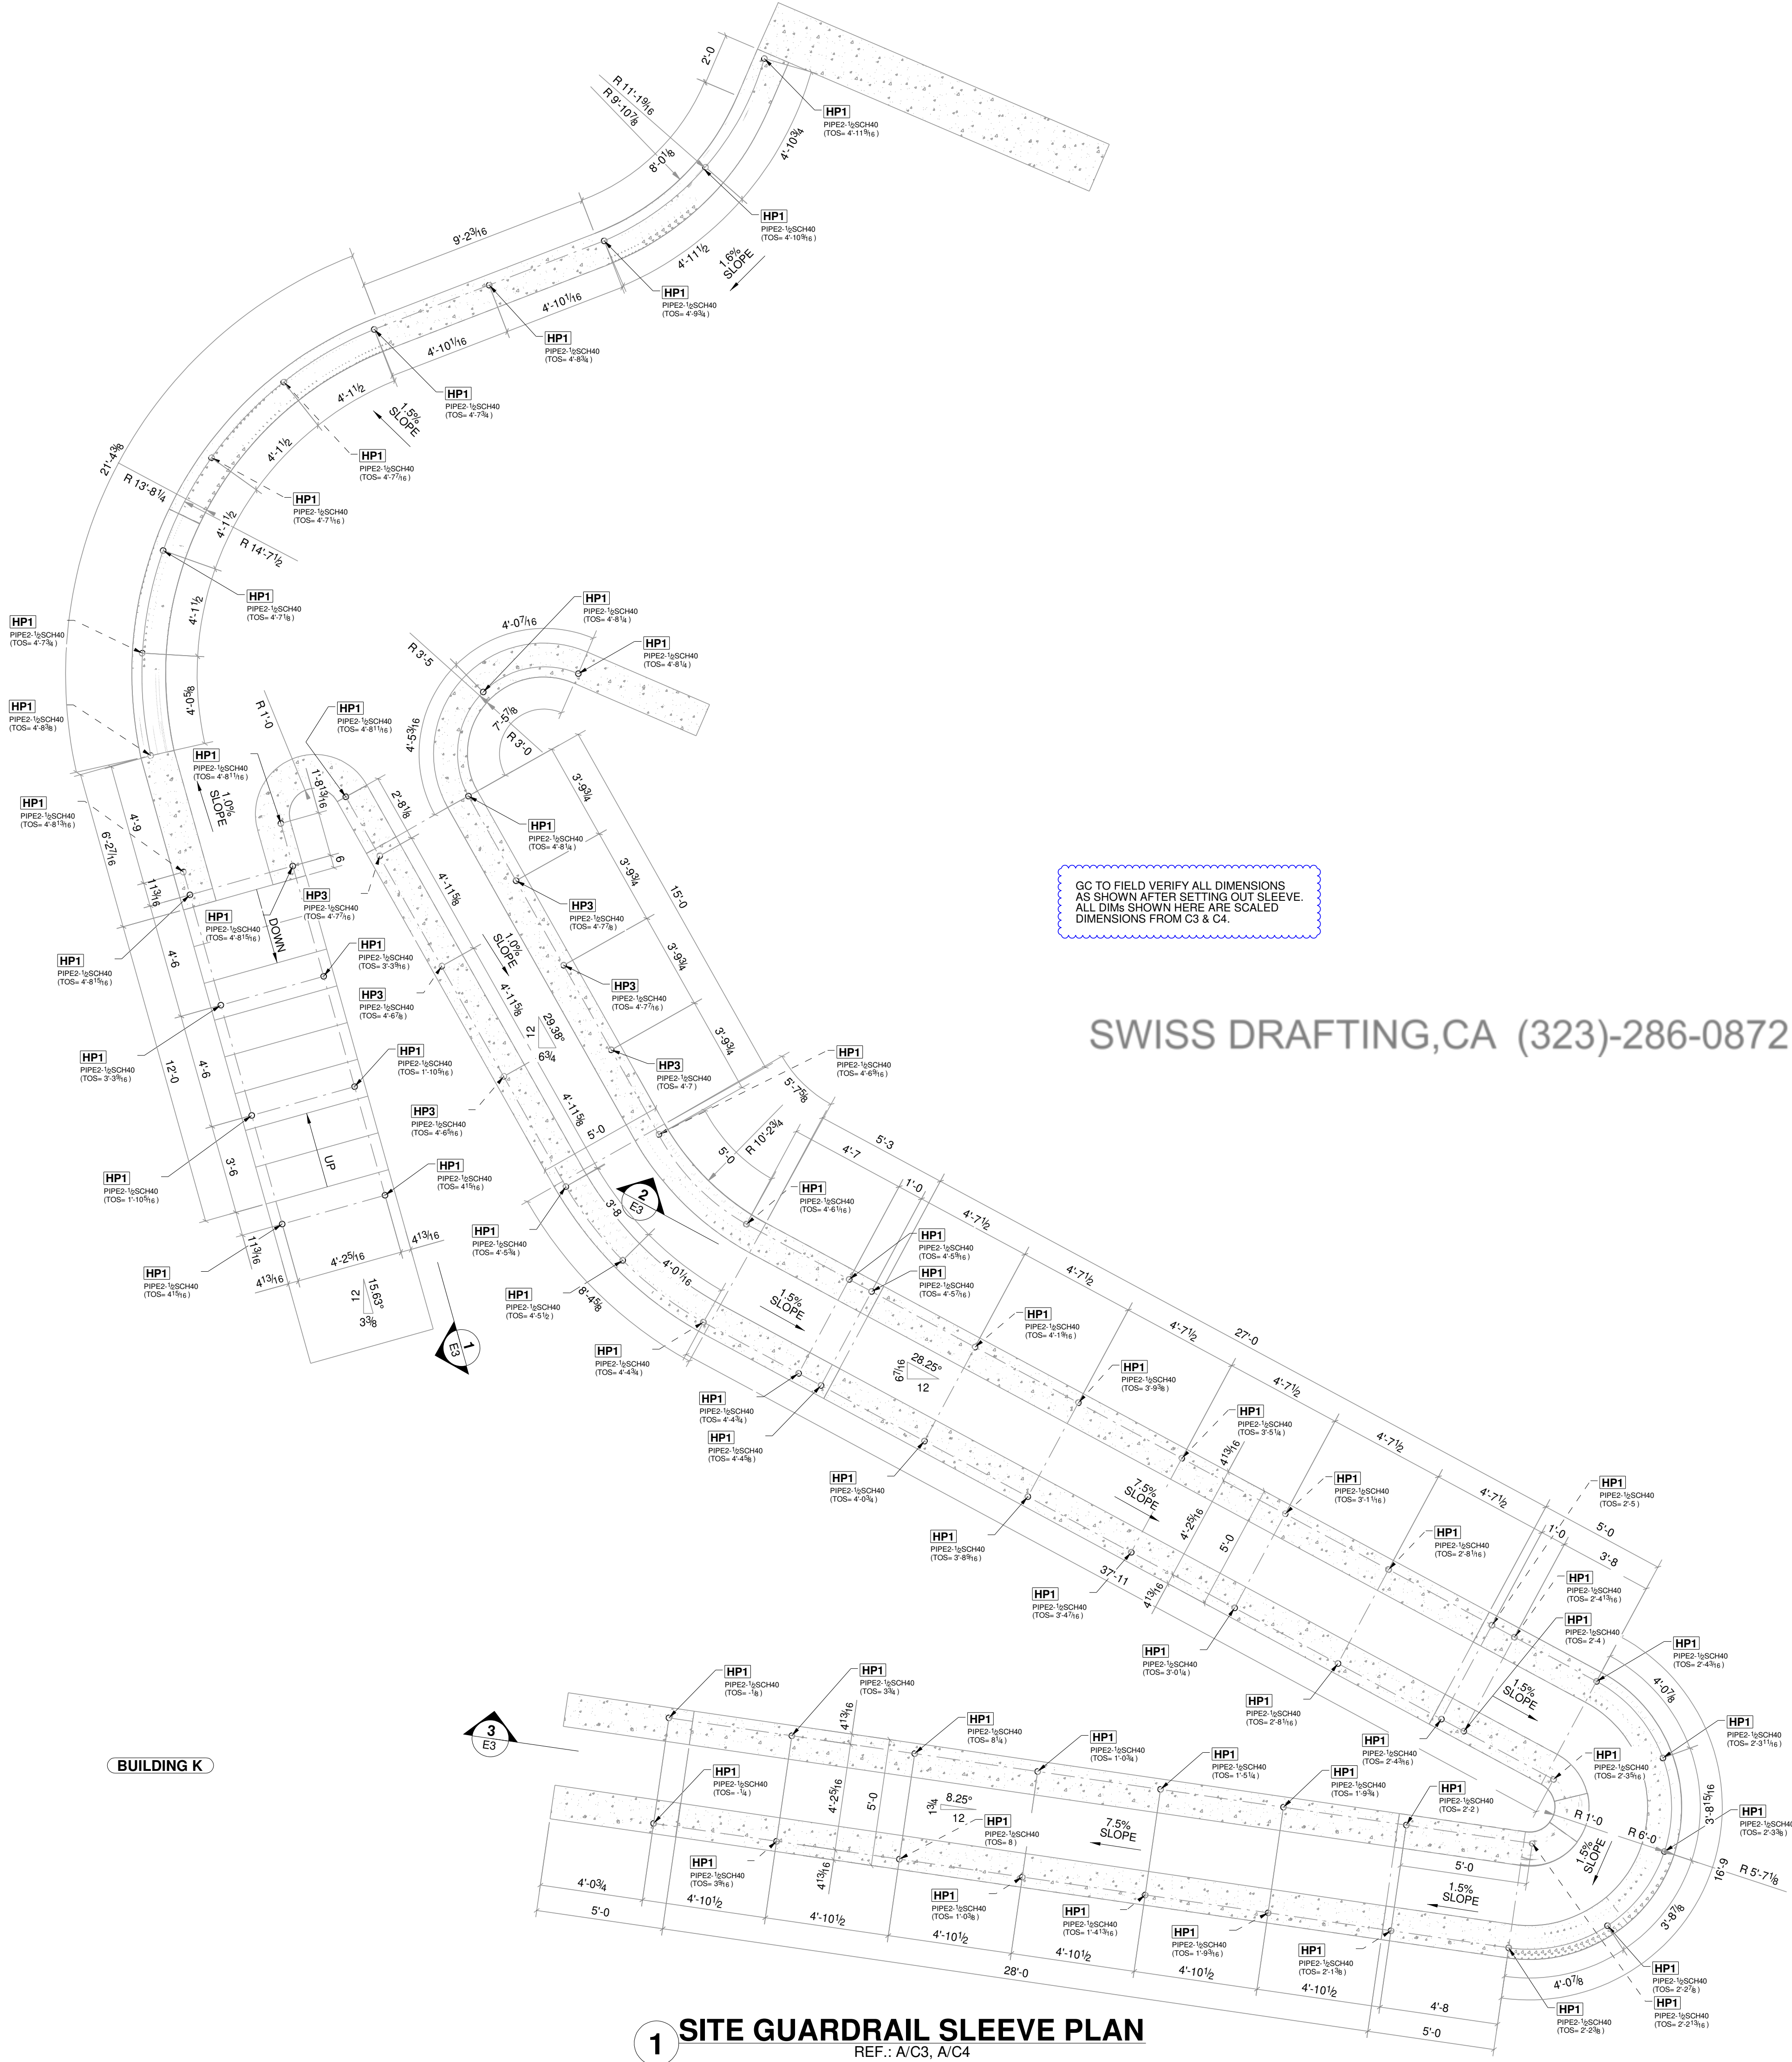


SWISS DRAFTING,CA (323)-286-0872

1 SITE GUARDRAIL SLEEVE PLAN
REF.: A/C3, A/C4

NOTE TO APPROVER:
1. THESE DWGs ARE OUR INTERPRETATION OF CONTRACT DWGs & WILL BE ASSUMED TO BE CORRECT AS SHOWN UNLESS MARKED OTHERWISE ON THE APPROVAL DWGs.
2. ALL DIMENSIONS & ELEVATIONS SHOWN HERE NEEDS TO BE VERIFIED BY EOR/ARCH AND WILL BE ASSUMED TO BE CORRECT AS SHOWN UNLESS MARKED OTHERWISE ON THE APPROVAL DWGs.

A		09/04/2023		ISSUED FOR APPROVAL			
PROJECT NAME & LOCATION							
DWG. TITLE: SITE GUARDRAIL SLEEVE PLAN							
CUSTOMER:							
MATERIAL: W SHAPES: A500 Gr. B A36 PIPES: A500 Gr. B A36 HSS SHAPES: A500 Gr. B A36 PLATES/CHANNELS: A500 Gr. B A36		HOLE SIZE:	13/16 DIA. UN	DRAWN BY:	RH	DATE:	09/01/2023
		ELECTRODES:	E70XX	CHKD BY:	EU	DATE:	09/04/2023
		FINISH:	AS PER SPEC.	DWG. NO.	REVISION		
		BOLT:	A325N	E1	A		
		JOB NO.	---				

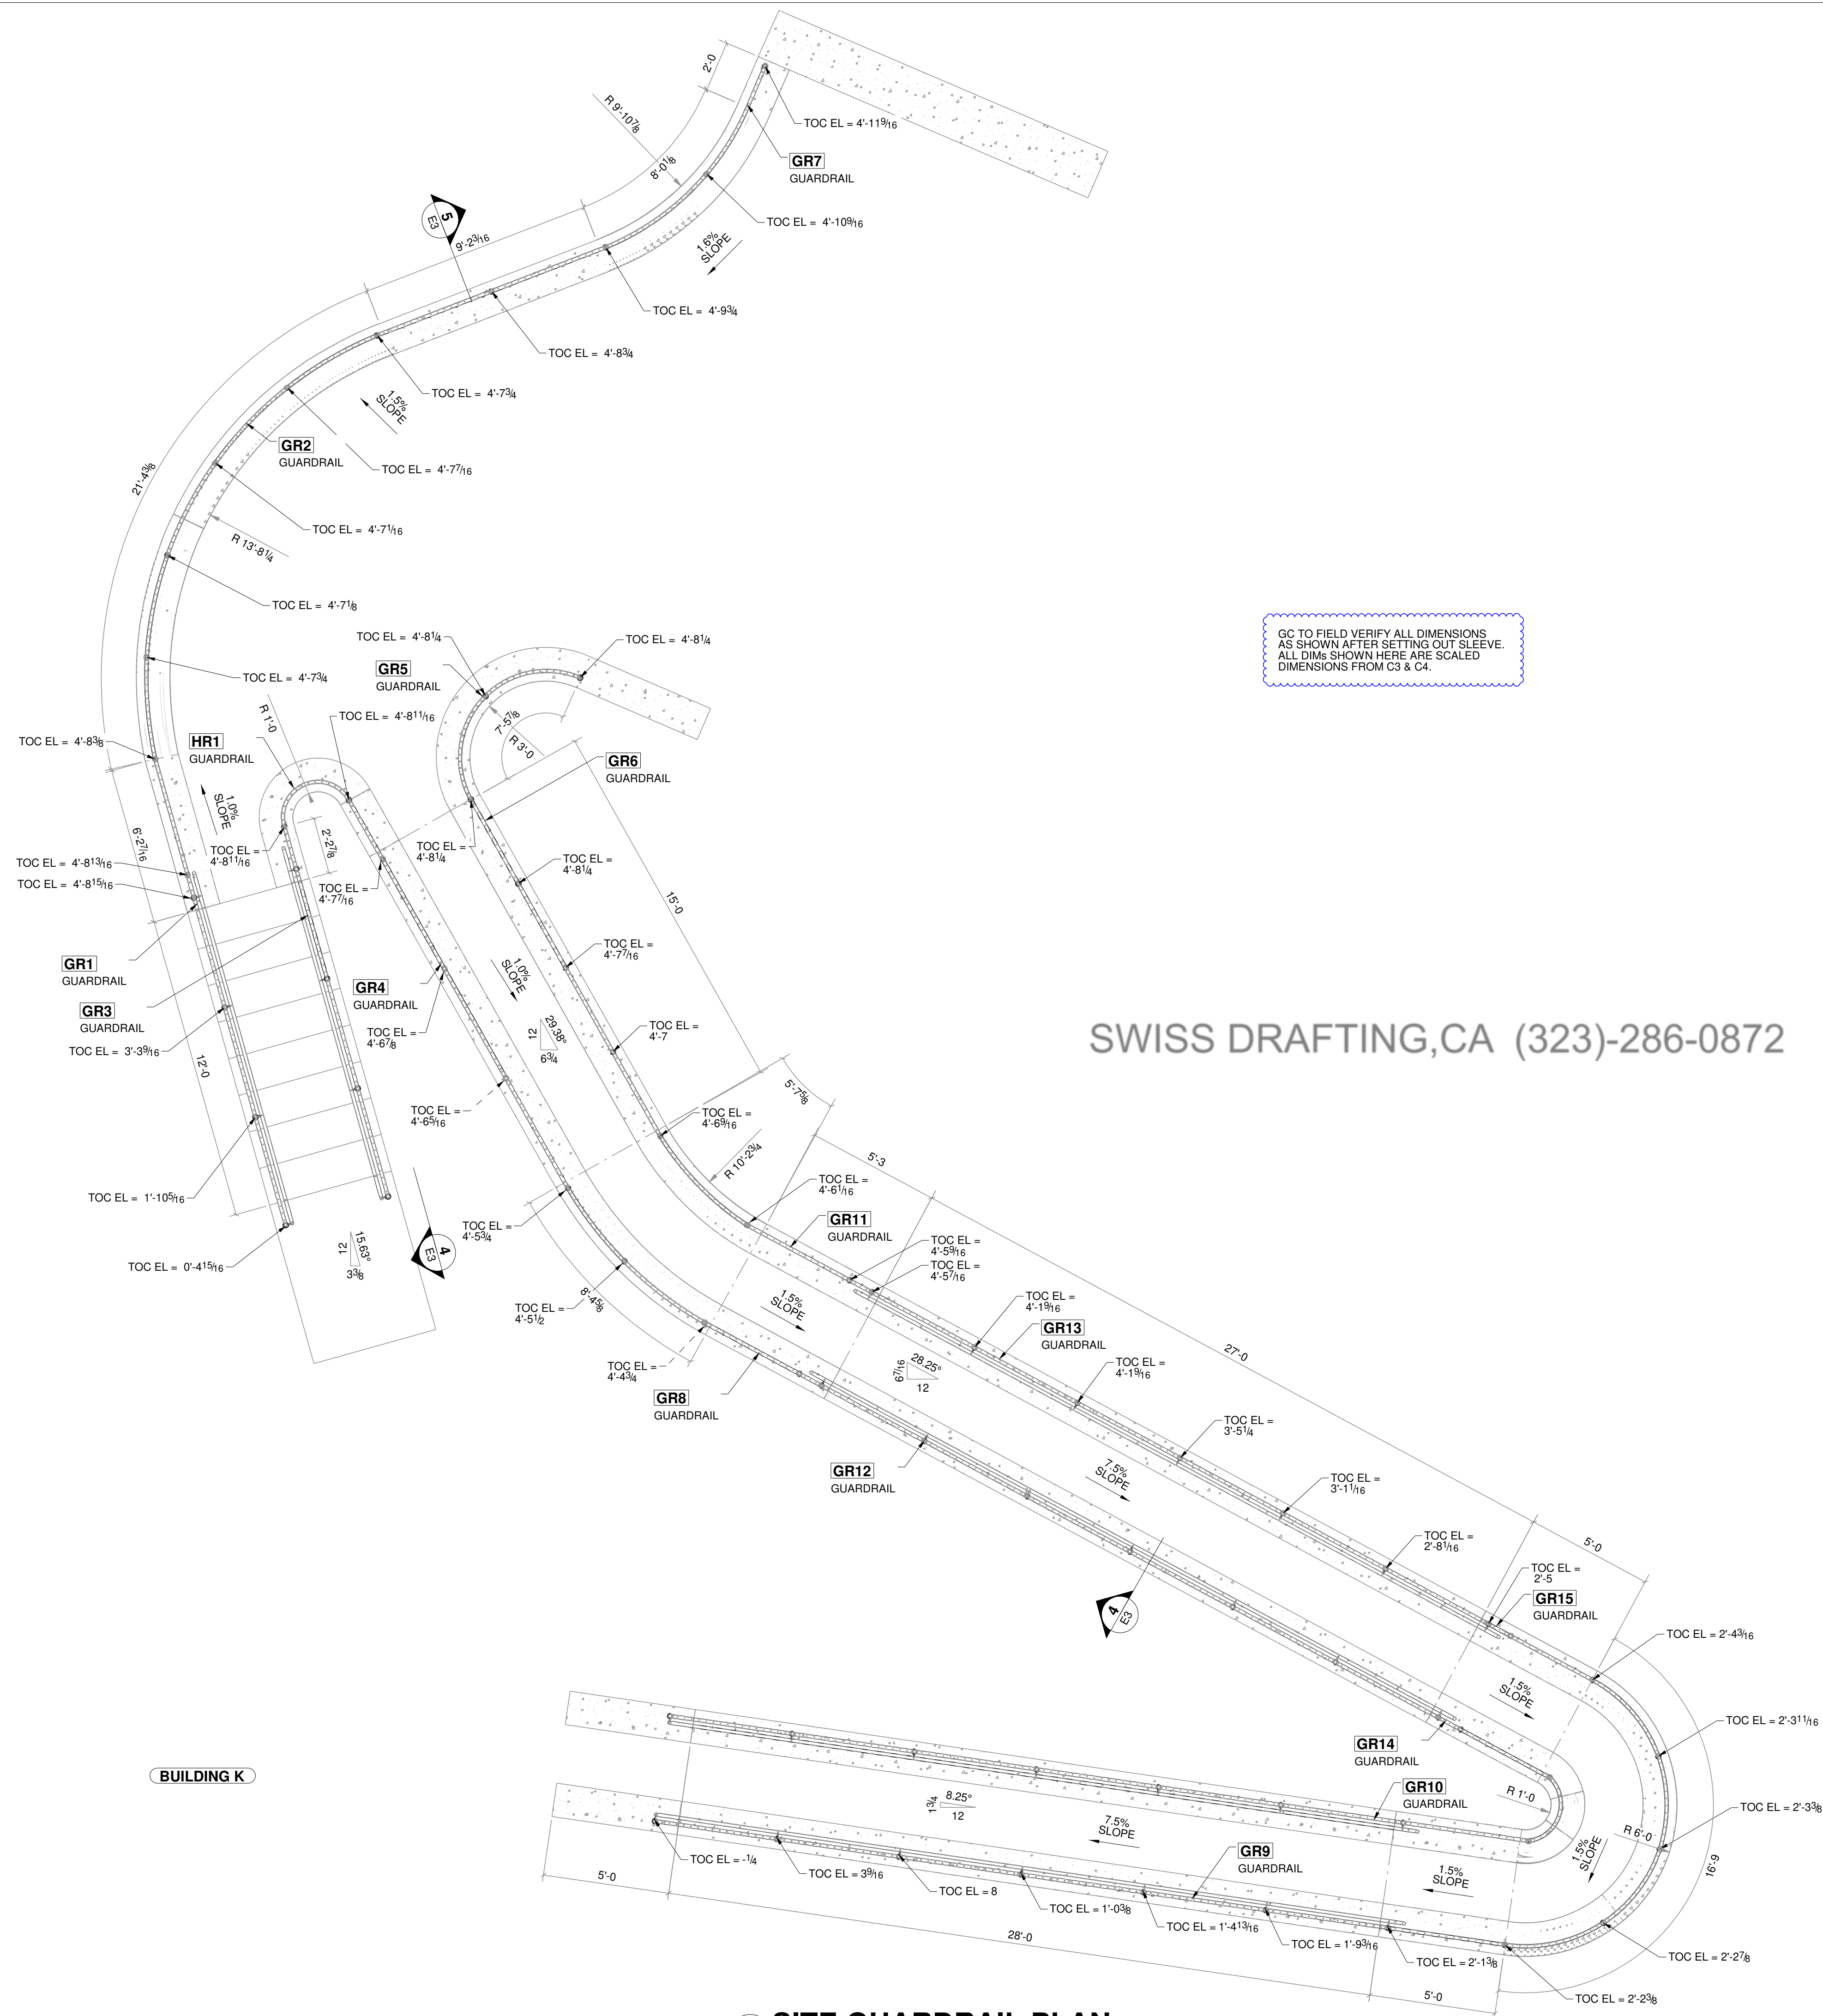


GC TO FIELD VERIFY ALL DIMENSIONS
AS SHOWN AFTER SETTING OUT SLEEVE.
ALL DIMS SHOWN HERE ARE SCALED
DIMENSIONS FROM C3 & C4.


SWISS DRAFTING,CA (323)-286-0872

NOTE TO APPROVER:
1. THESE DWGS ARE OUR INTERPRETATION OF CONTRACT DWGS & WILL BE ASSUMED TO BE CORRECT AS SHOWN UNLESS MARKED OTHERWISE ON THE APPROVAL DWGS.
2. ALL DIMENSIONS & ELEVATIONS SHOWN HERE NEEDS TO BE VERIFIED BY EOR/ ARCH AND WILL BE ASSUMED TO BE CORRECT AS SHOWN UNLESS MARKED OTHERWISE ON THE APPROVAL DWGS.


A	09/04/2023	ISSUED FOR APPROVAL			
PROJECT NAME & LOCATION					
DWG. TITLE: SITE GUARDRAIL PLAN					
CUSTOMER:					
MATERIAL: W SHAPES: A53, Gr. B A992 PIPES: A500, Gr. B A36 HSS SHAPES: A500, Gr. B A36 PLATES/CHANNELS:		HOLE SIZE: 13/16 DIA. U/N ELECTRODES: E70XX FINISH: AS PER SPEC.	DRAWN BY: RH CHK'D BY: EU DWG. NO. E2	DATE: 09/01/2023 DATE: 09/04/2023	
JOB NO. ---		BOLT: A325N			

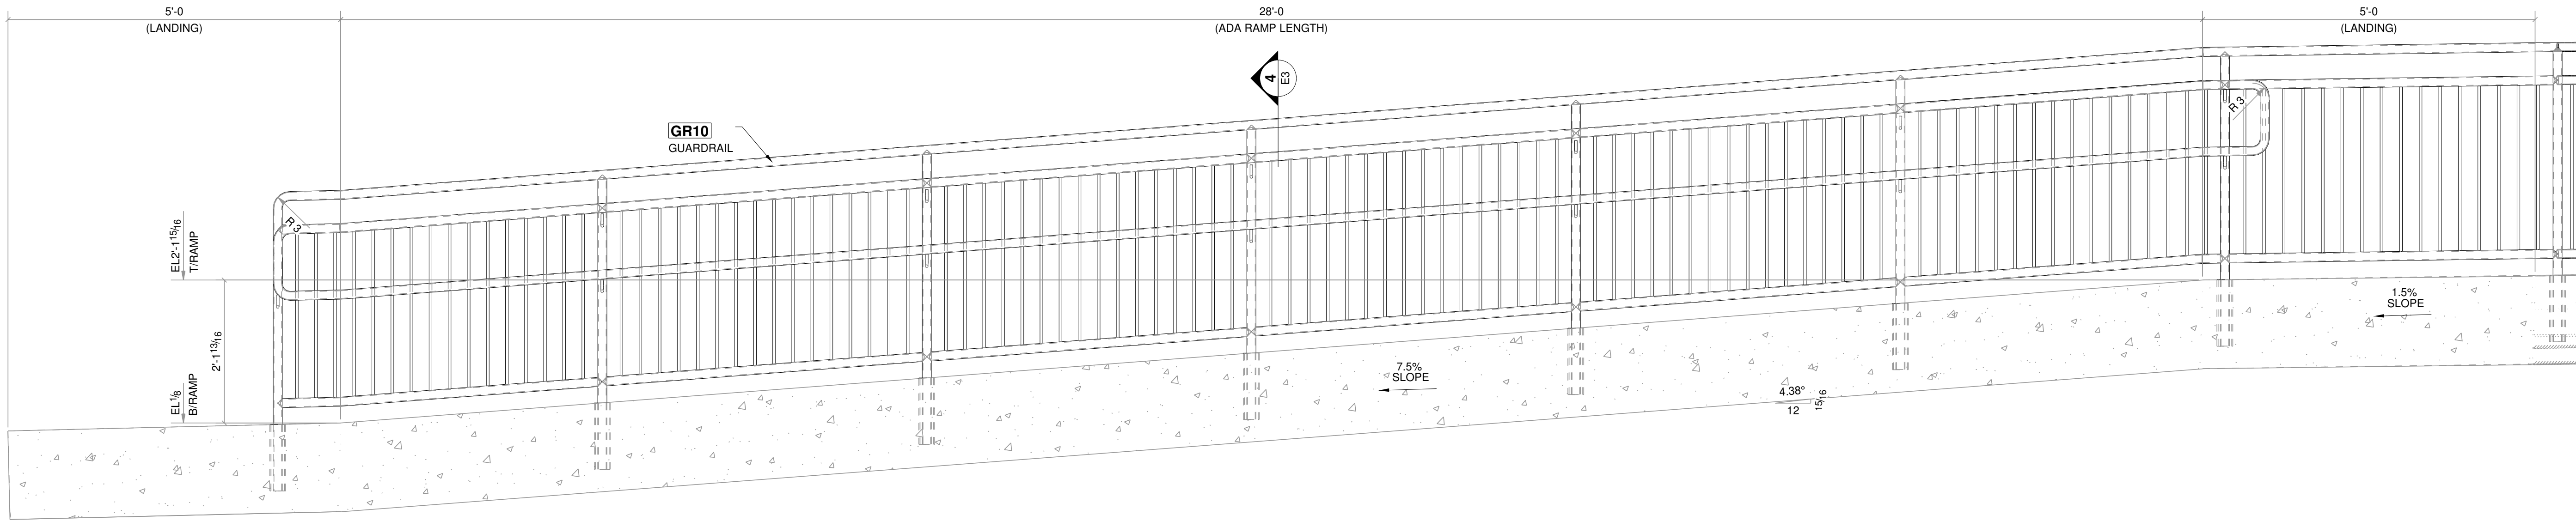


3 SECTION
REF.: D/C4

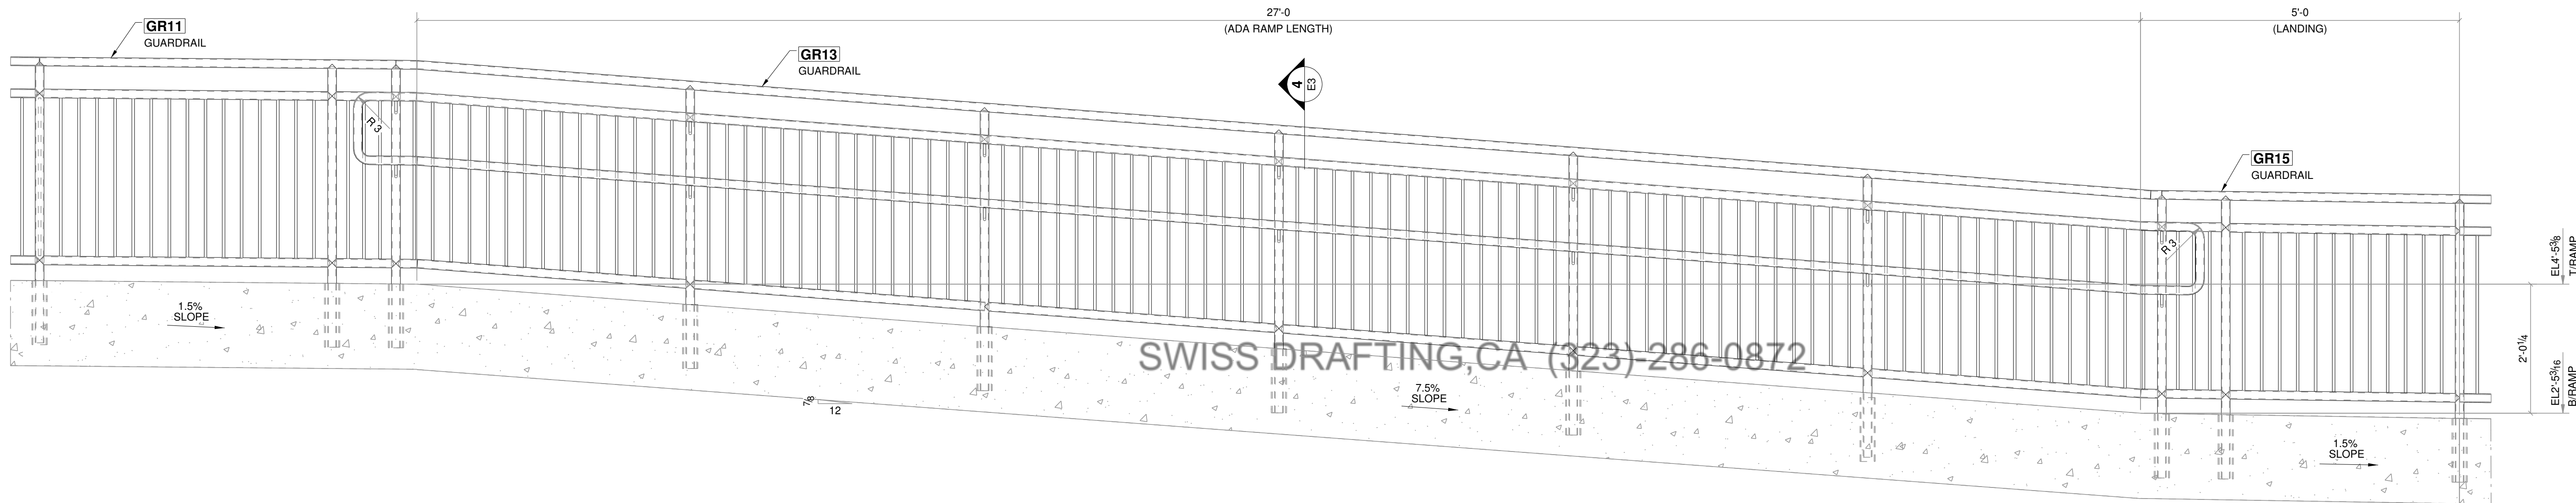


2 SECTION
REF.: B/C4

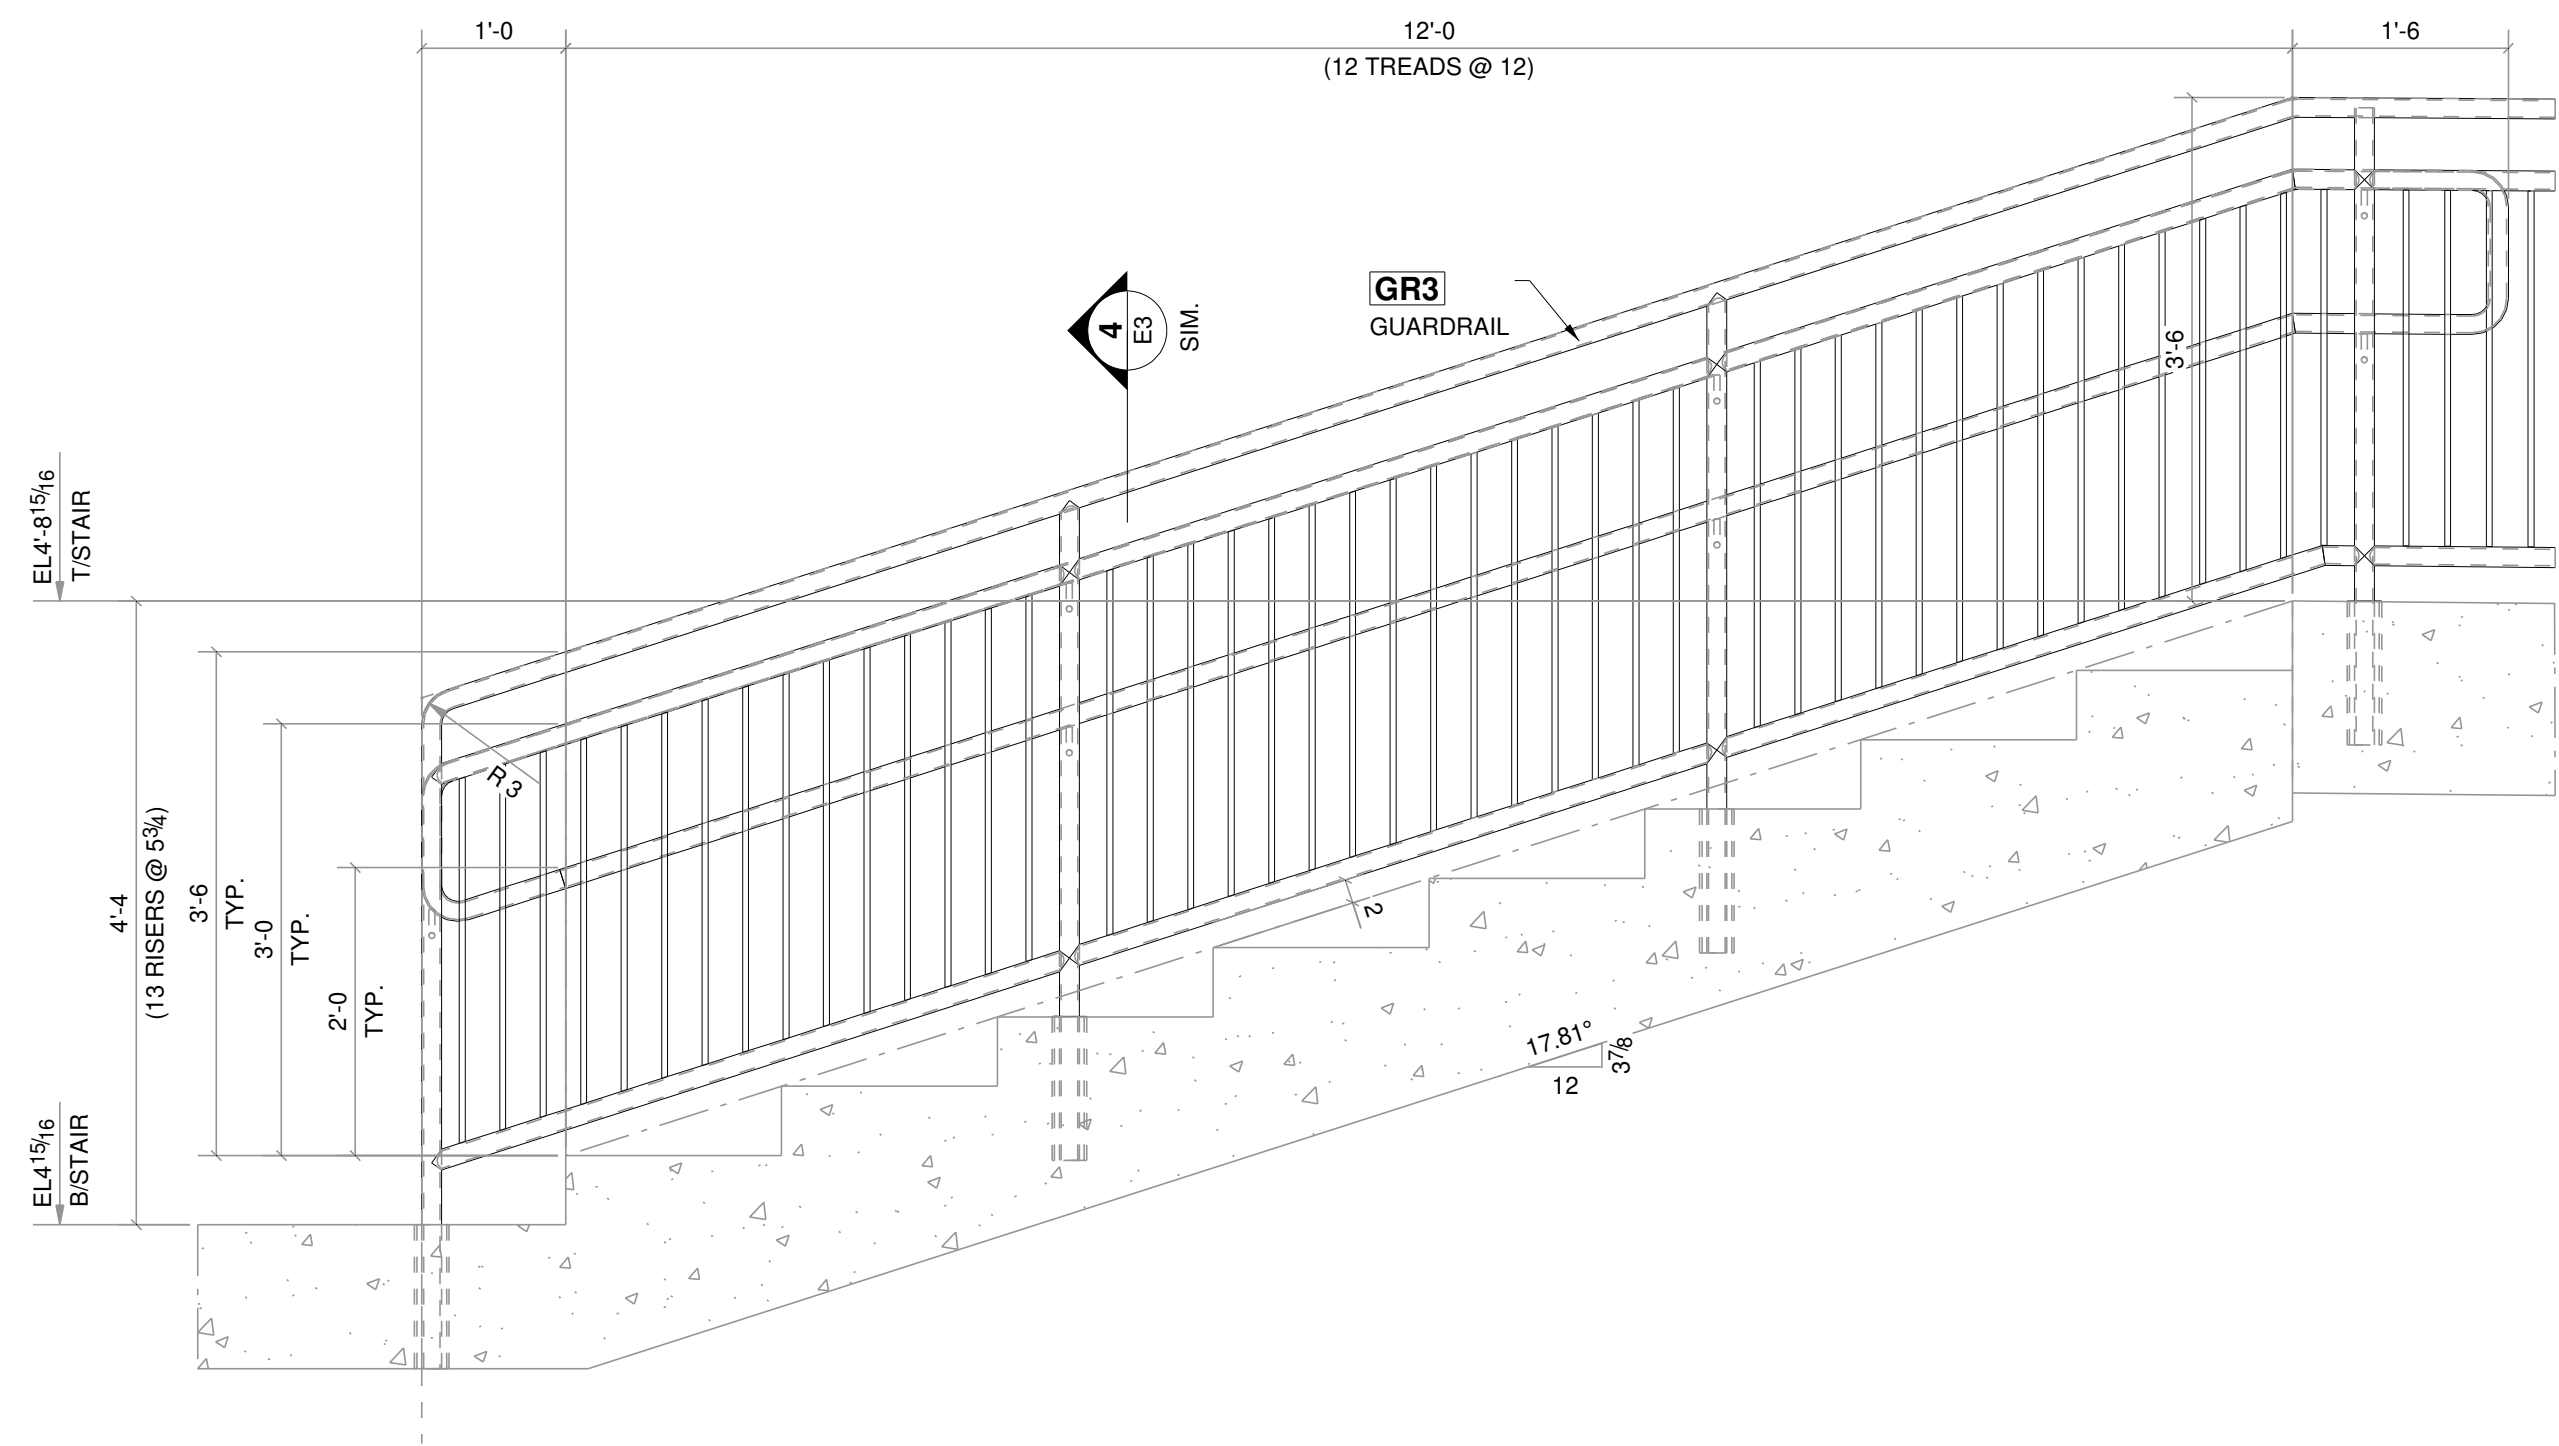

1 SECTION
REF.: C5

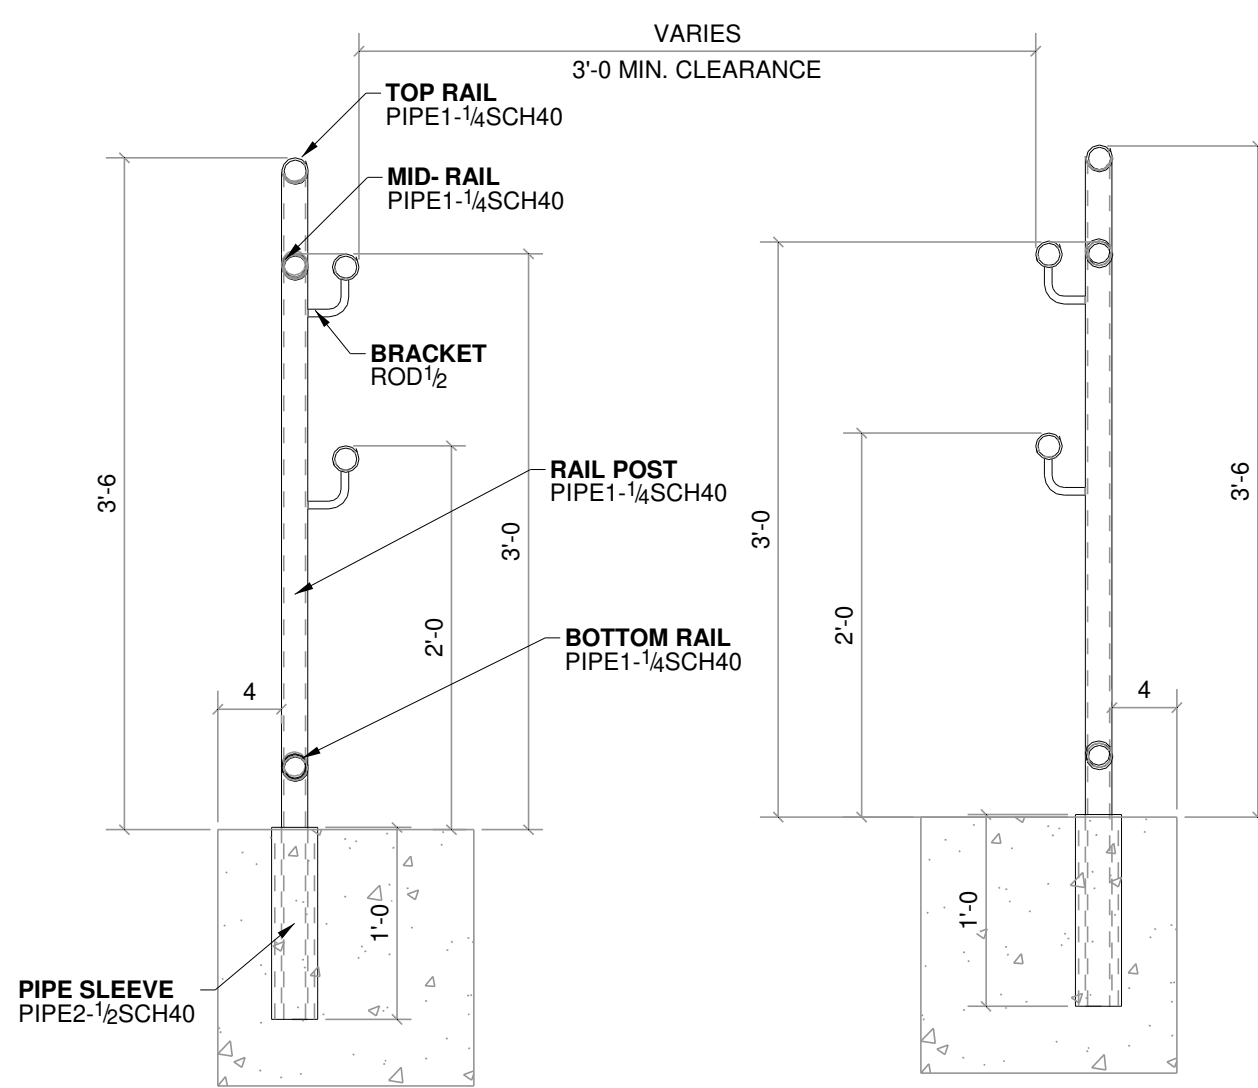

4 TYP. RAMP SECTION
REF.: C5

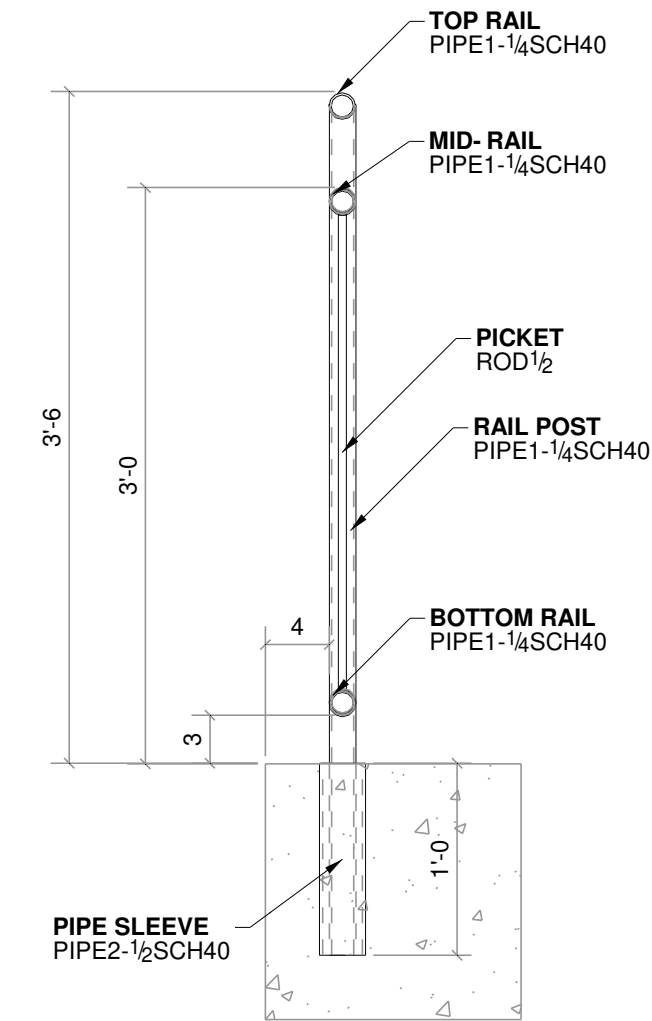

5 TYP. RAIL SECTION
REF.: C5

NOTE TO APPROVER:
1. THESE DWGS ARE OUR INTERPRETATION OF CONTRACT DWGs & WILL BE ASSUMED TO BE CORRECT AS SHOWN UNLESS MARKED OTHERWISE ON THE APPROVAL DWGs.
2. ALL DIMENSIONS & ELEVATIONS SHOWN HERE NEEDS TO BE VERIFIED BY EOR/ARCH AND WILL BE ASSUMED TO BE CORRECT AS SHOWN UNLESS MARKED OTHERWISE ON THE APPROVAL DWGs.

A	09/04/2023	ISSUED FOR APPROVAL			
PROJECT NAME & LOCATION					
DWG. TITLE: RAIL SECTIONS					
CUSTOMER:					
MATERIAL: W SHAPES: PIPES: HSS SHAPES: PLATES/CHANNELS:	A992 A53, Gr. B A500, Gr. B A36	HOLE SIZE:	13/16 DIA. UN	DRAWN BY: RH	DATE: 09/01/2023
		ELECTRODES:	E70XX	CHK'D BY: EU	DATE: 09/04/2023
		FINISH:	AS PER SPEC.	DWG. NO.	REVISION
	JOB NO. ---	BOLT:	A325N	E3	A